



FRONT ELEVATION

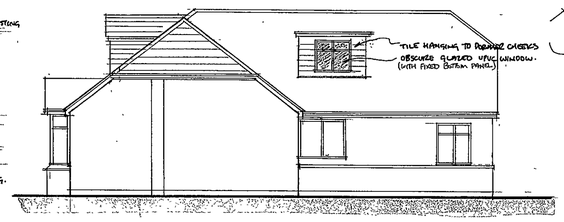


SIDE ELEVATION

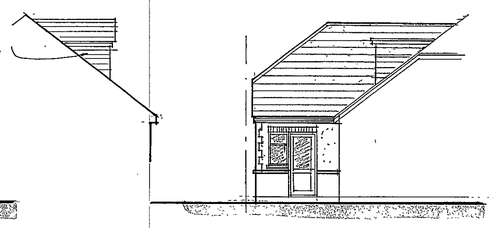


PART SIDE ELEV
(FRONT DORMER)


REAR ELEVATION

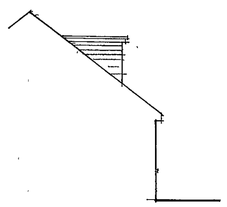


SIDE ELEVATION TO REAR DORMER

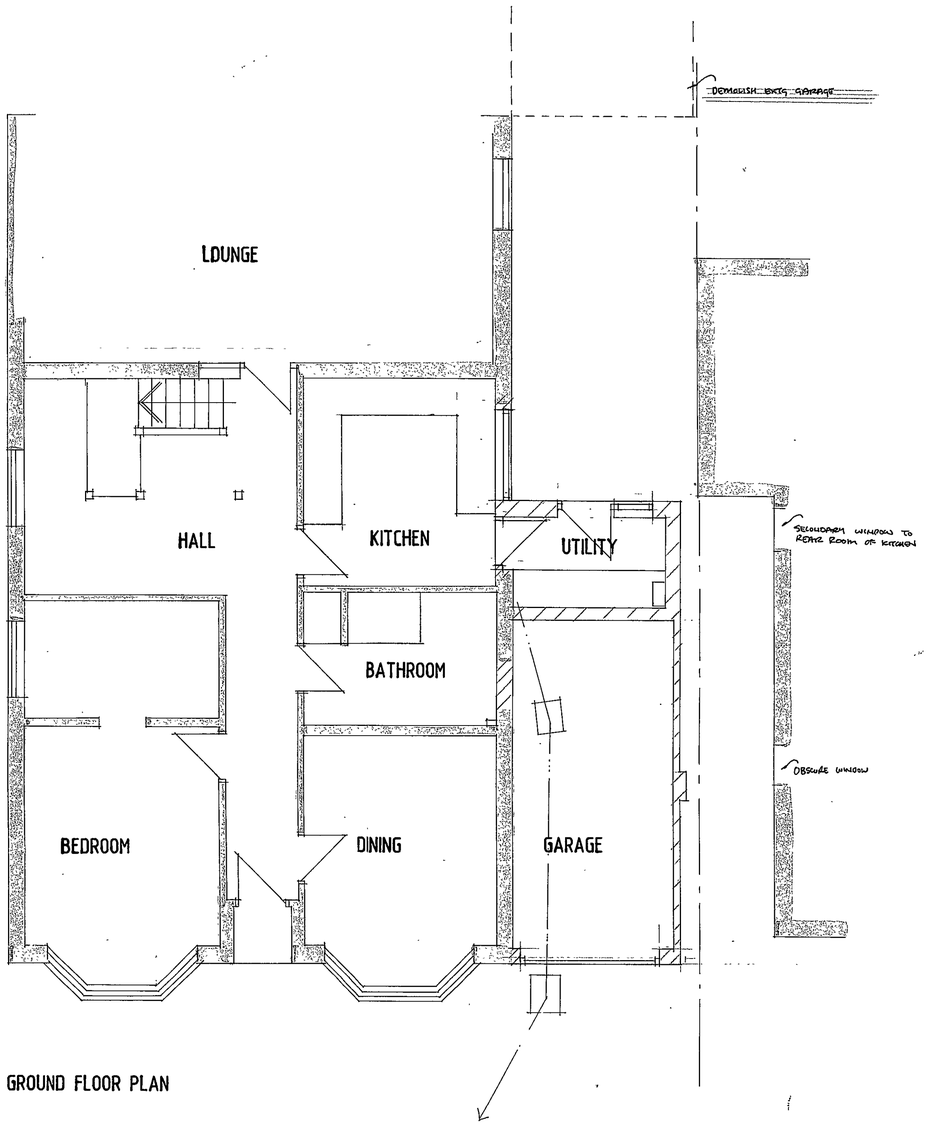

GROUND FLOOR PLAN

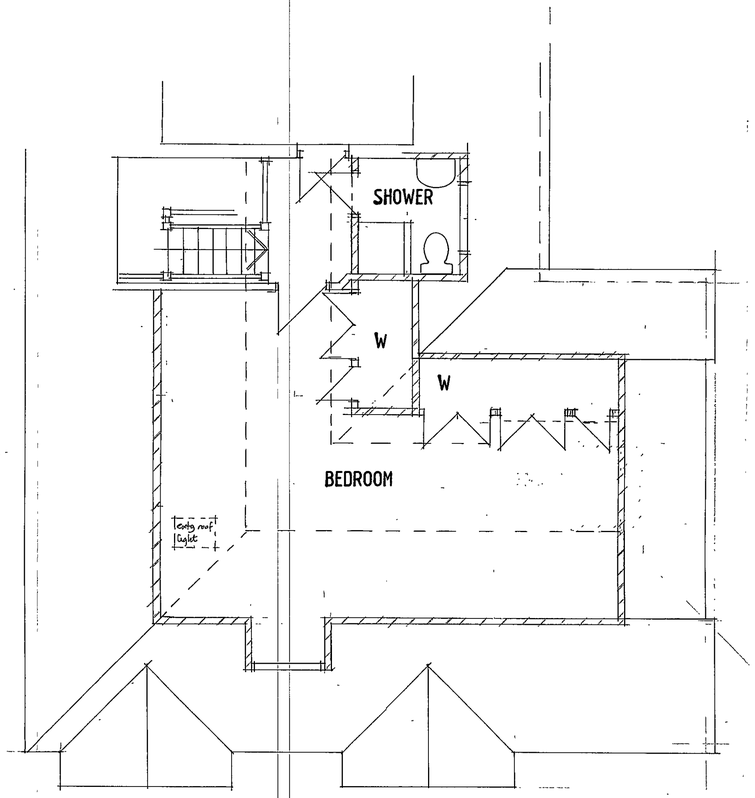

FIRST FLOOR PLAN

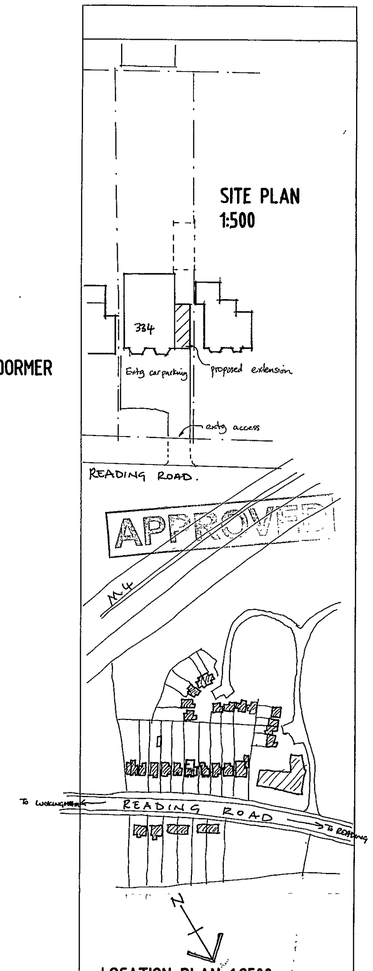

LOCATION PLAN 1:2500

05 JAN 2002

B DEC 02- RENDR DORMER REVISED
A OCT 02- CLIENT AMENDMENTS


PROPOSED EXTENSION & ALTS
334 READING ROAD
WINNERSH WOKINGHAM

FOR
MR & MRS RENDER


Scheme Proposals
PLANS & ELEVATIONS

1:50	Oct 02	
	01	KB

CD 29/4/03

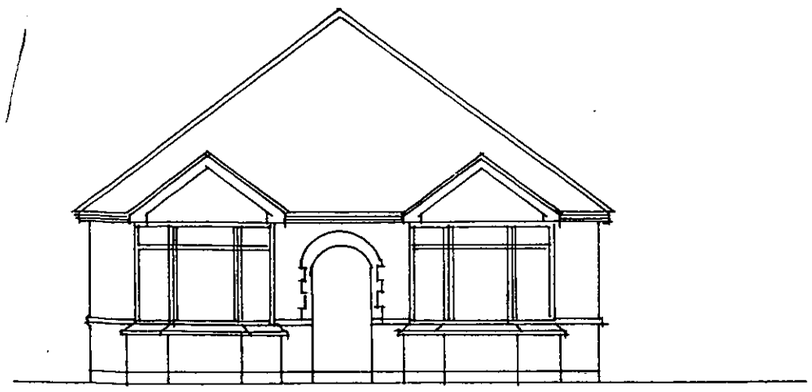


FRONT

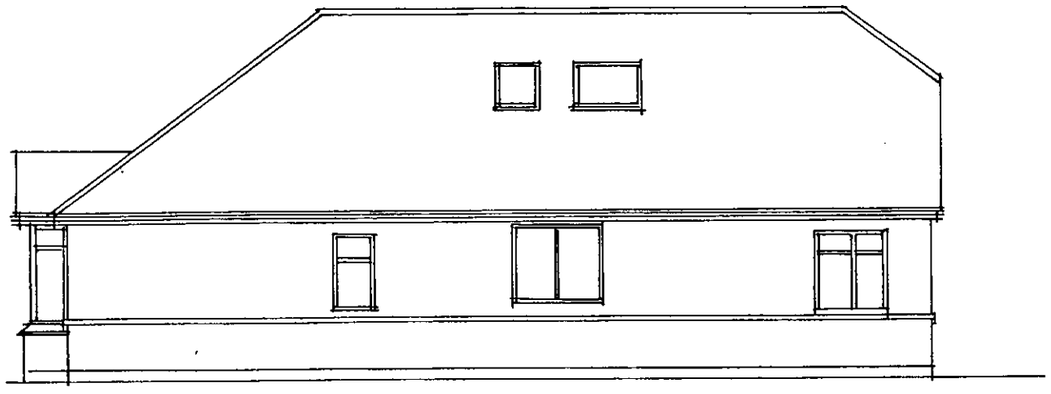


SIDE ELEVATION


12.NOV.2002

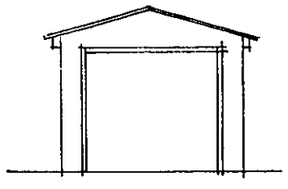


FRONT

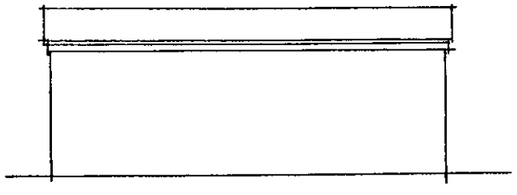


SIDE

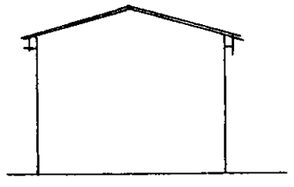

REAR

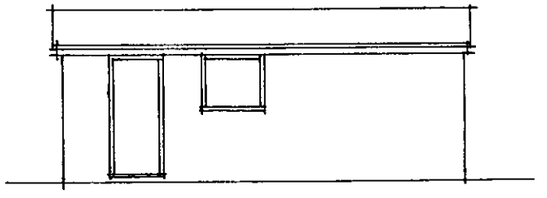


SIDE ELEVATION

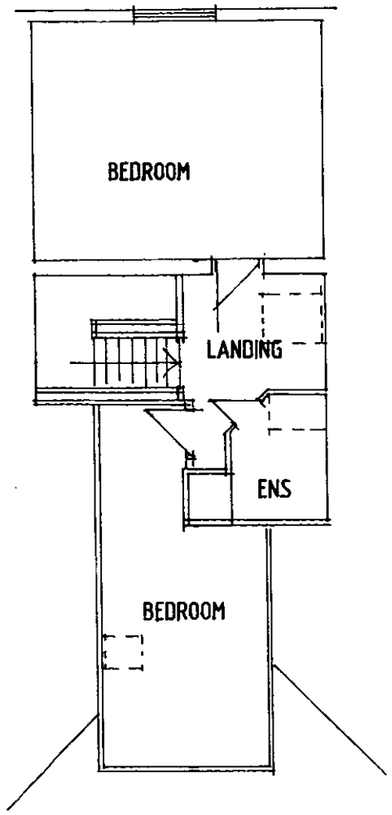

FIRST FLOOR AS EXISTING

AS EXISTING PLANS AND ELEVATIONS TO 334 READING ROAD
WINNERSH 1:100 OCT 02 DRG 02

12 NOV 02 7,54

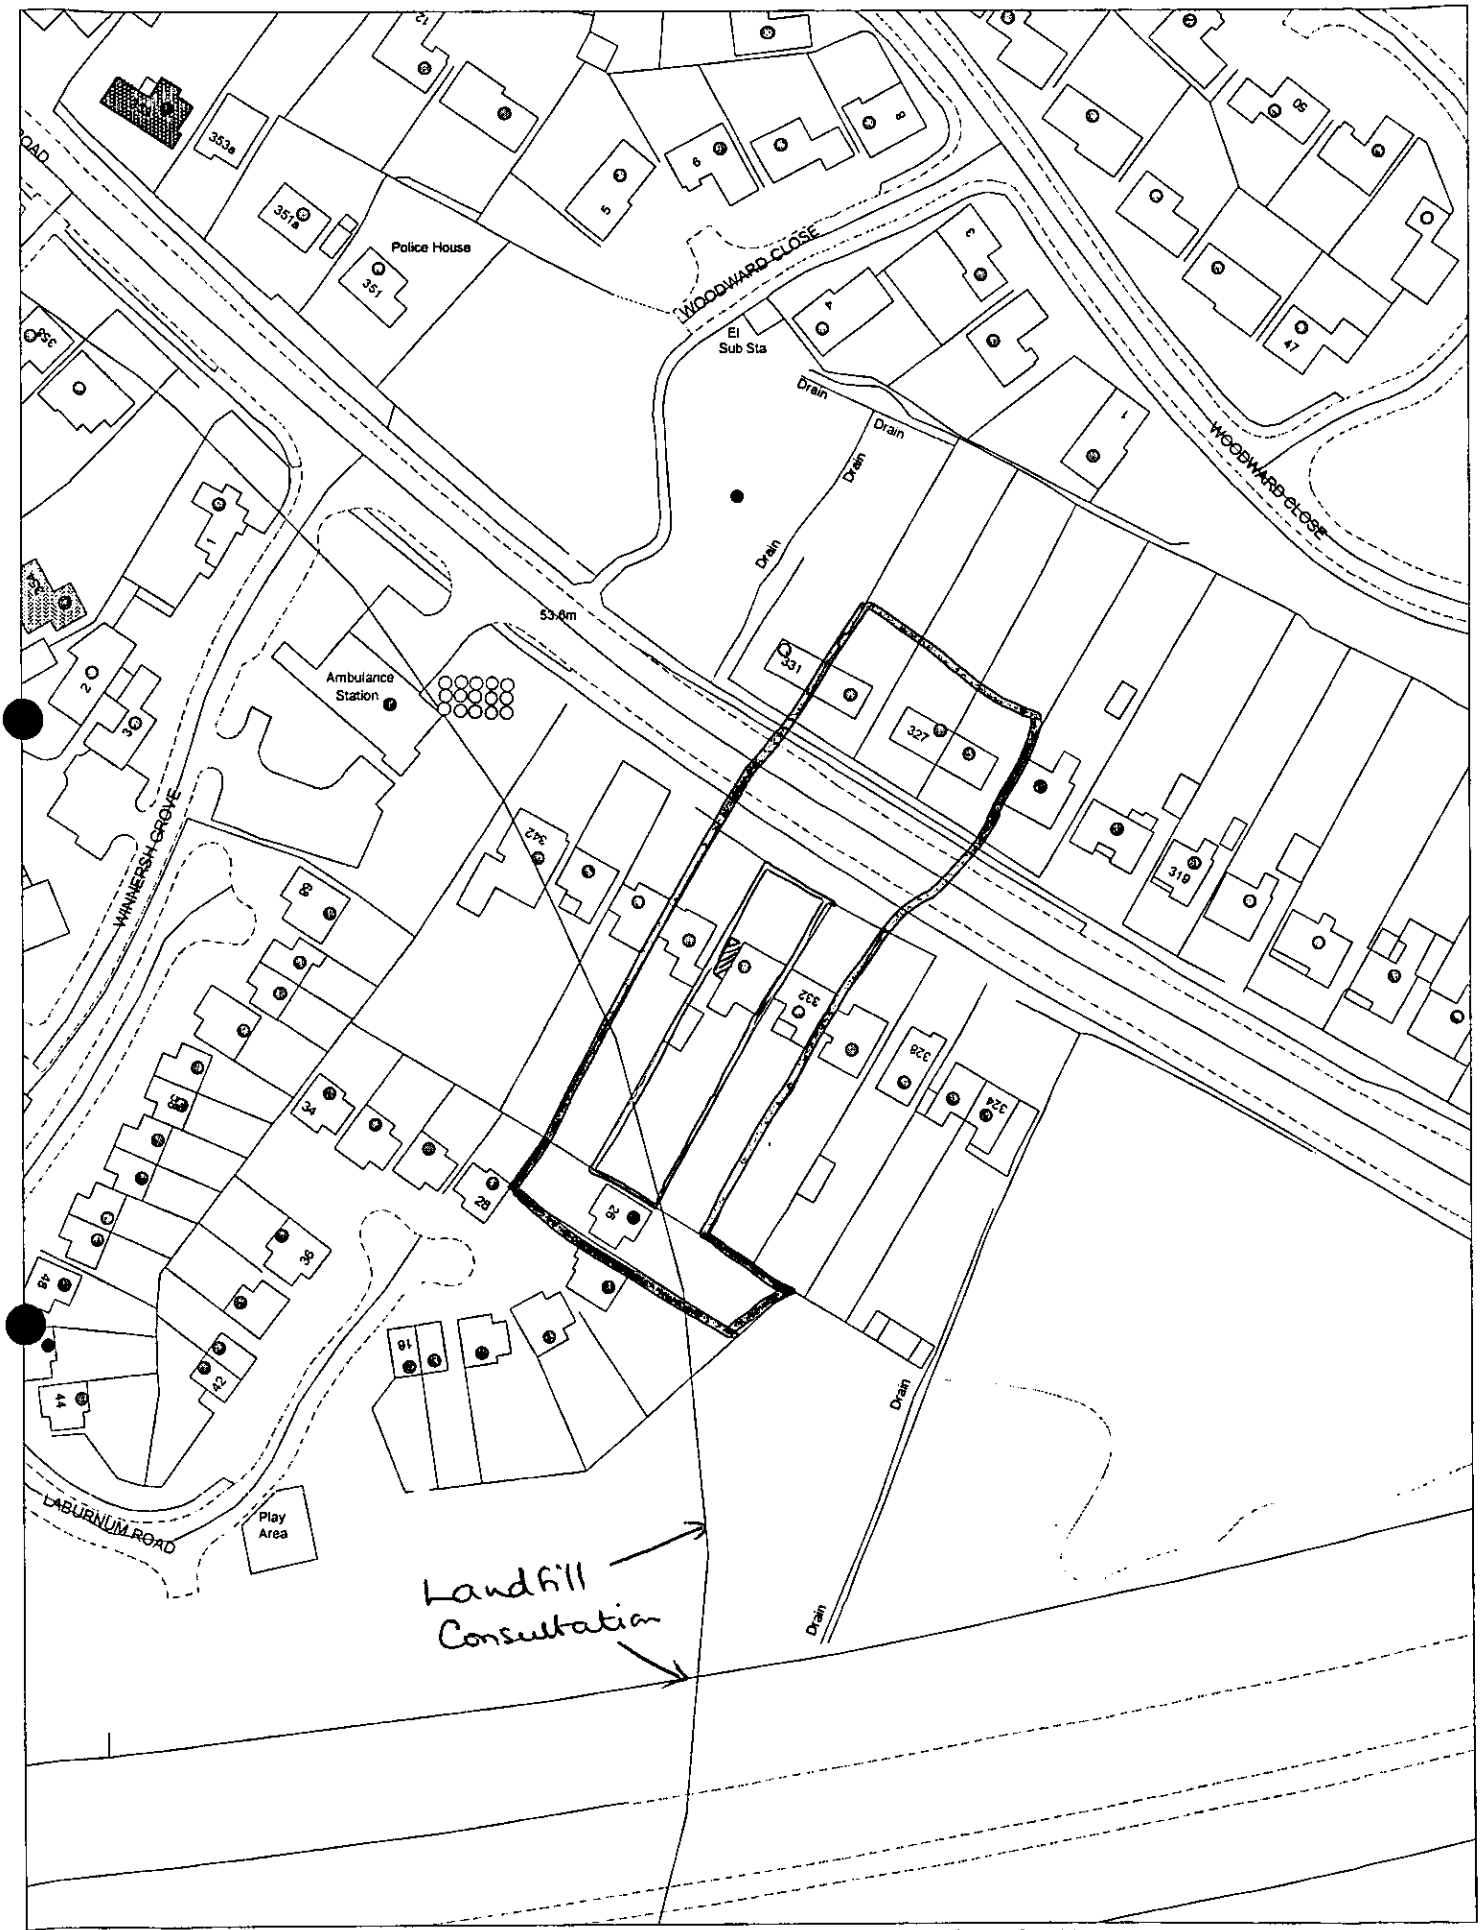

This map is based upon Ordnance Survey material with the permission of Ordnance Survey on behalf of the Controller of HMSO. © Crown Copyright. Unauthorised reproduction infringes Crown Copyright and may lead to prosecution or civil proceedings.Wokingham District Council Licence LA086134

Development Control,Wokingham District Council.
15 November 2002

Scale: 1 : 1250

N
W E
S