




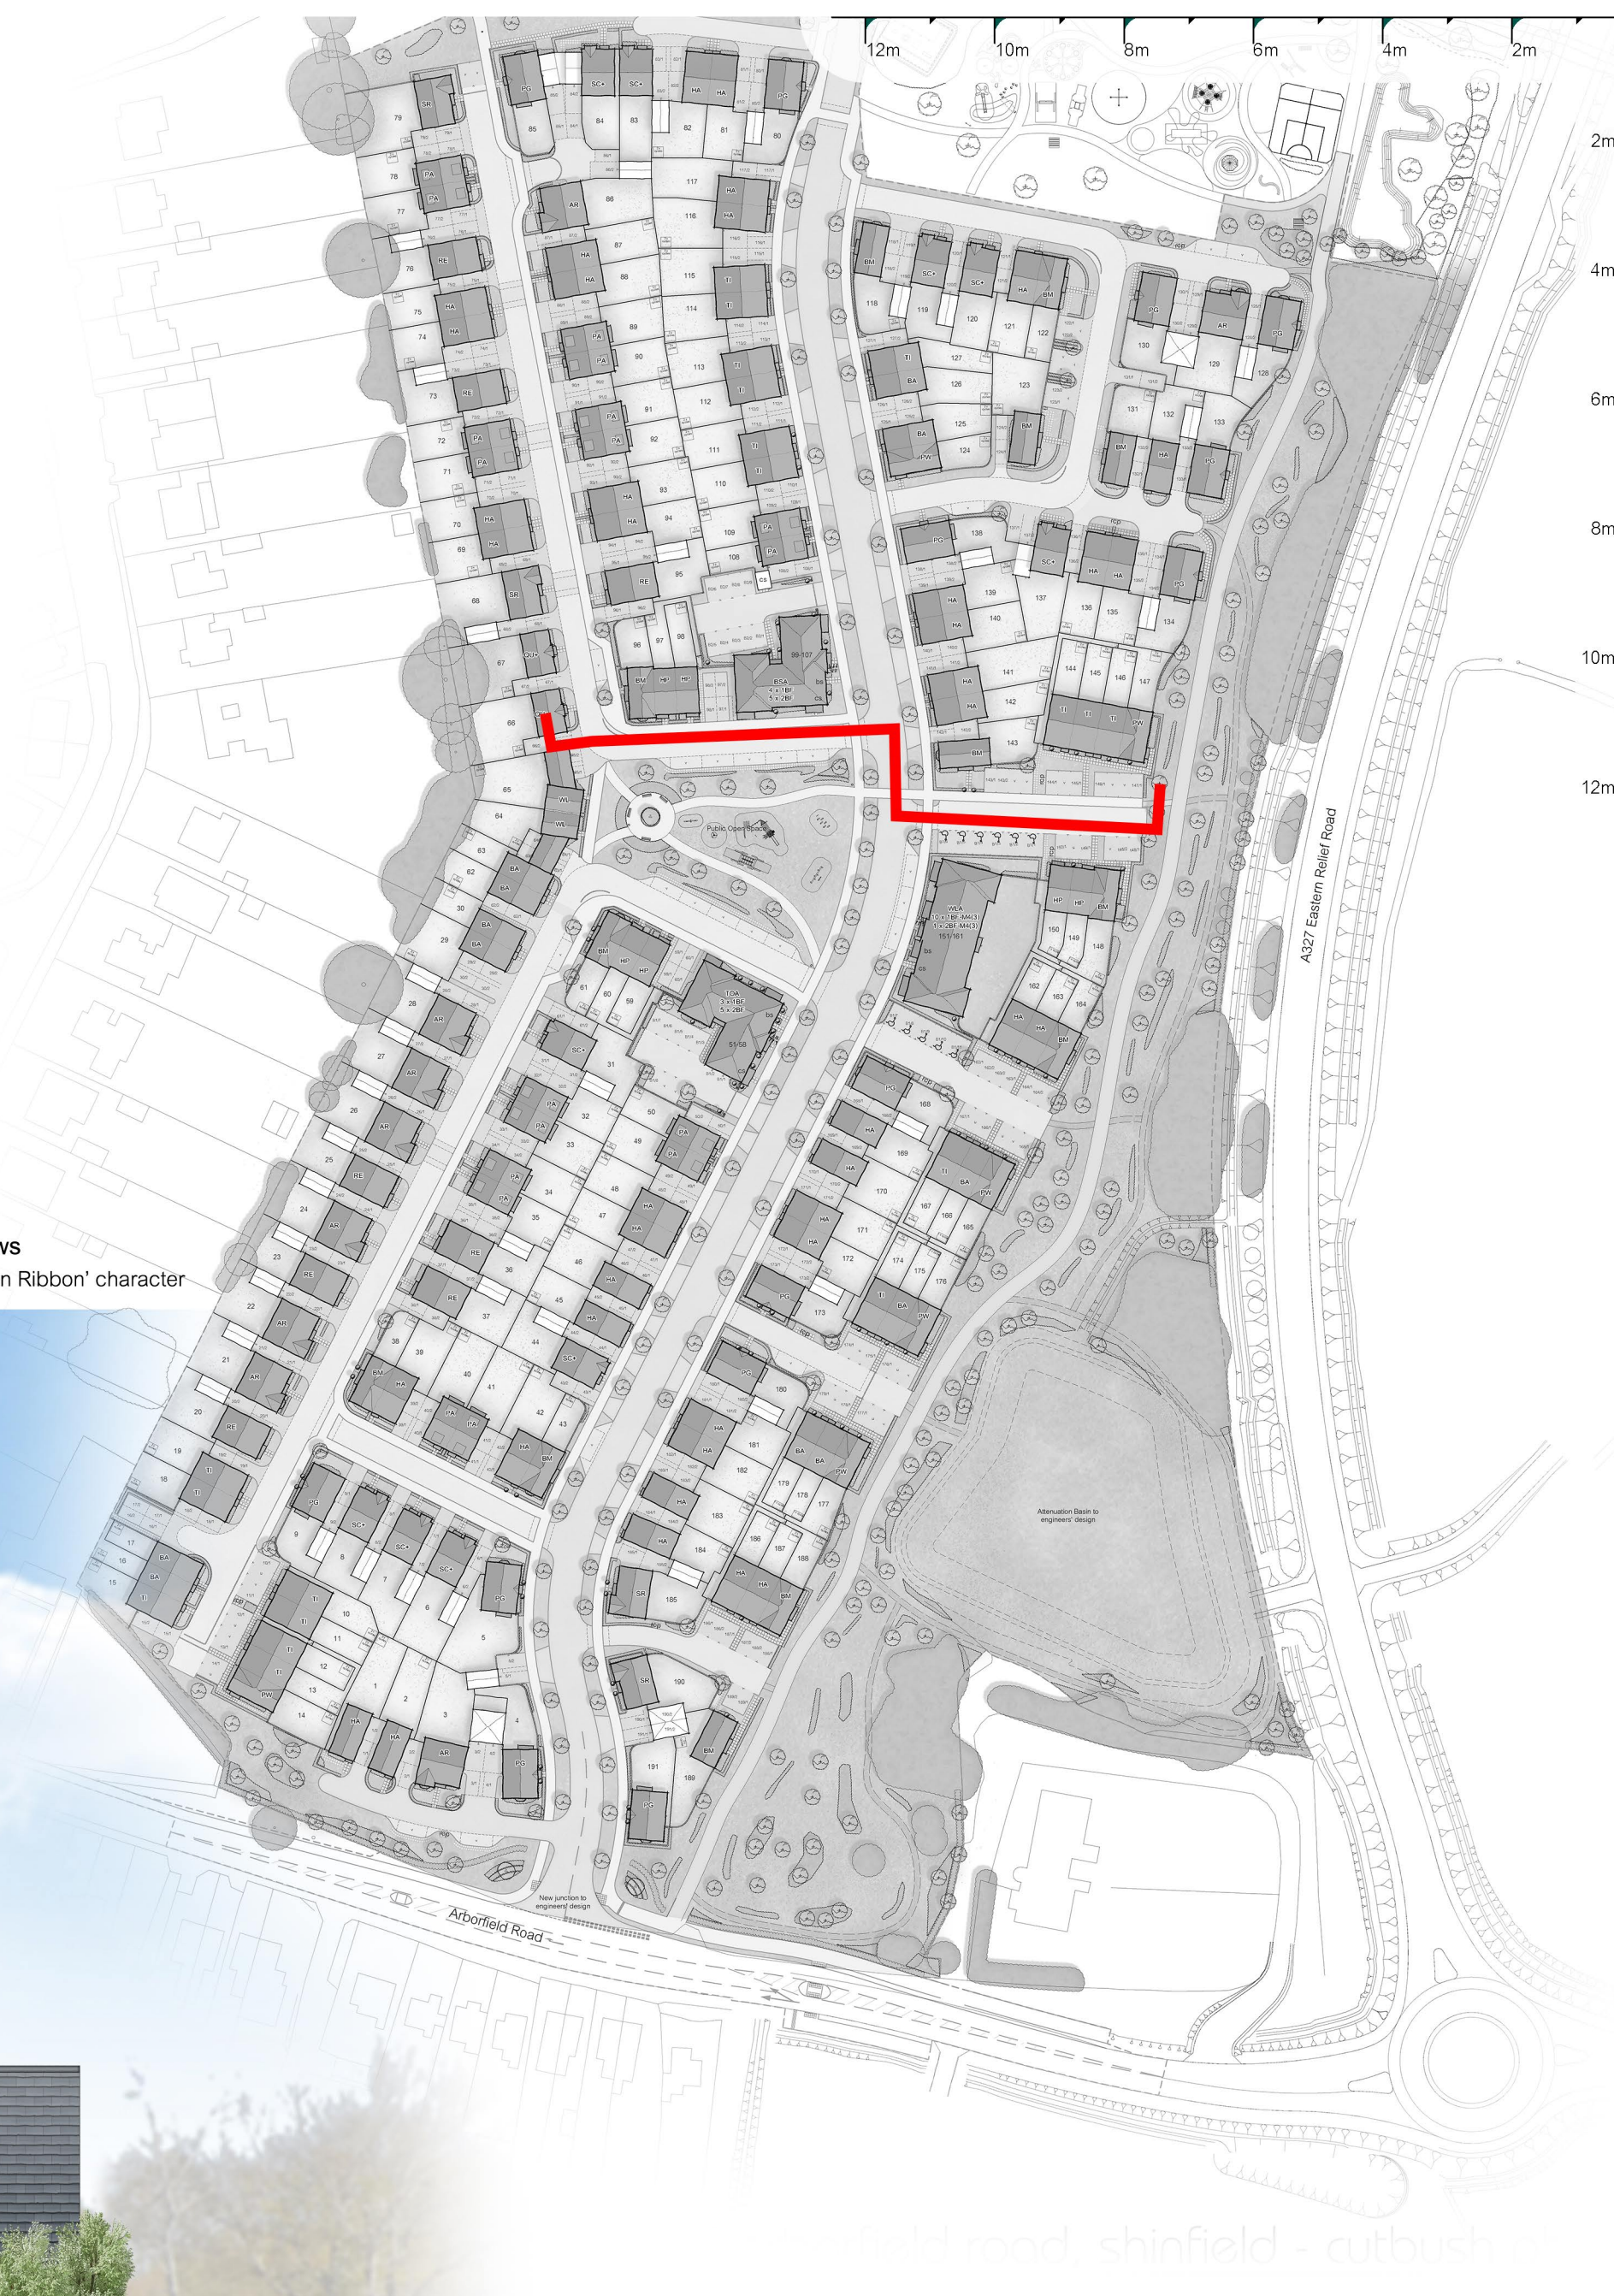


street scene 01

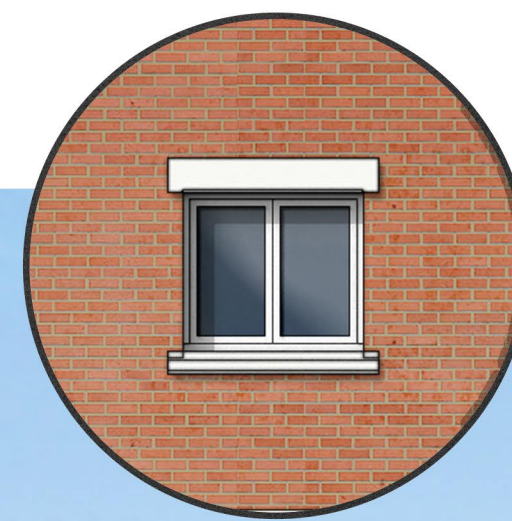


Stone Headers and Cills
to all apartments

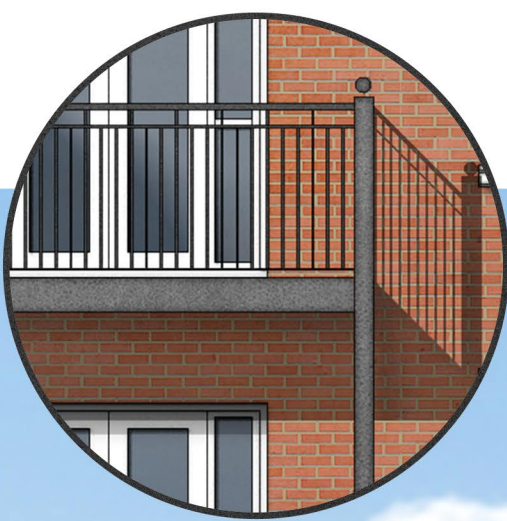


Walk out Balconies
to all apartments

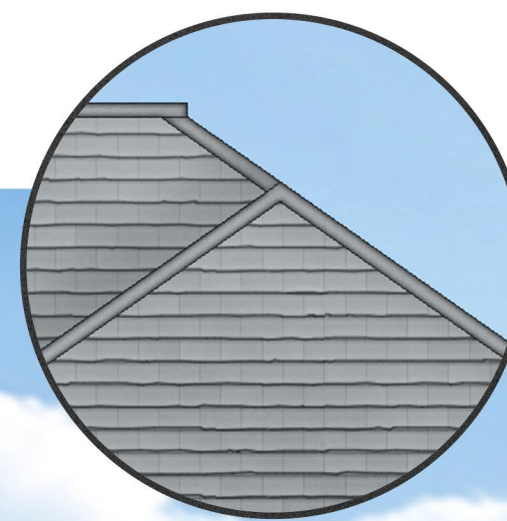

Full Hip Tiled Roof
to all apartments

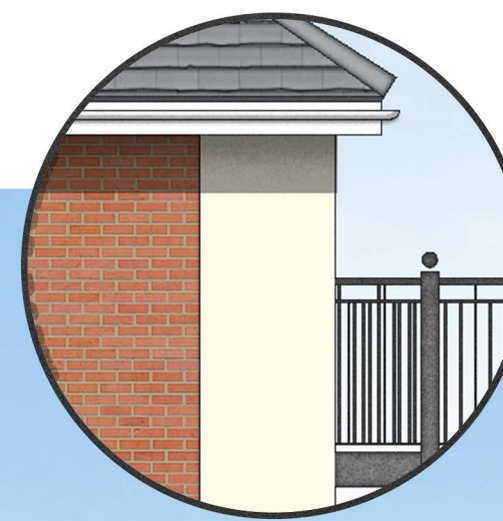


Render Edge Detailing
to all apartments

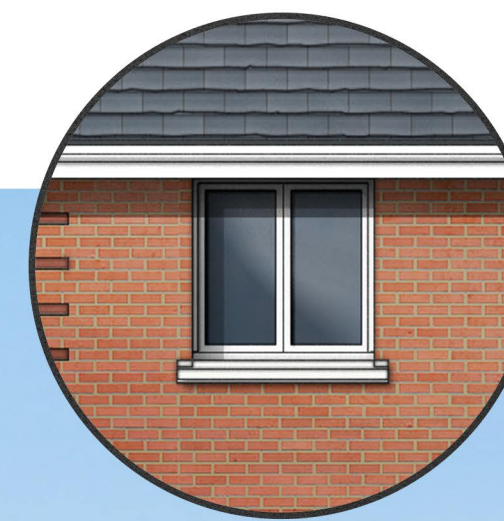


Casement Windows
throughout the 'Green Ribbon' character




Played Bay Window
to selected plots throughout the 'Green Ribbon' character

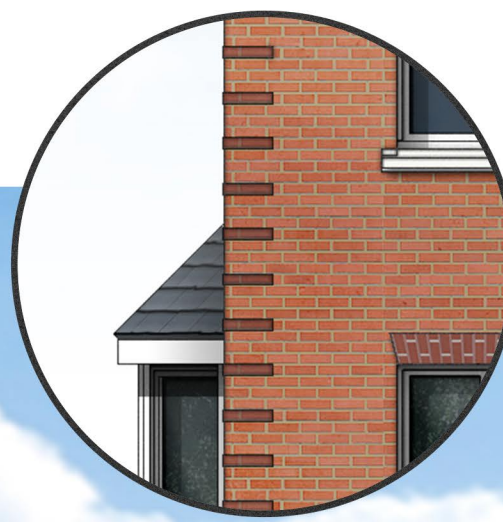


Feature Brick Quoins
throughout the 'Green Ribbon' character

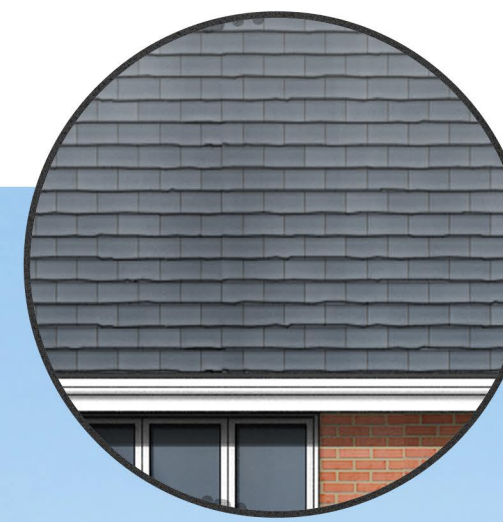

Grey Roof Tiles
throughout the 'Green Ribbon' character

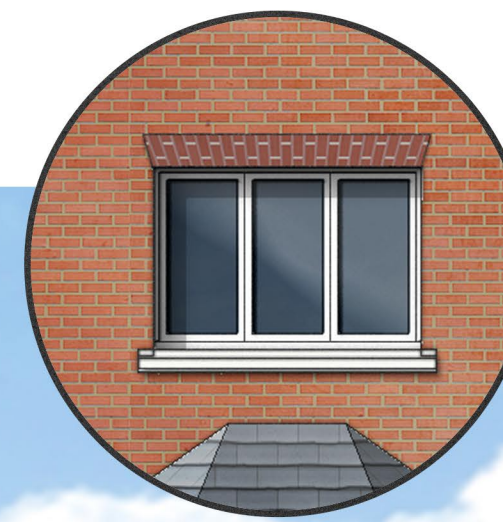

Played Brick Headers
With overhanging stone sills

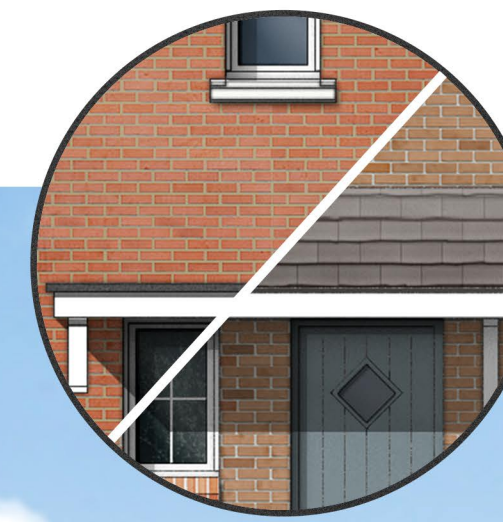

Flat Top Porches Throughout The 'Green Ribbon' Character
with front to back porches throughout the 'Green Edge' character