



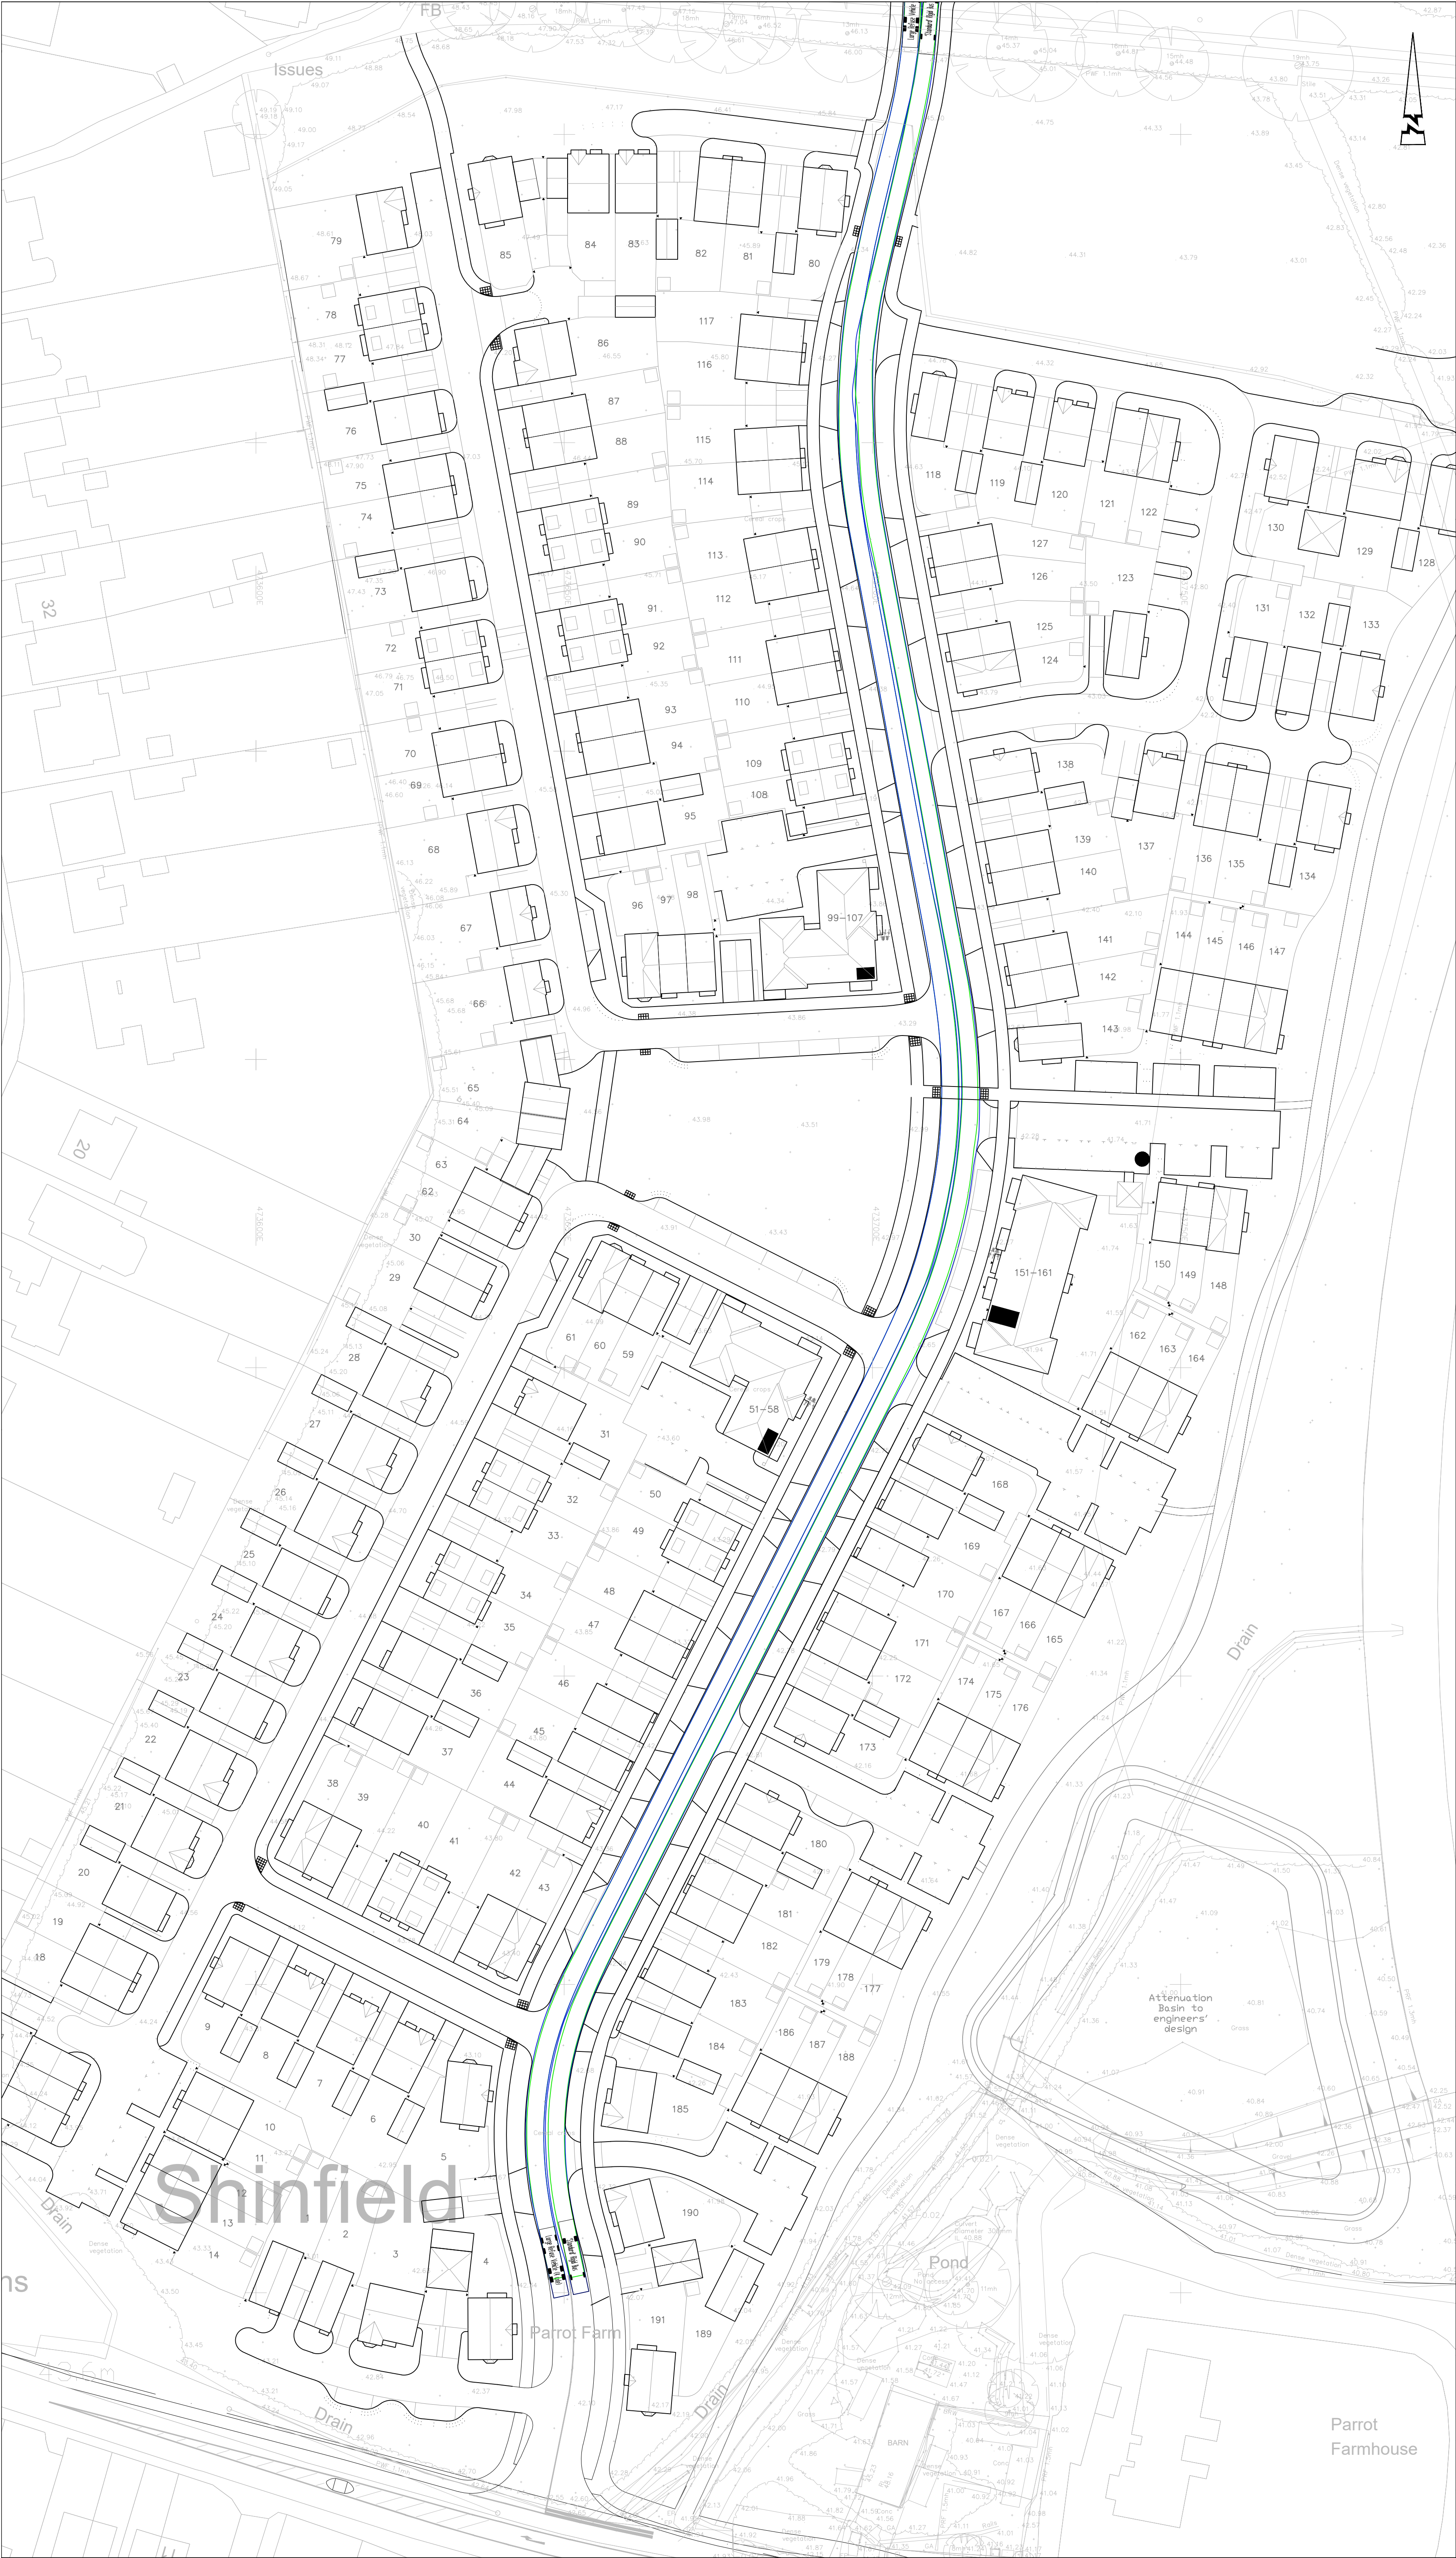


© ABLE LETCHFORD PARTNERSHIP LTD.
This drawing should not be reproduced without consent.

- GENERAL NOTES:
1. Do not scale.
2. Refer to all other Project Drawings and supporting notes.

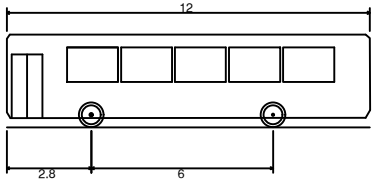

'Standard' Rigid Bus
Overall Length 12.000m
Overall Width 2.550m
Overall Body Height 3.050m
Min Body Ground Clearance 2.350m
Track Width 4.000m
Lock to lock time 4.00s
Wall to Wall Turning Radius 10.771m

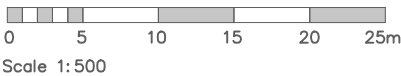

D	06.24	Updated to suit latest site layout	LC	DS
C	06.24	Updated Layout	TC	EP
B	07.24	Amended Site Layout	AS	DS
A	06.24	First Issue	LC	DS
Rev	Date	Description	Drawn	Checked



3 Tealgate, Charnham Park
Hungerford, Berkshire RG17 0YT
www.alpce.co.uk Tel: 01488 684390

Client
BELLWAY HOMES

Project
**LAND NORTH OF
ARBORFIELD ROAD,
SHINFIELD**

Title
**FULL APPLICATION
BUS VEHICULAR TRACKING**

Status	Scale	Date	Drawn	Checked
	1:500 @ A1	JUNE 2024	LC	DS
	Drawing No		Revision	
	HD008-FA-807		D	