



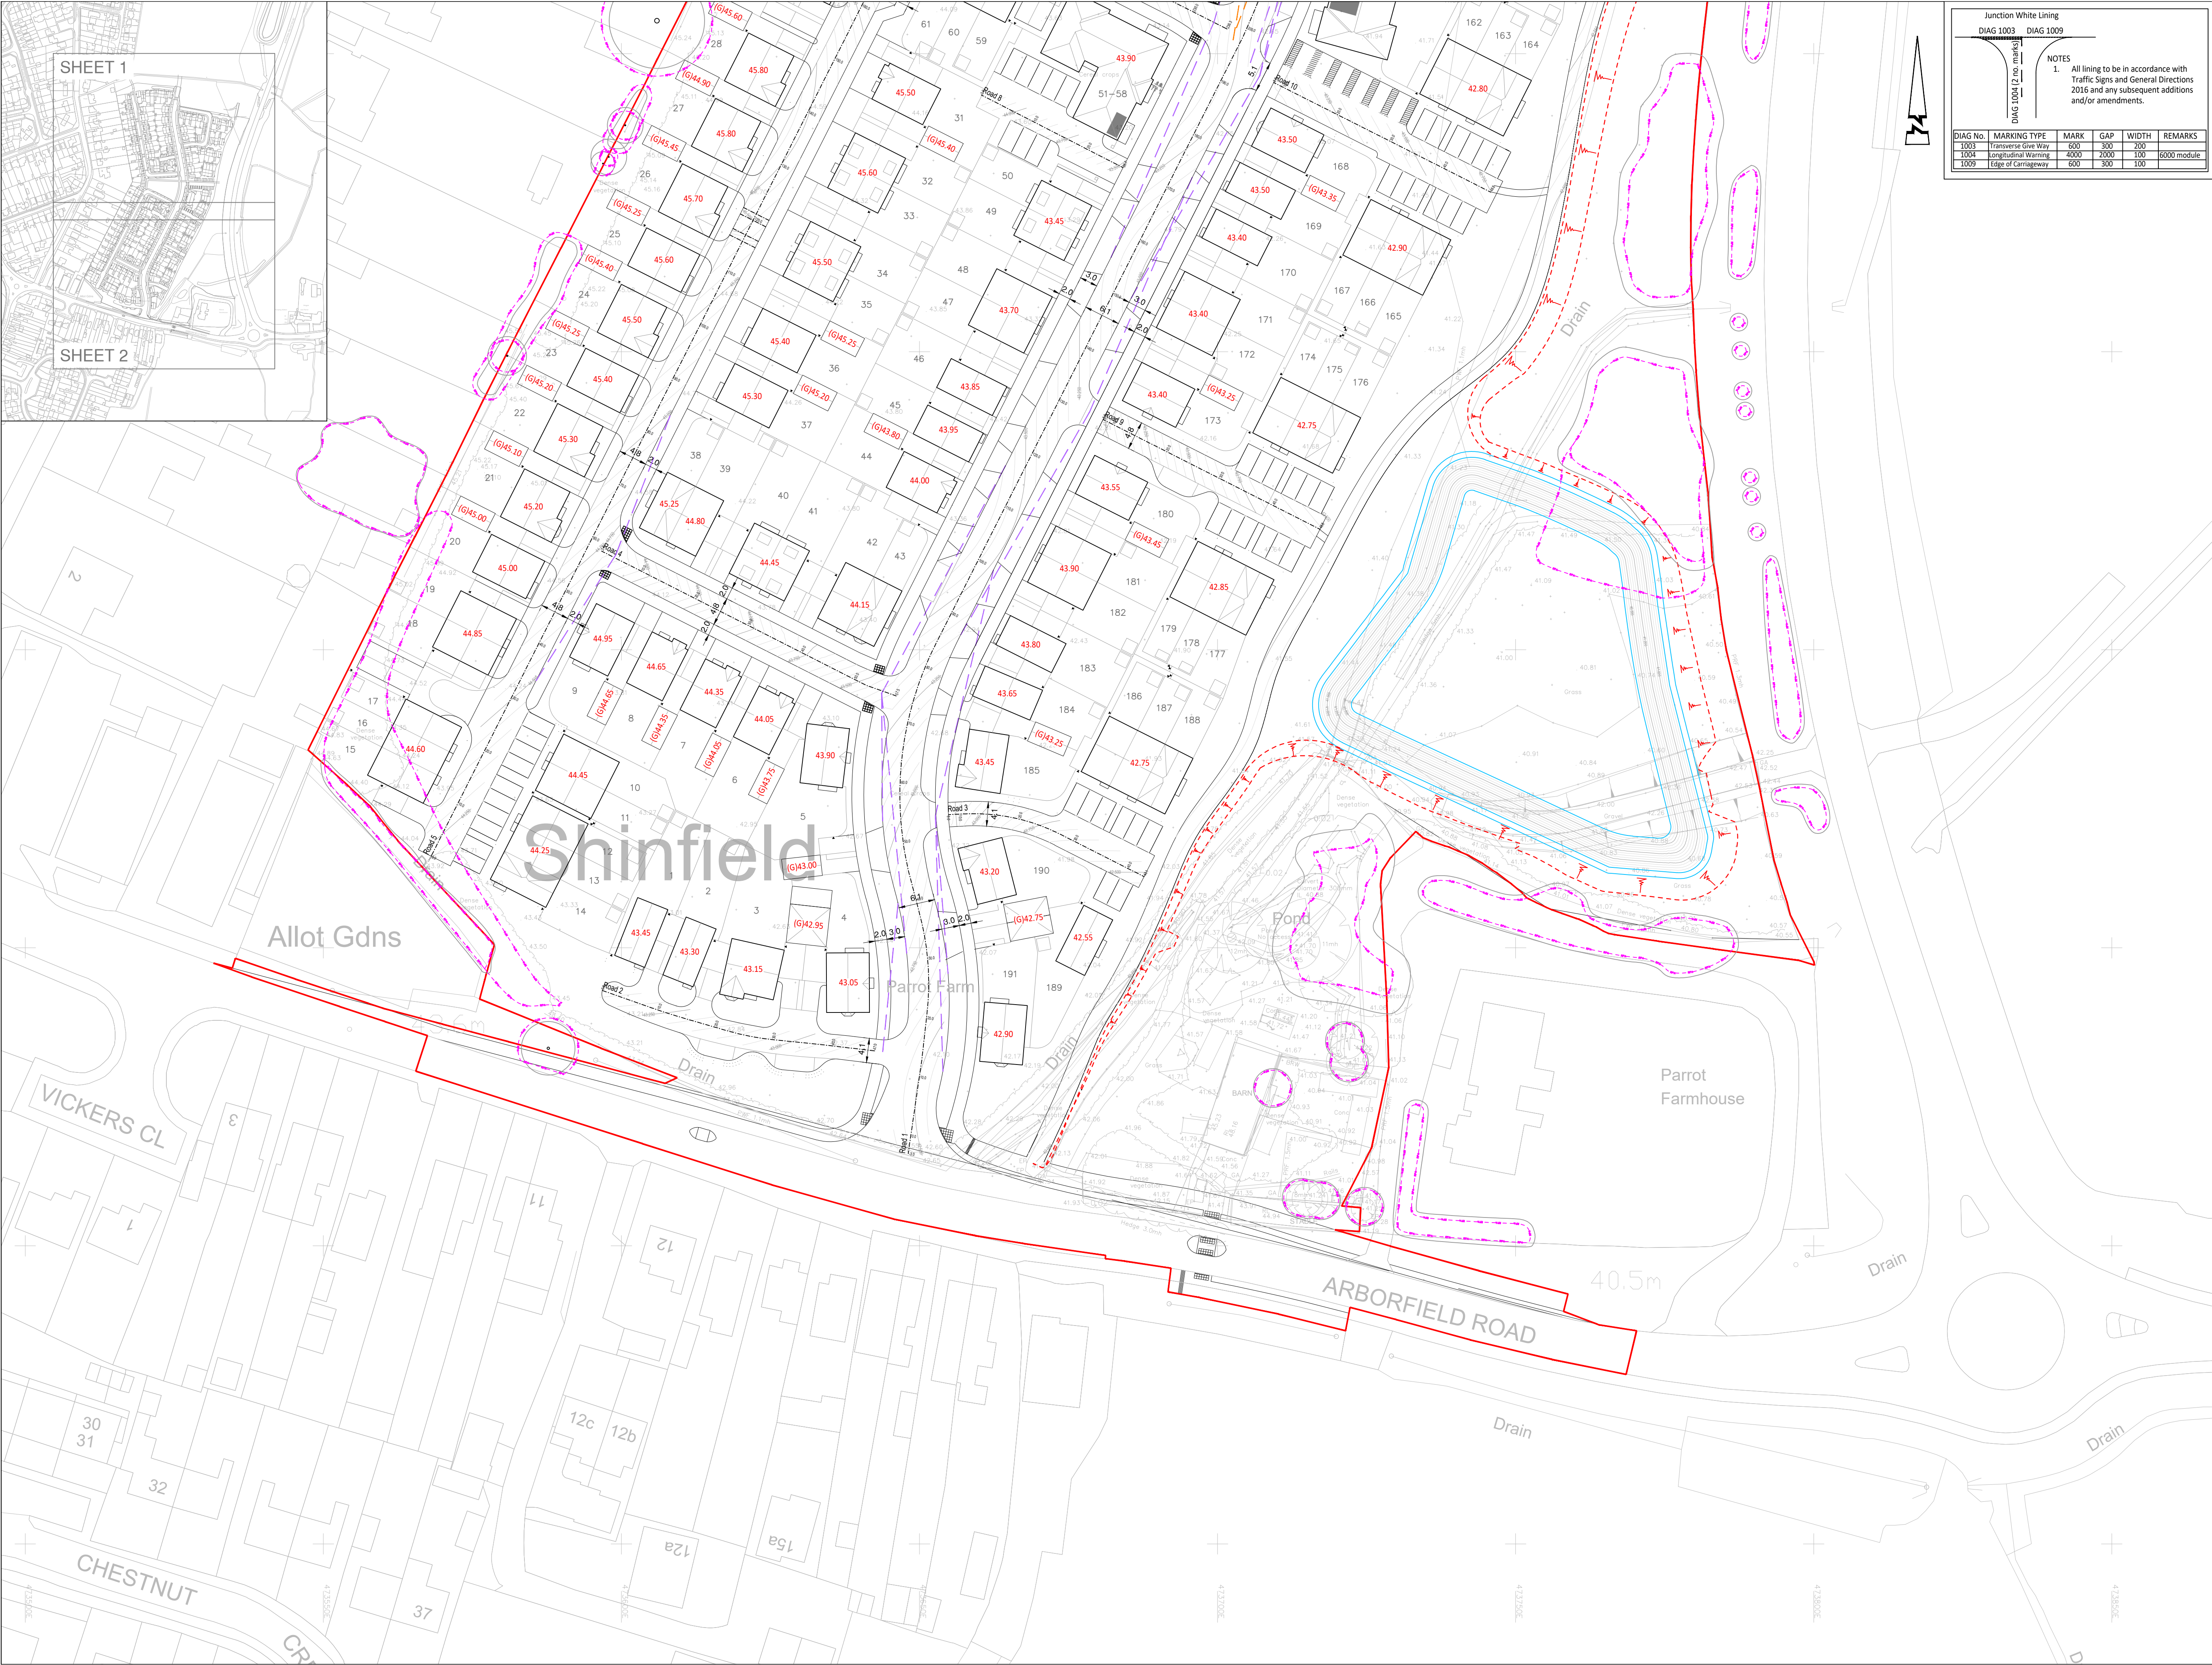

Junction White Lining					
DIAG 1003		DIAG 1009			
NOTES					
1. All lining to be in accordance with Traffic Signs and General Directions 2016 and any subsequent additions and/or amendments.					
DIAG 1004 (2 no. marks)					
DIAG No.	MARKING TYPE	MARK	GAP	WIDTH	REMARKS
1003	Transverse Give Way	600	300	200	
1004	Longitudinal Warning	4000	2000	100	6000 module
1009	Edge of Carriageway	600	300	100	

- © ABLEY LETCHFORD PARTNERSHIP LTD.
This drawing should not be reproduced without consent.
- GENERAL ARRANGEMENT NOTES:
- Do not scale.
 - Refer to all other Project Drawings and supporting notes.
- KEY
- Application boundary
 - Proposed finished floor level
 - Proposed garage slab level
 - 20mph Junction visibility splay (2.4 x 25m)
 - 20mph forward visibility splay (25m)
 - Tactile paving at dropped crossing
 - Root protection area
 - Road chaineage and marker
 - Pedestrian Visibility Splay (0.9 x 43m)
 - Embankment typically 1in3, no steeper than 1in2

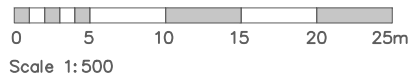

D	08.24	Updated contour design & vis-plays to suit latest site layout	LC	DS
C	08.24	Updated Layout	TC	EP
B	07.24	Splay Amendments	LC	DS
A	06.24	First Issue	LC	DS

ABLEY LETCHFORD PARTNERSHIP
Consulting Engineers

3 Tealgate, Charnham Park
Hungerford, Berkshire RG17 0YT
www.alpce.co.uk Tel: 01488 684390

Client				BELLWAY HOMES	
Project				LAND NORTH OF ARBORFIELD ROAD, SHINFIELD	
Title				FULL APPLICATION GENERAL ARRANGEMENT SHEET 2	
Status					
Scale		Date	Drawn	Checked	
1:500 @ A1		JUNE 2024	LC	DS	
Drawing No.		Revision			
HD008-FA-102				D	