
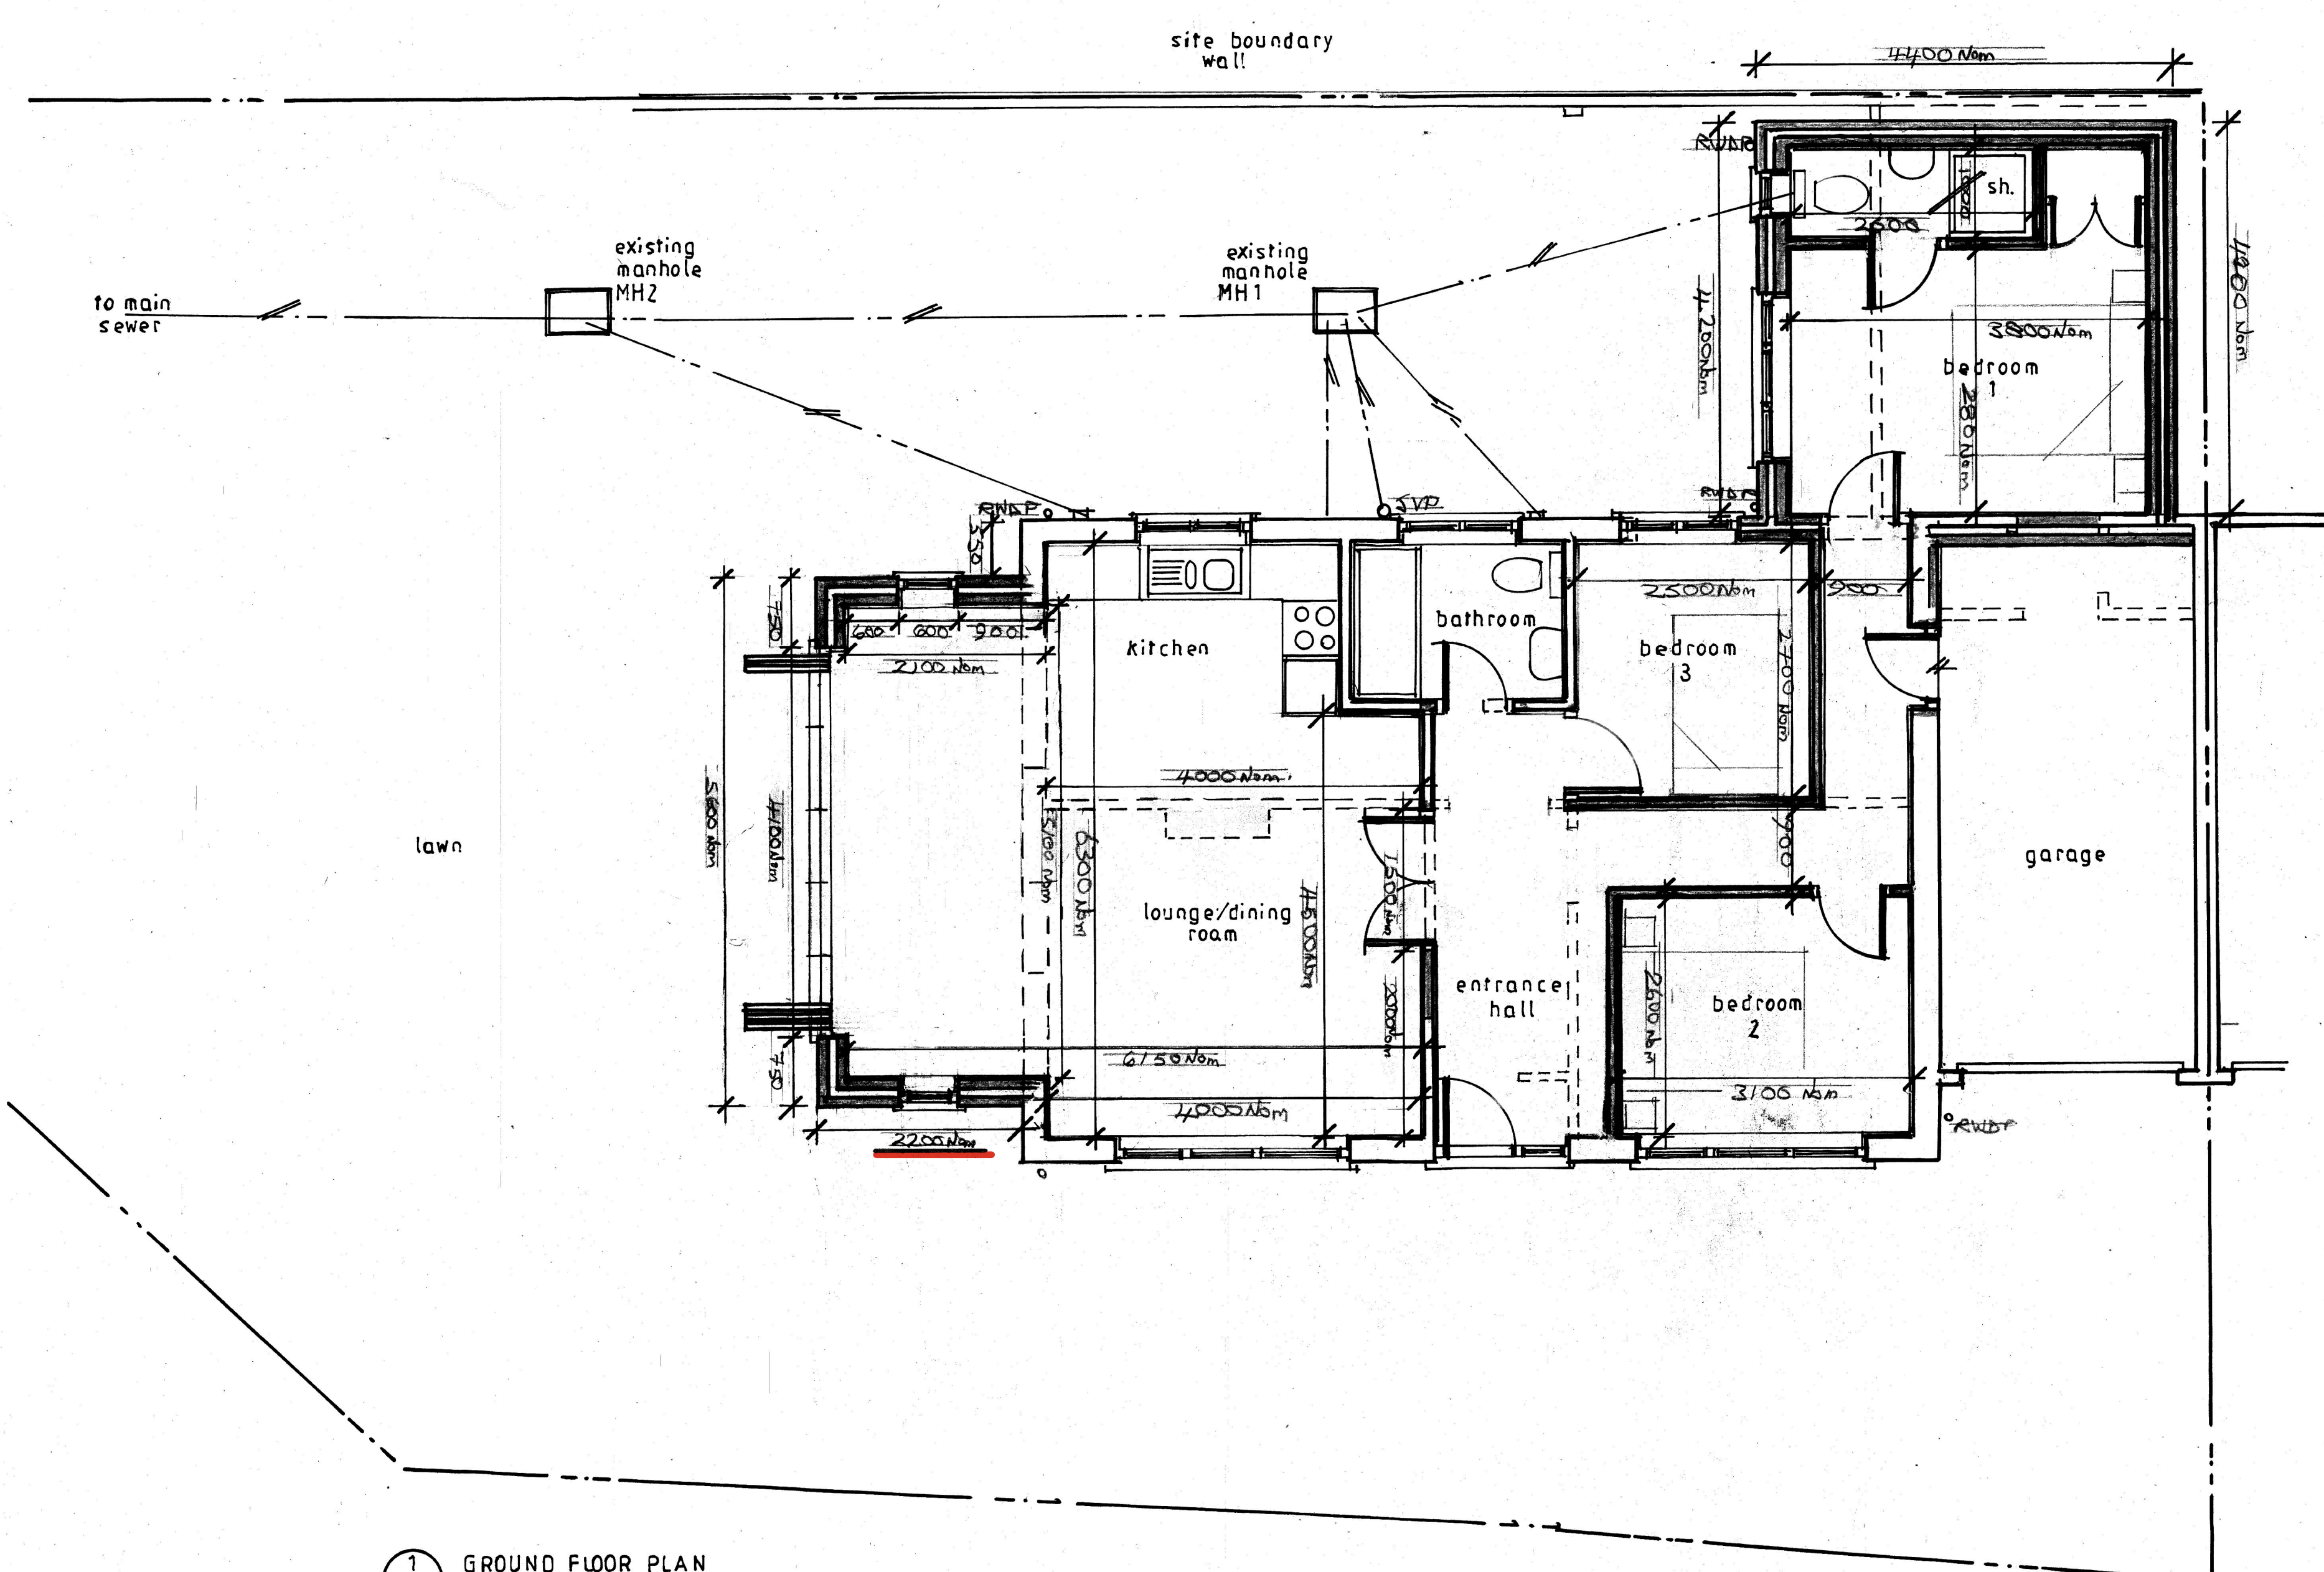


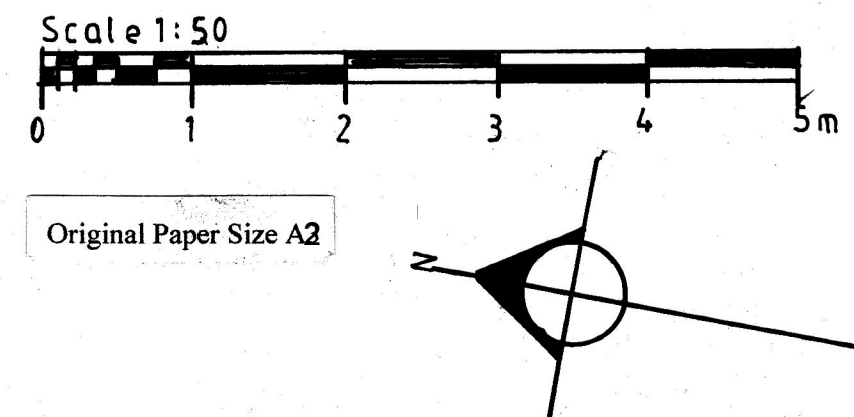

1 GROUND FLOOR PLAN
proposed 1:50

REV. PROPOSED BIFOLD DOOR
EXTENDED OUT
AN ADDITIONAL 900mm 21/11/25
REVA REMOVAL OF PROPOSED
LOFT CONVERSION 11/11/25

PDA ARCHITECTS 59 ROYAL AVENUE, CALCOT, READING, BERKSHIRE, RG31 4UR. Tel: 01183 761466		
This Drawing is the copyright of PDA Architects and may not be reproduced without prior written permission. Do not scale from drawings. All dimensions are to be checked on site. Any errors or omissions are to be reported to the architect.		
client	Mr. & Mrs. O'Calaghan	
job	Proposed Extension & Alterations to: 1 HILLTOP ROAD, TWYFORD, BERKSHIRE. RG10 5BH.	
title	GROUND FLOOR PLAN. (as proposed)	
drawn	P.D.	
scale	1:50	
date	October 2025	
job ref:	HRT/1	Drng no. P06
		rev. B