


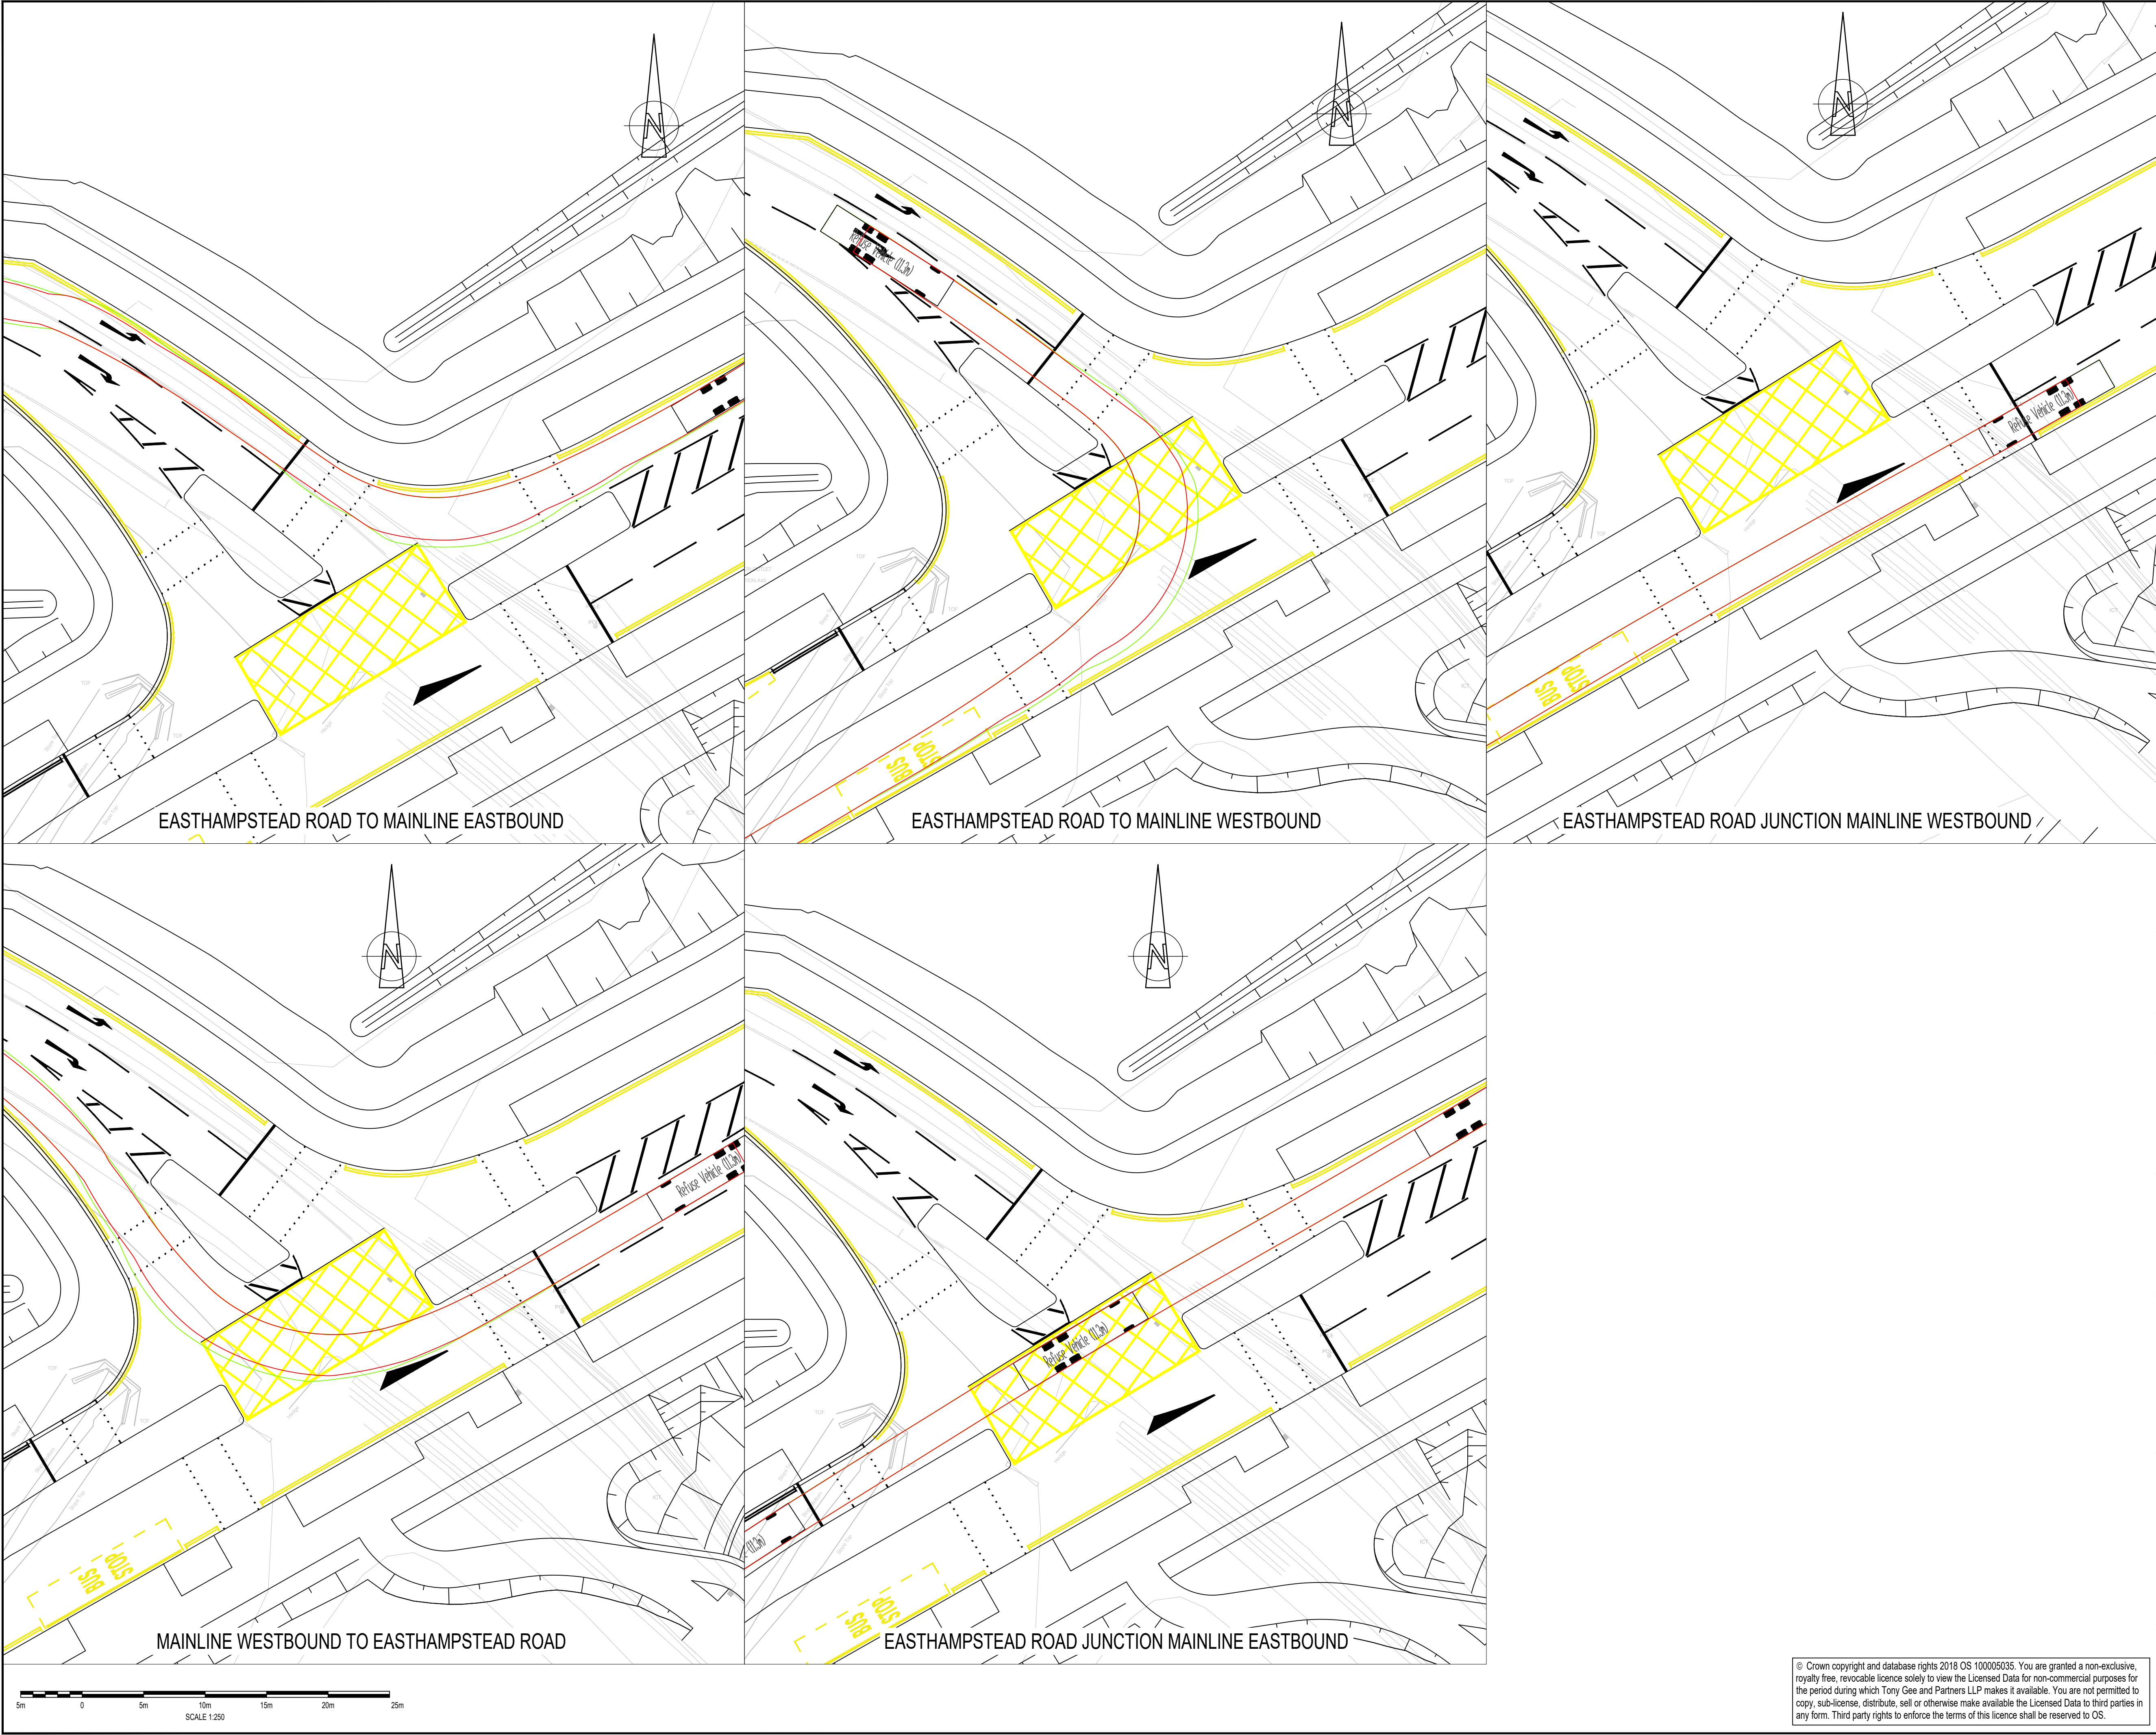

DO NOT SCALE

NOTES:
1. ALL DIMENSIONS ARE IN MILLIMETRES UNLESS NOTED OTHERWISE.
2. ALL LEVELS ARE IN METRES AOD UNLESS NOTED OTHERWISE.
3. TRACKING OF VEHICLES HAVE BEEN UNDERTAKEN USING A DESIGN SPEED OF 50km/h.
4. REFER TO CHAINAGE PLANS WMHP-TG-SRWG1-DR-HI-0101 TO 0116 FOR RELEVANT JUNCTION LOCATIONS.

Refuse Vehicle (11.3m)
Overall Length 11.300m
Overall Width 2.530m
Overall Body Height 3.756m
Min Body Ground Clearance 0.209m
Track Width 2.530m
Lock to lock time 4.00s
Kerb to Kerb Turning Radius 11.550m

DESIGN VEHICLE

KEYPLAN:

SWDR - WESTERN GATEWAY PHASE 2
SWDR - SPINE ROAD AND WESTERN GATEWAY PHASE 1

P04	20/08/2021	TCH	REVISED FOR PLANNING DISCHARGE AND SCO COMMENTS	BH	JC
P03	05/02/2021	TCH	DETAILED DESIGN ISSUE	BH	JC
P02	02/12/2020	DJF	UPDATED FOLLOWING SCO COMMENTS	BH	JC
REV	DATE	BY	DESCRIPTION	CHK	APP

DRAWING STATUS:
SUITABLE FOR REVIEW & COMMENT

S3

DESIGNER:

Tony Gee
Consulting Civil, Structural and Geotechnical Engineers

Tony Gee and Partners LLP
Hardy House
140 High Street
Esher, Surrey
KT10 9QJ
Tel: 01372 461600
www.tonygee.com

CONTRACTOR:

CLIENT:

WOKINGHAM BOROUGH COUNCIL
Shute End, Wokingham, Berkshire RG40 1BN
Tel: (0118) 974 6000 Web: www.wokingham.gov.uk

PROJECT:
WOKINGHAM MAJOR HIGHWAYS PROGRAMME
SPINE ROAD AND WESTERN GATEWAY PHASE 1

TITLE:
HIGHWAYS
ALIGNMENT
SWEPT PATH ANALYSIS

SHEET 34

SCALE @ A1: 1:250	CHECKED: BH	APPROVED: JC
PROJECT NO: C118047	DESIGNED: MH	DRAWN: MH
		DATE: November 20

DRAWING No:
WMHP-TG-SRWG1-DR-HI-0073

REV:
P04

File name: S:\PROJECTS\2018\1801\BIM\01-IMPERMANENCE\WMHP-TG-SRWG1-DR-HI-0073.DWG, printed on 17 August 2021 20:02:03, by John Caine

© Crown copyright and database rights 2018 OS 100005035. You are granted a non-exclusive, royalty free, revocable licence solely to view the Licensed Data for non-commercial purposes for the period during which Tony Gee and Partners LLP makes it available. You are not permitted to copy, sub-license, distribute, sell or otherwise make available the Licensed Data to third parties in any form. Third party rights to enforce the terms of this licence shall be reserved to OS.