


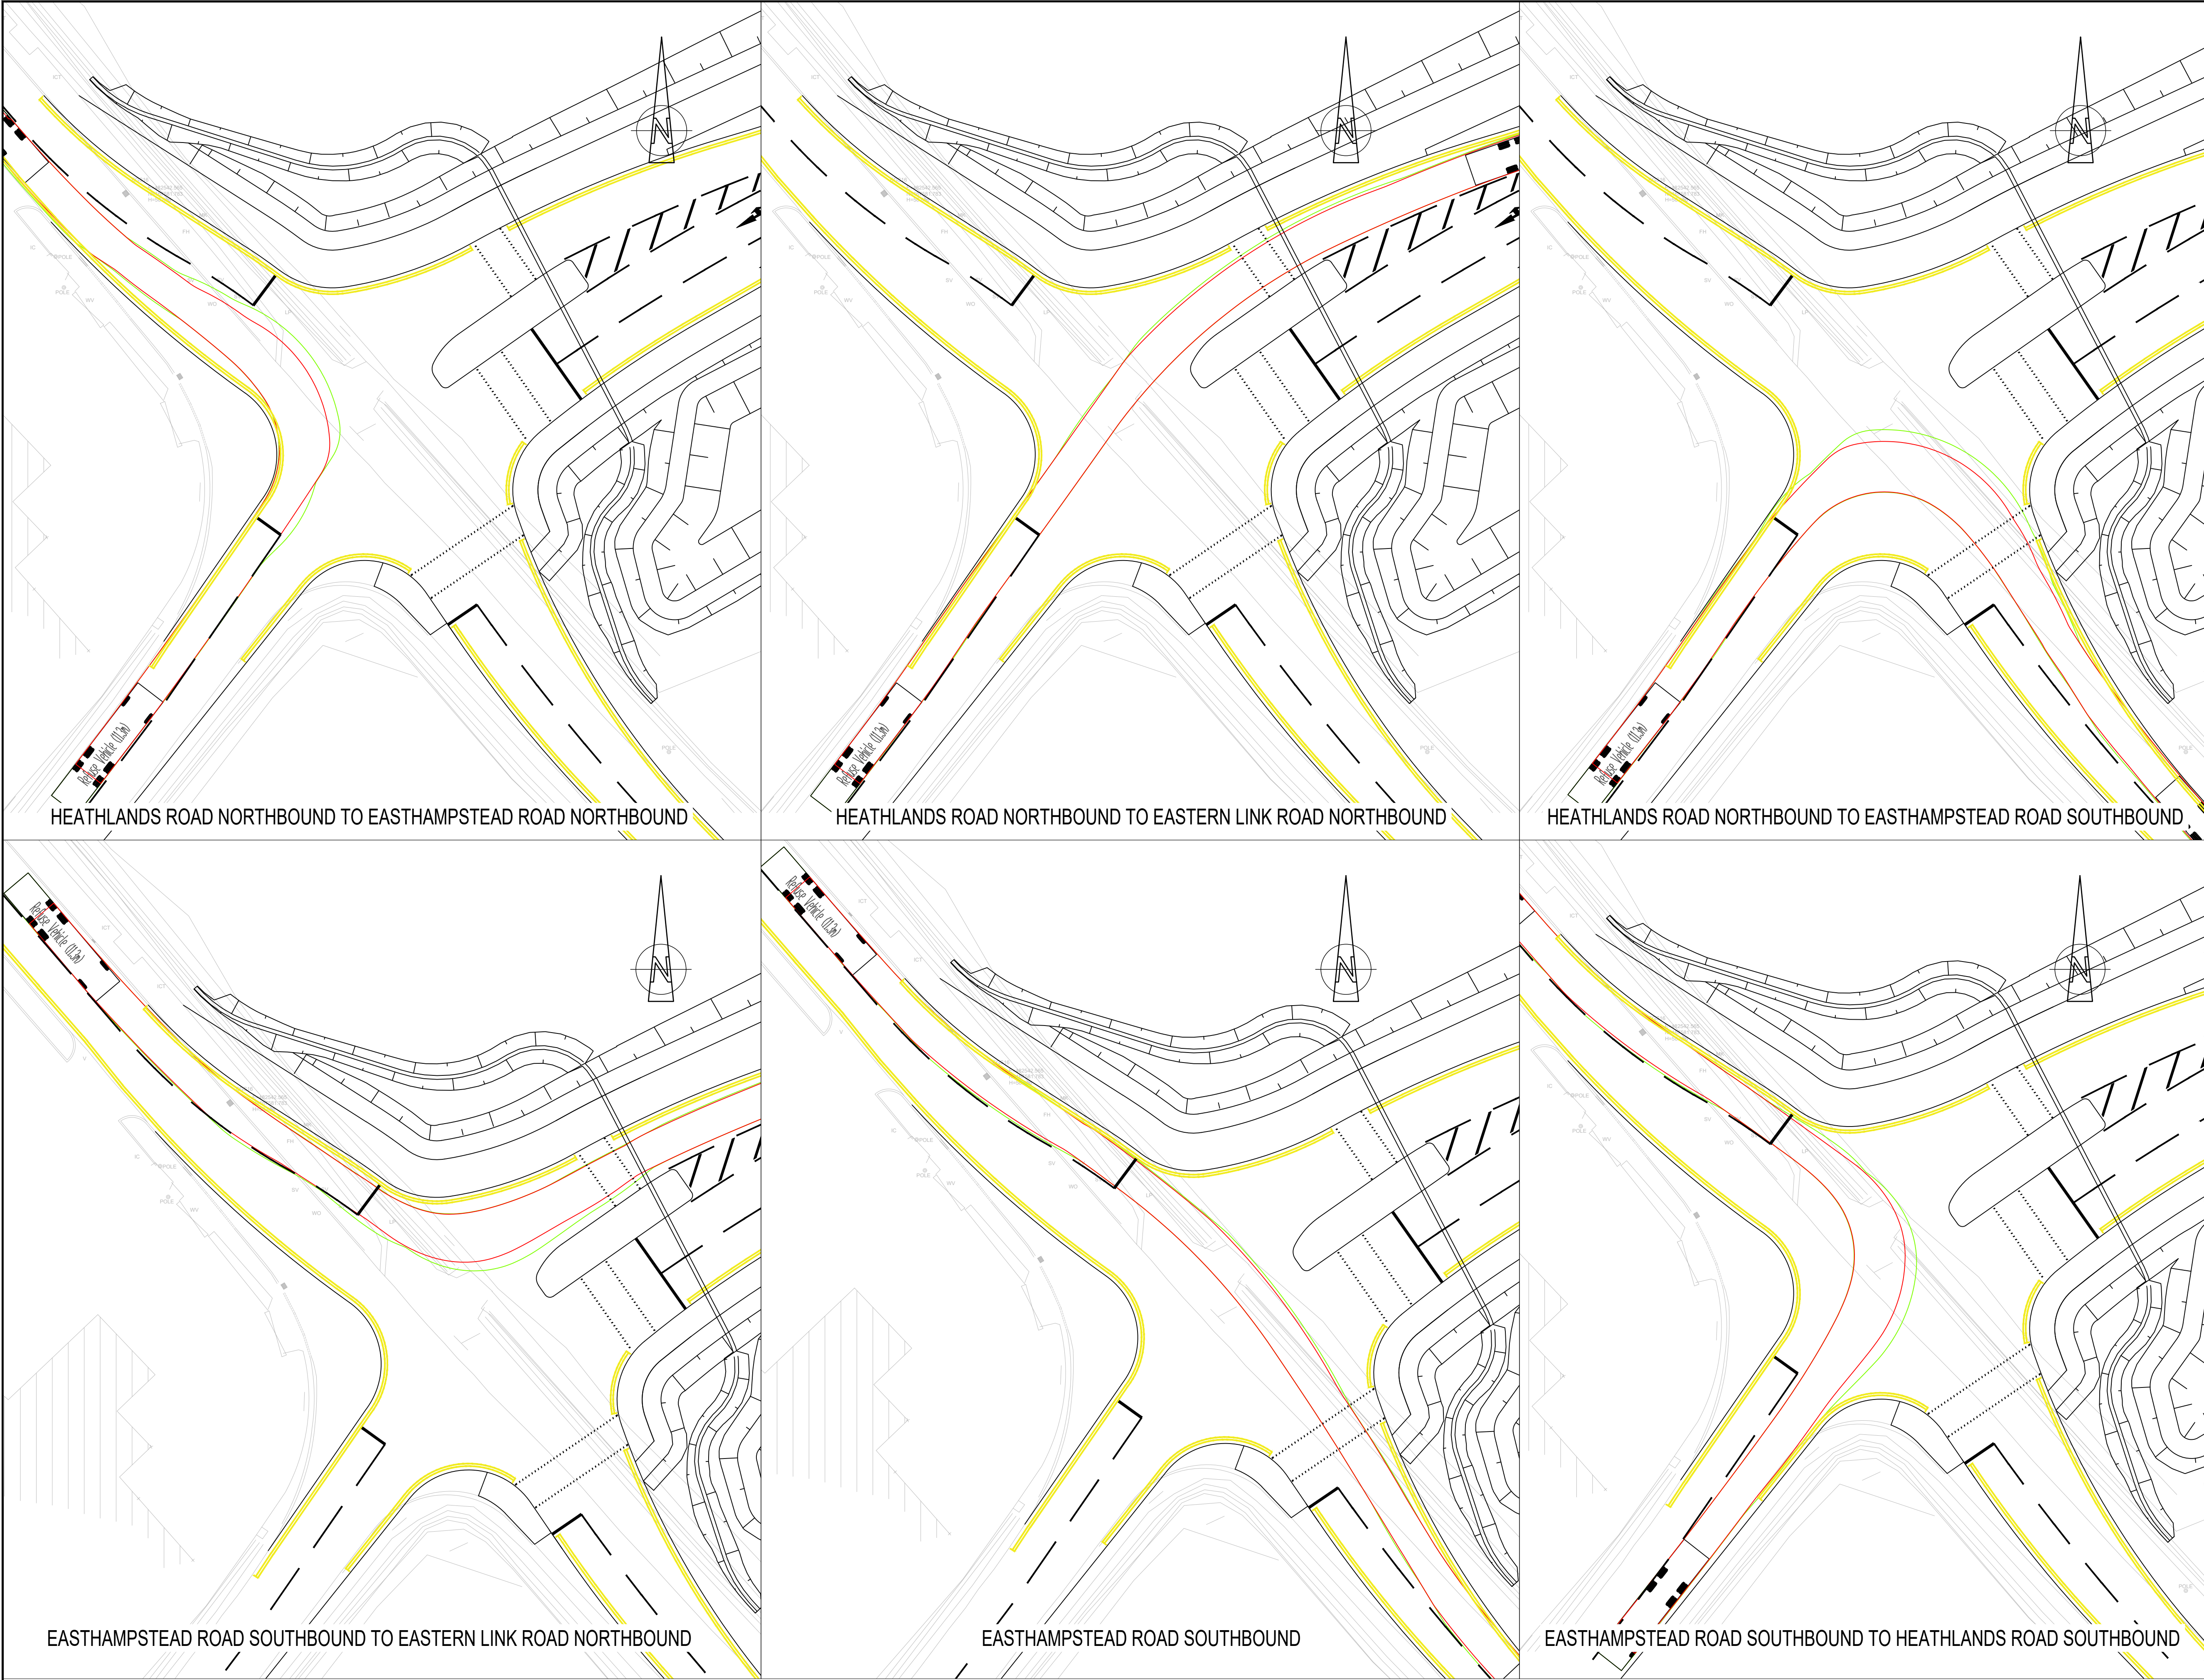

HEATHLANDS ROAD NORTHBOUND TO EASTHAMPSTEAD ROAD NORTHBOUND

HEATHLANDS ROAD NORTHBOUND TO EASTERN LINK ROAD NORTHBOUND

HEATHLANDS ROAD NORTHBOUND TO EASTHAMPSTEAD ROAD SOUTHBOUND


EASTHAMPSTEAD ROAD SOUTHBOUND TO EASTERN LINK ROAD NORTHBOUND

EASTHAMPSTEAD ROAD SOUTHBOUND


EASTHAMPSTEAD ROAD SOUTHBOUND TO HEATHLANDS ROAD SOUTHBOUND

DO NOT SCALE

- NOTES:
1. ALL DIMENSIONS ARE IN MILLIMETRES UNLESS NOTED OTHERWISE.
 2. ALL LEVELS ARE IN METRES AOD UNLESS NOTED OTHERWISE.
 3. TRACKING OF VEHICLES HAVE BEEN UNDERTAKEN USING A DESIGN SPEED OF 50kph
 4. REFER TO CHAINAGE PLANS WMHP-TG-SRWG1-DR-HI-0101 TO 0116 FOR RELEVANT JUNCTION LOCATIONS.

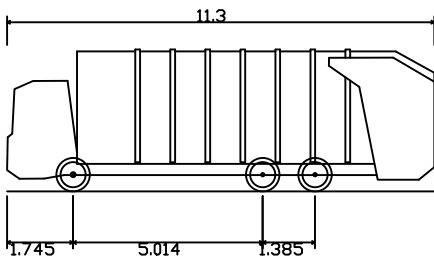

Refuse Vehicle (11.3m)
Overall Length 11.300m
Overall Width 2.530m
Overall Body Height 3.755m
Min Body Ground Clearance 0.305m
Track Width 2.530m
Lock to lock time 4.00s
Kerb to Kerb Turning Radius 11.550m
DESIGN VEHICLE

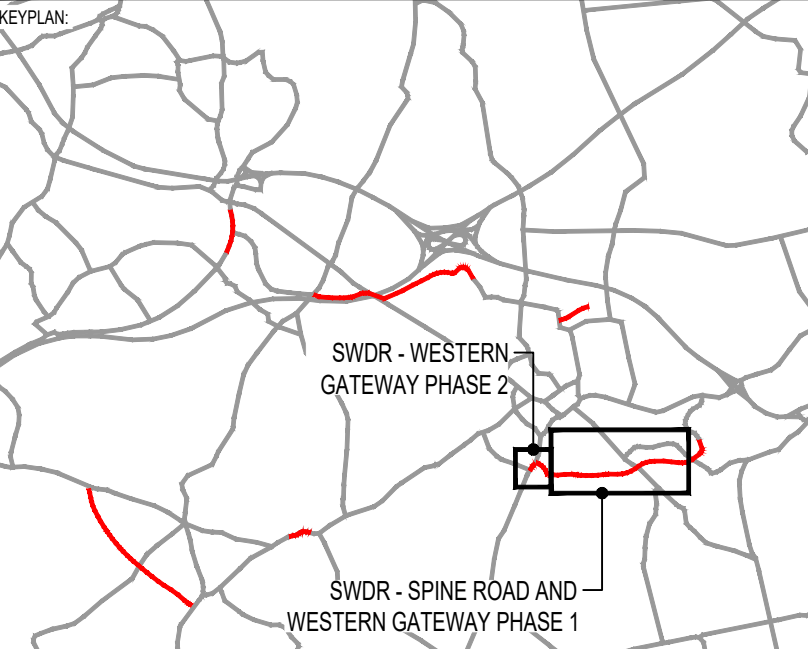

REV	DATE	BY	DESCRIPTION	CHK	APP
P02	05/02/2021	TCH	DETAILED DESIGN ISSUE	BH	JC
P01	02/12/2020	DJF	FIRST ISSUE FOLLOWING SDO COMMENTS	BH	JC

DRAWING STATUS: SUITABLE FOR REVIEW & COMMENT S3

DESIGNER: **Tony Gee and Partners LLP**
Hardy House
140 High Street
Esher, Surrey
KT10 9QJ
Tel: 01372 461600
www.tonygee.com
Consulting Civil, Structural and Geotechnical Engineers

CONTRACTOR: **Balfour Beatty**

CLIENT: **WOKINGHAM BOROUGH COUNCIL**
Shute End, Wokingham, Berkshire RG40 1BN
Tel: (0118) 974 6000 Web: www.wokingham.gov.uk

PROJECT: WOKINGHAM MAJOR HIGHWAYS PROGRAMME
SPINE ROAD AND WESTERN GATEWAY PHASE 1

TITLE: HIGHWAYS
ALIGNMENT
SWEPT PATH ANALYSIS
SHEET 47

SCALE @ A1: 1:250	CHECKED: BH	APPROVED: JC
PROJECT NO: C118047	DESIGNED: MH	DRAWN: MH
		DATE: November 20
DRAWING No: WMHP-TG-SRWG1-DR-HI-0086		REV: P02

© Crown copyright and database rights 2018 OS 100005035. You are granted a non-exclusive, royalty free, revocable licence solely to view the Licensed Data for non-commercial purposes for the period during which Tony Gee and Partners LLP makes it available. You are not permitted to copy, sub-license, distribute, sell or otherwise make available the Licensed Data to third parties in any form. Third party rights to enforce the terms of this licence shall be reserved to OS.