


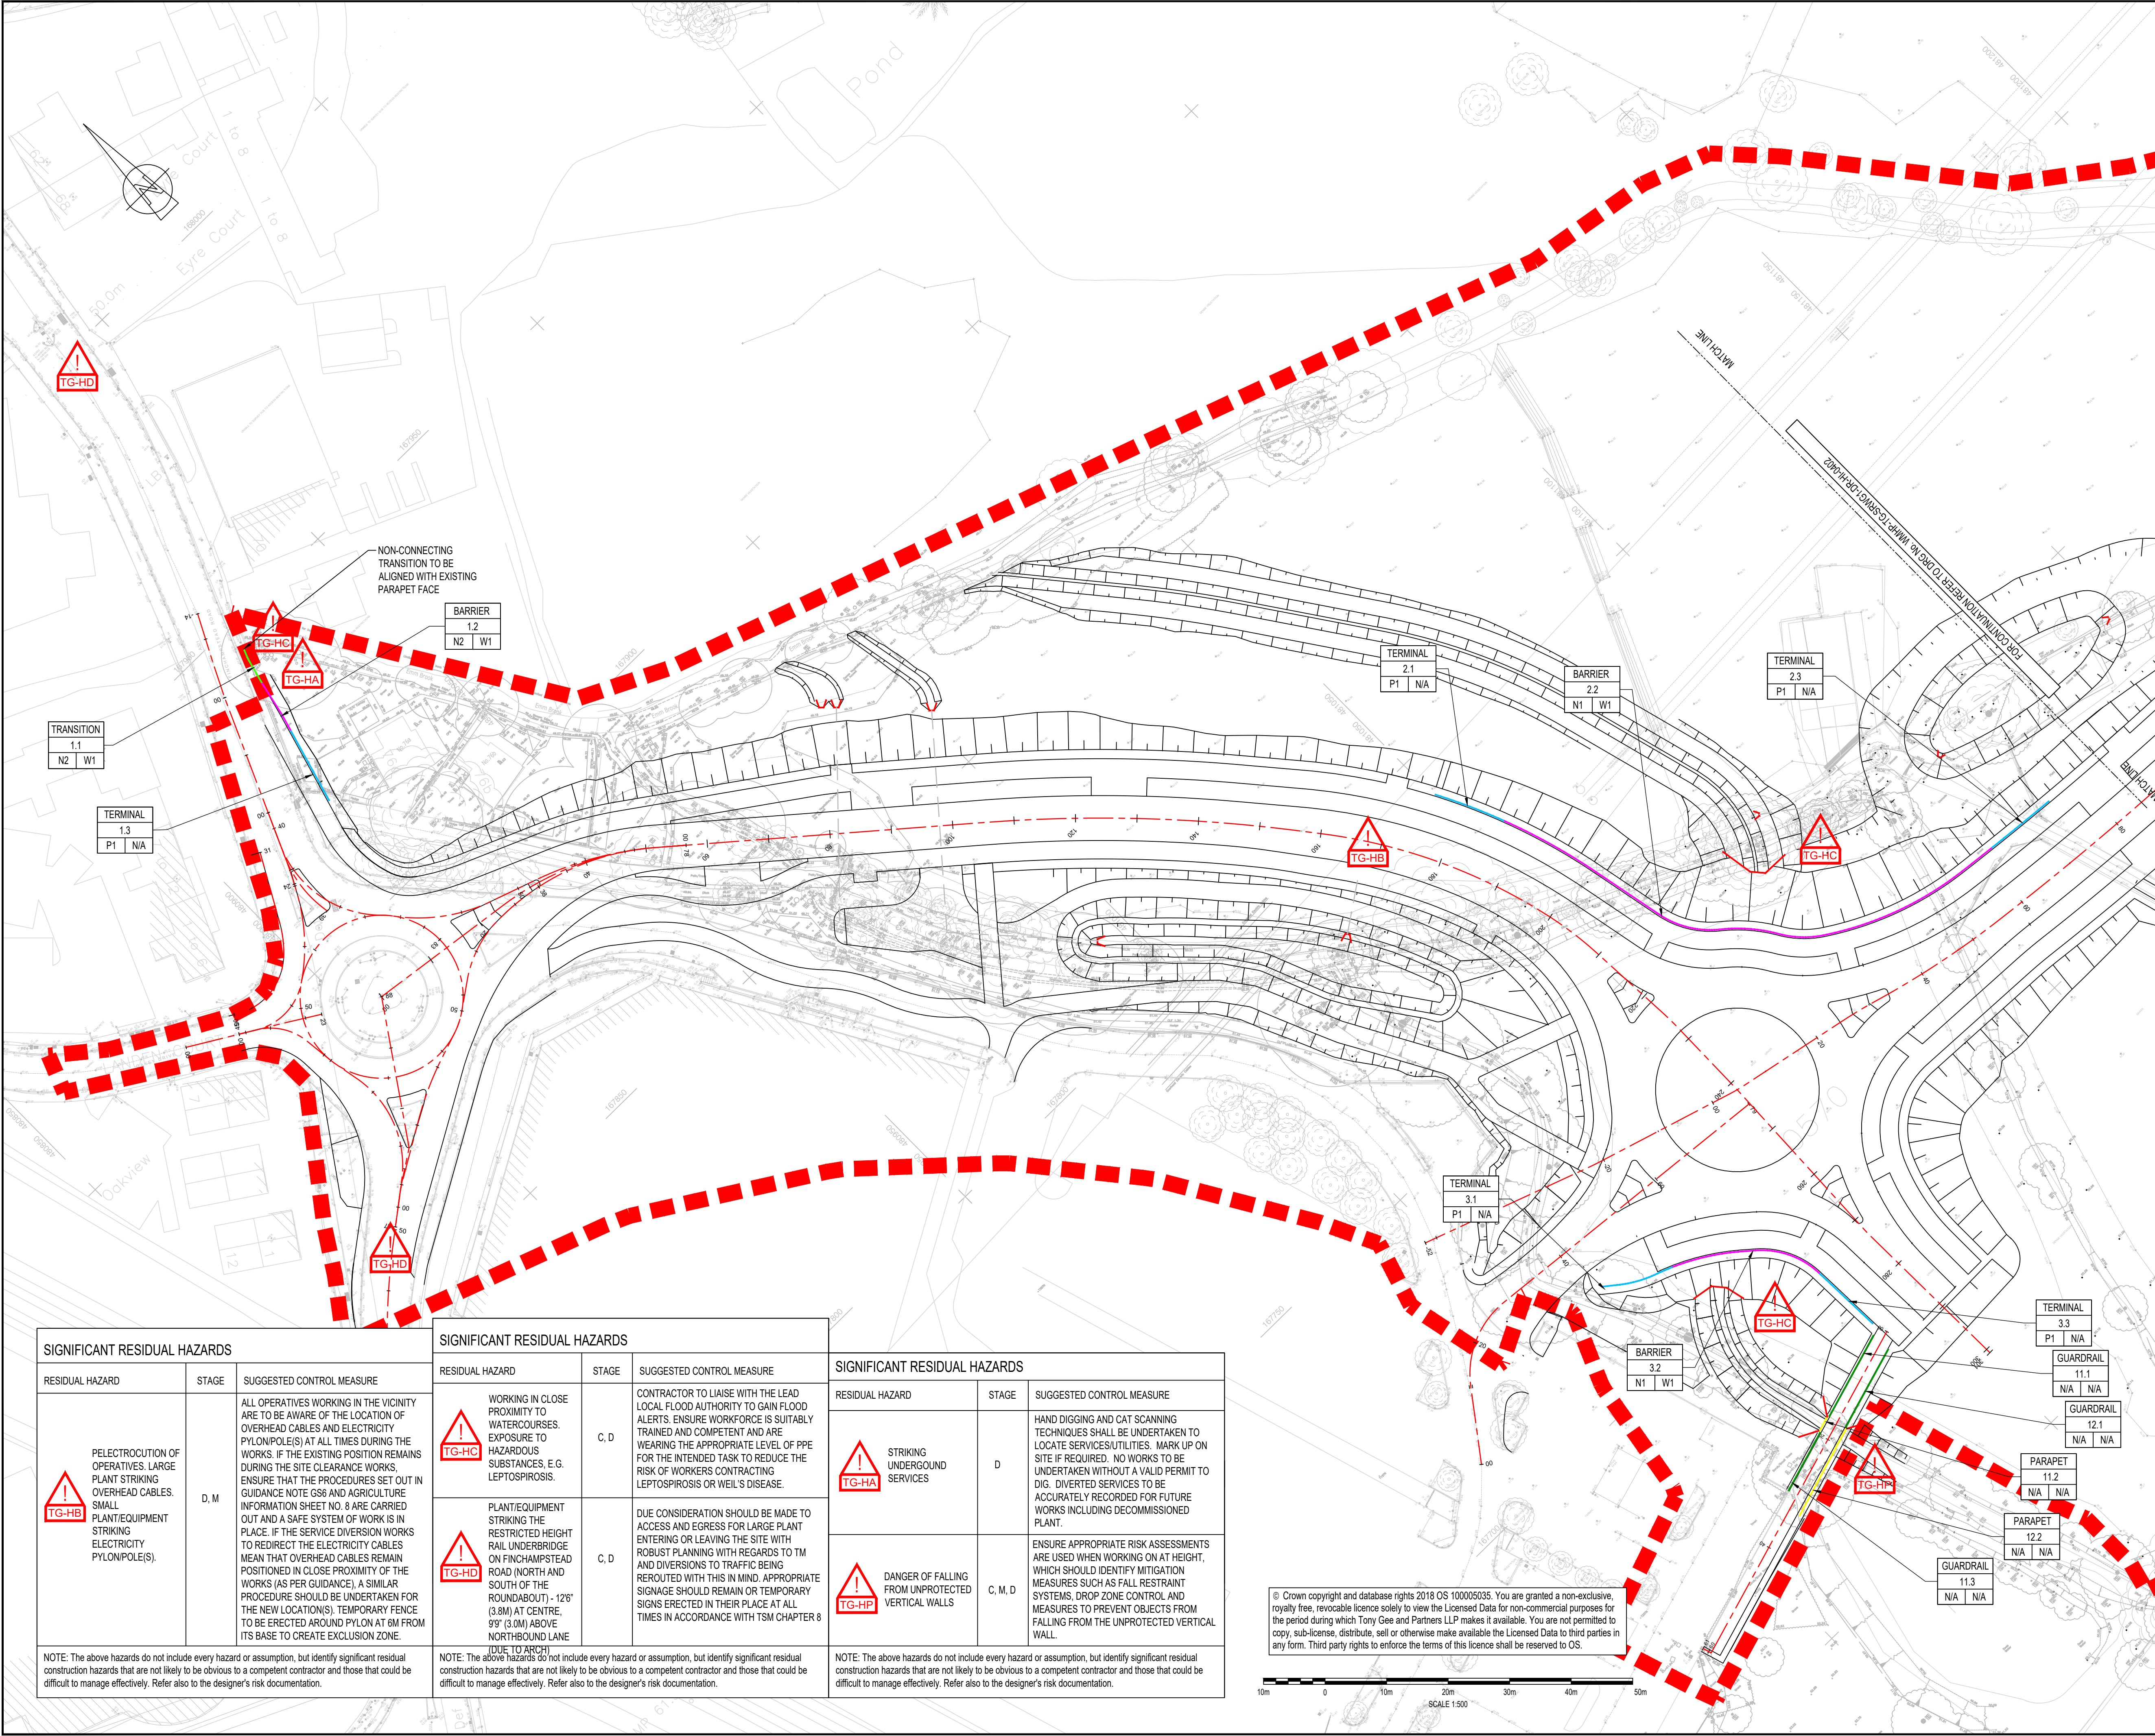

DO NOT SCALE

NOTES:
1. ALL DIMENSIONS ARE IN MILLIMETRES UNLESS NOTED OTHERWISE.
2. ALL LEVELS ARE IN METRES AOD UNLESS NOTED OTHERWISE.
3. DRAWING TO BE READ IN CONJUNCTION WITH SPECIFICATION REFERENCE WMHP-TG-SRWG1-SP-HI-0401 AND ROAD RESTRAINT DETAILS DRAWING WMHP-TG-SRWG1-DR-HI-0421.

LEGEND
PLANNING APPLICATION 192928 RED LINE BOUNDARY
N2 PARAPET - SAFETY BARRIER TRANSITION
N1 PARAPET
SAFETY BARRIER
TERMINAL
OFF STRUCTURE PEDESTRIAN GUARDRAIL
INDICATIVE LOCATION OF ON STRUCTURE PEDESTRIAN PARAPET (SEE RELEVANT STRUCTURES DRAWINGS)
INDICATIVE LOCATION OF ON STRUCTURE PEDESTRIAN GUARDRAIL (SEE RELEVANT STRUCTURES DRAWINGS)

SHEET LOCATION PLAN
N.T.S.

P06	19/01/2024	JC	ROUNDABOUT VE UPDATE	DJF	JC
P05	02/06/2022	HD	MATTERS OUTSTANDING WMHP-TG-SRWG1-RG-DM-0010	BH	JC
P04	01/04/2022	MH	INTERNAL REVIEW UPDATES	ARL	JC
REV	DATE	BY	DESCRIPTION	CHK	APP

DRAWING STATUS:
SUITABLE FOR REVIEW & COMMENT
S3

DESIGNER:

Tony Gee
Consulting Civil, Structural and Geotechnical Engineers

Tony Gee and Partners LLP
Hardy House
140 High Street
Esher, Surrey
KT10 9QJ
Tel: 01372 461600
www.tonygee.com

CLIENT:

WOKINGHAM BOROUGH COUNCIL
Shute End, Wokingham, Berkshire RG40 1BN
Tel: (0118) 974 6000 Web: www.wokingham.gov.uk

PROJECT:
WOKINGHAM MAJOR HIGHWAYS PROGRAMME
SPINE ROAD AND WESTERN GATEWAY PHASE 1

TITLE:
HIGHWAYS
ROAD RESTRAINTS
PLAN LAYOUT
SHEET 1

SCALE @ A1:
1:500
CHECKED:
BH
APPROVED:
JC
PROJECT NO:
C118047
DESIGNED:
MH
DRAWN:
MH
DATE:
April 21
DRAWING NO:
WMHP-TG-SRWG1-DR-HI-0401
REV:
P06

File name: P:\PROJECTS\2018\01\18047\BMM\WPDRAWINGS\WMHP-TG-SRWG1-DR-HI-0401.DWG, printed on 10 January 2024 13:20:57, by David Frampton