


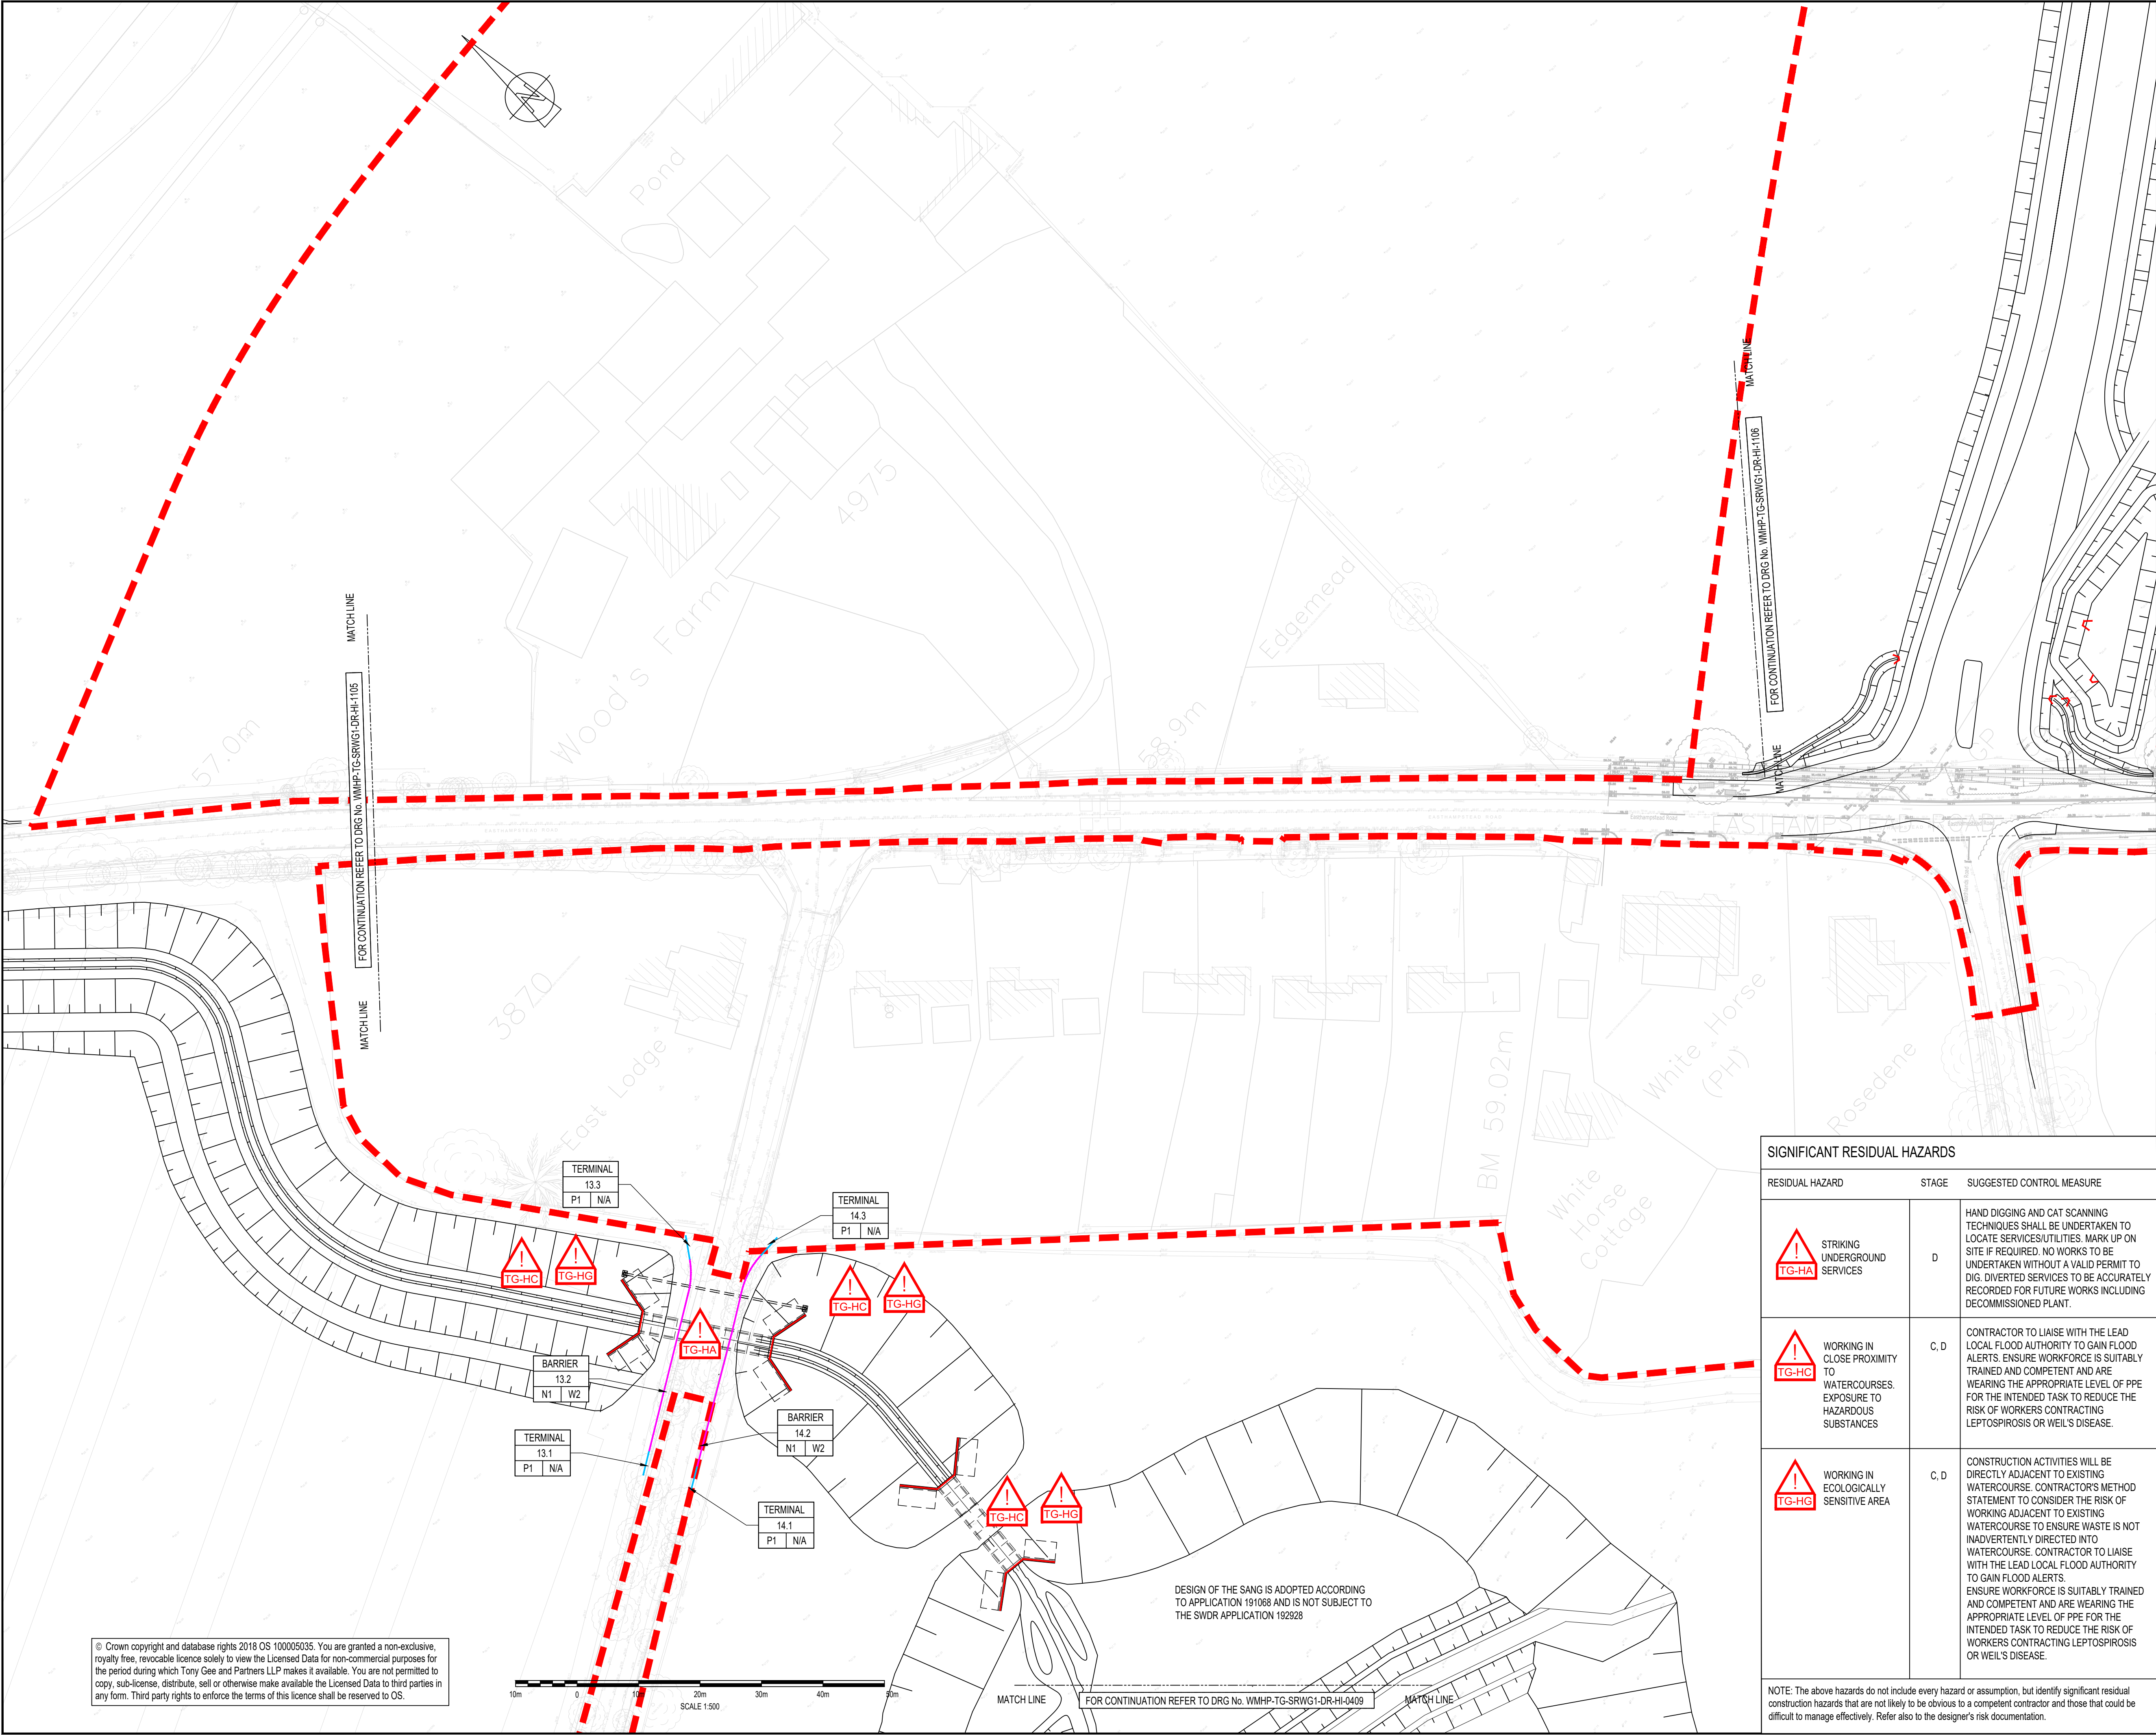

DO NOT SCALE

NOTES:

1. ALL DIMENSIONS ARE IN MILLIMETRES UNLESS NOTED OTHERWISE.
2. ALL LEVELS ARE IN METRES AOD UNLESS NOTED OTHERWISE.
3. DRAWING TO BE READ IN CONJUNCTION WITH SPECIFICATION
REFERENCE WMHP-TG-SRWG1-SP-HI-0401 AND ROAD RESTRAINT
DETAILS DRAWING WMHP-TG-SRWG1-DR-HI-0421.

LEGEND

PLANNING APPLICATION 192928 RED LINE BOUNDARY

N2 PARAPET - SAFETY BARRIER TRANSITION

N1 PARAPET

SAFETY BARRIER

TERMINAL

OFF STRUCTURE PEDESTRIAN GUARDRAIL

INDICATIVE LOCATION OF ON STRUCTURE PEDESTRIAN PARAPET (SEE RELEVANT STRUCTURES DRAWINGS)

INDICATIVE LOCATION OF ON STRUCTURE PEDESTRIAN GUARDRAIL (SEE RELEVANT STRUCTURES DRAWINGS)

123456789

INSET

SHEET LOCATION PLAN

N.T.S

KEYPLAN

SWDR - SPINE ROAD AND
WESTERN GATEWAY PHASE 1

P02	29/09/2021	BH	REVISED FOR SCO COMMENTS	JC	ARL
P01	25/08/2021	DJF	FIRST ISSUE	BH	JC
REV	DATE	BY	DESCRIPTION	CHK	APP

DRAWING STATUS: SUITABLE FOR REVIEW & COMMENT S3

DESIGNER:

Tony Gee

Consulting Civil, Structural and Geotechnical Engineers

Tony Gee and Partners LLP

Hardy House

140 High Street

Esher, Surrey

KT10 9QJ

Tel: 01372 461600

www.tonygee.com

CONTRACTOR:

Balfour Beatty

CLIENT:

WOKINGHAM

BOROUGH COUNCIL

Shute End, Wokingham, Berkshire RG40 1BN

Tel: (0118) 974 6000 Web: www.wokingham.gov.uk

PROJECT:

WOKINGHAM MAJOR HIGHWAYS PROGRAMME

SPINE ROAD AND WESTERN GATEWAY PHASE 1

TITLE:

HIGHWAYS

ROAD RESTRAINTS

PLAN LAYOUT

SHEET 8

SCALE @ A1:

AS SHOWN

CHECKED: BH

APPROVED: JC

PROJECT NO:

C118047

DESIGNED: MS

DRAWN: MS

DATE: August 21

DRAWING No:

WMHP-TG-SRWG1-DR-HI-0408

REV: P02

File name: S:\PROJECTS\2018\18047\BIM\01\WIP\DRAWINGS\WMHP-TG-SRWG1-DR-HI-0408.DWG, printed on 30 September 2021, 13:28:45, by Ben Hawkins

© Crown copyright and database rights 2018 OS 100005035. You are granted a non-exclusive, royalty free, revocable licence solely to view the Licensed Data for non-commercial purposes for the period during which Tony Gee and Partners LLP makes it available. You are not permitted to copy, sub-licence, distribute, sell or otherwise make available the Licensed Data to third parties in any form. Third party rights to enforce the terms of this licence shall be reserved to OS.

DESIGN OF THE SANG IS ADOPTED ACCORDING TO APPLICATION 191068 AND IS NOT SUBJECT TO THE SWDR APPLICATION 192928

NOTE: The above hazards do not include every hazard or assumption, but identify significant residual construction hazards that are not likely to be obvious to a competent contractor and those that could be difficult to manage effectively. Refer also to the designer's risk documentation.