
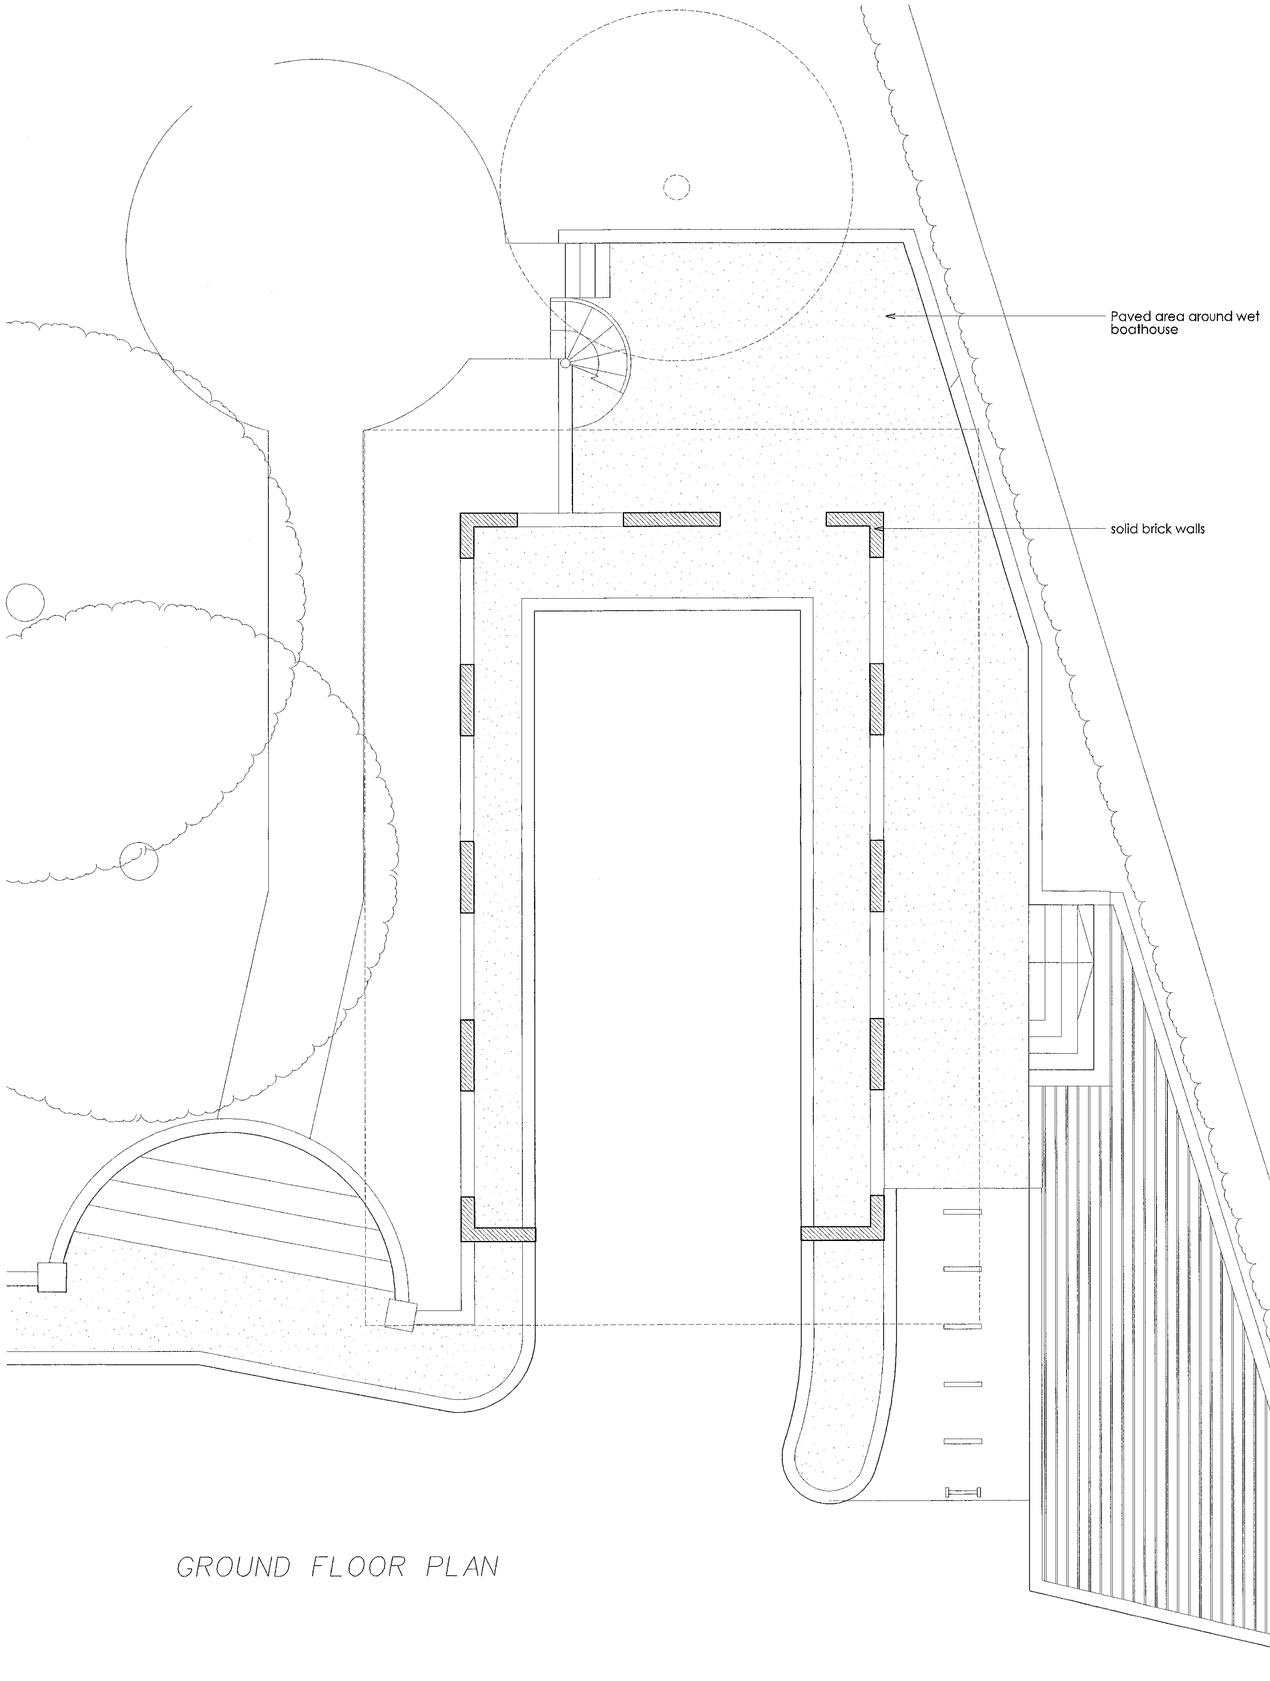


GROUND FLOOR PLAN

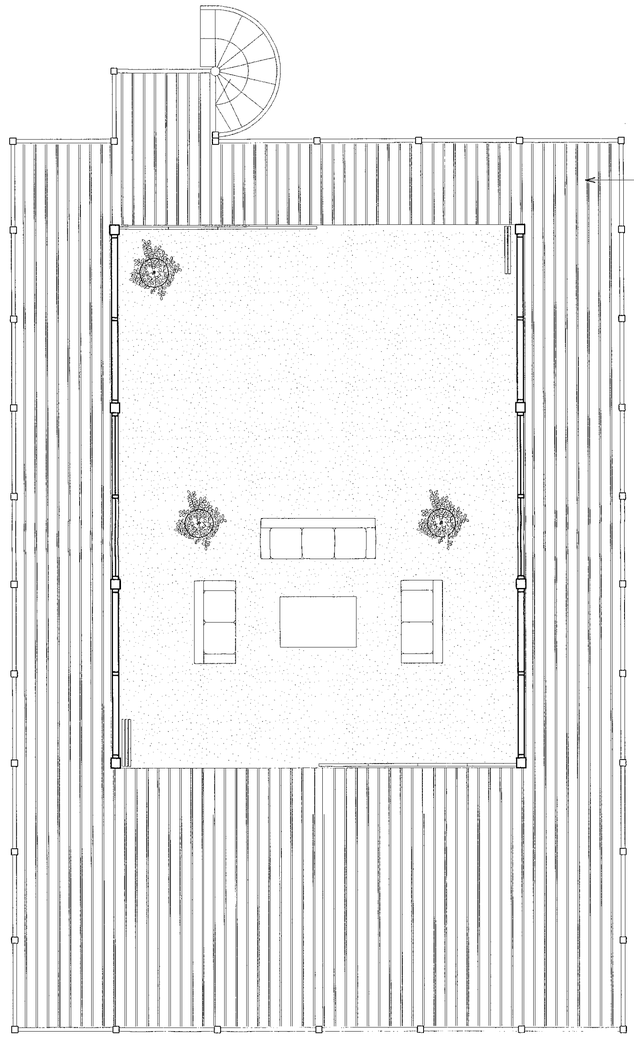

FIRST FLOOR PLAN

tapp
associates
chartered architects
83 St. Mark's Road Henley-on-Thames Oxon RG9 1LP
Telephone 01491 576336 Facsimile 01491 414101

job

Proposed New Boathous
Loddon Court
Wargrave

drawing


Ground Floor & Site Plan

date	scale
January 2000	1 : 50


revisions

11 MAY 2000* 1489


DRWG. NO. 717.211

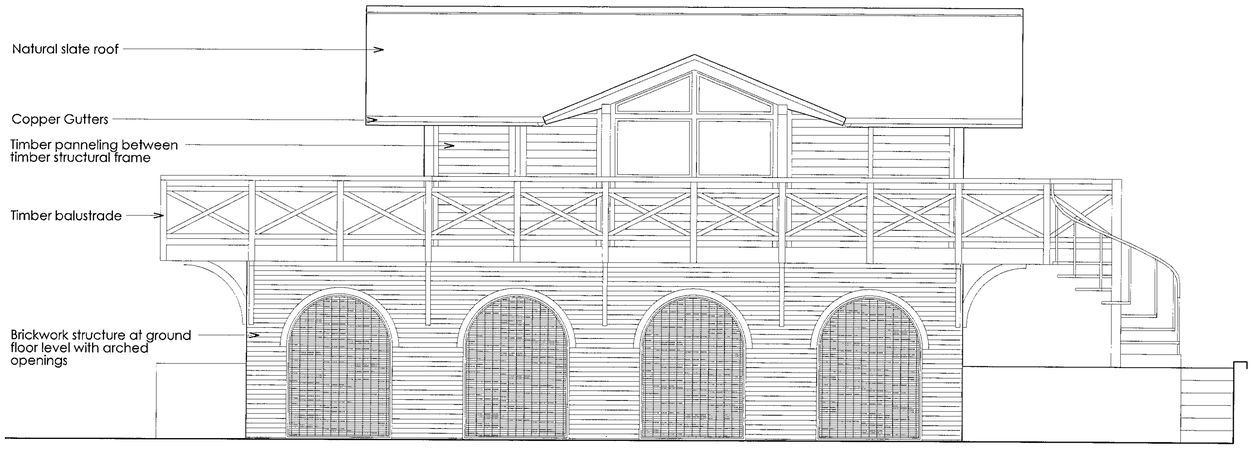


SOUTH-WEST ELEVATION

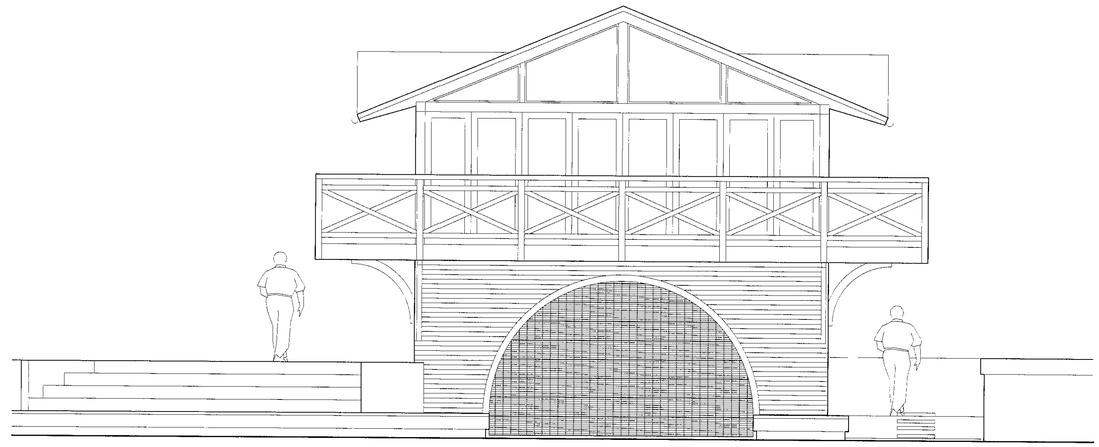

NORTH-WEST ELEVATION

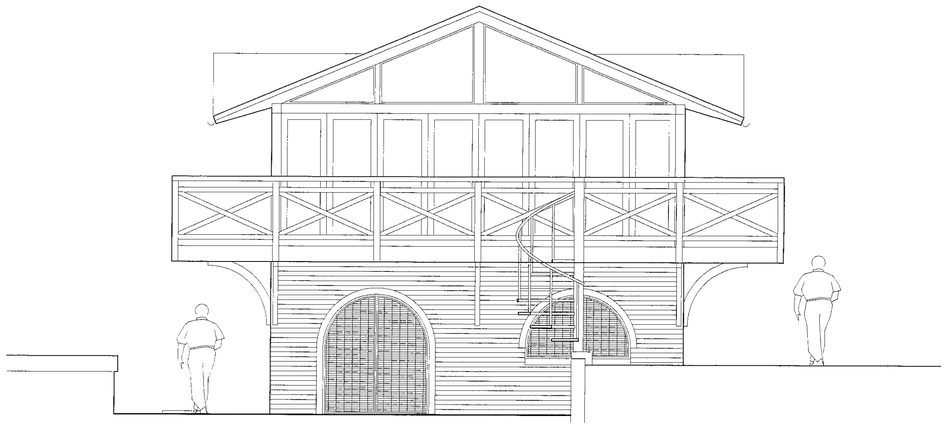

SOUTH-EAST ELEVATION

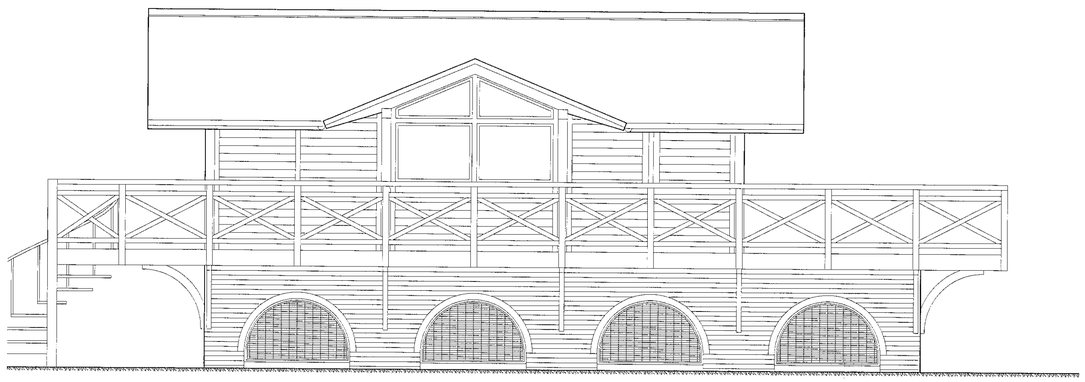

SOUTH-EAST ELEVATION

COPIES TO:
ACK
FILE

tapp
associates
chartered architects
83 St. Mark's Road Henley-on-Thames Oxon RG9 1LP
Telephone 01491 576336 Facsimile 01491 414101

job

Proposed New Boathous
Loddon Court
Wargrave

drawing

Elevations

date

March 2000

scale


1 : 50

revisions


A: addition of dormers on front and rear elevs.

REVISED PLAN.


DRWG. NO. 717.212A

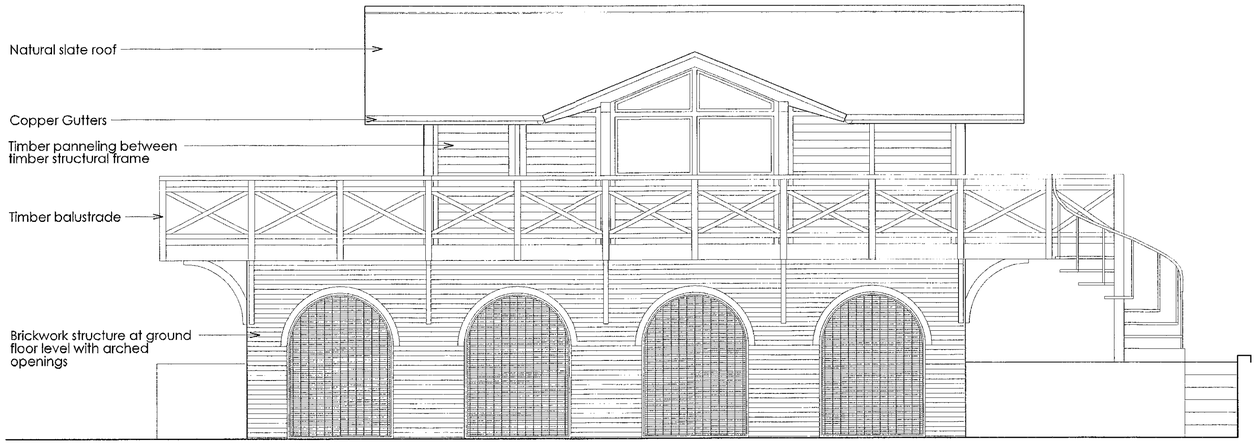


NORTH ELEVATION

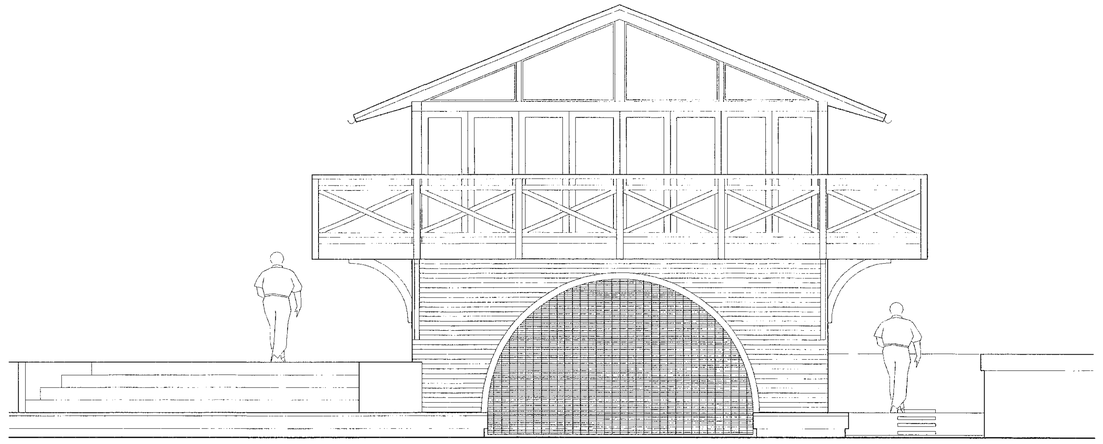

WEST ELEVATION

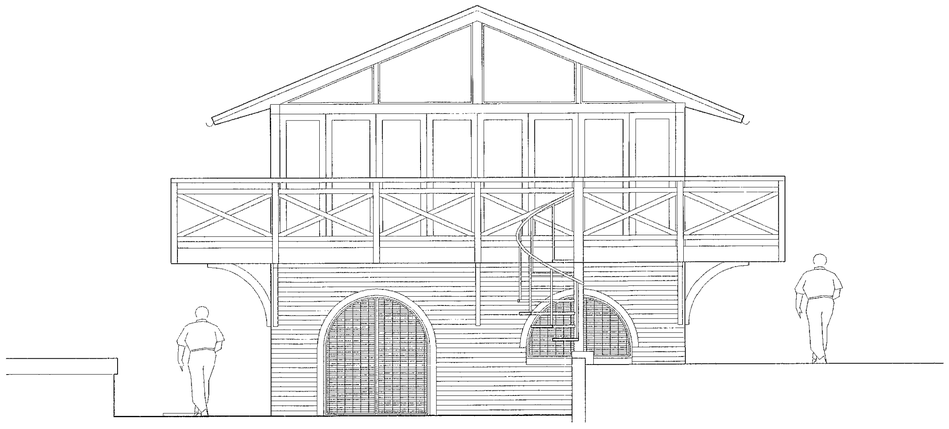

EAST ELEVATION

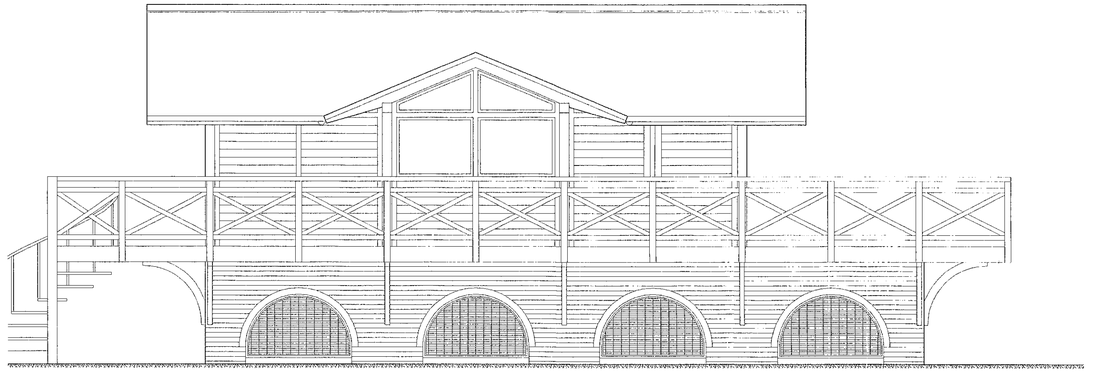

SOUTH ELEVATION

tapp associates
chartered architects
83 St. Mark's Road Henley-on-Thames Oxon RG9 1LP
Telephone 01491 576336 Facsimile 01491 414101

job

Proposed New Boathous
Loddon Court
Wargrave

Superseded.

drawing

Elevations

date	scale
March 2000	1 : 50

revisions

SUPERSEDED
11.MAY2000* 1489

DRWG. NO. 717.212