

NORTH ELEVATION


EAST ELEVATION

WEST ELEVATION


CONSERVATORY

NORTH ELEVATION

SOUTH ELEVATION

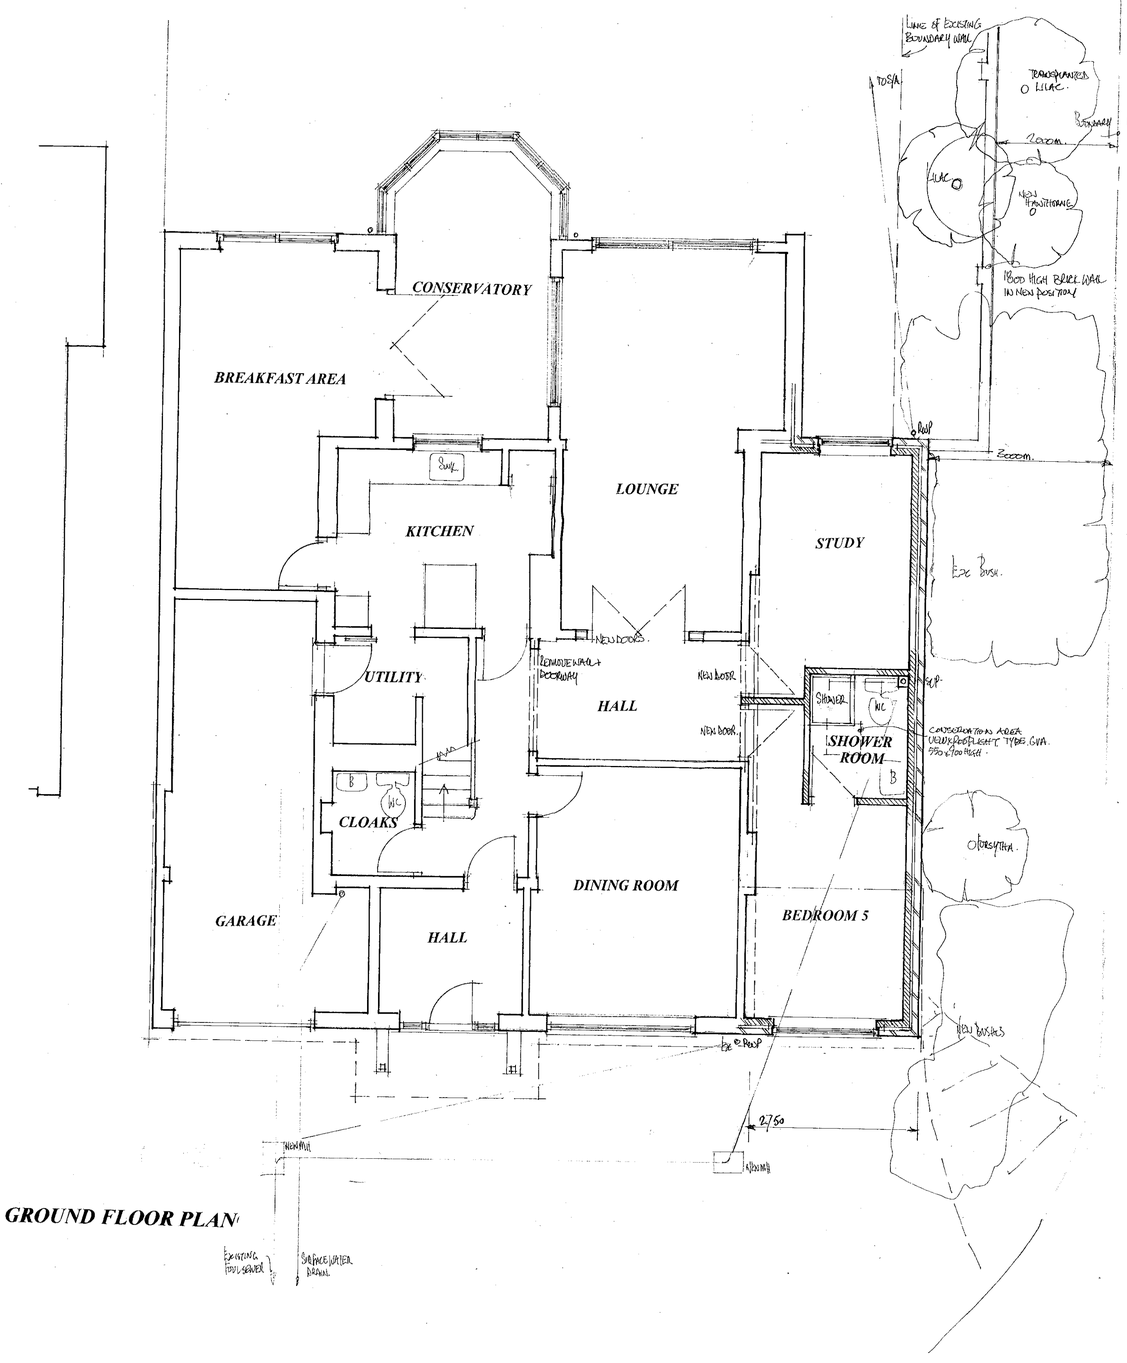


GROUND FLOOR PLAN

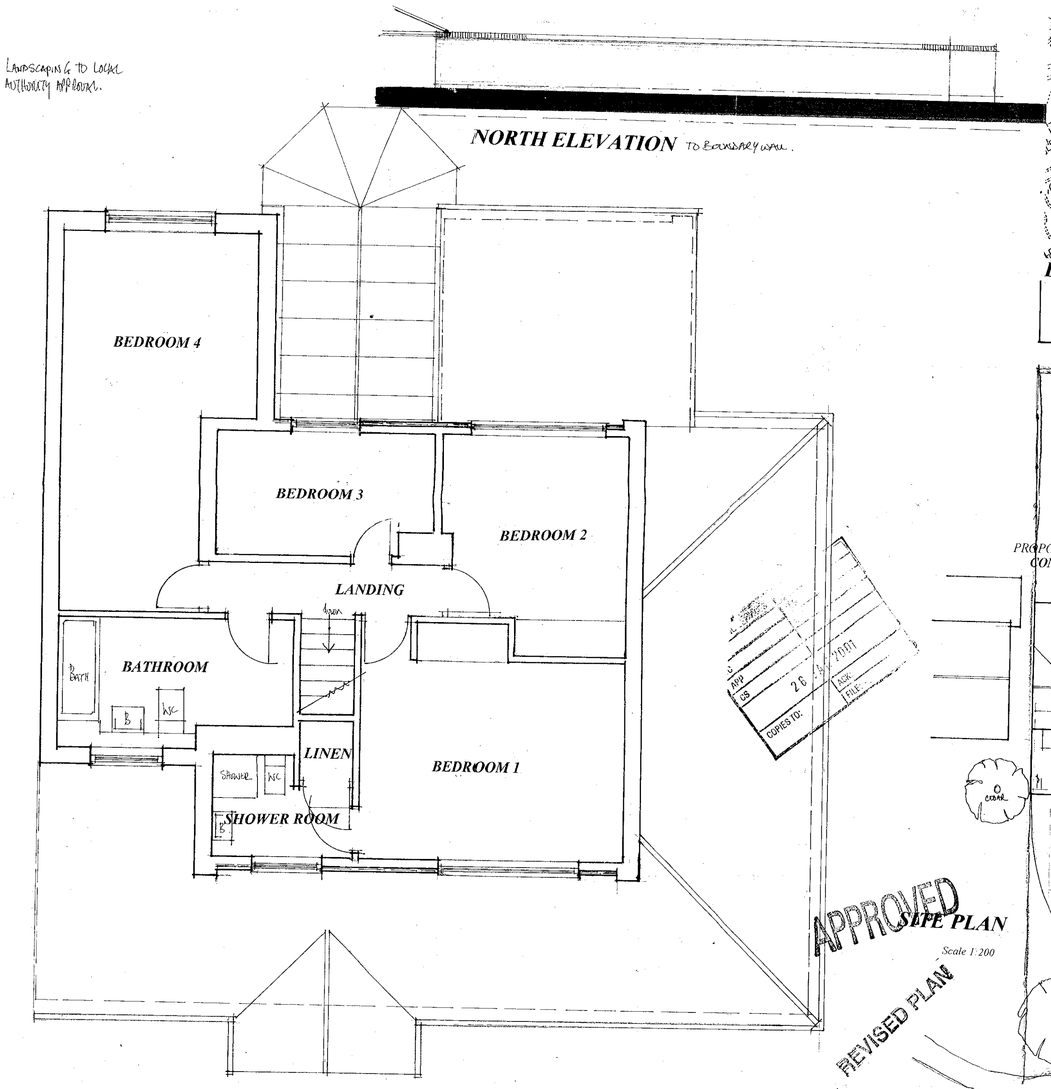

FIRST FLOOR PLAN



LOCATION PLAN scale 1:2506

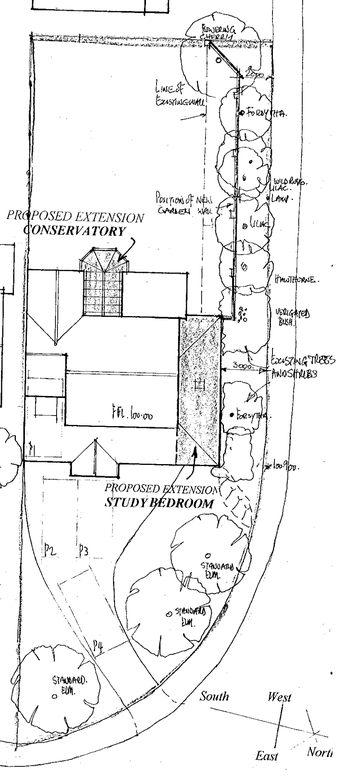

SITE PLAN Scale 1:200

APPROVED

REVISED PLAN

APPROVED

Proposal: PROPOSED EXTENSION.	Drawing: PLANS AS PROPOSED
Site: 1 RIDGEWAY WARGRAVE BERKSHIRE	
Date: March 00	Scale: 1:100 &1:50
	Drawing No: D 527-01B

COLIN DAWSON & ASSOCIATES
Architectural Design & Building Surveying.
MALVERN HOUSE
1 MALVERN WAY
TWYFORD
READING. BERKSHIRE. RG10 9PY.
Tel: (0118) 9343322 Fax: (0118) 9343322


2/4/01




NORTH ELEVATION

EAST ELEVATION

WEST ELEVATION

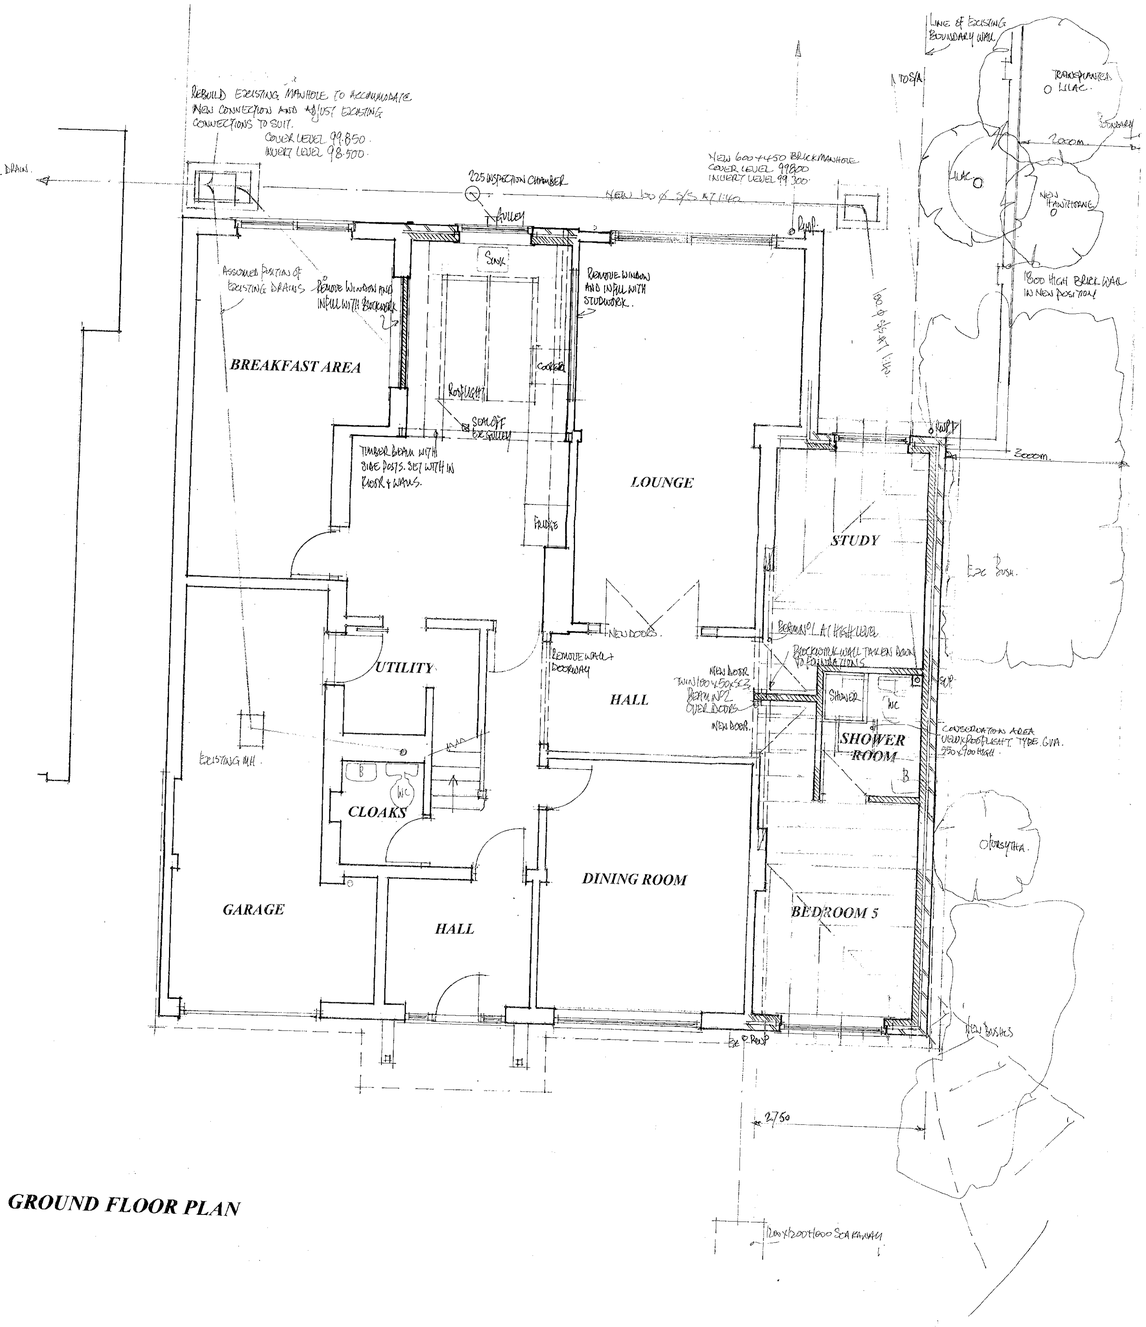

GROUND FLOOR PLAN

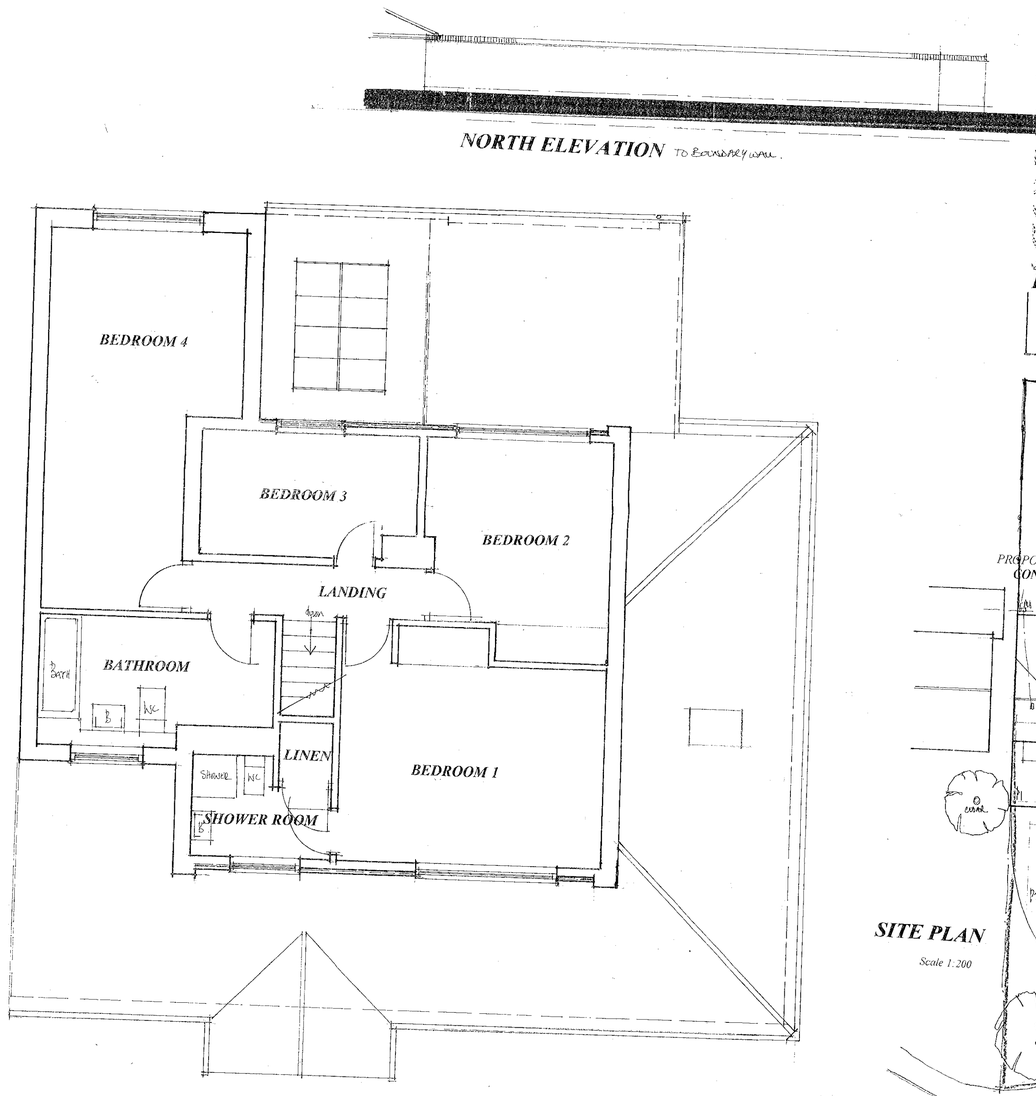


FIRST FLOOR PLAN

NORTH ELEVATION TO BOUNDARY WALL



LOCATION PLAN scale 1:2500

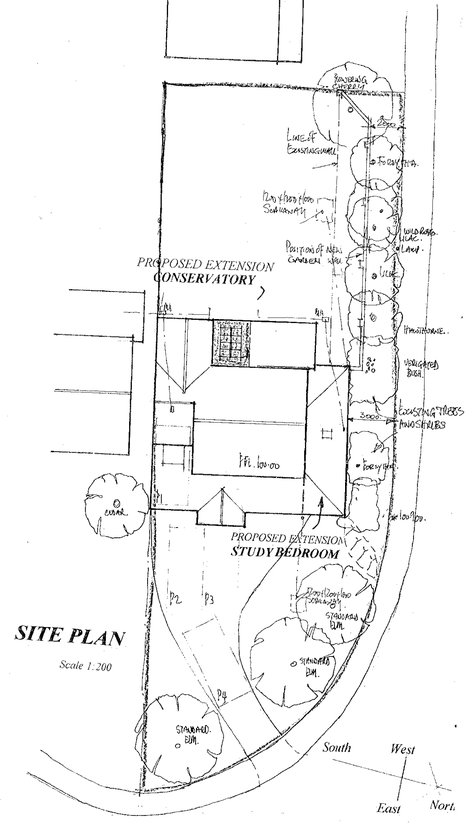

SITE PLAN

Scale 1:200

Proposal: PROPOSED EXTENSION.
Site

Drawing: PLANS AS PROPOSED

1 RIDGEWAY WARGRAVE BERKSHIRE

Date March 00 Scale 1:100 &1:50 Drawing No D 527-01D.

COLIN DAWSON & ASSOCIATES
Architectural Design & Building Surveying.
MALVERN HOUSE
1 MALVERN WAY
TWYFORD
READING, BERKSHIRE RG10 9PY
Tel: (0118) 9343322 Fax: (0118) 9343322



NORTH ELEVATION


EAST ELEVATION

WEST ELEVATION


NORTH ELEVATION

SOUTH ELEVATION

CONSERVATORY

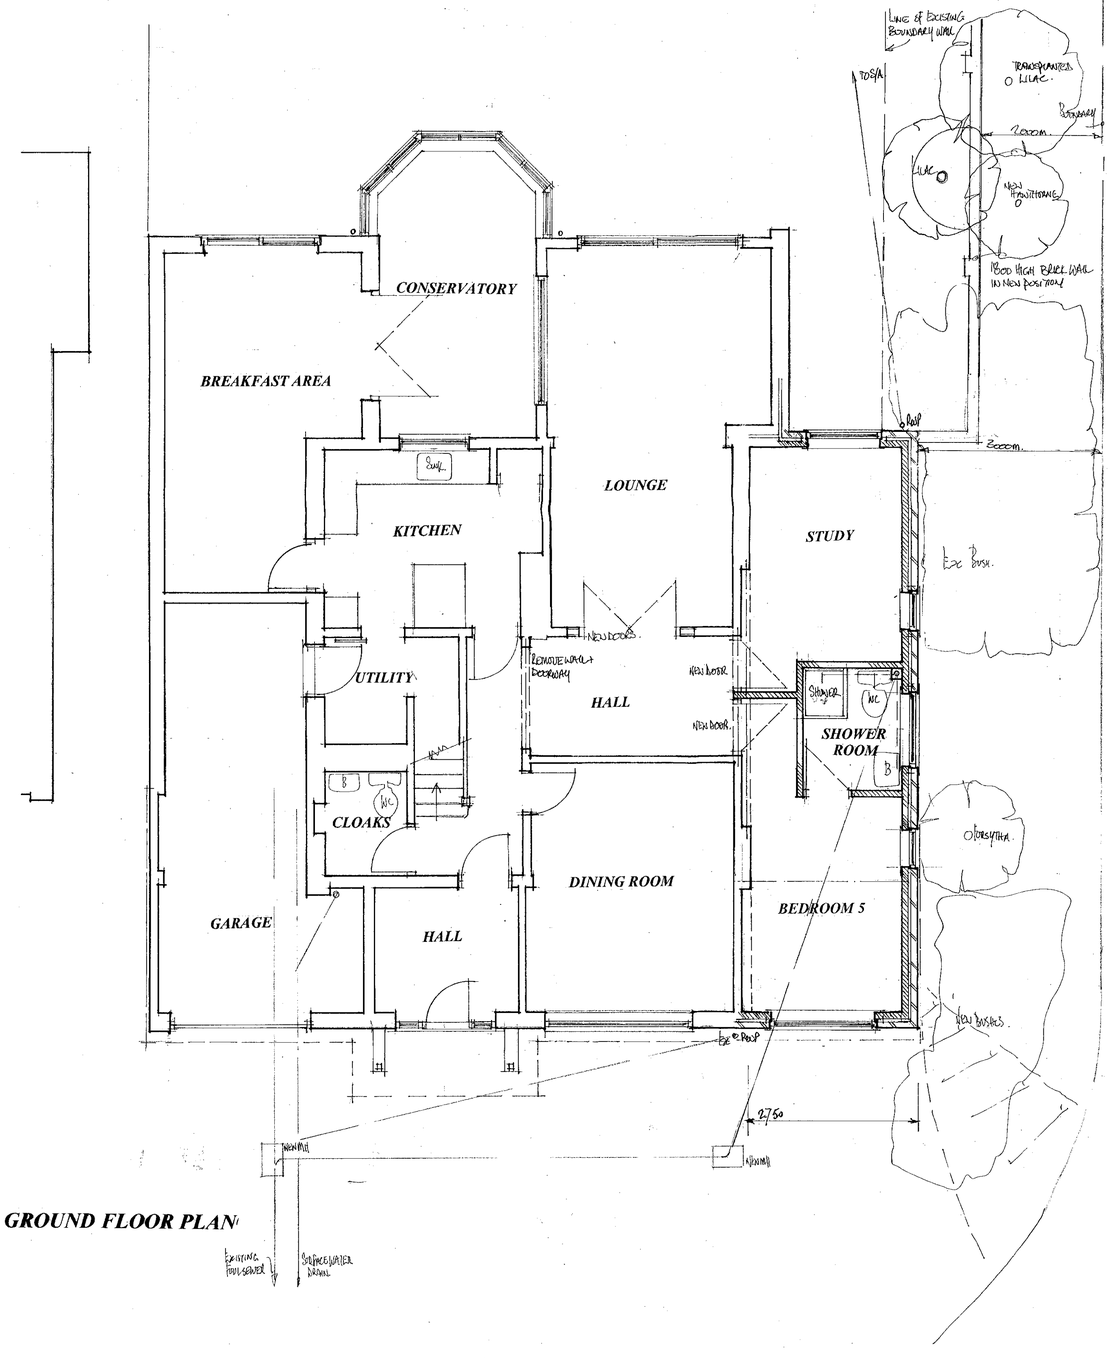


GROUND FLOOR PLAN

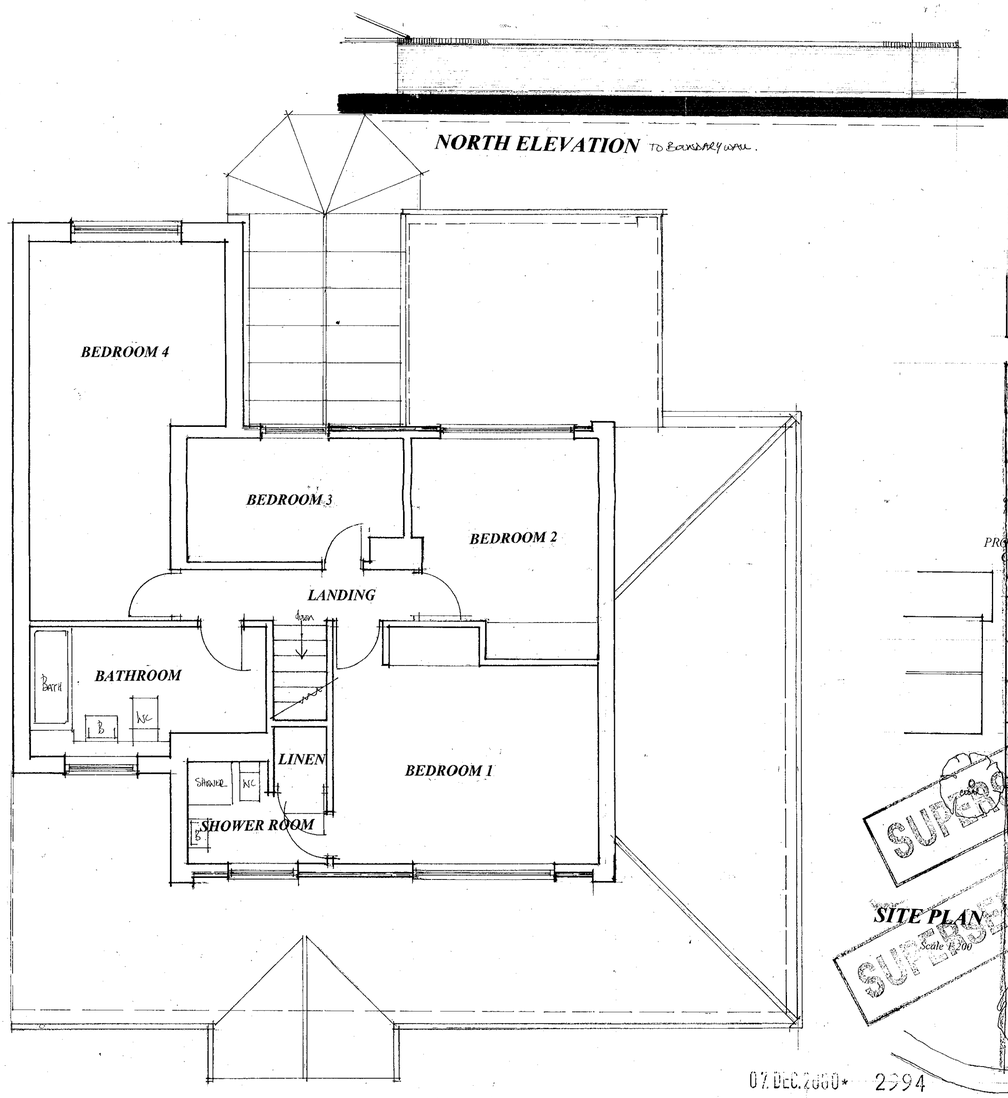

FIRST FLOOR PLAN

NORTH ELEVATION TO BOUNDARY WALL

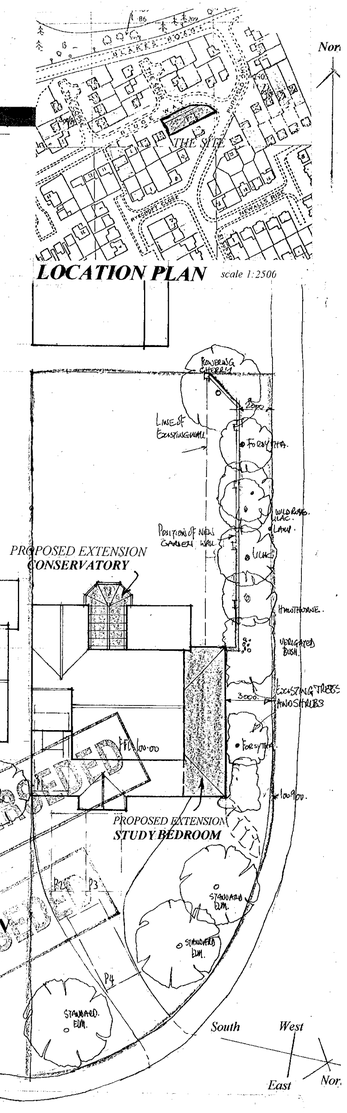

07 DEC 2000 2394

Proposal
PROPOSED EXTENSION.

Drawing
PLANS AS PROPOSED

Site
1 RIDGEWAY WARGRAVE BERKSHIRE

Date March 00 Scale 1:100 &1:50 Drawing No D 527-01A.


COLIN DAWSON & ASSOCIATES
Architectural Design & Building Surveying.
MALVERN HOUSE
1 MALVERN WAY
TWYFORD
READING, BERKSHIRE RG10 9PY.
Tel: (0118) 9343322 Fax: (0118) 9343322

Planting Schedule

Plant 1	Existing Conifer	E
2	Existing Cotaneaster Horizontalis	
3	Photinia fraseri "Red Robin".	E
4	Potentilla	
5	Euonymus Fortunes Emerald Gold	E
6	Spiraea Japonica Gold flame	
7	Aucuba	E
8	Photinia fraseri "Red Robin"	E
9	Buddleia	
10	Pyracantha Rosersiama Flava	E
11	Syringa vulgaris (Lilac)	
12	Photinia fraseri "Red Robin"	
13	Philadelphus Virginal	E
14	Ceonathus Autumnal Blue	
15	Buddleia	
16	Berberis Darwinii	E

The above replaces 10 existing plants removed

E= Evergreen Plants

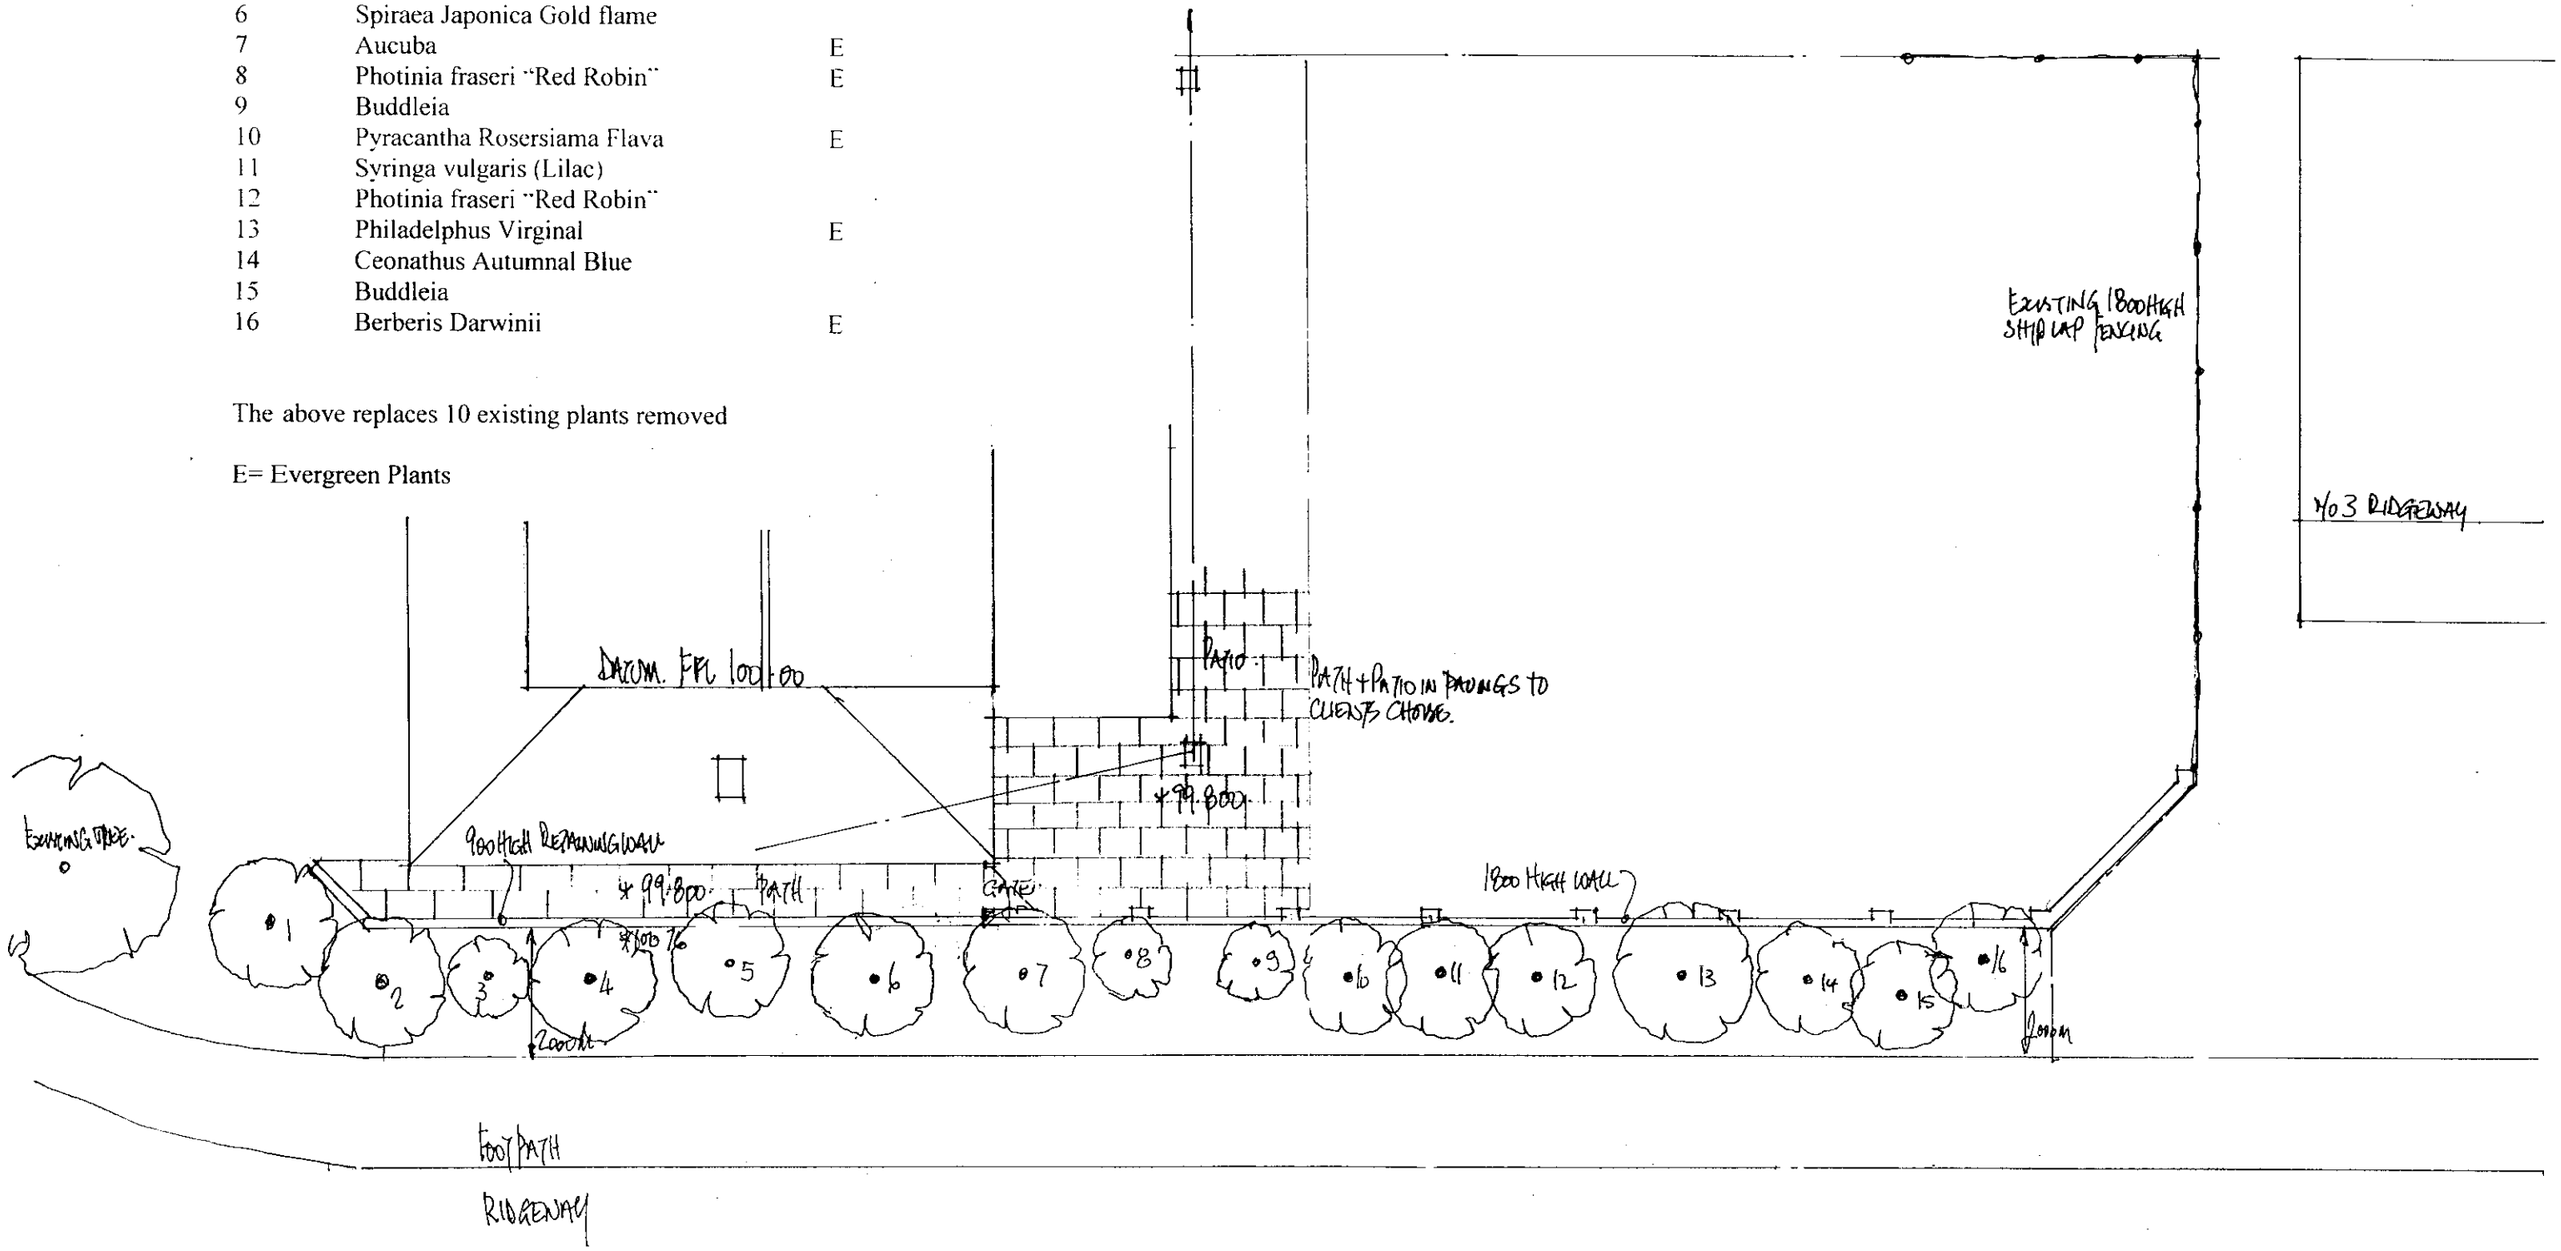

COLIN DAWSON & ASSOCIATES
Architectural Design & Building Surveying.
MALVERN HOUSE
1 MALVERN WAY
TWYFORD
READING BERKSHIRE RG10 9PY
Tel (0118) 9343322 *Fax* (0118) 9343322

Proposal
PROPOSED EXTENSIONS.
Site
1 RIDGE WAY WARGRAVE BERKSHIRE

Drawing
LANDSCAPING


Date ***20 April, 2001*** *Scale* ***1:100*** *Drawing No* ***D 527-03***



NORTH ELEVATION

EAST ELEVATION

WEST ELEVATION

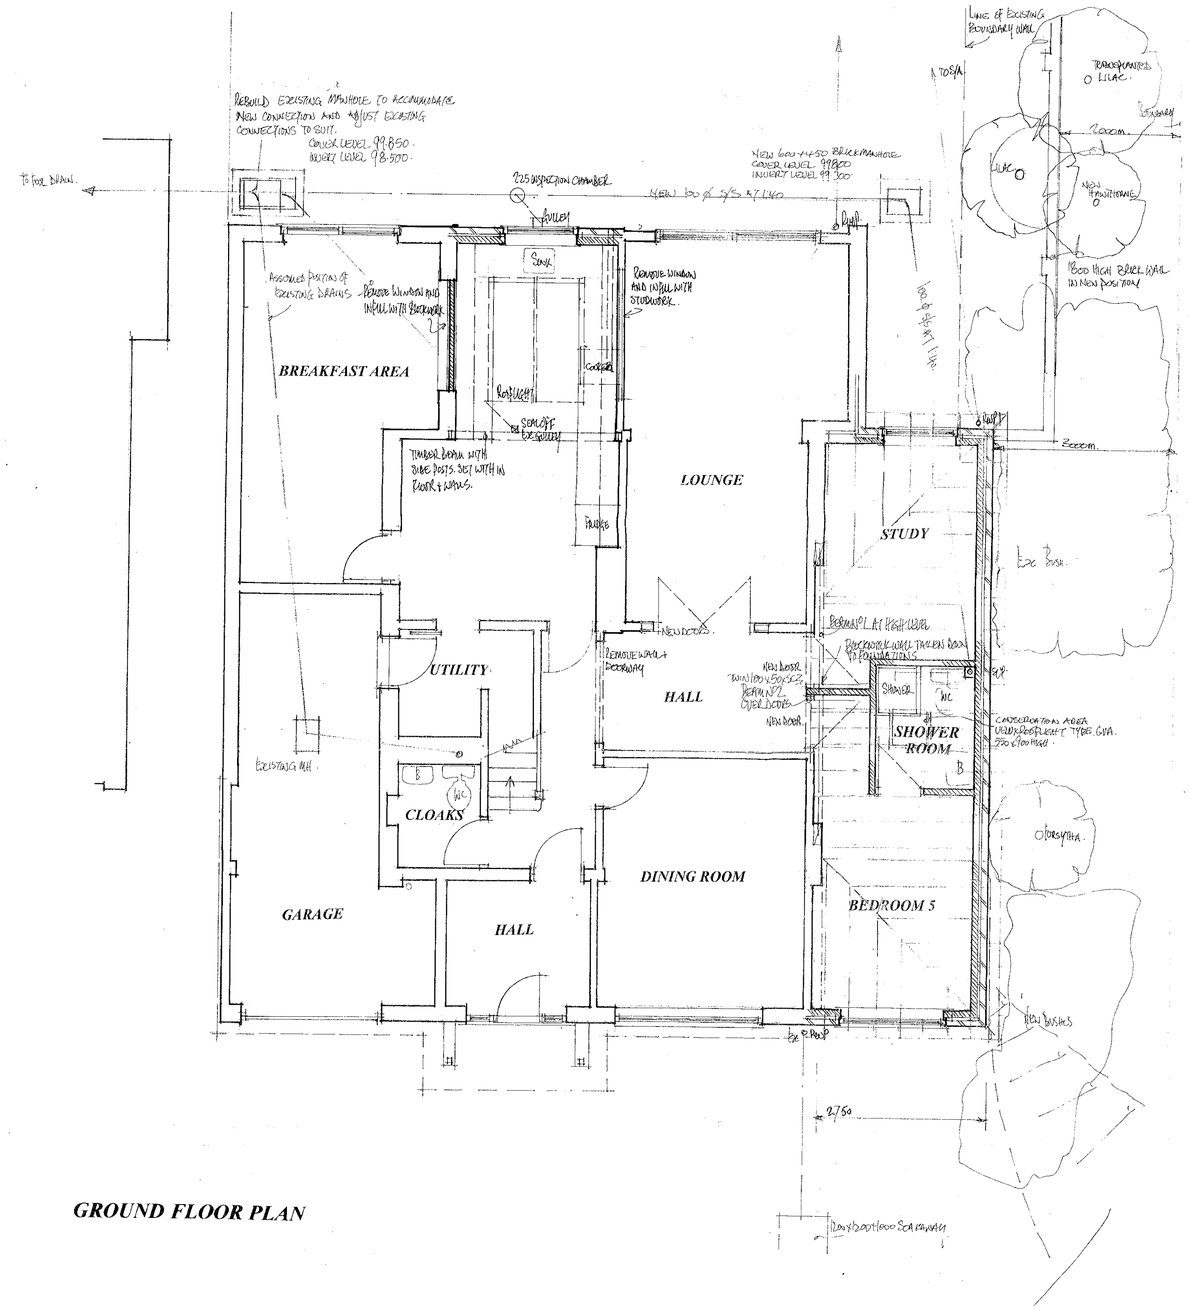

REBUILD EXISTING MANHOLE TO ACCOMMODATE NEW CONNECTION AND ADJUST EXISTING CONNECTIONS TO SUIT.
COVER LEVEL 99.850
INVERT LEVEL 98.500
To Foul Drain.
225 INSPECTION CHAMBER
NEW 150 ø S/S R.T. LINE
NEW 600 x 450 BRICK MANHOLE
COVER LEVEL 99.800
INVERT LEVEL 99.300
Line of Existing Boundary Wall
TOS/A
TRACE MARKED ○ LILAC
Boundary
2.000m.
LILAC
NEW HYDROTHORNE
1800 HIGH BRICK WALL IN NEW POSITION
Approximate positions of existing drains
Remove Window and infill with Brickwork
Remove window and infill with stonework.
BREAKFAST AREA
Cooker
Range Unit
SEMI-OFF EXISTING
Radiator
LOUNGE
STUDY
Timber beam with side posts. Set within ins floor & joists.
Fireplace
Remove wall & doorway
NEW DOORS.
HALL
UTILITY
New door. Window boarded internally. Other doors new door.
Bedroom 1 at first floor
Brickwork wall taken down to foundations
Shower
WC
SHOWER ROOM
Conservation roof rooflight type GVA. 750 x 1000 high.
Existing MH
B
WC
CLOAKS
GARAGE
HALL
DINING ROOM
BEDROOM 5
Otorsmith.
New bushes
2.750
Low Roof
Down pipe
Down pipe to Soil & Vent Pipe
Existing Tree
Existing Tree
Existing Tree

Planting Schedule

Plant 1	Existing Conifer	E
2	Existing Cotaneaster Horizontalis	
3	Photinia fraseri "Red Robin".	E
4	Potentilla	
5	Euonymus Fortunes Emerald Gold	E
6	Spiraea Japonica Gold flame	
7	Aucuba	E
8	Photinia fraseri "Red Robin"	E
9	Buddleia	
10	Pyracantha Rosersiama Flava	E
11	Syringa vulgaris (Lilac)	
12	Photinia fraseri "Red Robin"	
13	Philadelphus Virginal	E
14	Ceonathus Autumnal Blue	
15	Buddleia	
16	Berberis Darwinii	E

The above replaces 10 existing plants removed

E= Evergreen Plants

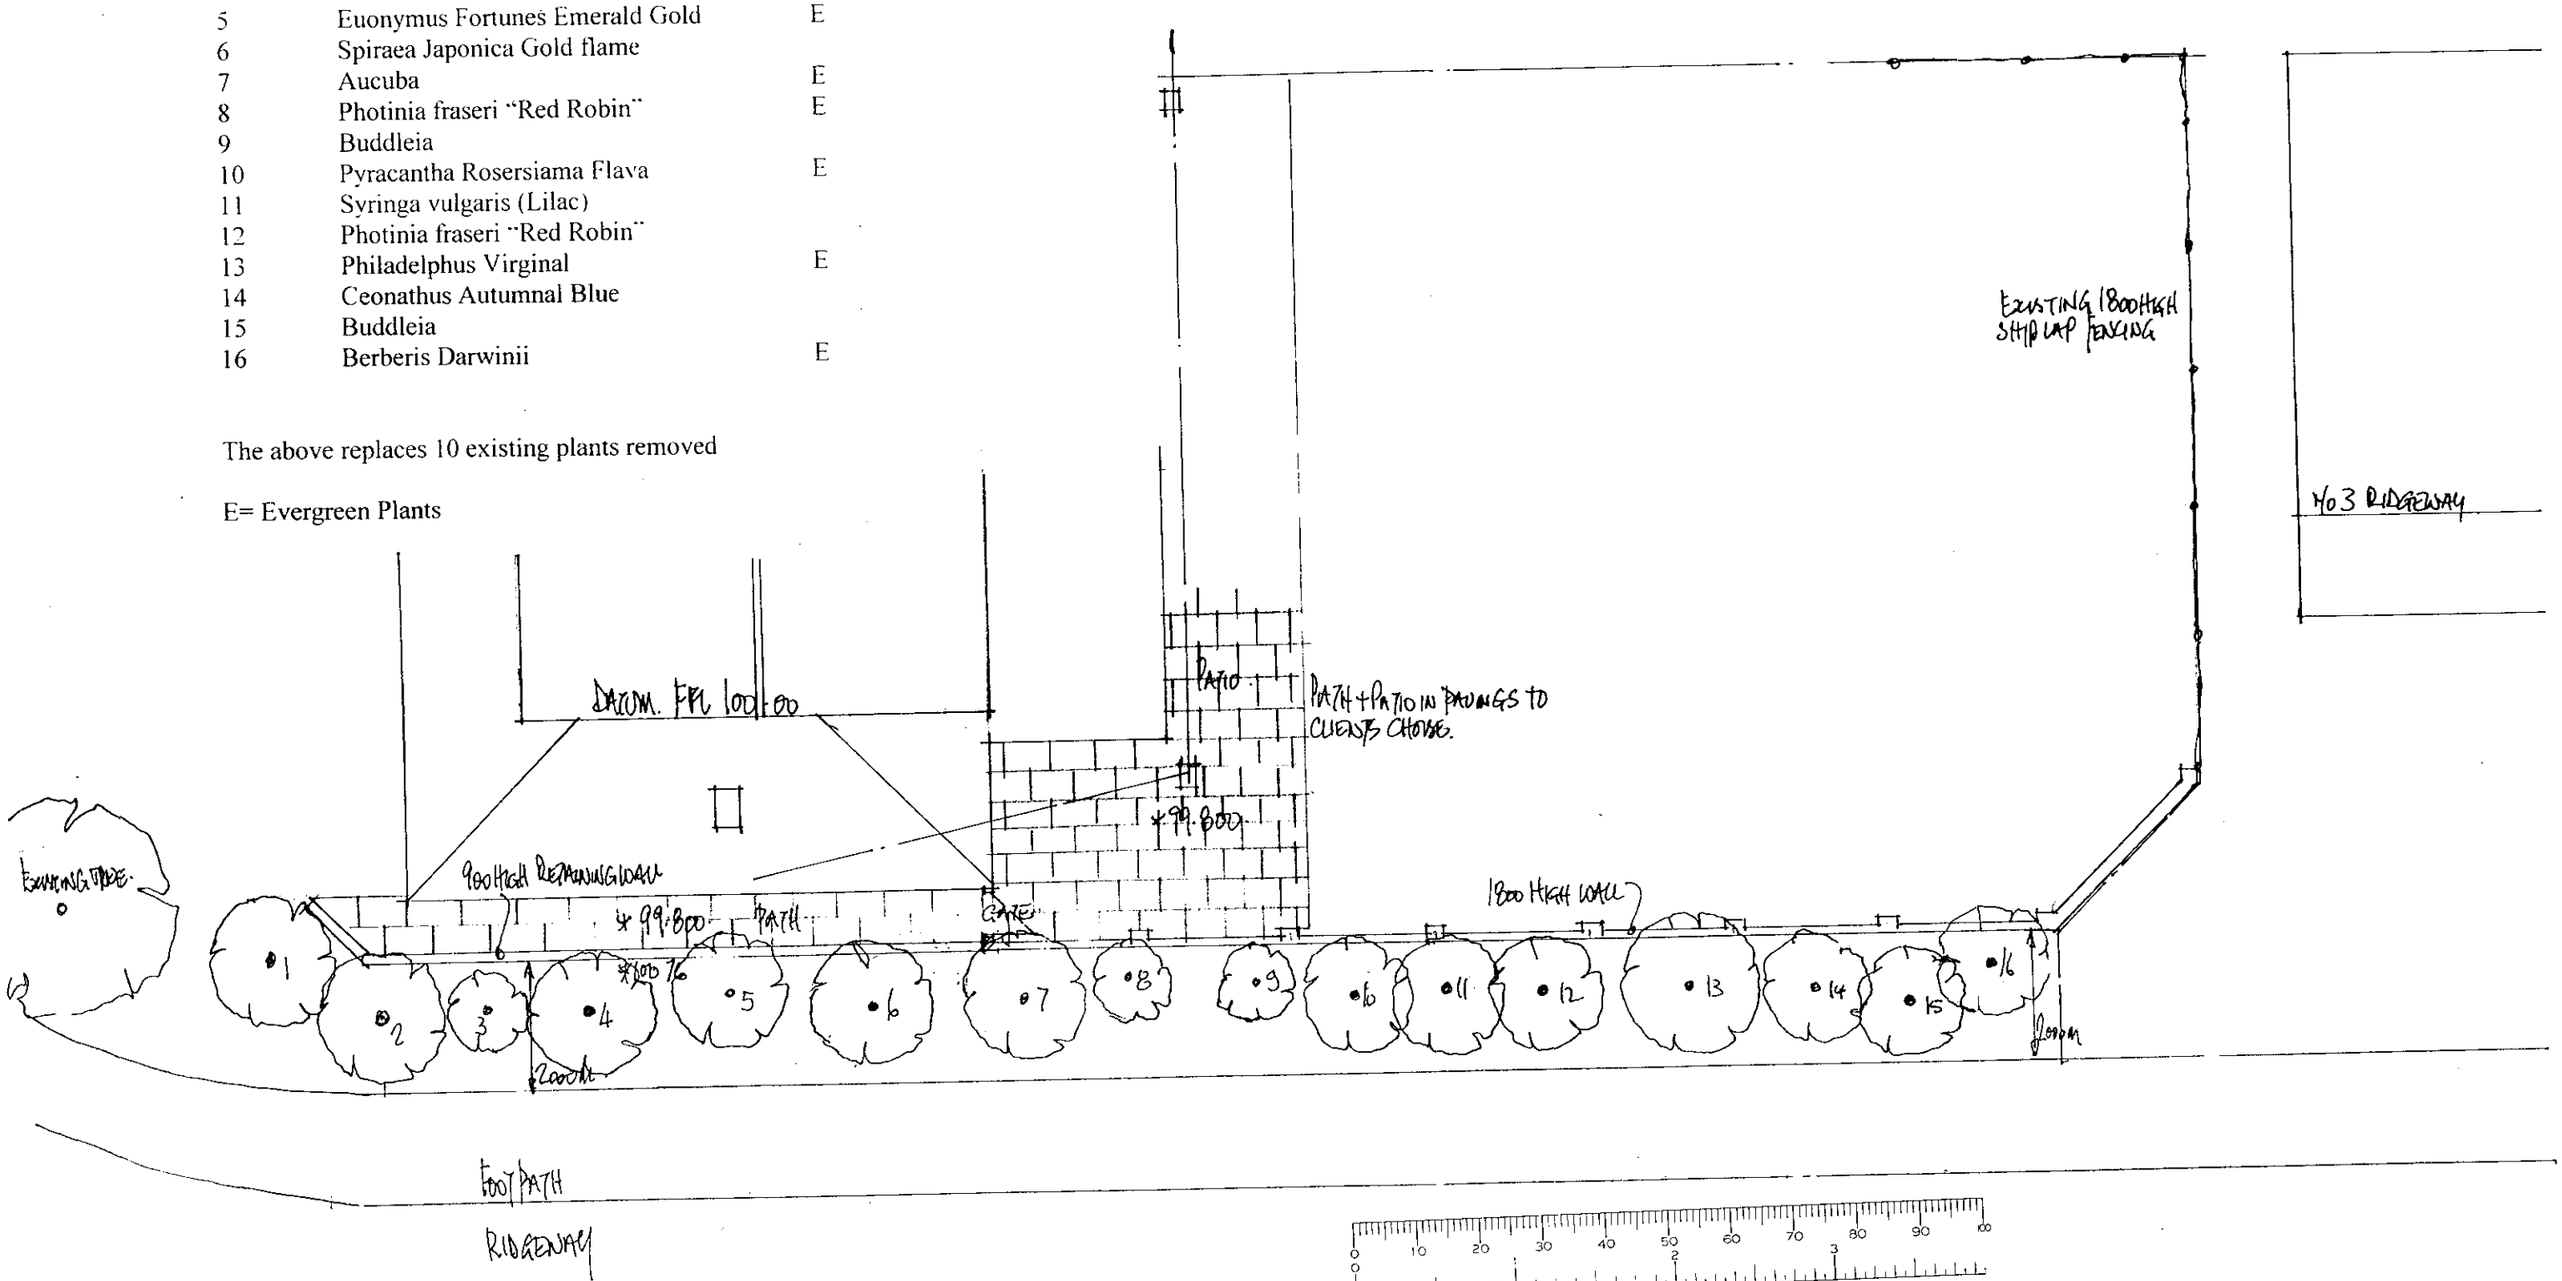

COLIN DAWSON & ASSOCIATES
Architectural Design & Building Surveying.
MALVERN HOUSE
1 MALVERN WAY
TWYFORD
READING BERKSHIRE RG10 9PY
Tel **(0118) 9343322** *Fax* **(0118) 9343322**

Proposal
PROPOSED EXTENSIONS.

Drawing
LANDSCAPING

Site
1 RIDGE WAY WARGRAVE BERKSHIRE

Date ***20 April, 2001*** *Scale* ***1:100*** *Drawing No* ***D 527-03***