Revision: Date: Notes:

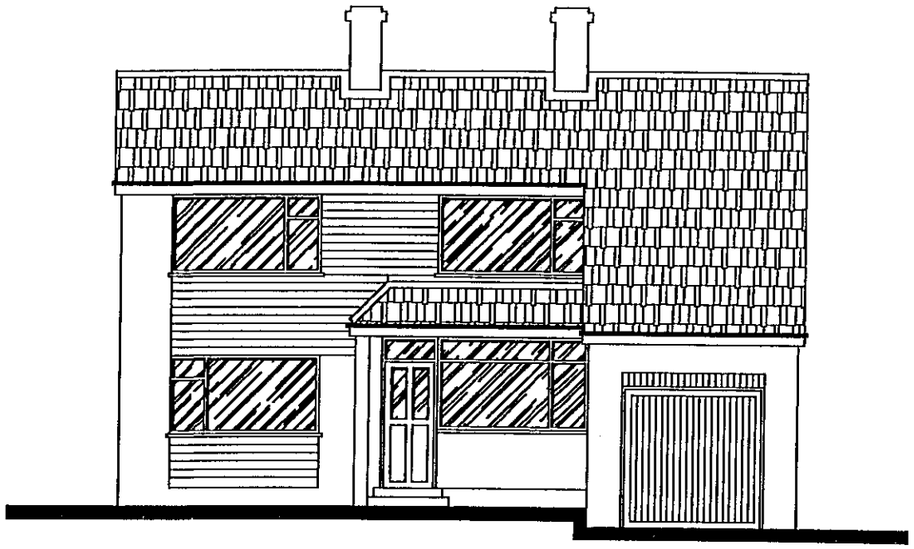

FRONT ELEVATION (extg).

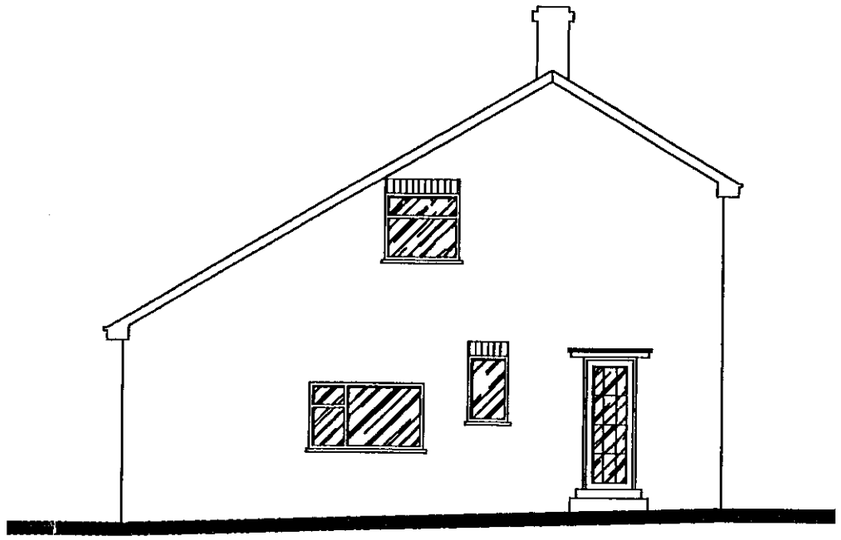

SIDE ELEVATION (extg).

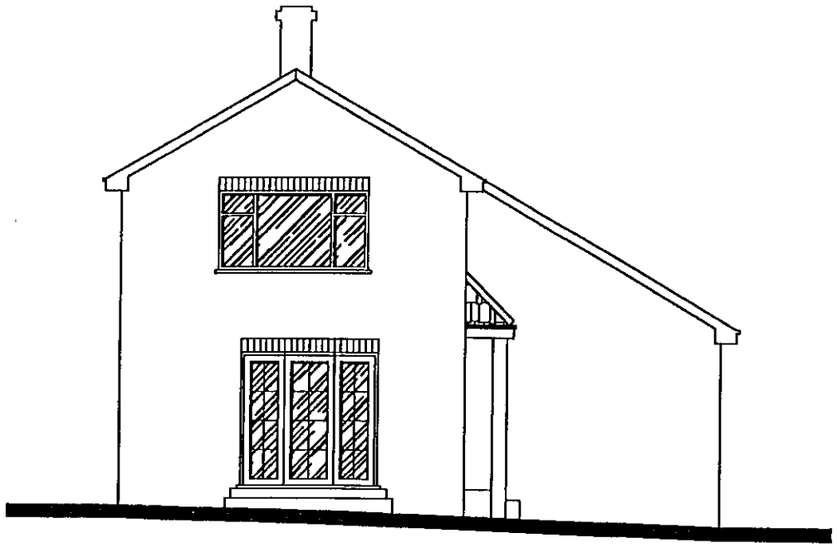

SIDE ELEVATION (extg).

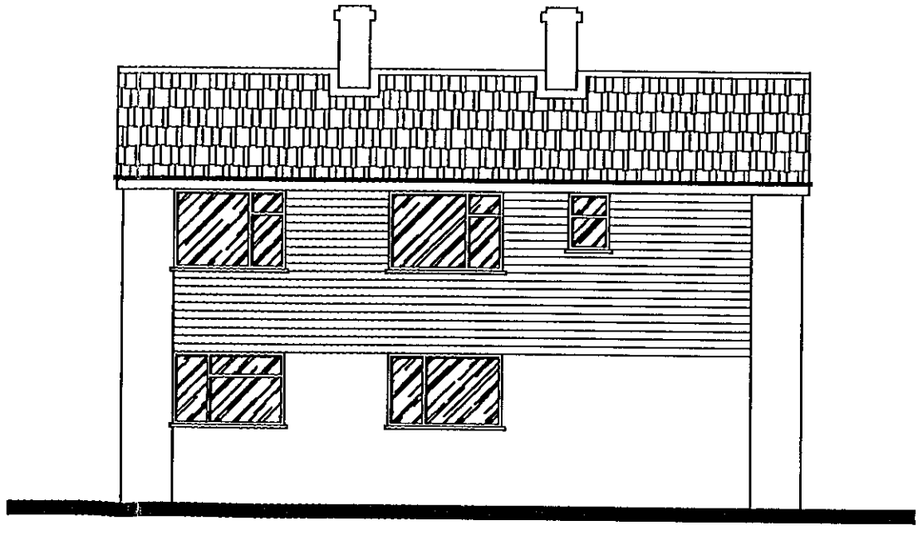

REAR ELEVATION (extg).




Client:
**Mr. and Mrs. K. Levy.**

Job Title:
**Two storey side extension at:**
**No.1 Evendens Close,**
**Wokingham,**
**Berkshire.**

Drawing Title:
**EXTG. ELEVATIONS.**

Scale:
**1/100.** **A3**

Date: Drawn By:
**Feb. 2000.** **P.J.M.**

Drawing No.:
**P09-00-02.**

0640

Revision: Date: Notes:

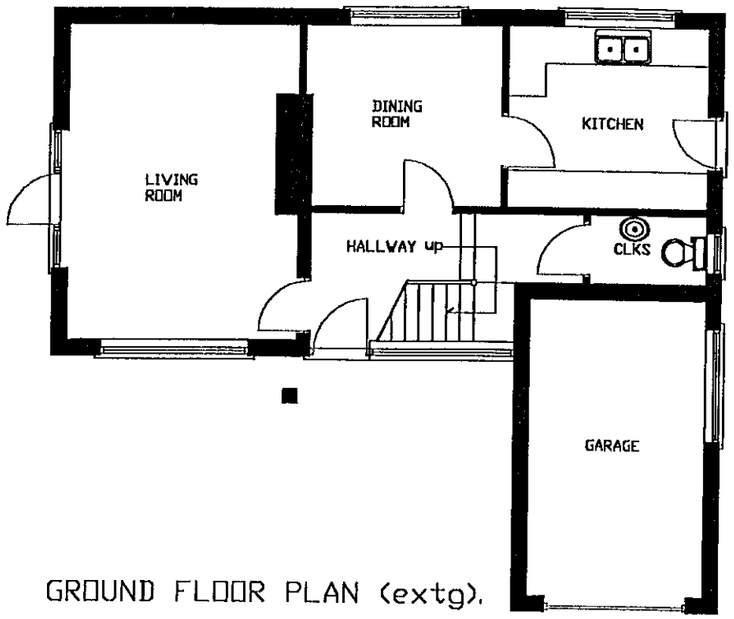


GROUND FLOOR PLAN (extg).

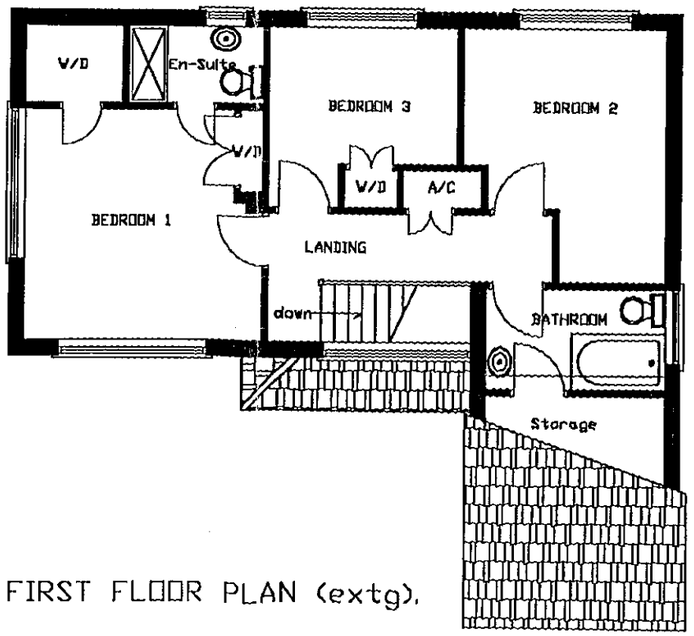


FIRST FLOOR PLAN (extg).




Client:

**Mr. and Mrs. K. Levy.**

Job Title:

**Two storey side extension at:**
**No. 1 Evendens Close,**
**Wokingham,**
**Berkshire.**

Drawing Title:

**EXTG. FLOOR PLANS.**

Scale: **1/100.** A3

Date: **Feb. 2000.** Drawn By: **P.J.M.**

Drawing No.: **P09-00-01.**

3 MAR 2000 * 0840

Revision: Date: Notes:

Superseded.

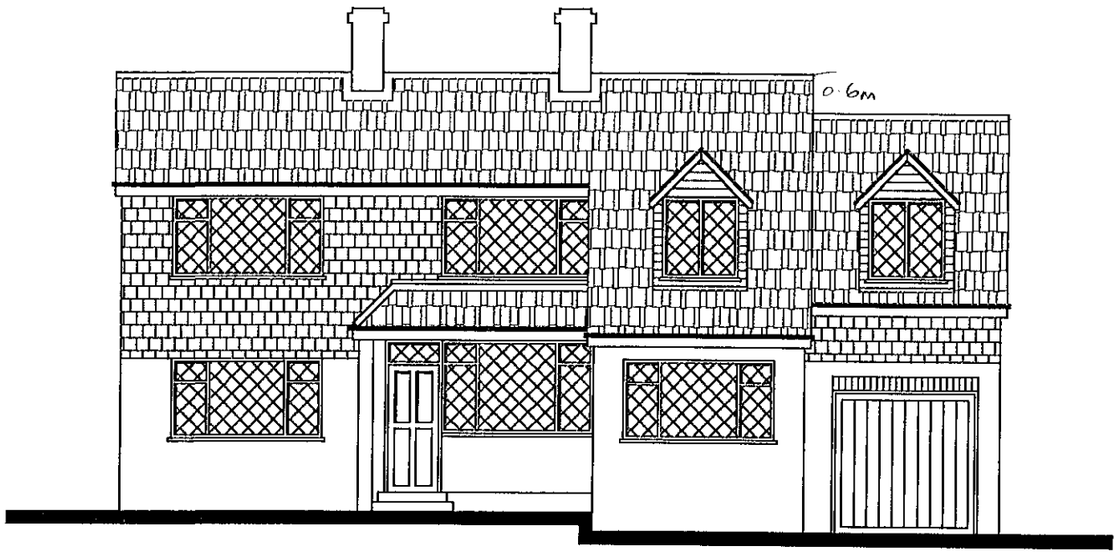


FRONT ELEVATION (prop).

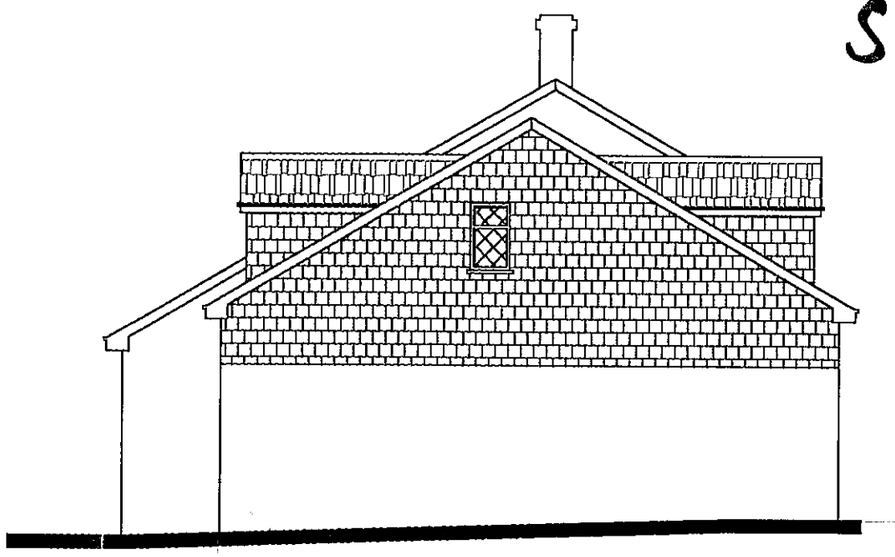

SIDE ELEVATION (prop).

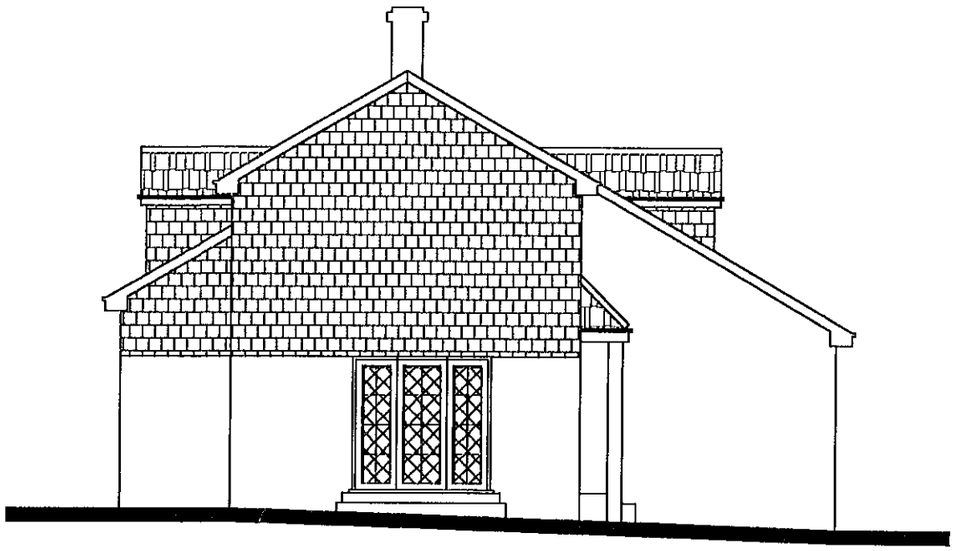

SIDE ELEVATION (prop).

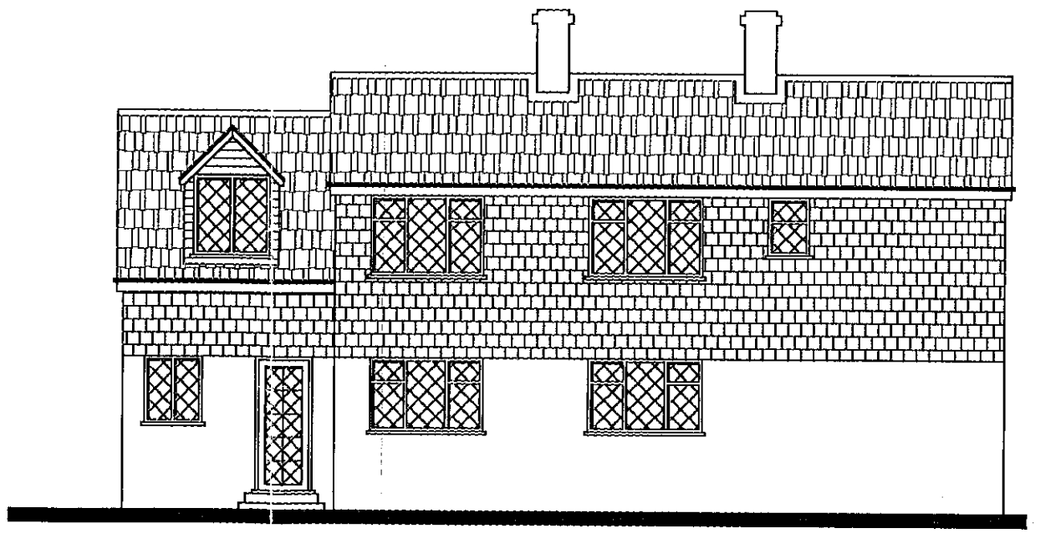

REAR ELEVATION (prop).

03 MAR 2000 * 0840

Client:
**Mr. and Mrs. K. Levy.**

Job Title:
**Two storey side extension at:**
**No. 1 Evendens Close,**
**Wokingham,**
**Berkshire.**

Drawing Title:
**PROP. ELEVATIONS.**

Scale:
**1/100.** A3

Date:
**Feb. 2000.**

Drawn By:
**P.J.M.**

Drawing No.:
**P09-00-04.**

Revision: Date: Notes:

Superseded.

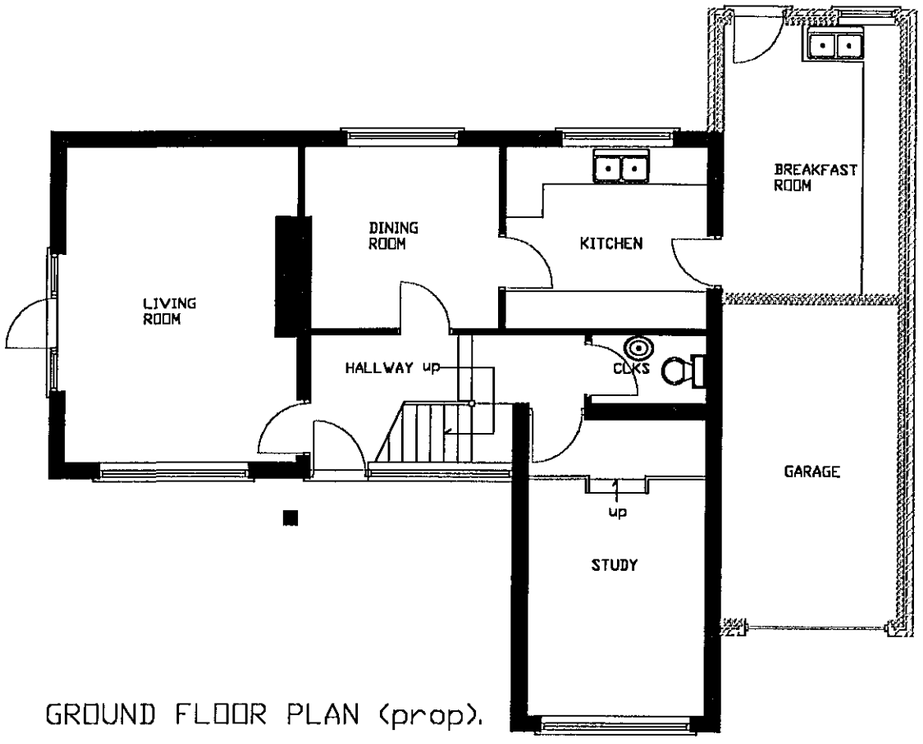


GROUND FLOOR PLAN (prop).

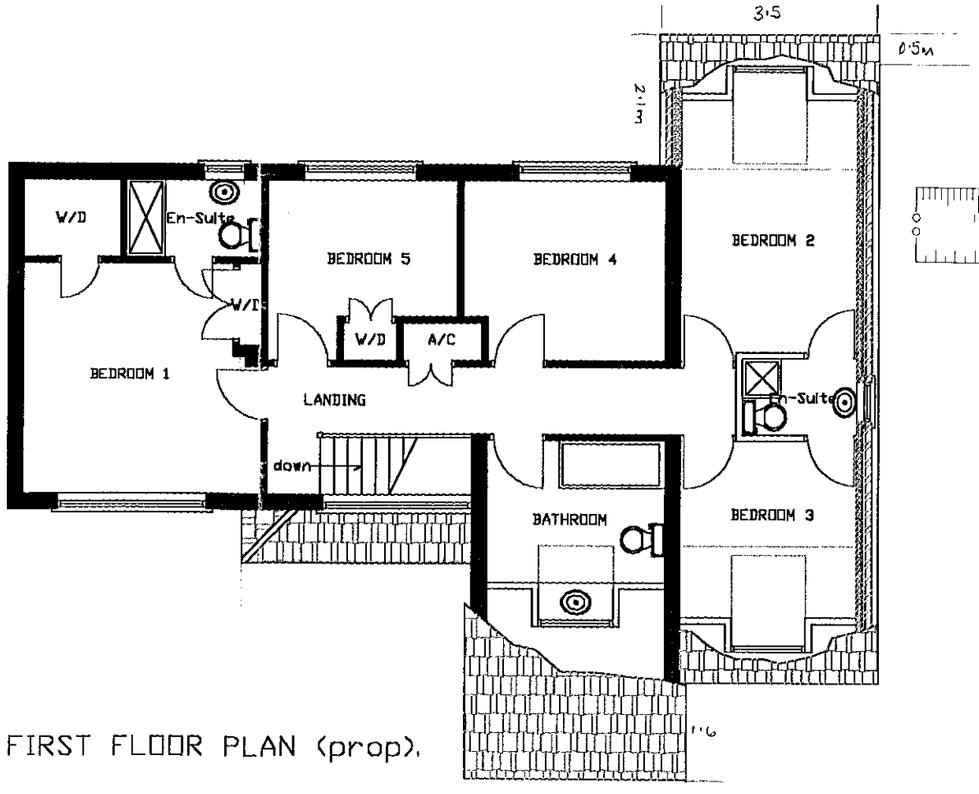


FIRST FLOOR PLAN (prop).




Client:
**Mr. and Mrs. K. Levy.**

Job Title:
**Two storey side extension at:**
**No.1 Evendens Close,**
**Wokingham,**
**Berkshire.**

Drawing Title:
**PROP. FLOOR PLANS.**

Scale:
**1/100.** A3

Date:
**Feb. 2000.**

Drawn By:
**P.J.M.**

Drawing No.:
**P09-00-03.**

03 MAR 2000 * 0640

Revision:A Date:24-05-00 Notes: Design amended.

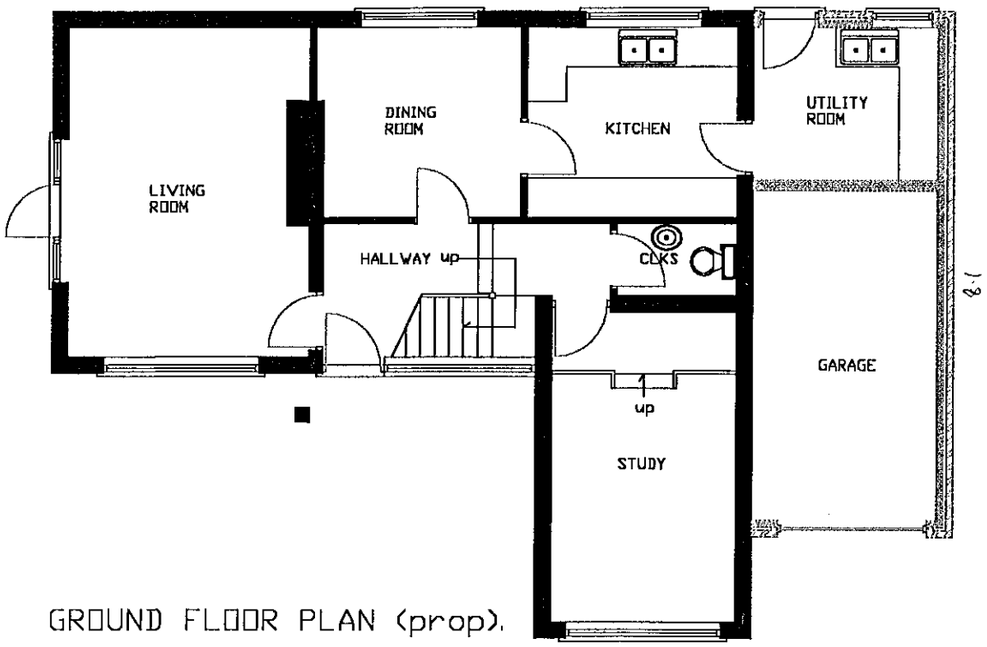


GROUND FLOOR PLAN (prop).

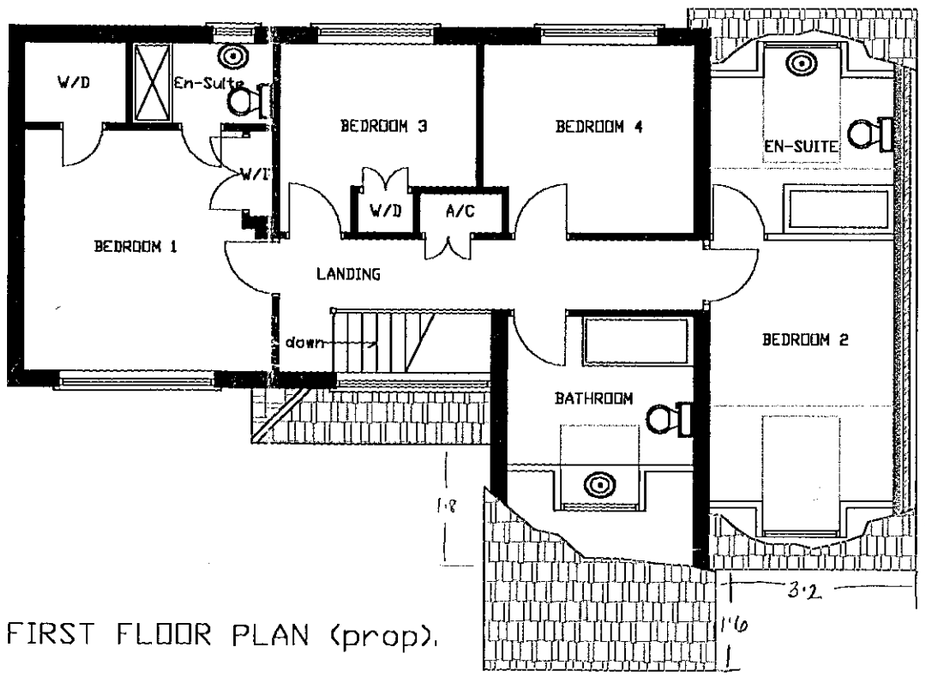


FIRST FLOOR PLAN (prop).

REVISED PLAN

08.40

8 4 0

APPROVED

Client:
**Mr. and Mrs. K. Levy.**

Job Title:
**Two storey side extension at:**
**No.1 Evendens Close,**
**Wokingham,**
**Berkshire.**

Drawing Title:
**PROP. FLOOR PLANS.**

Scale:
**1/100.** A3

Date:
**Feb. 2000.** Drawn By: **P.J.M.**

Drawing No.:
**P09-00-03A.**

Revision:A Date:24-05-00 Note:Design amended.

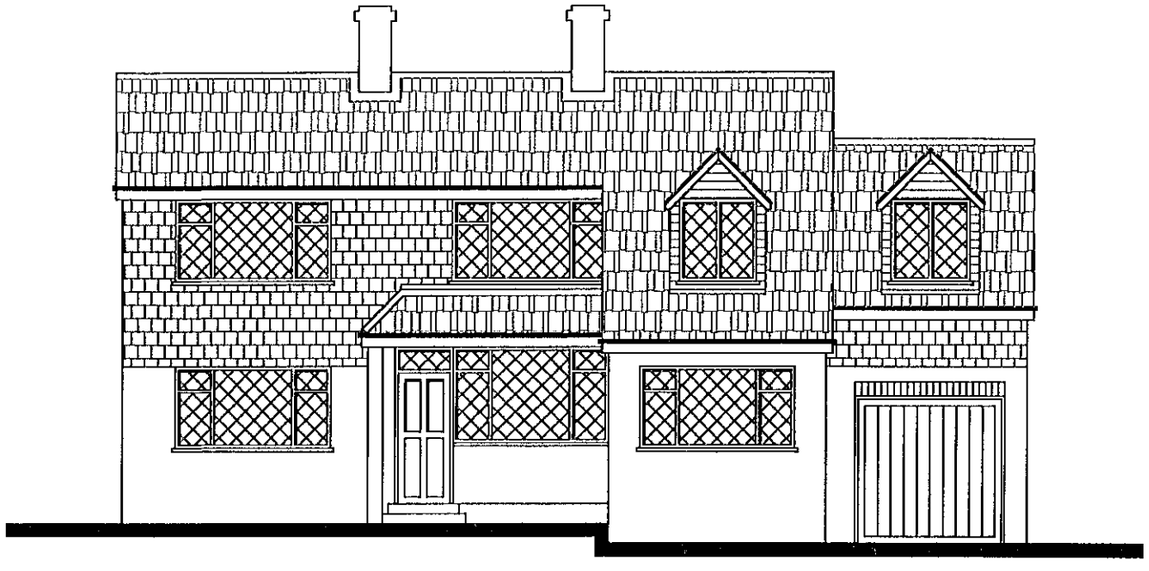

FRONT ELEVATION (prop).

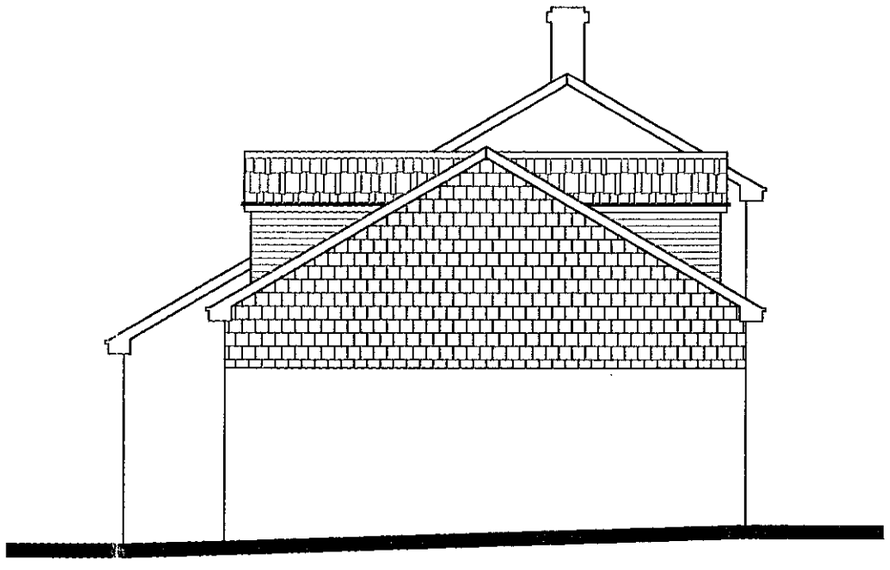

SIDE ELEVATION (prop).

REVISED PLAN

08:40

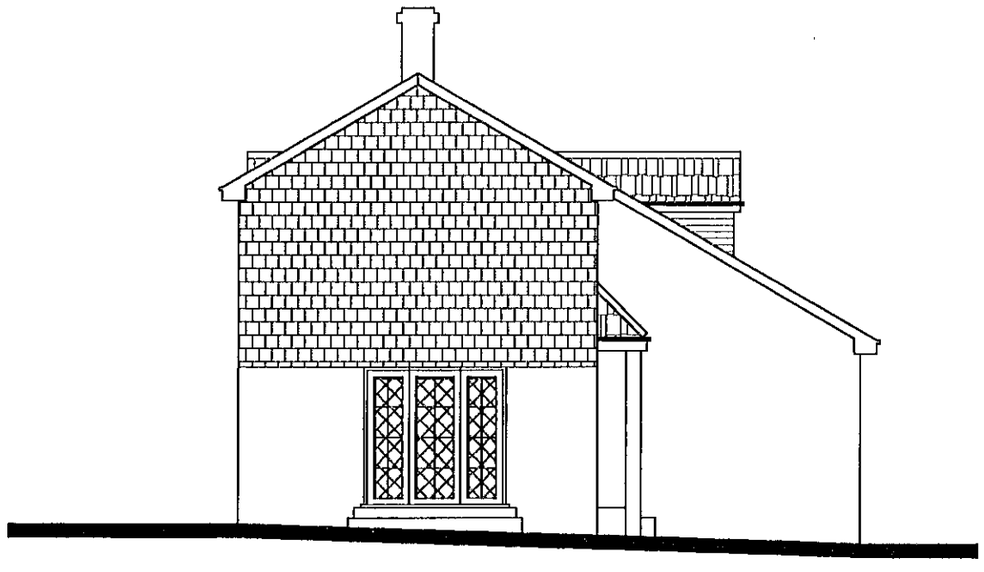

SIDE ELEVATION (prop).

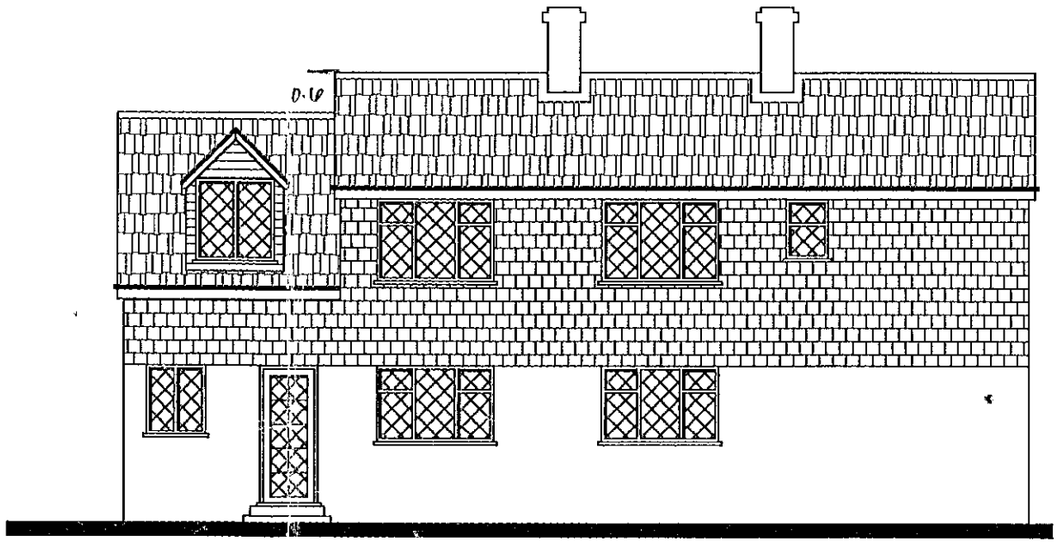

REAR ELEVATION (prop).

APPROVED

Client:
**Mr. and Mrs. K. Levy.**

Job Title:
**Two storey side extension at:**
**No. 1 Evendens Close,**
**Wokingham,**
**Berkshire.**

Drawing Title:
**PROP. ELEVATIONS.**

Scale:
**1/100.** A3

Date:
**Feb. 2000.** Drawn By: **P.J.M.**

Drawing No.:
**P09-00-04A.**

Block Plan.
Scale 1:500.

EVENDON'S CLOSE

EVENDON'S LANE

El Sub Sta

The Wooden Hut

Swimming Pool

Tennis Court

EXISTING ACCESS

PROPOSED TWO STOREY SIDE EXTENSION.

APPROVED

White House
Preparatory School

ADDITIONAL PLAN

0840