



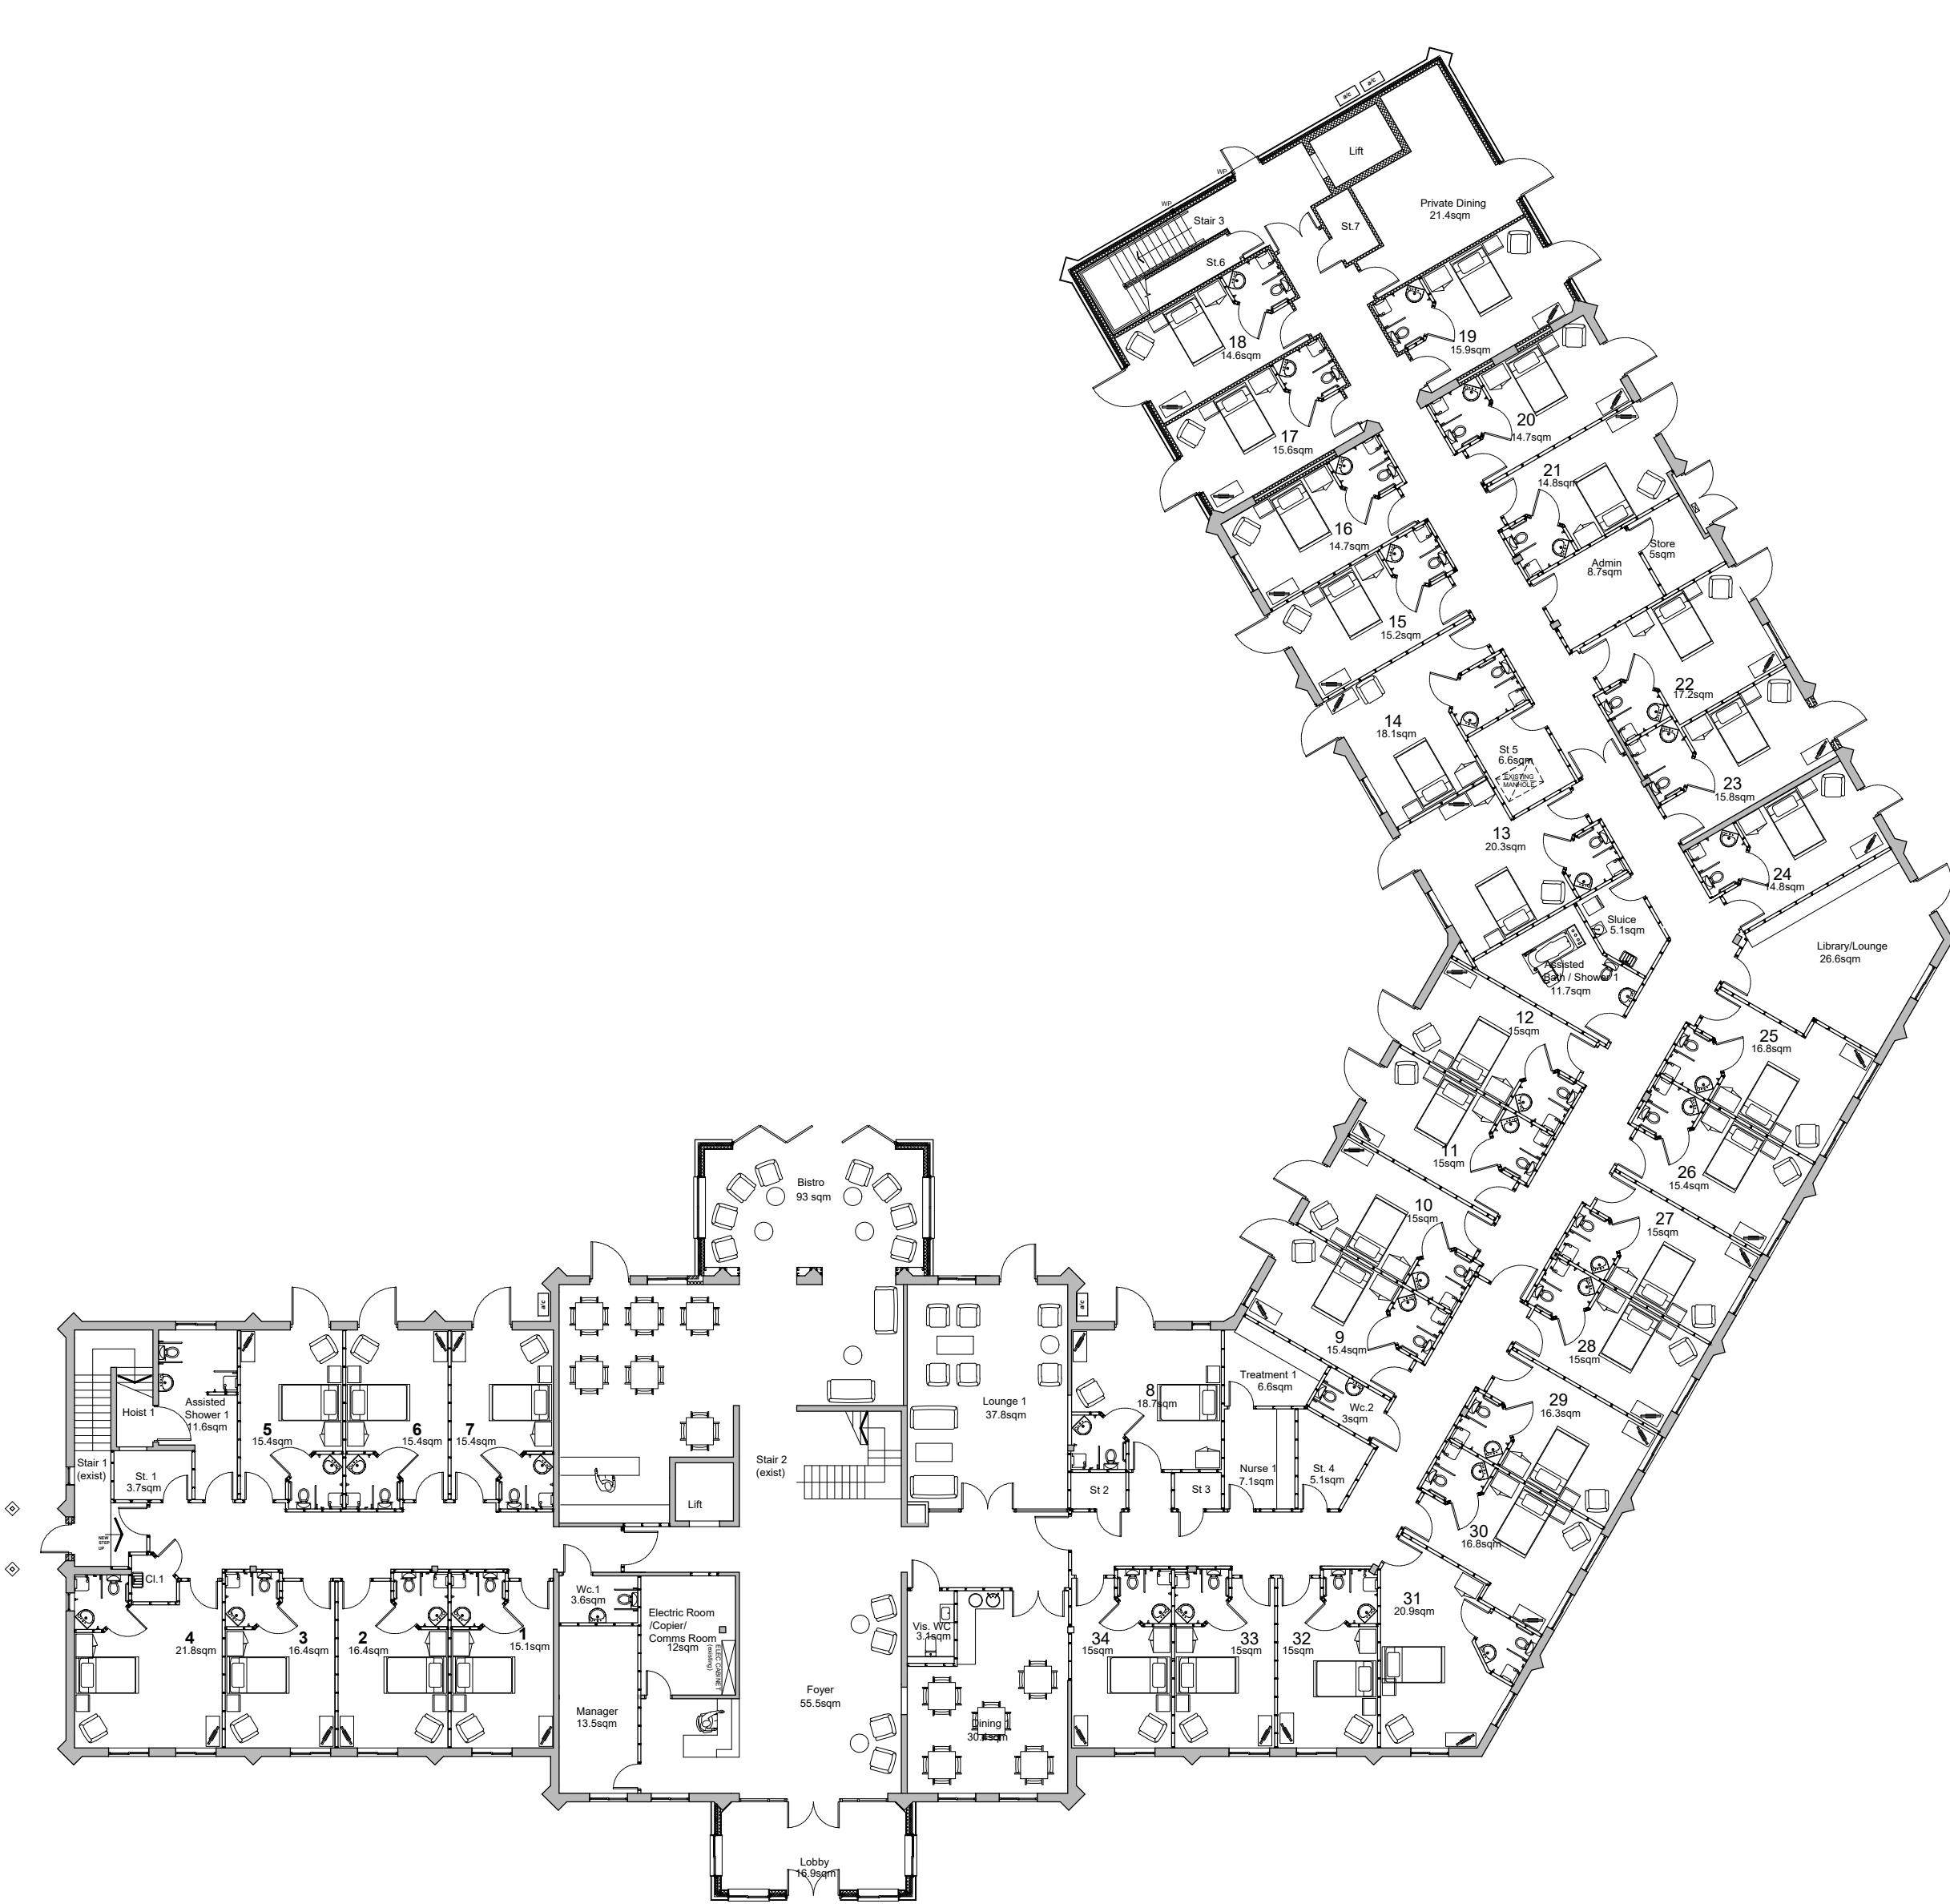

Ground Floor Plan - Existing

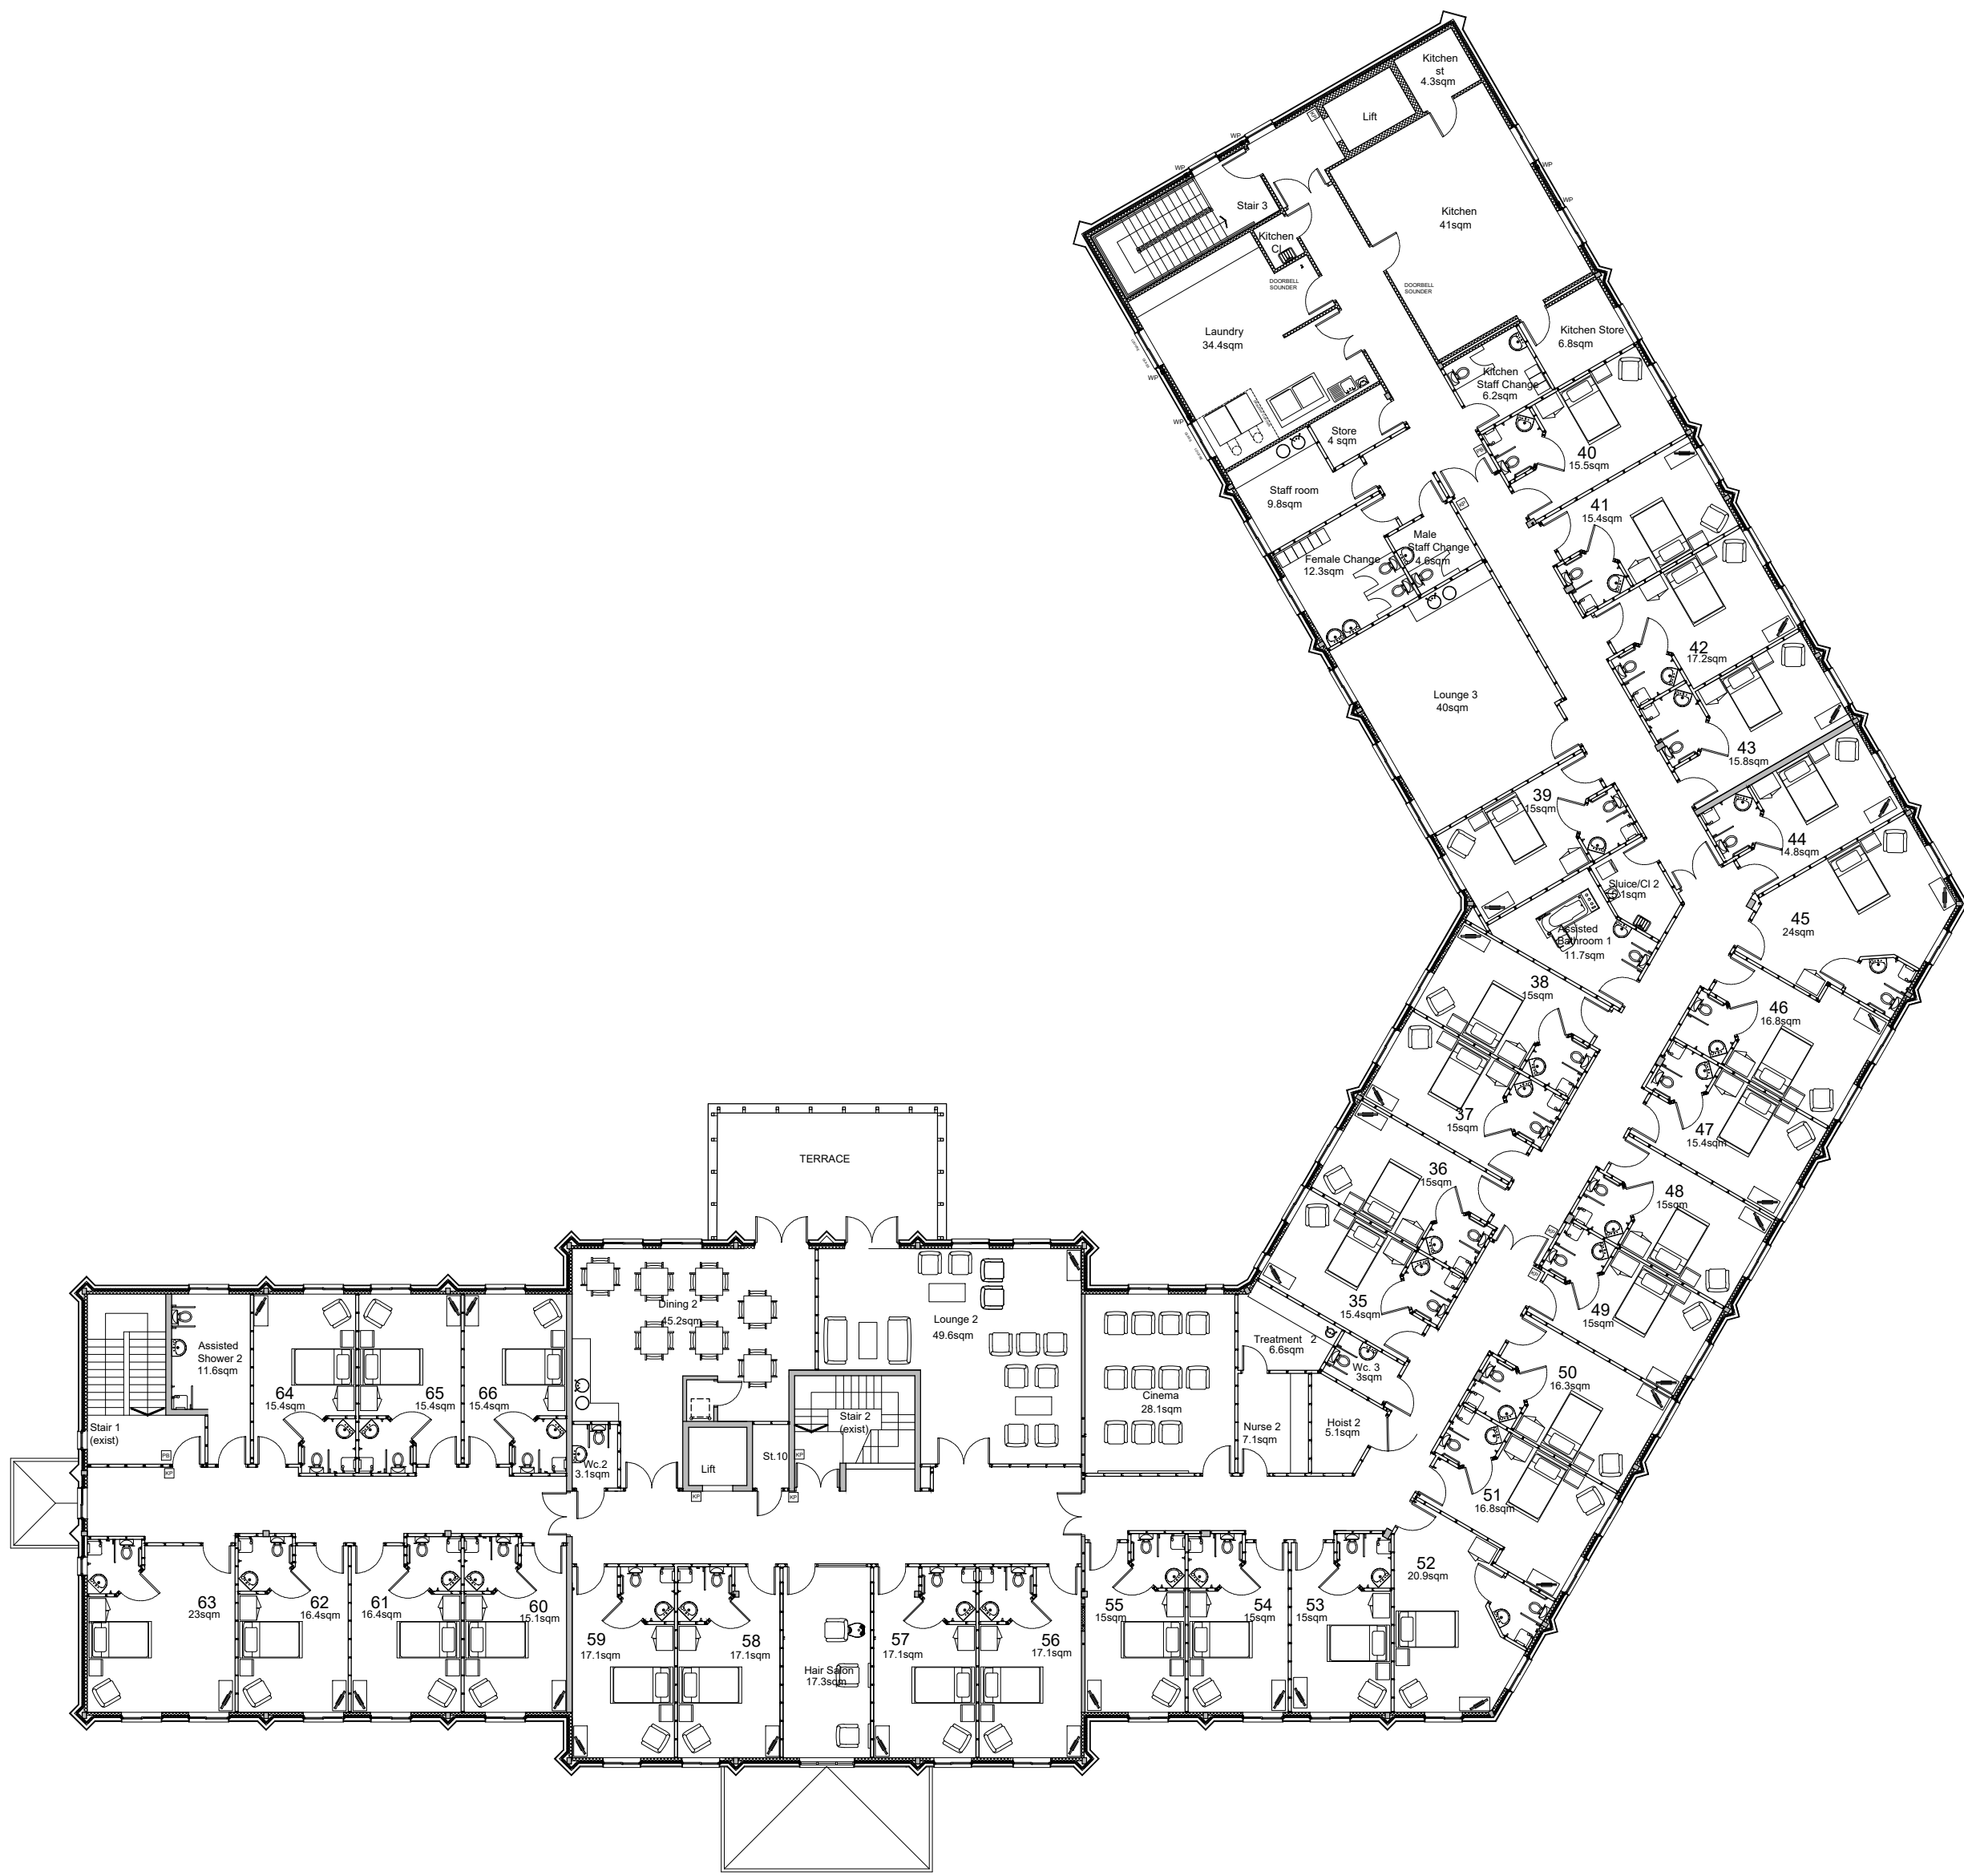

First Floor Plan - Existing

