


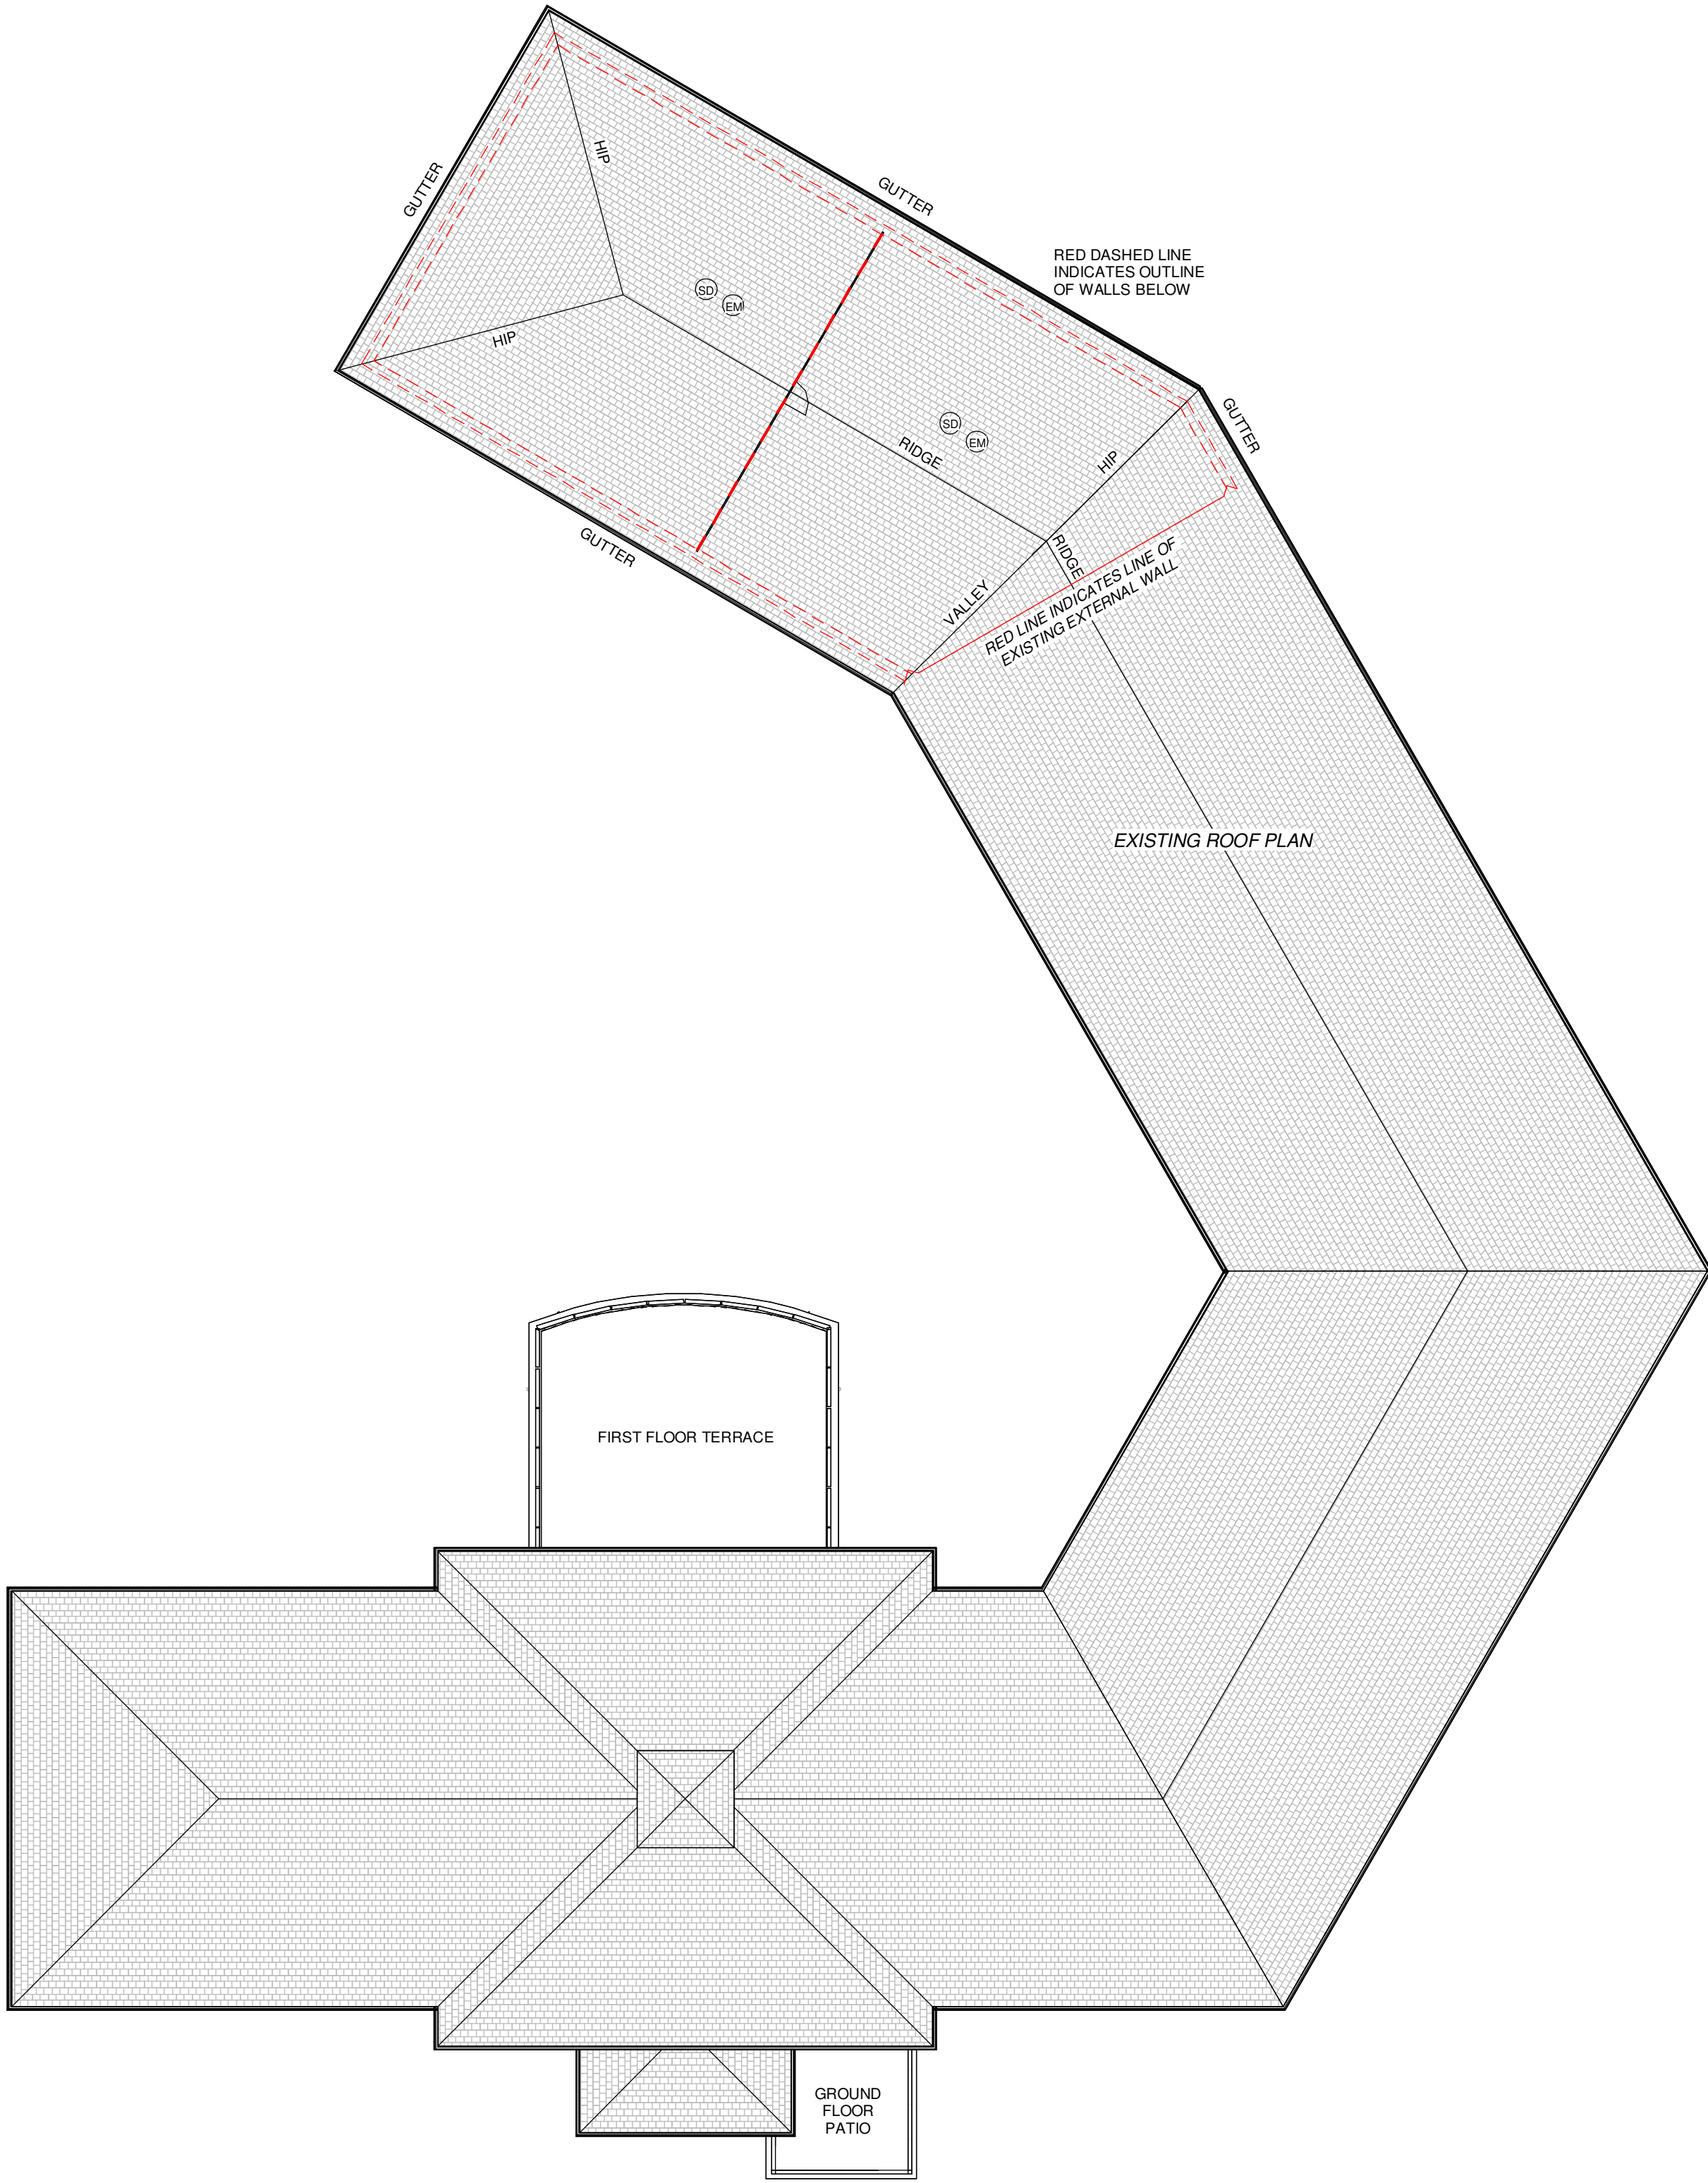

Proposed Roof Plan
1 : 200

Floor Area (Gross Building) Created

Level	Name	Area
LEVEL 0 Ground Floor Plan	Bistro	79 m²
LEVEL 0 Ground Floor Plan	Extension	399 m²
LEVEL 1 First Floor Plan	Extension	399 m²
Grand total: 3		878 m²

Floor Area (GIA) Created

Level	Name	Area
LEVEL 0 Ground Floor Plan	Bistro	68 m²
LEVEL 0 Ground Floor Plan	Extension	371 m²
LEVEL 1 First Floor Plan	Extension	372 m²
Grand total: 3		810 m²

Notes:
This drawing is to be read in conjunction with all other relevant architectural drawings.
Drawing not to be scaled except for Planning Application purposes, use figured dimensions only.
Do not use this drawing for construction purposes. Any discrepancies to be notified to Hay Associates and further instructions obtained before work is commenced.
Copyright © Hay Associates Limited

