

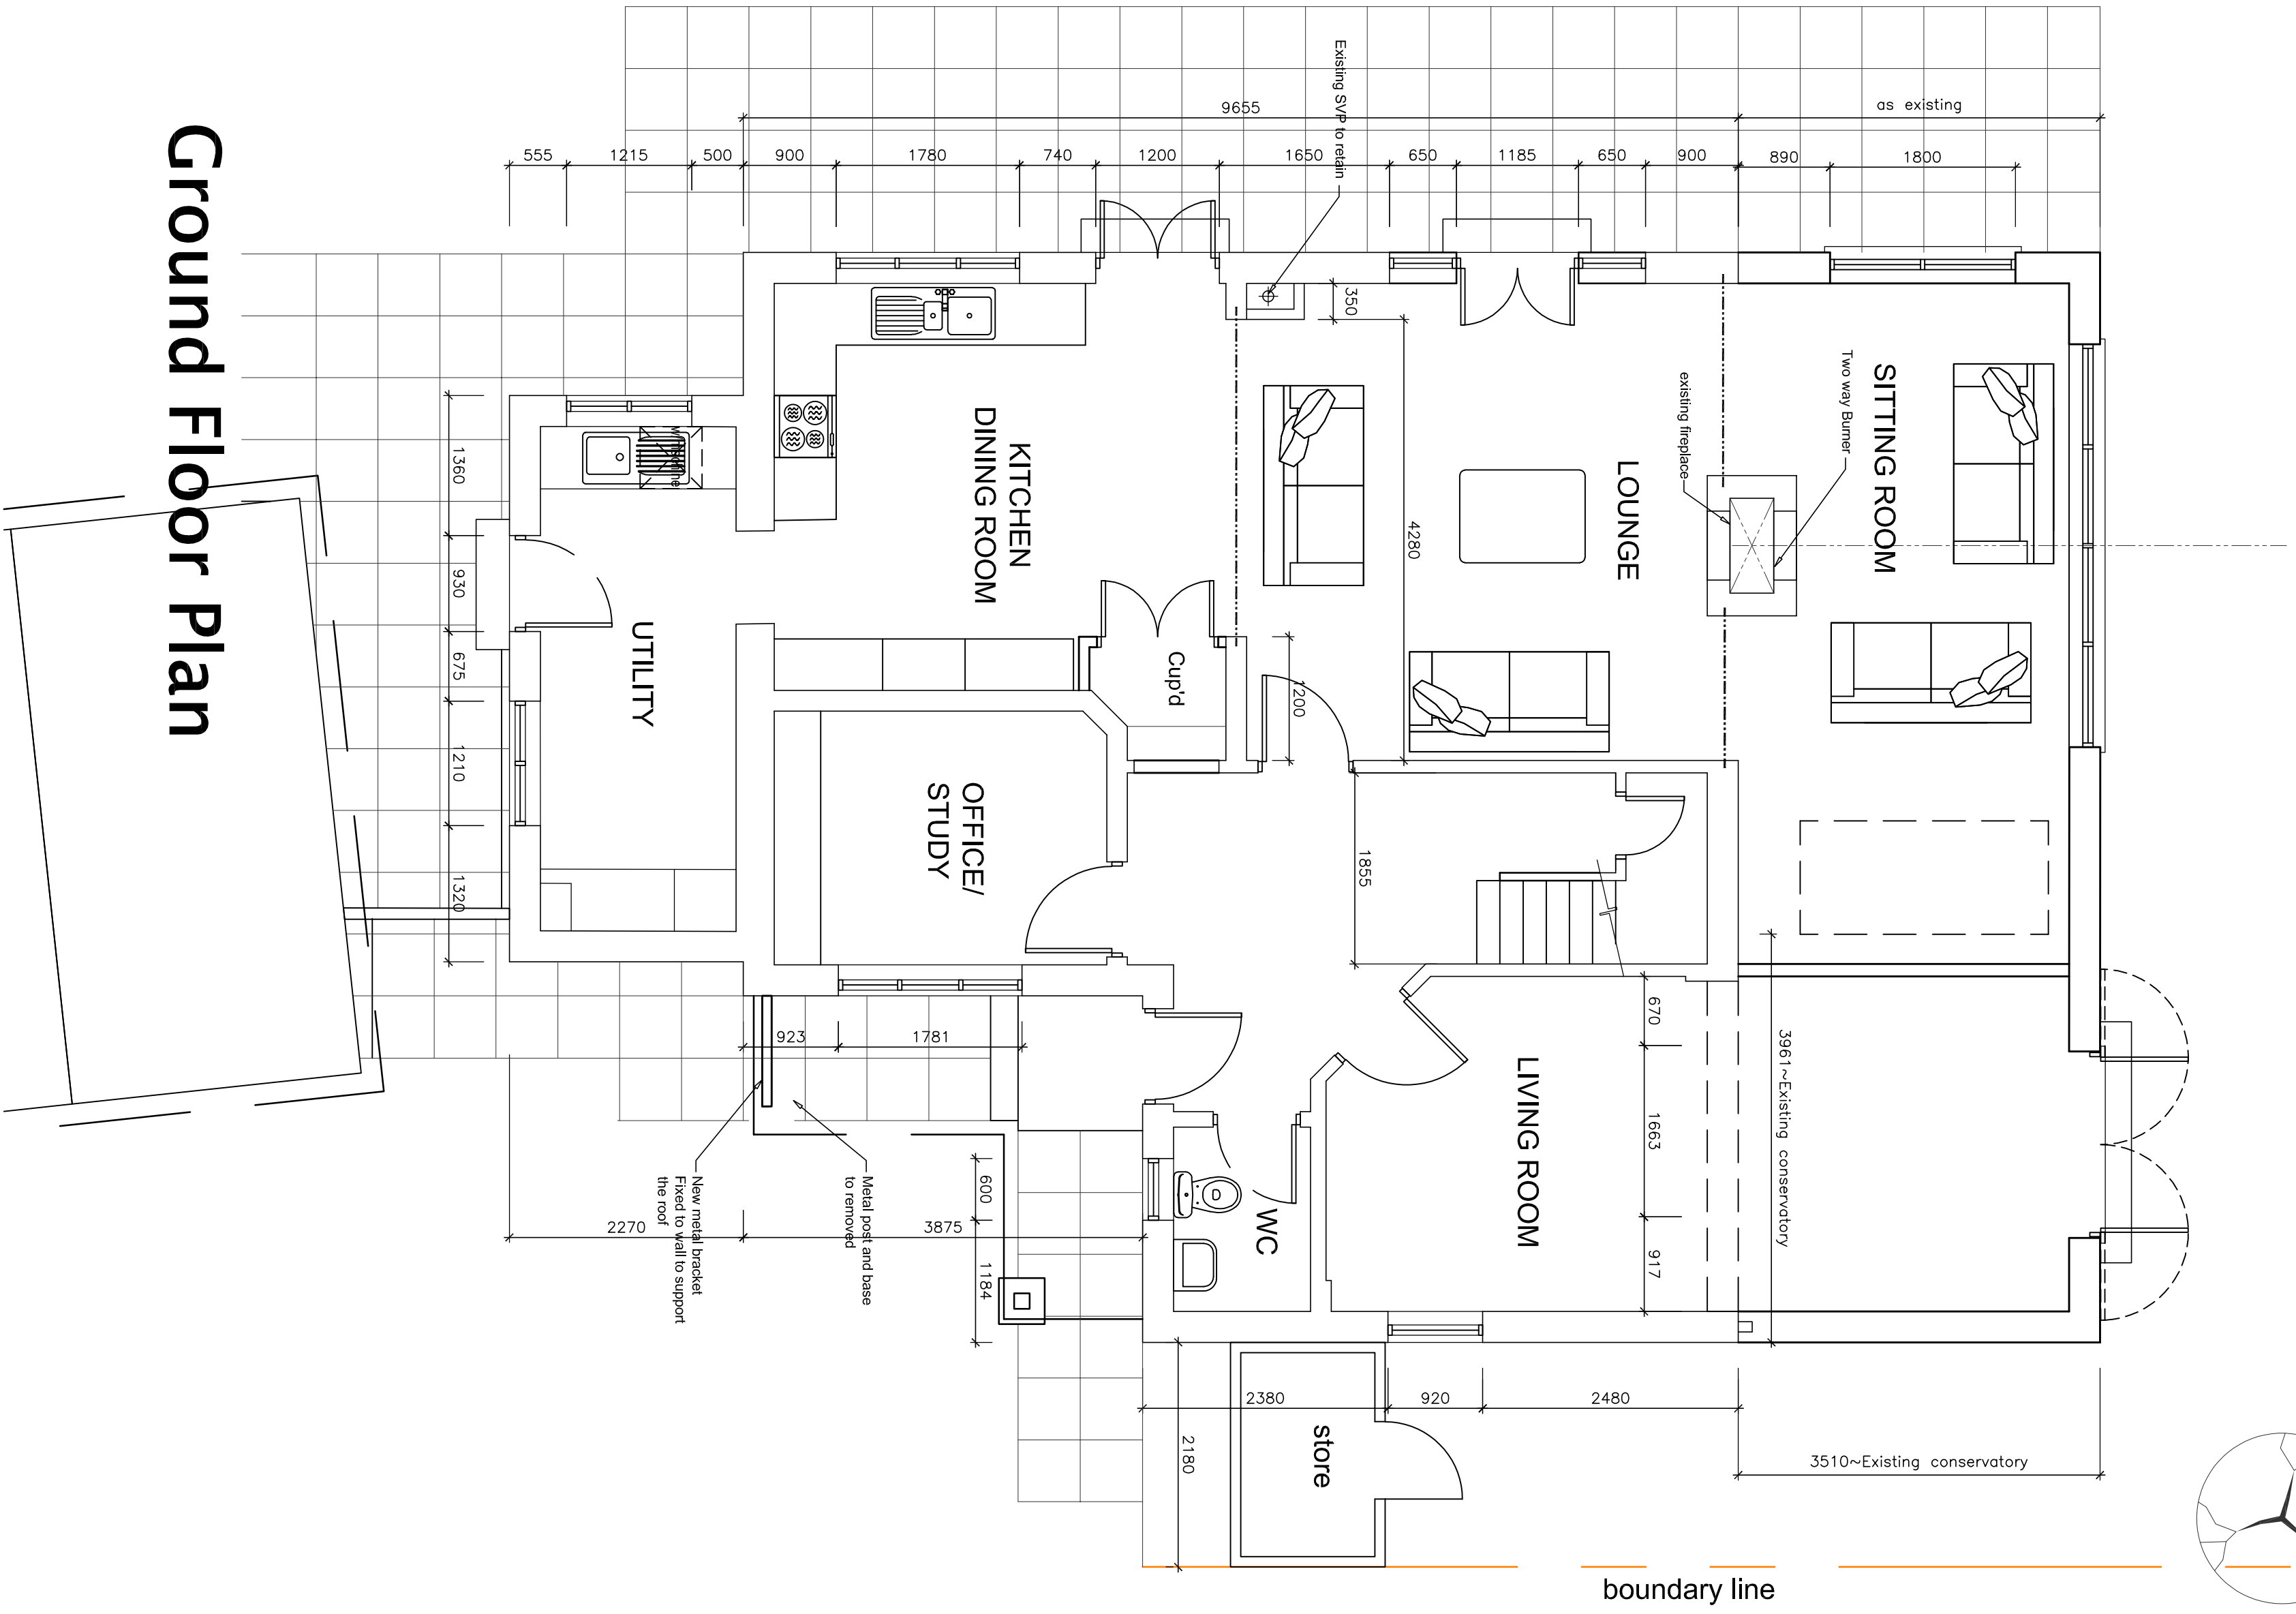


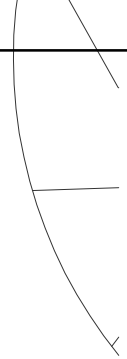

Ground Floor Plan

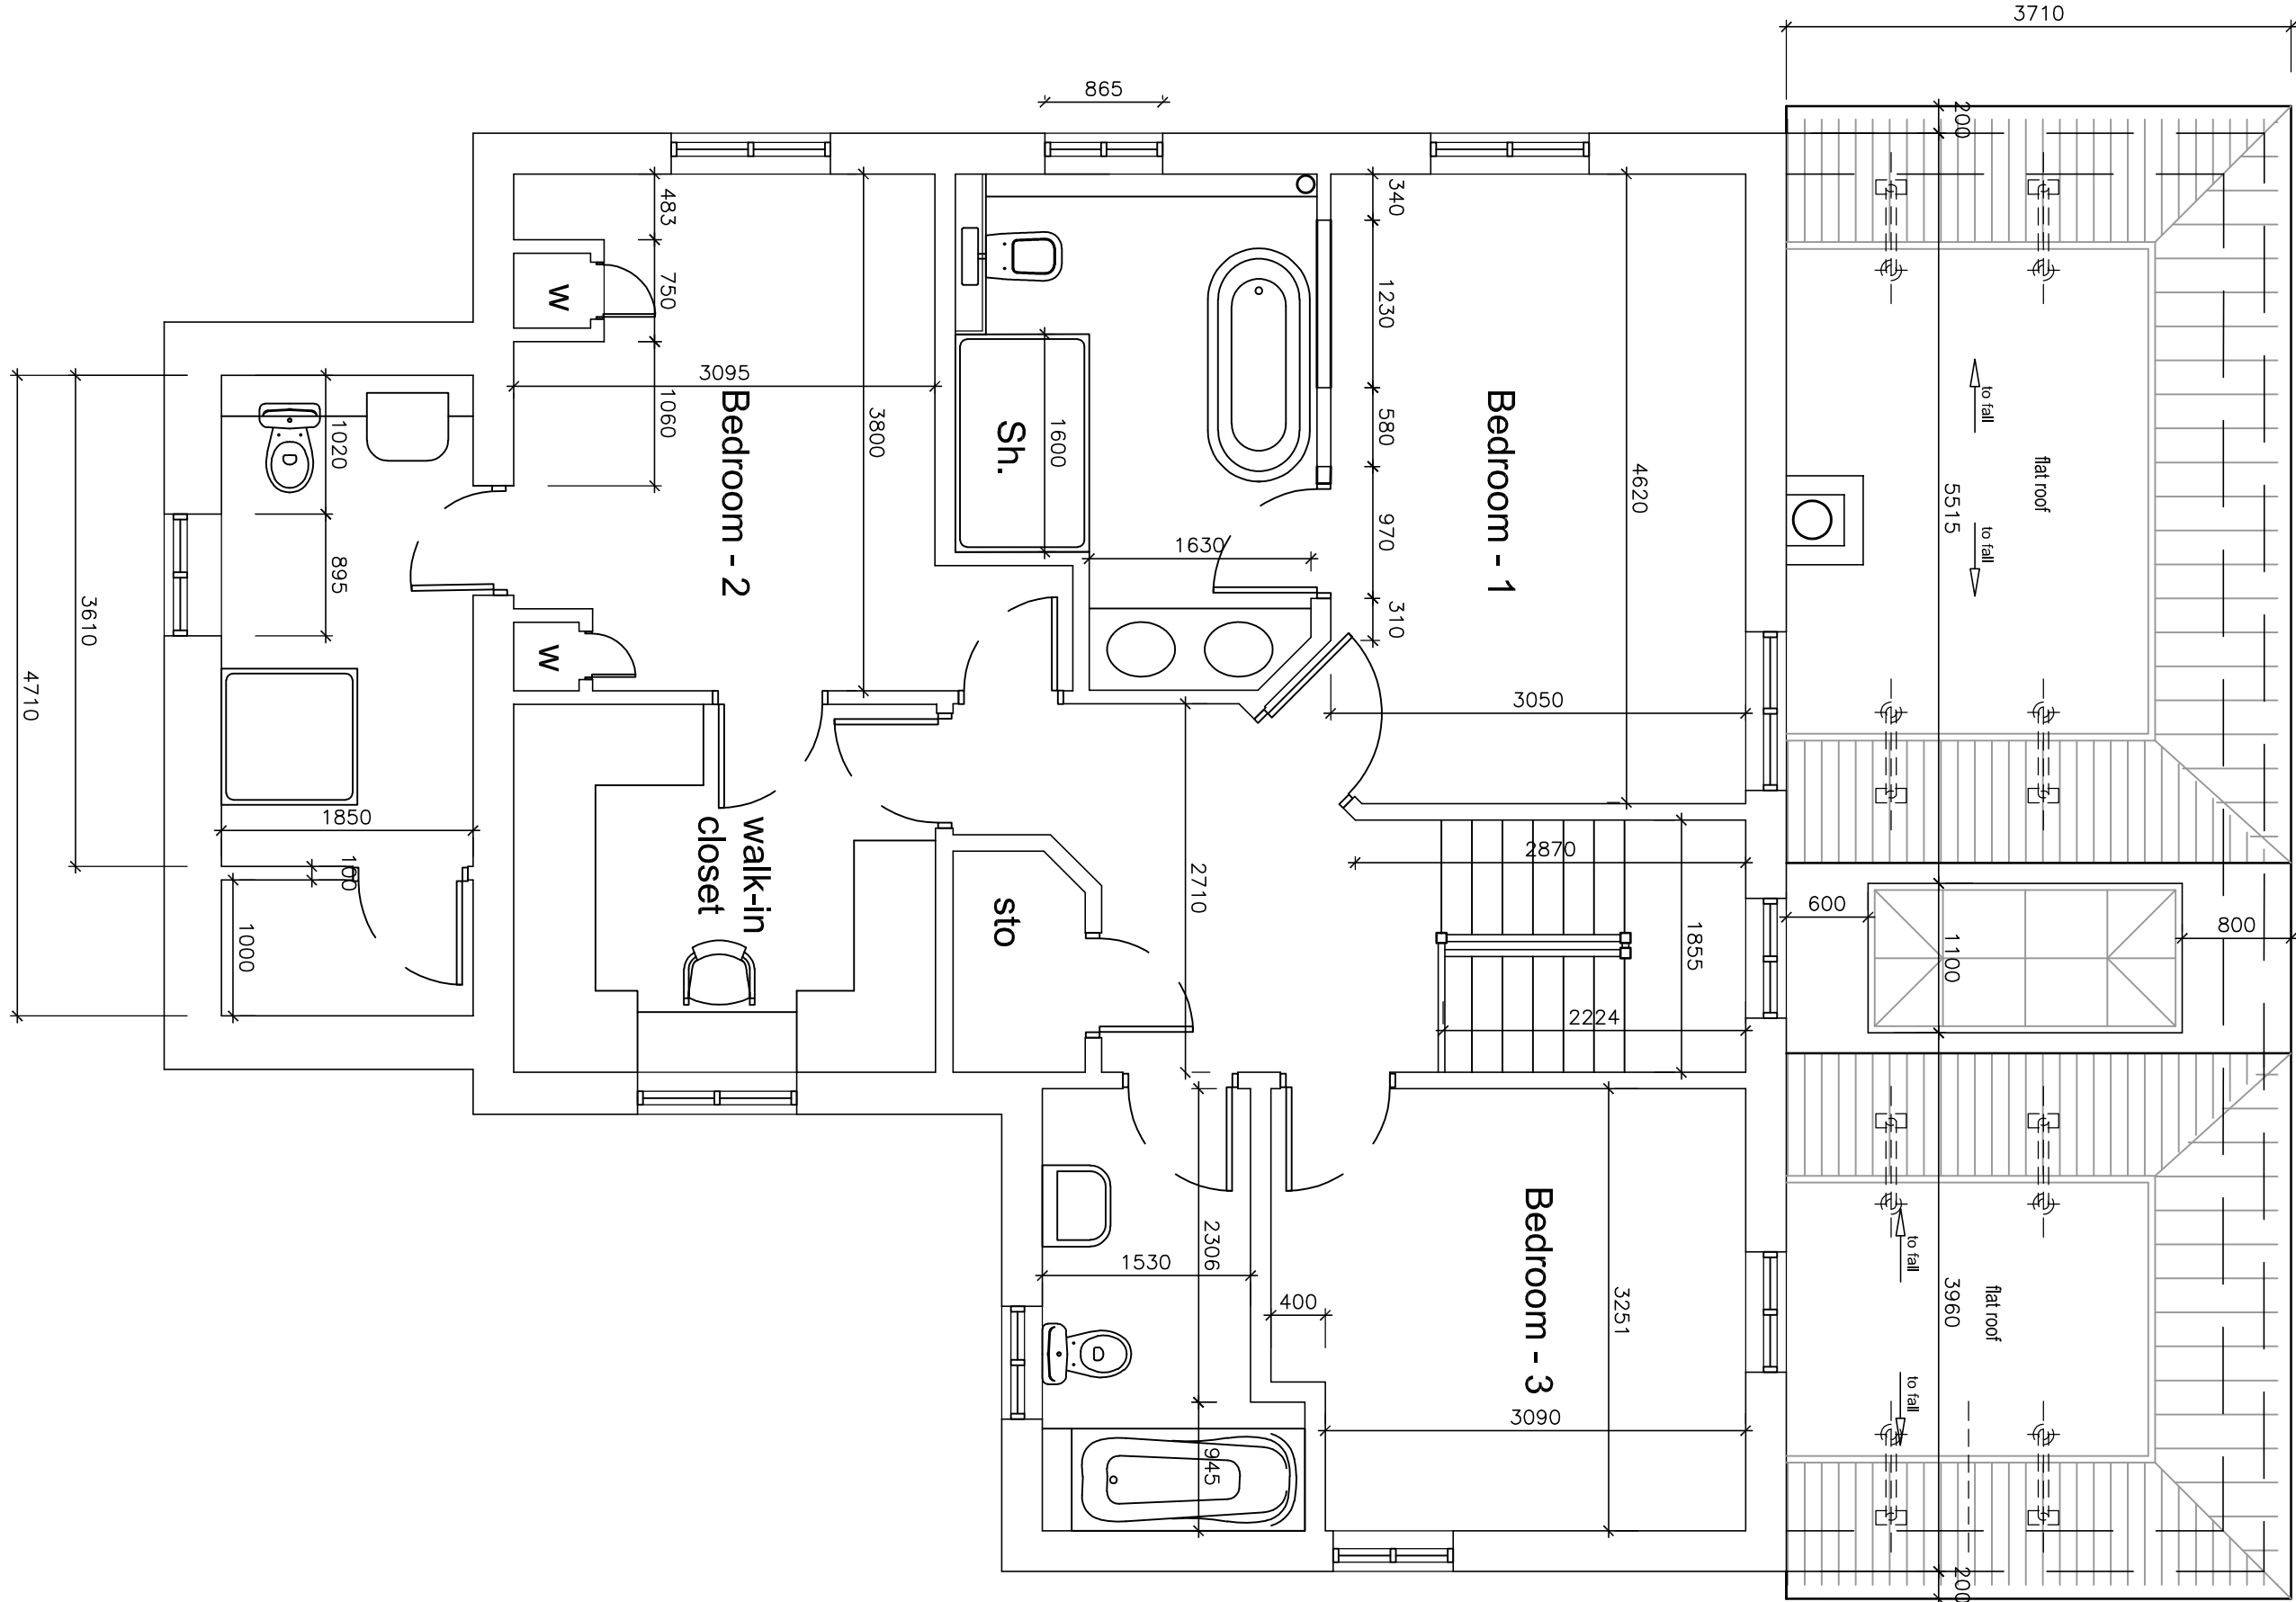

First Floor Plan

Revisions

Project	Oxford, Worthingham Road			
Title	Proposed Ground Floor Plan			
Scale	1:50 @A1	Rev	Revision	Checked
Drawn	CP	Date	July 2020	Status
Pl.				

NIGEL HEFFERMAN Design Ltd.
t: 0187 226442 e: Nigelhefferman@yahoo.co.uk