


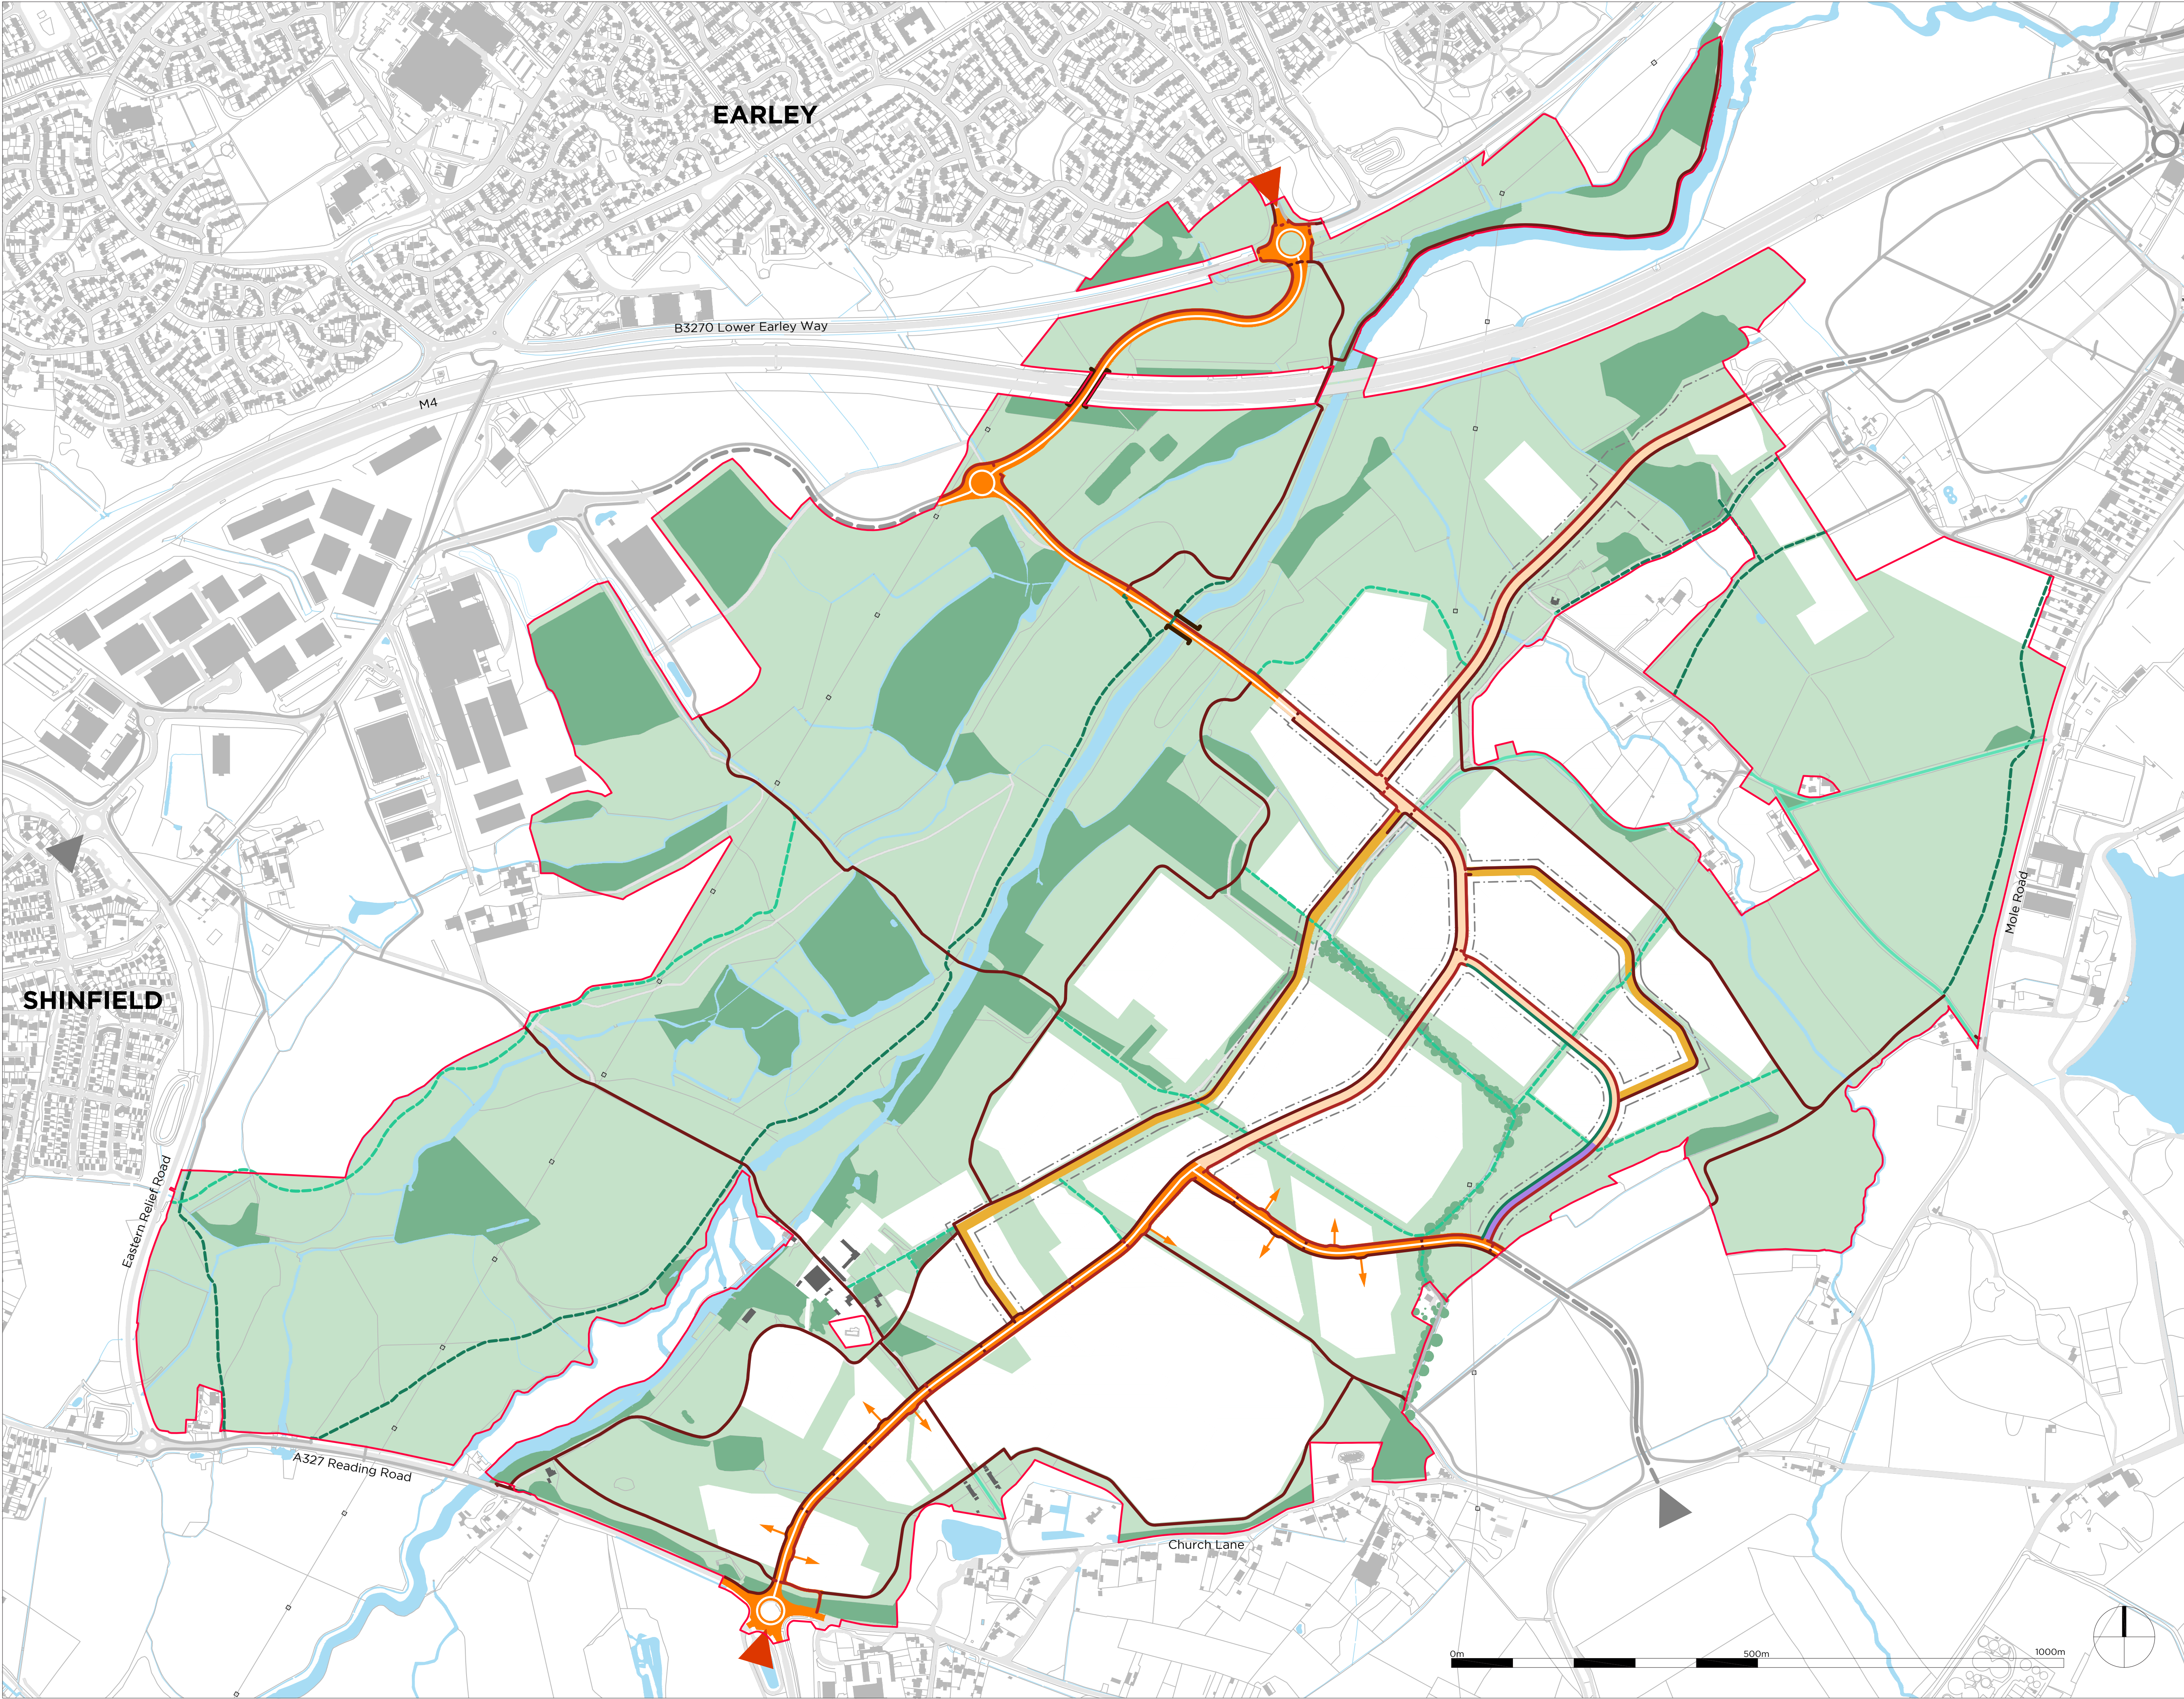

- Application Boundary 397.4ha
- Woodland Areas and Historic Tree Lanes
- River Loddon and tributaries
- Open land and open space
- Proposed Primary Street Infrastructure (Detailed)
- Proposed Primary Street Infrastructure (Outline)
- Proposed Bus Only Primary Street Infrastructure (Outline)
- Proposed Primary Street Infrastructure (subject to separate applications)
- Proposed Key Secondary Street
- +/-10m Deviation Corridor for Road Infrastructure
- Proposed indicative plot access from primary streets
- Proposed site accesses part of planning application
- Proposed site accesses (subject to separate application)
- Proposed bridge
- Proposed unbound surfaced route
- Proposed mown path
- Proposed on carriageway route
- Proposed segregated footway & cycleway
- Proposed shared footway & cycleway
- Proposed footway
- Active travel routes (subject to separate applications)
- Retained buildings within application boundary

LODDON GARDEN VILLAGE
on behalf of
University of Reading

PP03
LGV - Parameter Plans
Movement

Drawn by BC/TP	Checked by TP/VD	Scale 1:5000@A1
Drawn on 25.07.25	Revision H	Job 498048



Reproduced from the Ordnance Survey Map with the permission of the Controller of HM Stationery Office. Crown copyright and database rights 2024. Ordnance Survey/ ACC000808122. Published for illustrative and identification purposes only and although believed to be correct, accuracy is not guaranteed. Drawing has been produced to inform an outline planning application and not intended to inform Construction Design Management procedures. Note: All features and areas shown to a tolerance of 10m.