


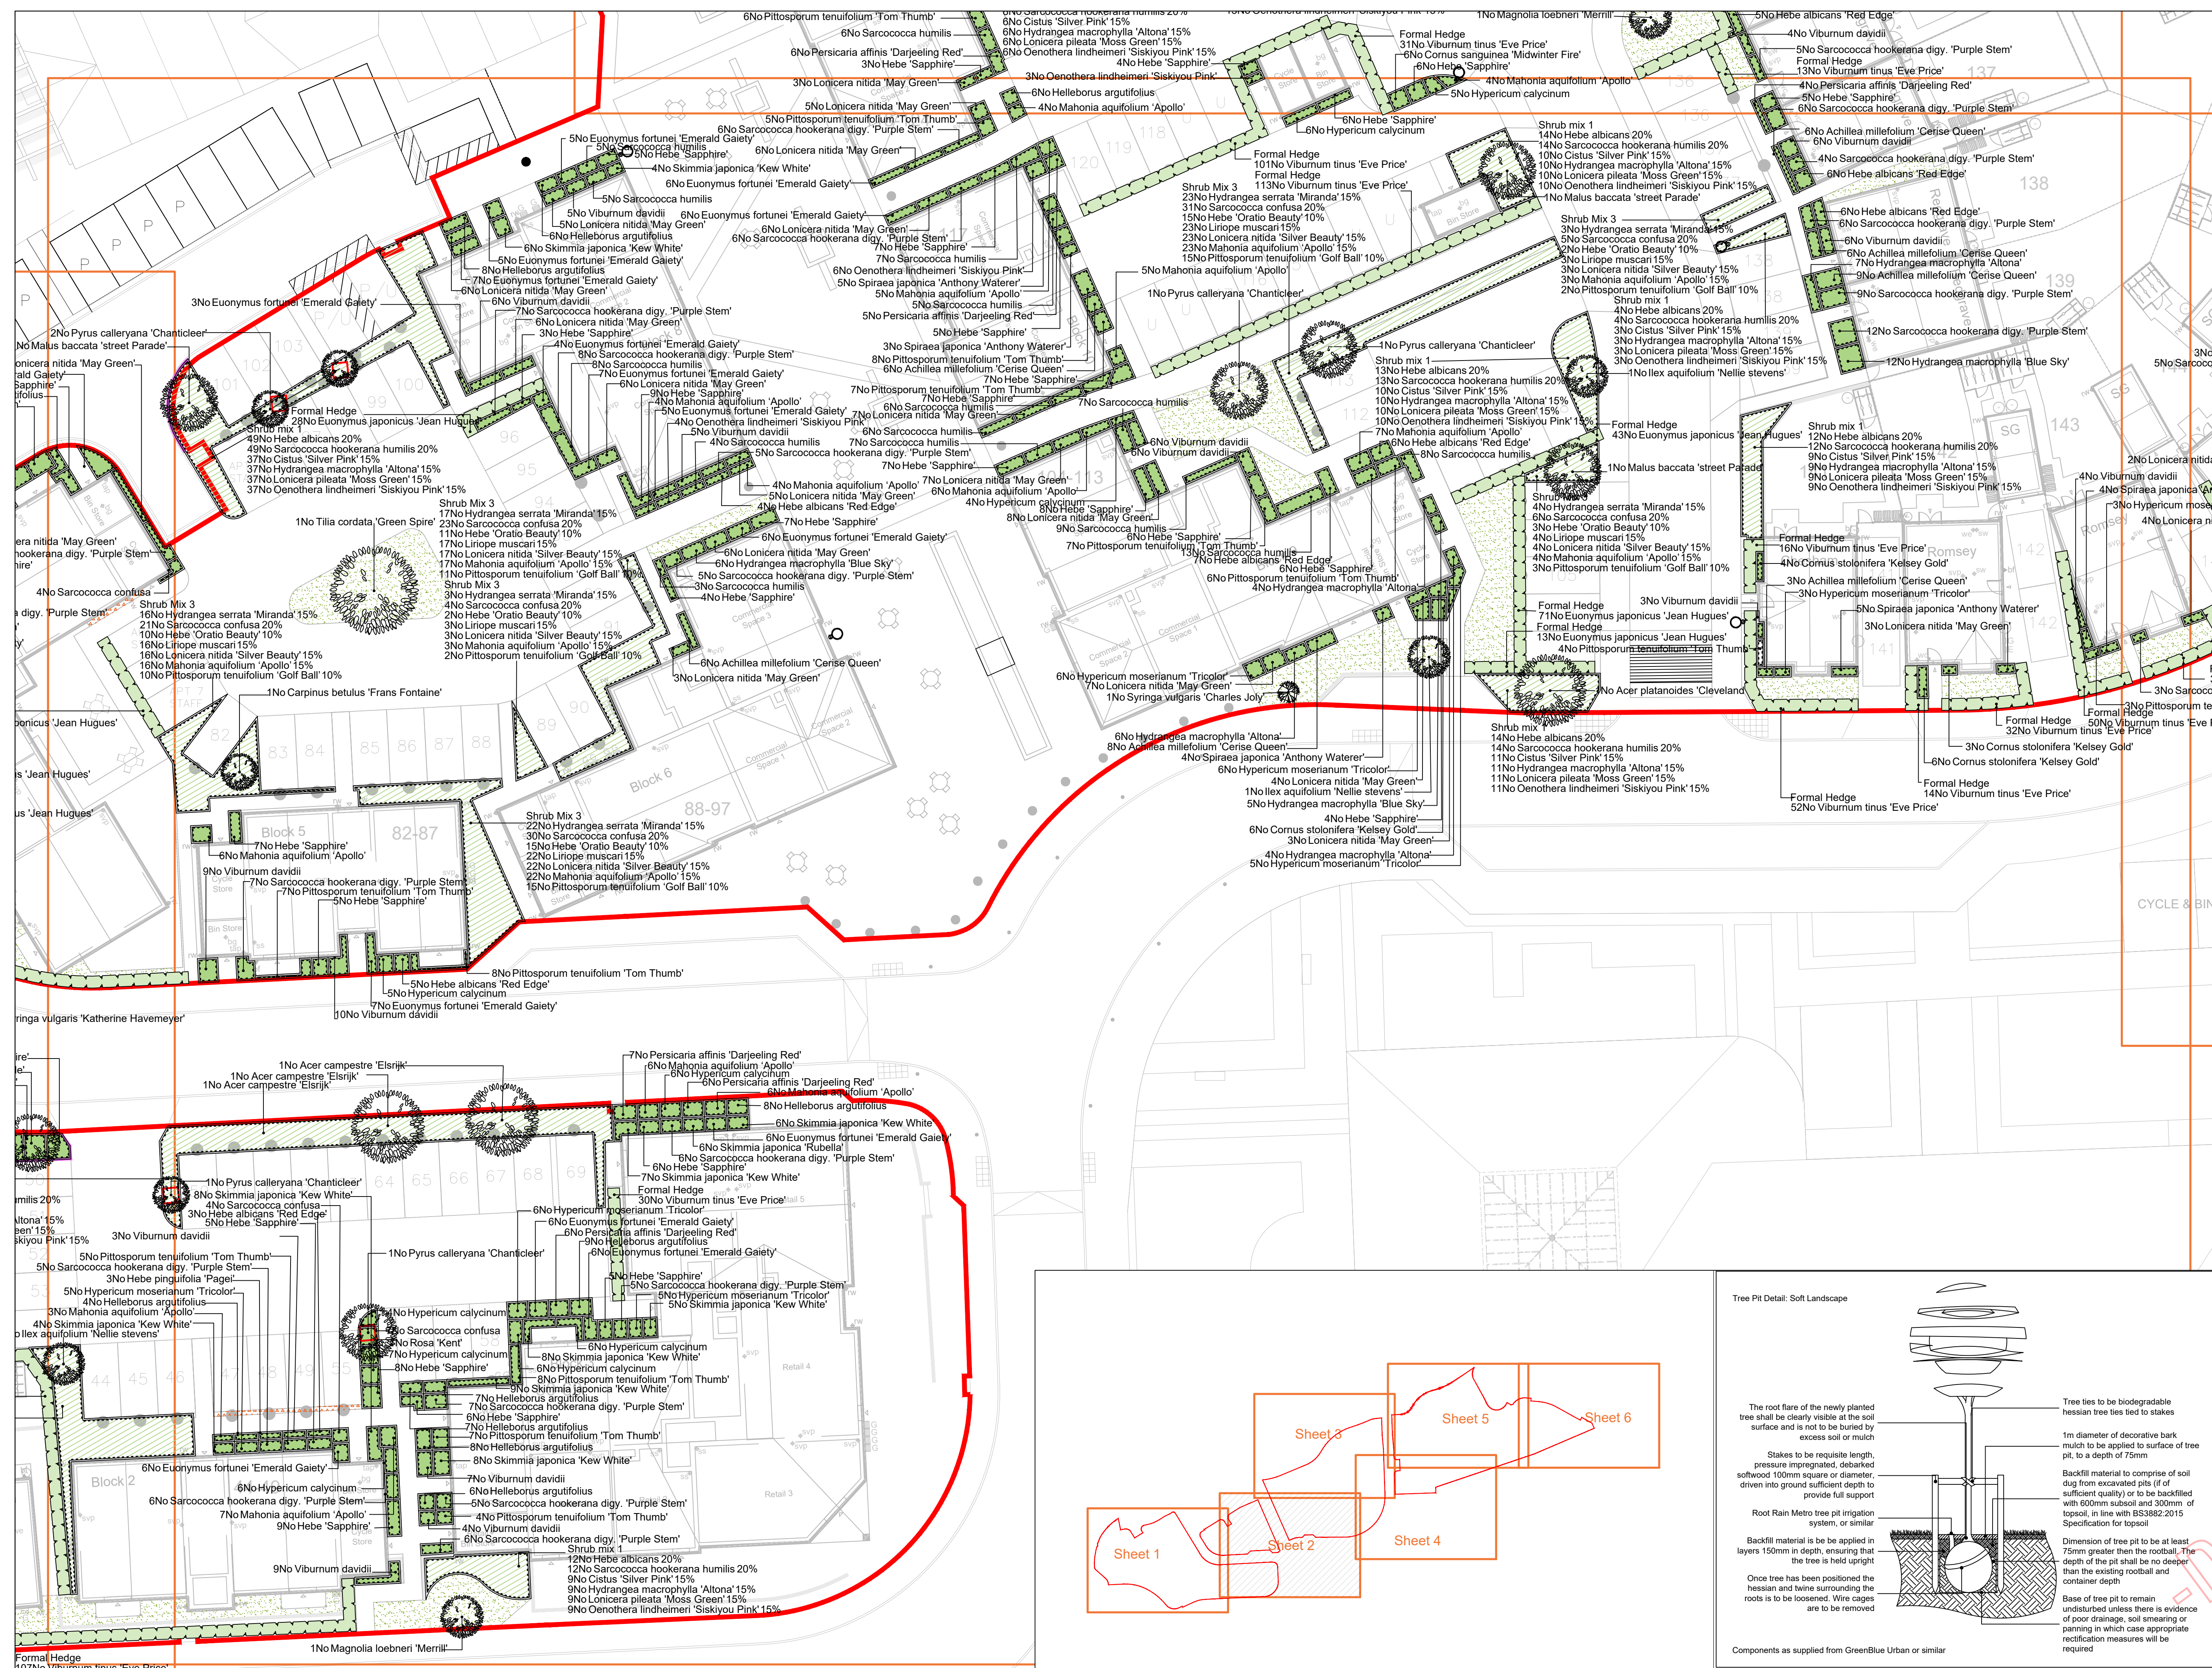


SPECIFICATION
All works generally, to comply with the written Soft Landscape Specification.

NOTES:
DO NOT SCALE FROM DRAWING
NOT FOR CONSTRUCTION, FOR PLANNING
PURPOSES ONLY


Legend

- | | |
|---|--|
|  | Existing trees to be retained and protected during construction |
|  | Proposed tree planting within soft and landscape with cell root system, as provided by Polypipe. Details to follow |
|  | Proposed tree planting within soft landscape
See tree pit detail on sheet 2 |
|  | Proposed specimen shrub planting to receive short angular staking on half standards with expandable tree ties. |

- | | |
|---|--|
|  | Proposed <i>Viburnum</i> and <i>Eunonymus</i> hedge planting to be planted in a double staggered row 300mm apart and at 400mm centres in each row. To be maintained at 1m height. |
|  | Proposed mixed native hedge planting to be planted in a double staggered row 300mm apart and at 400mm centres in each row. To be maintained at 1m height and 1.8m height adjacent to site boundaries |
|  | Proposed shrub planting to receive 75mm bark mulch after planting operations |
|  | Proposed decorative mix shrub planting to be planted in groups of 5-7no. of each species and as above |
|  | Proposed grass areas to receive good quality amenity grass turves laid in line with good horticultural practices |
|  | Proposed areas of angular chippings for top dressing. Laid over a weed proof membrane |
|  | Proposed root barrier |
|  | Indicative locations of private street lighting bollards, extends TBC by TWWL and subject to specialist design. |
|  | Indicative adoptable street lighting designed by TBC specialist. |

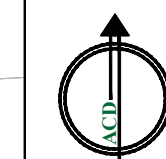

Please see Planting Schedule on sheet

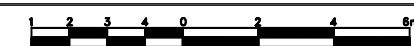

Rev	Date	Details	Drawn
-----	------	---------	-------



HEAD OFFICE
Rodbourn Rail Business Centre, Grange Lane,
Malmesbury, SN16 0ES
Tel: 01666 825646

4 & 5 The Old Mill, Fry's Yard, Bridge Street,
Godalming, GU7 1HP
Tel: 01483 425714

Suite 6, Crescent House, Yonge Close,
Eastleigh, SO50 9SX
Tel: 02382 026300

email: mail@acdenv.co.uk
www.acdenvironmental.co.uk

Taylor Wimpey

scheme: Arborsfield
 A, B, C, D
 client: Taylor Wimpey
 drawing: Landscape Proposals
 date: March 2025
 scale: 1:200@A1
 drawing no: TWWL24782 11 Sheet 2
 drawn: RP checked: DKM

Copyright of ACD Environmental Ltd. All rights described in Chapter IV of the Copyright, Designs and Patents Act 1988 have been generally asserted: 2011. Copyright of this plan remains with ACD until all fees have been paid in full.