

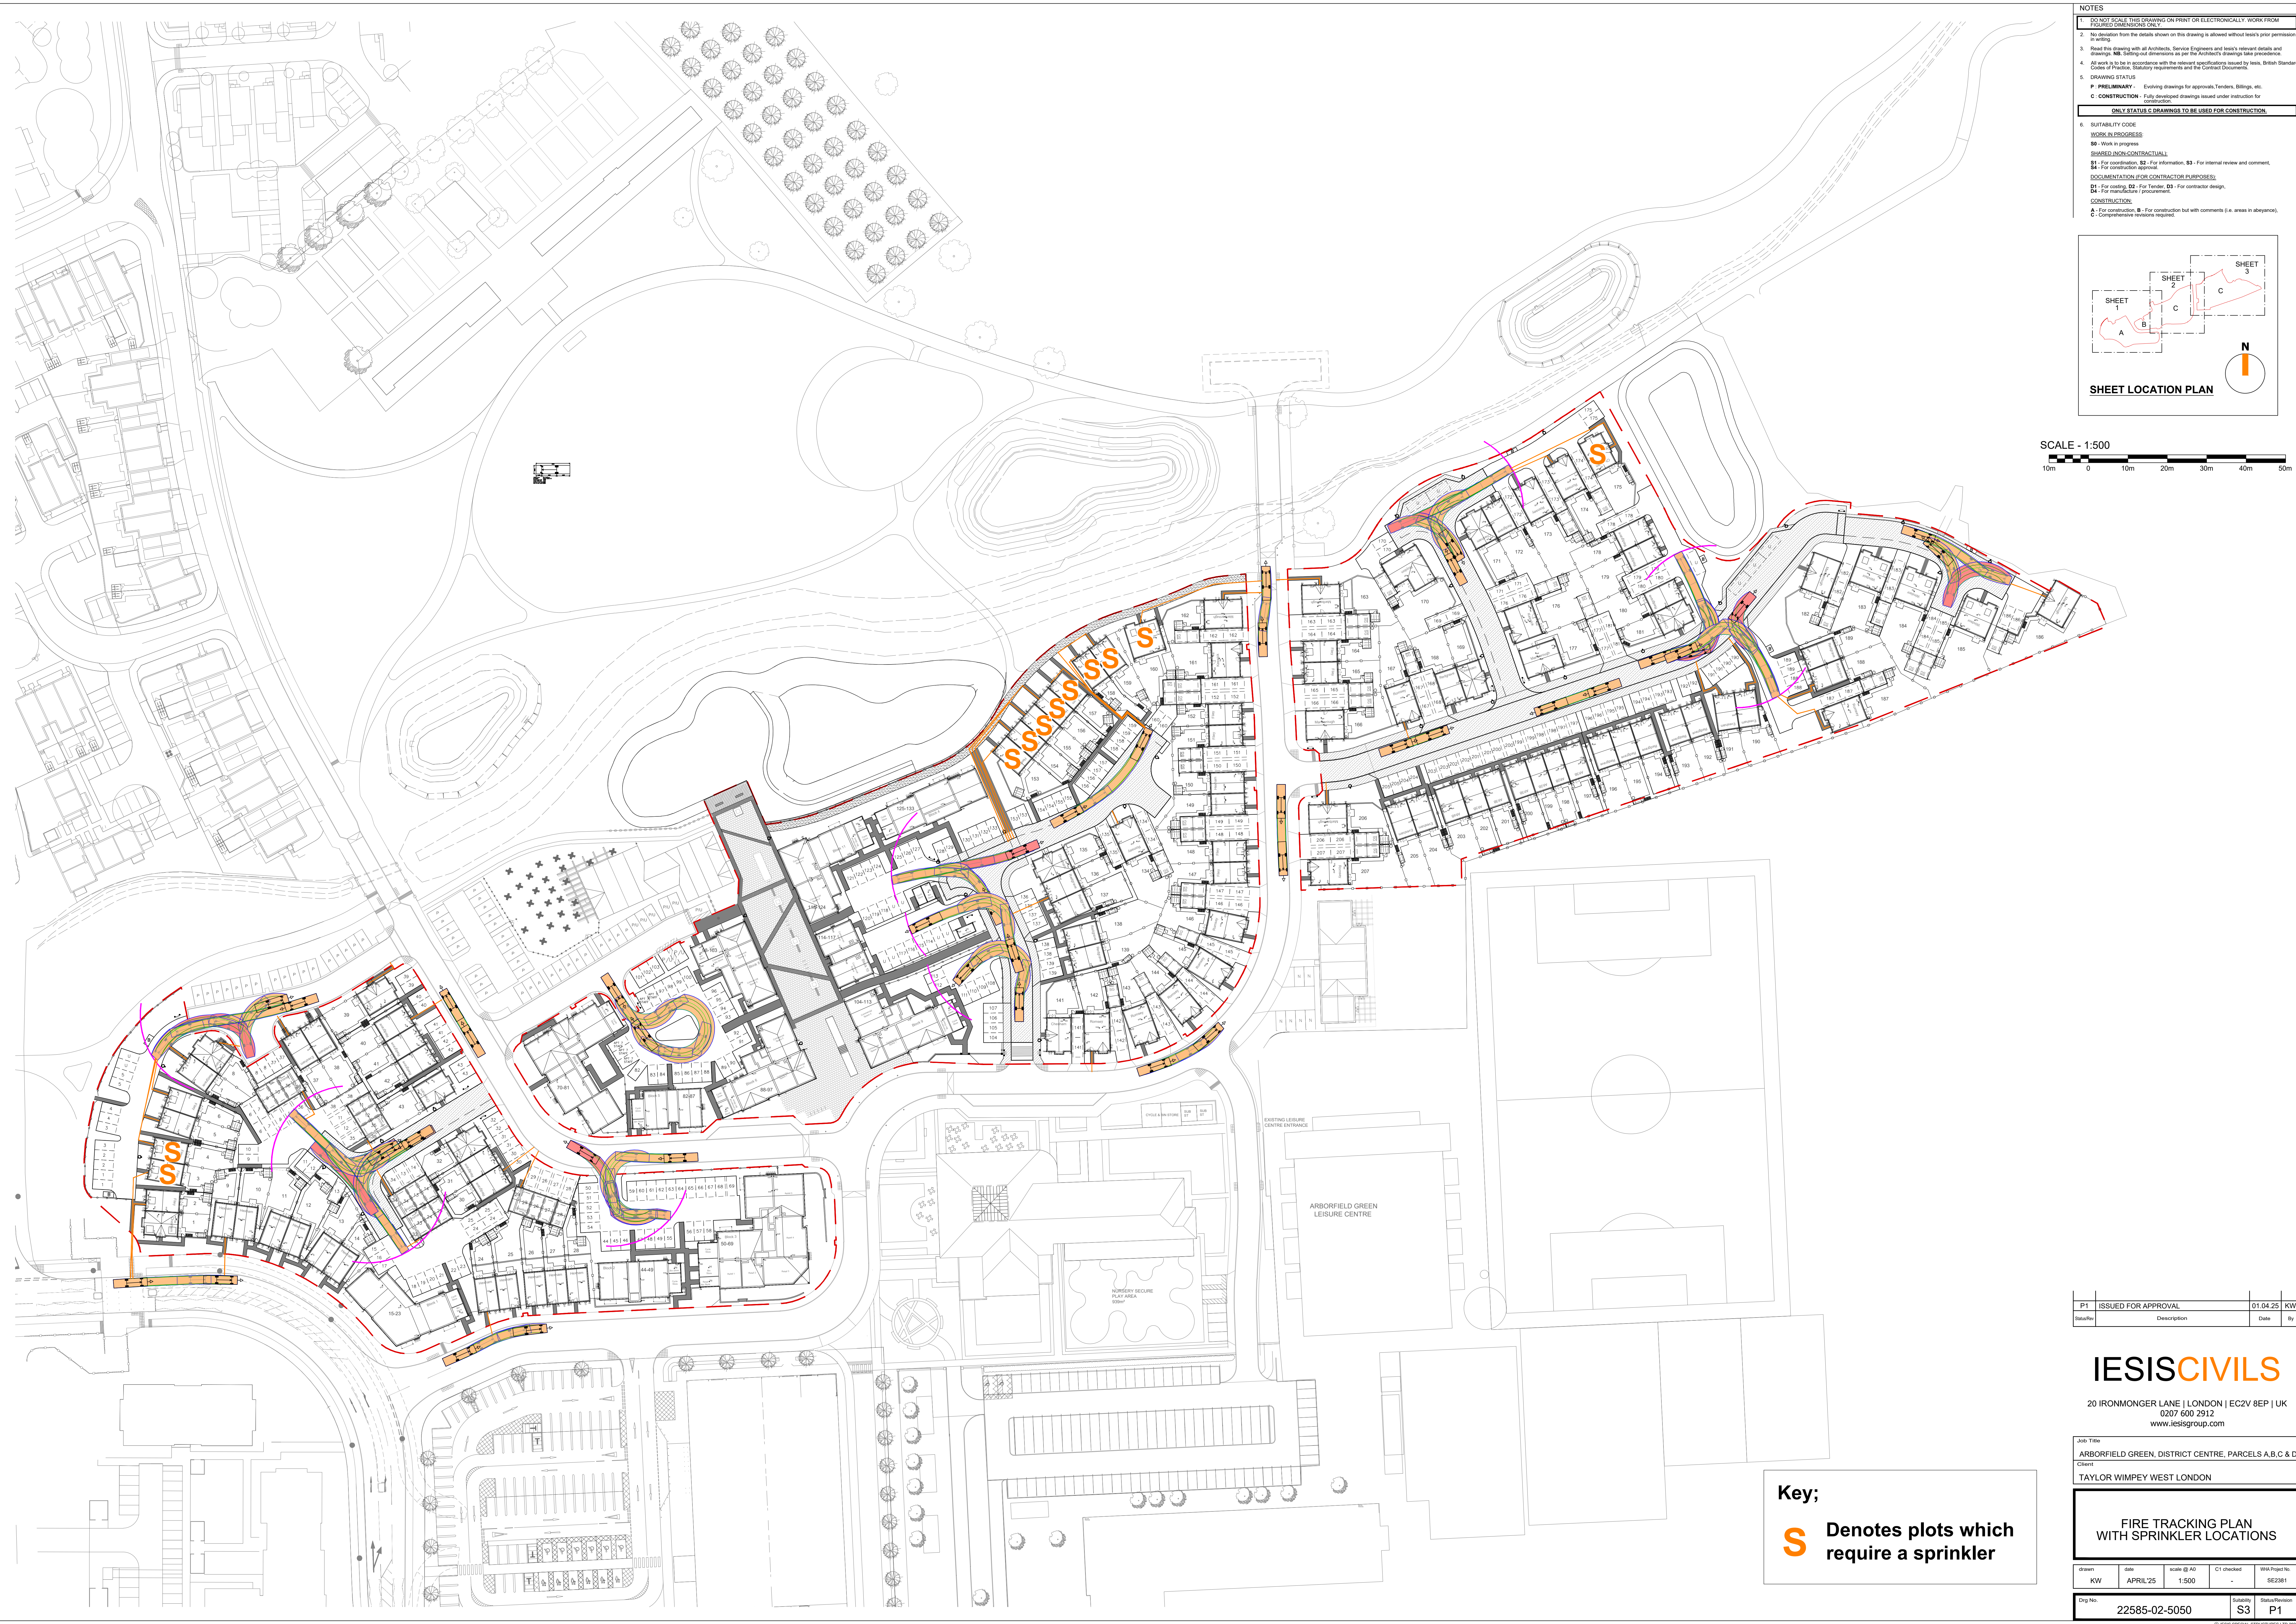


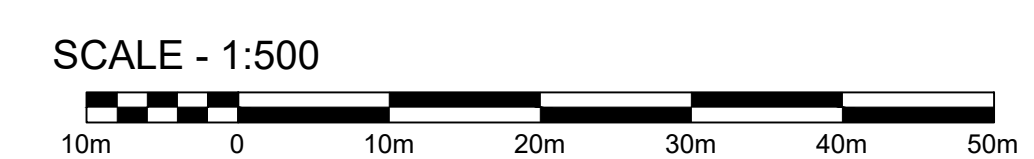

- NOTES**
1. DO NOT SCALE THIS DRAWING ON PRINT OR ELECTRONICALLY. WORK FROM FIGURED DIMENSIONS ONLY.
 2. No deviation from the details shown on this drawing is allowed without the client's prior permission in writing.
 3. Read this drawing with all Architects, Service Engineers and track relevant details and drawings. **MS** - Building and dimensions as per the Architects drawings and specifications.
 4. All work is to be in accordance with the relevant specifications issued by the client, British Standard Codes of Practice, Statutory requirements and the Contract Documents.
 5. DRAWING STATUS
P - PRELIMINARY - Evolving drawings for approvals, tenders, etc.
C - CONSTRUCTION - Fully developed drawings issued under instruction for construction.
- ONLY STATUS C DRAWINGS TO BE USED FOR CONSTRUCTION**
6. SUITABILITY CODE
WORK IN PROGRESS
S0 - Work in progress
SHARED/NON-CONTRACTUAL
S1 - For construction, **S2** - For information, **S3** - For internal review and comment, **S4** - For construction approval
DOCUMENTATION (FOR CONTRACTOR PURPOSES)
D1 - For existing, **D2** - For tender, **D3** - For contractor design, **D4** - For final design (Implementation)
CONSTRUCTION
A - For construction, **B** - For construction but with comments (i.e. areas in abeyance), **C** - Comprehensive revisions required.

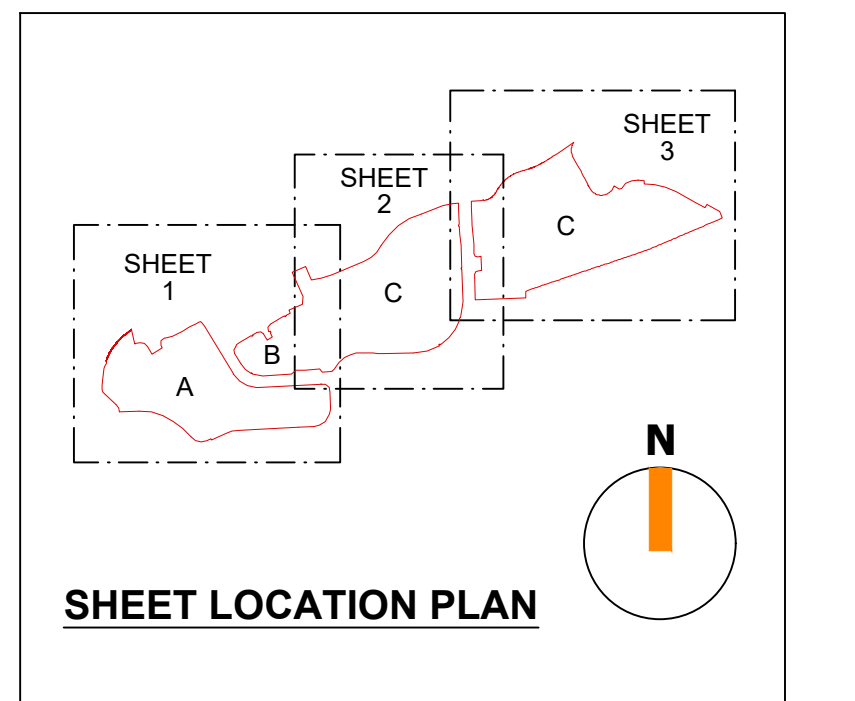

Key;

S Denotes plots which require a sprinkler

P1	ISSUED FOR APPROVAL	01.04.25	KW
Rev/No.	Description	Date	By

IESISCIVILS

20 IRONMONGER LANE | LONDON | EC2V 8EP | UK
0207 600 2912
www.iesisgroup.com

Job Title
ARBORFIELD GREEN, DISTRICT CENTRE, PARCELS A,B,C & D
Client
TAYLOR WIMPEY WEST LONDON

**FIRE TRACKING PLAN
WITH SPRINKLER LOCATIONS**

Drawn KW	Date APRIL 25	Scale @ A0 1:500	C1 checked -	WMA Project No. SE2381
Orig No. 22585-02-5050	Suitability S3	Sheet/Revision P1		