


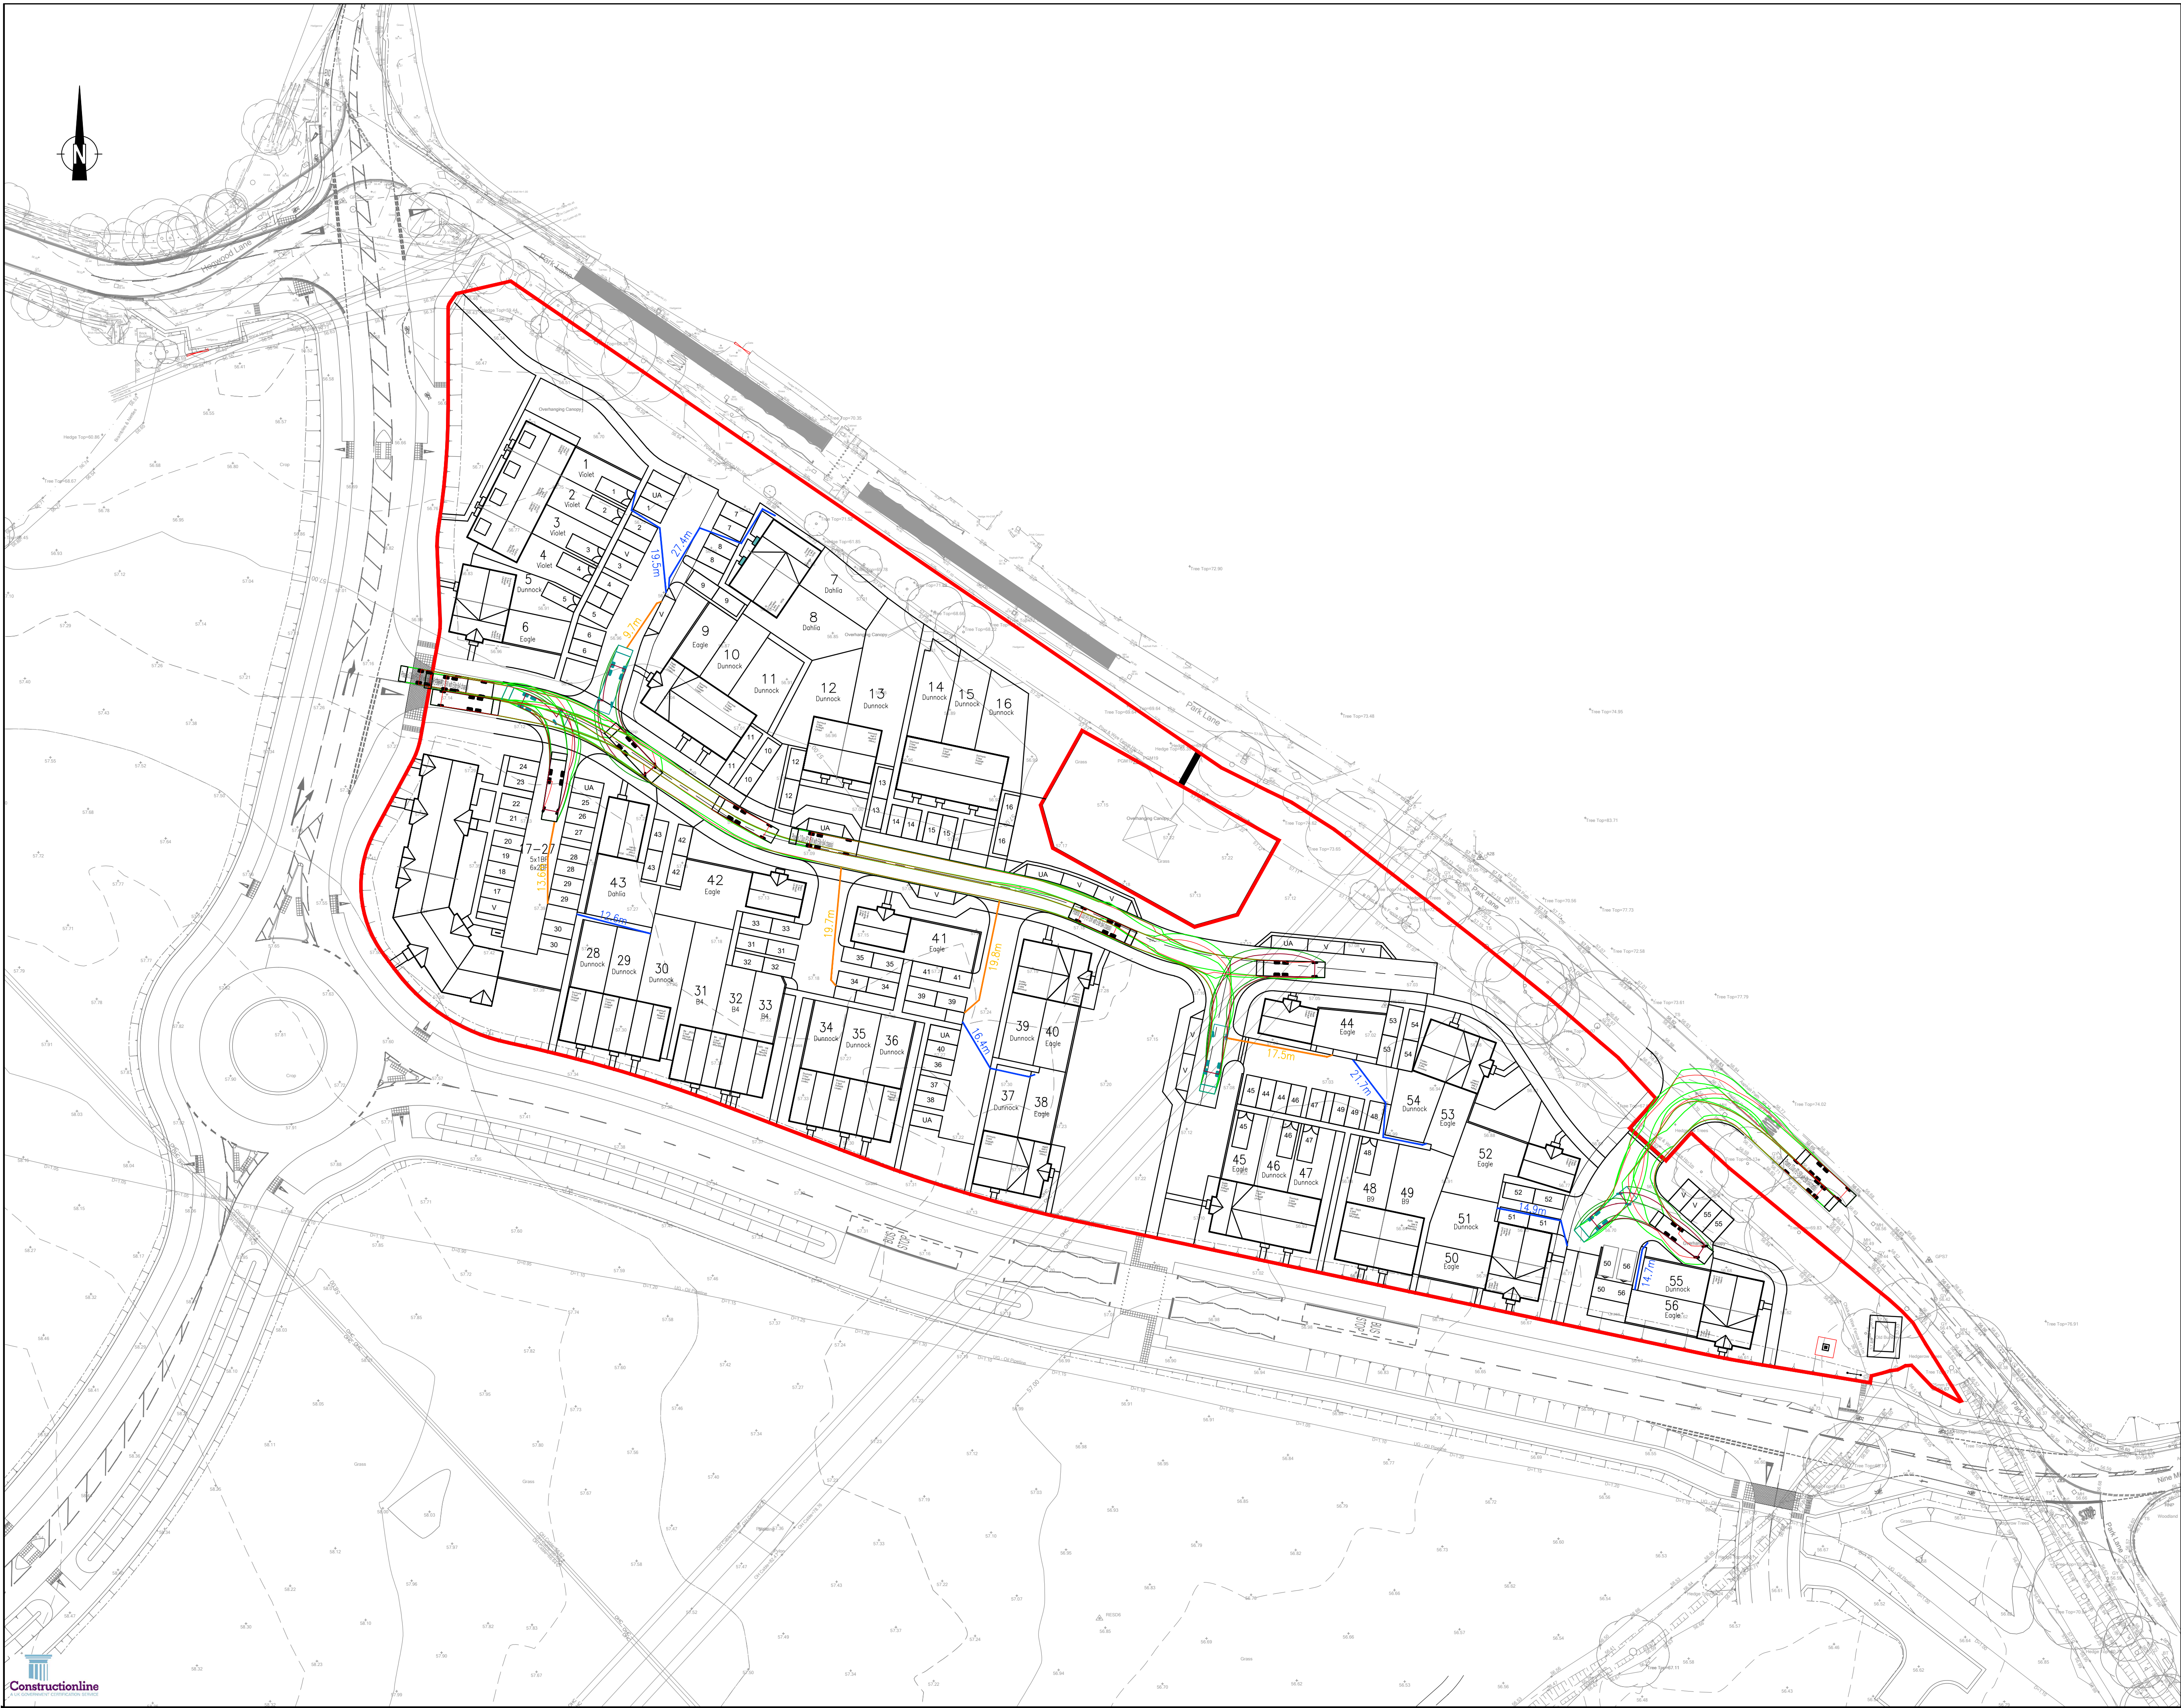

- NOTES:
1. DO NOT SCALE FROM THIS DRAWING.
 2. ALL DIMENSIONS ARE IN METRES, UNLESS STATED OTHERWISE.
 3. THIS DRAWING IS TO BE READ IN CONJUNCTION WITH ALL RELEVANT SCHEME DRAWINGS AND SPECIFICATIONS.

- KEY
- SITE BOUNDARY
 - BODY OUTLINE
 - CHASSIS OUTLINE
 - VEHICLE PROFILE
 - REVERSING BODY OUTLINE
 - REVERSING CHASSIS OUTLINE
 - REVERSING VEHICLE PROFILE
 - 21.7m RESIDENT WALKING DISTANCE
 - 16.8m REFUSE WORKER WALKING DISTANCE

VEHICLE PROFILES

Phoenix 2 Duo (P2-15W with Elite 6x4 chassis)

Overall Length	11.200m
Overall Width	2.530m
Overall Body Height	3.751m
Min Body Ground Clearance	0.304m
Track Width	2.500m
Lock to lock time	4.00s
Kerb to Kerb Turning Radius	9.500m

-	P03	SITE LAYOUT UPDATED	AS	TA	28.02.25
-	P02	SITE LAYOUT UPDATED	AS	TA	14.02.25
ST	Rev	Description	Drm	Chk	Date
REVISIONS					
Preliminary Issue		✓	Submitted for S104		
Planning Issue		✓	Issued for Tender		
Submitted for S38			Issued for Construction		
Submitted for S278			As Built		
DRAWING STATUS					

STUART MICHAEL ASSOCIATES
CONSULTING ENGINEERS

Stuart Michael Associates Ltd
Coombe House, Coombe Square, Thatcham, Berkshire RG19 4JF
T: 01635 867 711 E: mail@stuartmichael.co.uk
F: 01635 861 715 W: www.stuartmichael.co.uk

Bovis Homes Linden Homes COUNTRYSIDE Countrywide Partnerships
Part of the Vistry Group

FINCHWOOD PARCELS 11, 12 & 13

PARCEL 13
REFUSE VEHICLE TRACKING

DATE	DRAWN	CHECKED	SCALE	BY
FEB 2025	AS	KJM	1:500	0A1
7292.022				P03 SO

This drawing is the copyright of Stuart Michael Associates Limited. It may not be reproduced or amended without the written approval of Stuart Michael Associates