


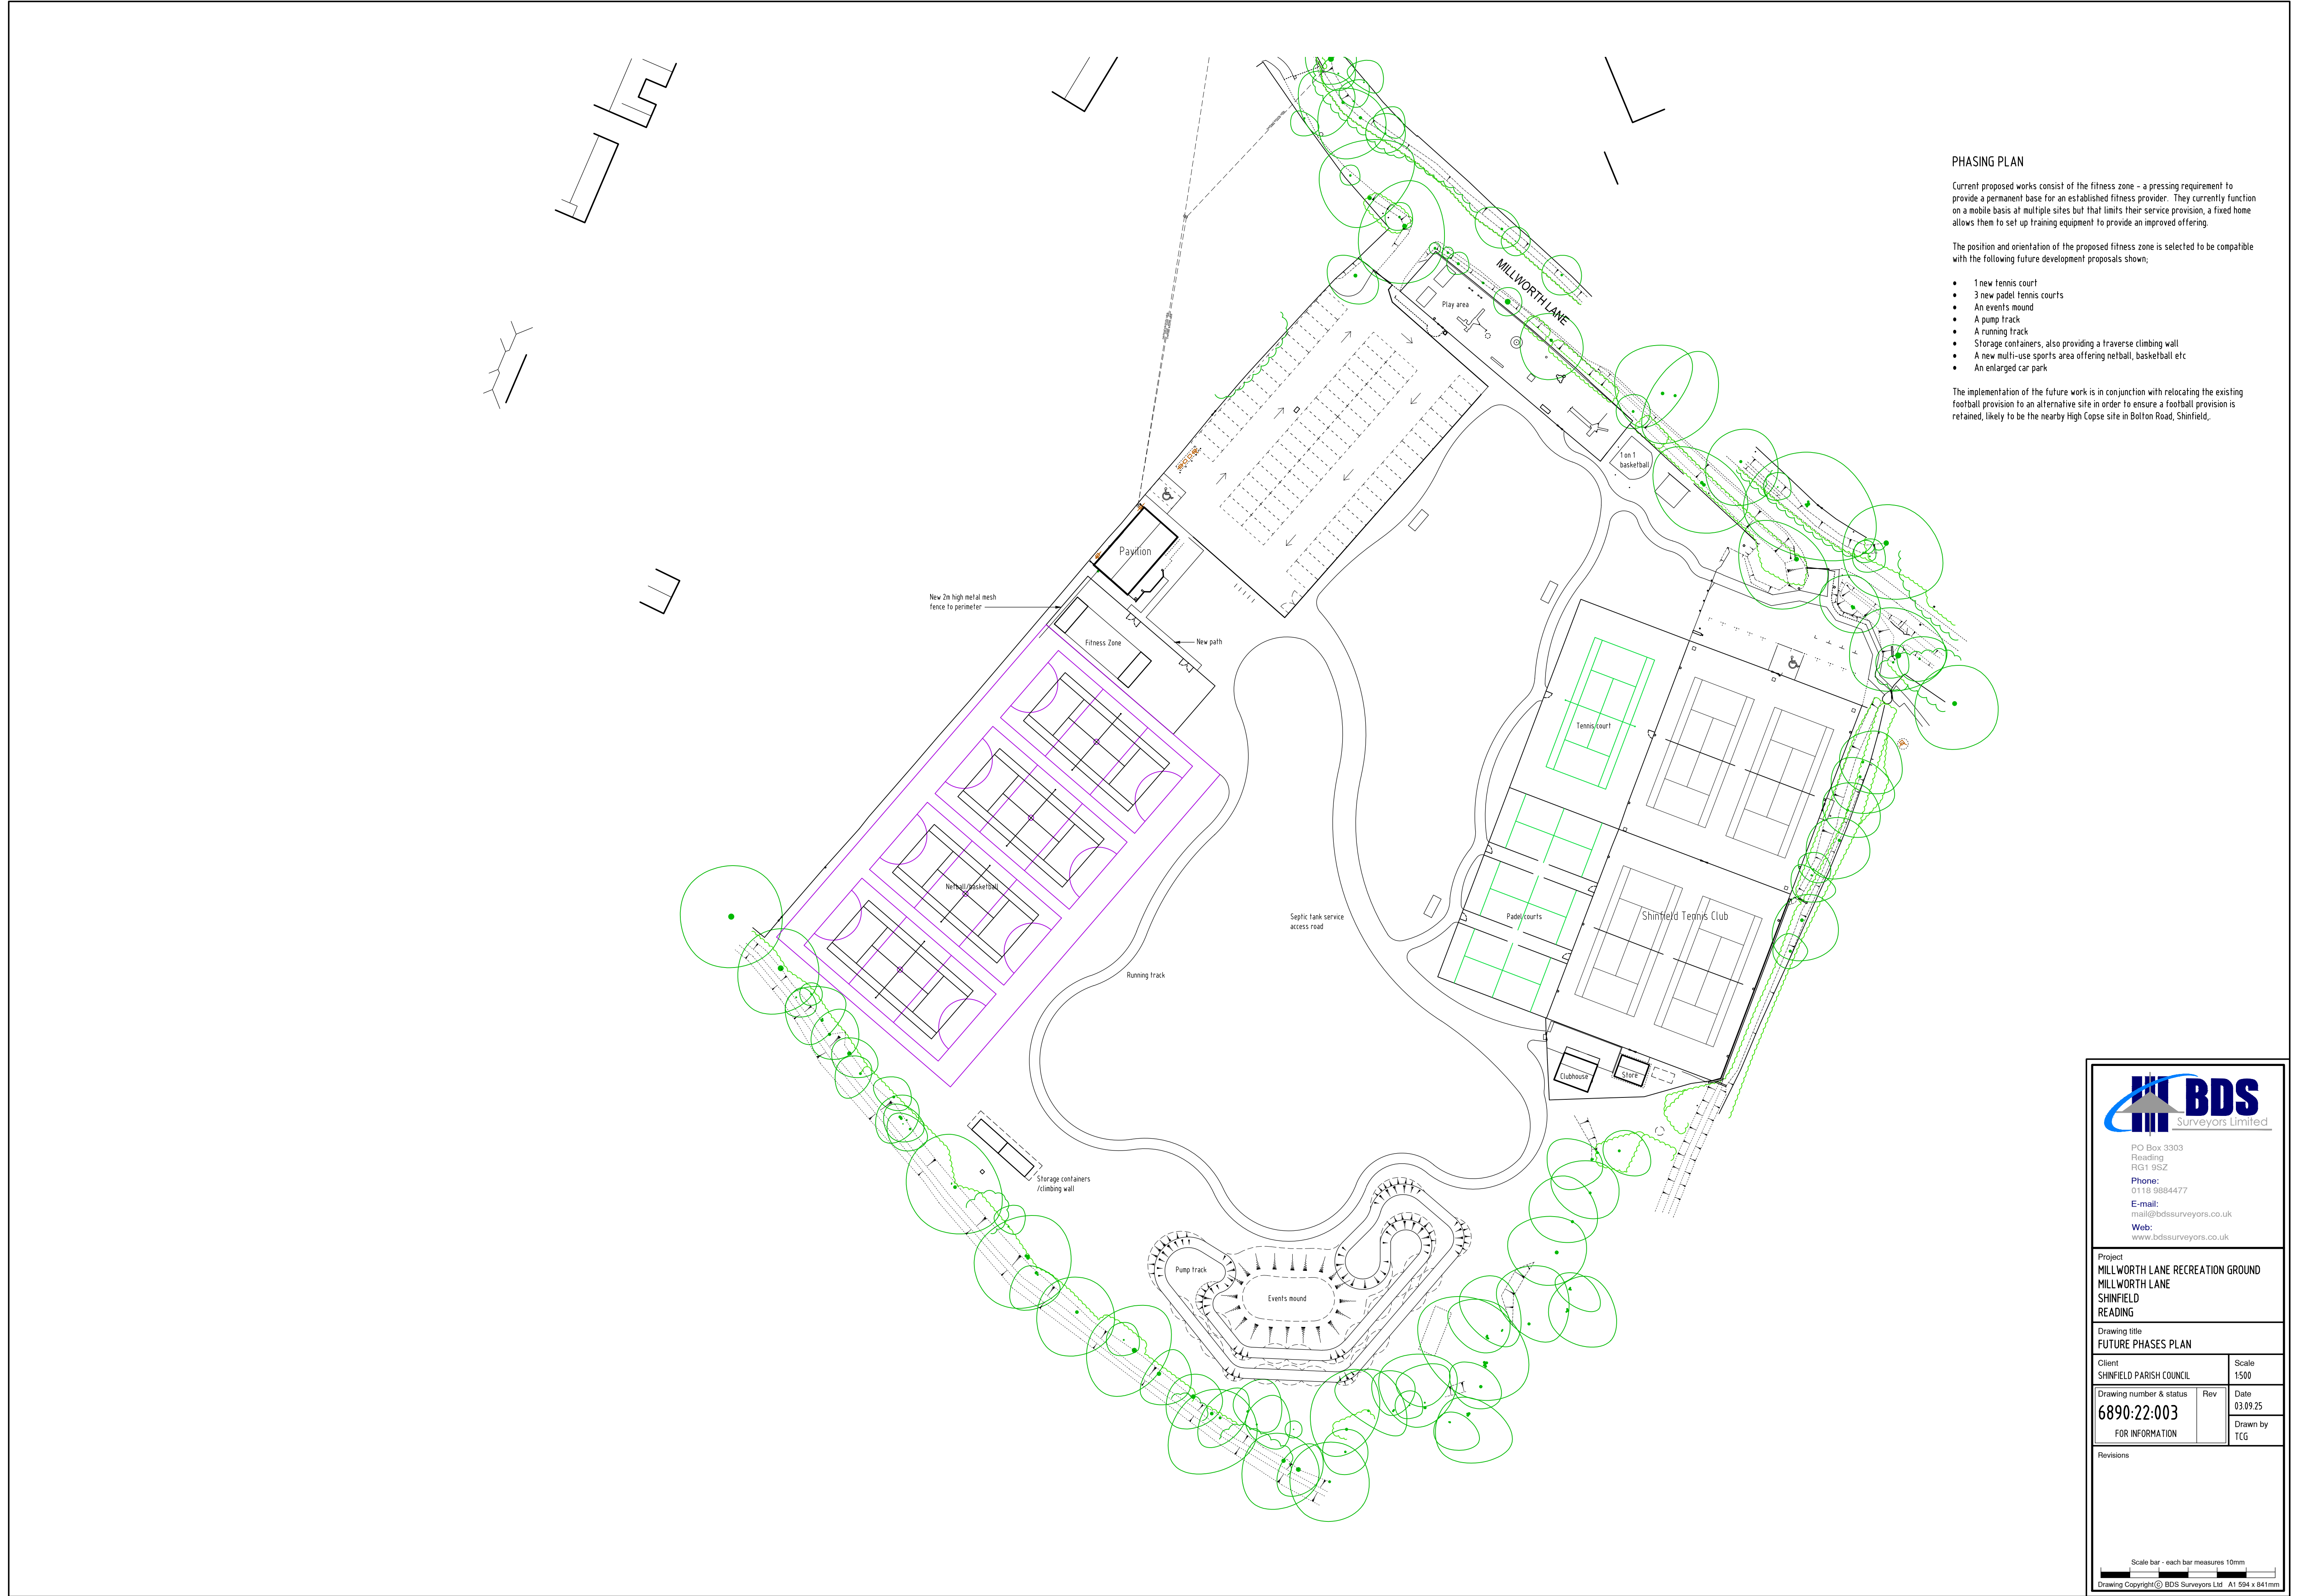

PHASING PLAN

Current proposed works consist of the fitness zone - a pressing requirement to provide a permanent base for an established fitness provider. They currently function on a mobile basis at multiple sites but that limits their service provision, a fixed home allows them to set up training equipment to provide an improved offering.

The position and orientation of the proposed fitness zone is selected to be compatible with the following future development proposals shown;

- 1 new tennis court
- 3 new padel tennis courts
- An event's mound
- A pump track
- A running track
- Storage containers, also providing a traverse climbing wall
- A new multi-use sports area offering netball, basketball etc
- An enlarged car park

The implementation of the future work is in conjunction with relocating the existing football provision to an alternative site in order to ensure a football provision is retained, likely to be the nearby High Copse site in Bolton Road, Shinfield,



PO Box 3303
Reading
RG1 9SZ
Phone: 0118 9884477
E-mail: mail@bdssurveyors.co.uk
Web: www.bdssurveyors.co.uk

Project
**MILLWORTH LANE RECREATION GROUND
MILLWORTH LANE
SHINFIELD
READING**

Drawing title
FUTURE PHASES PLAN

Client SHINFIELD PARISH COUNCIL	Scale 1:500
Drawing number & status 6890:22:003 FOR INFORMATION	Rev Date 03.09.25 Drawn by TCG

Revisions

Scale bar - each bar measures 10mm



Drawing Copyright© BDS Surveyors Ltd A1 594 x 841mm