


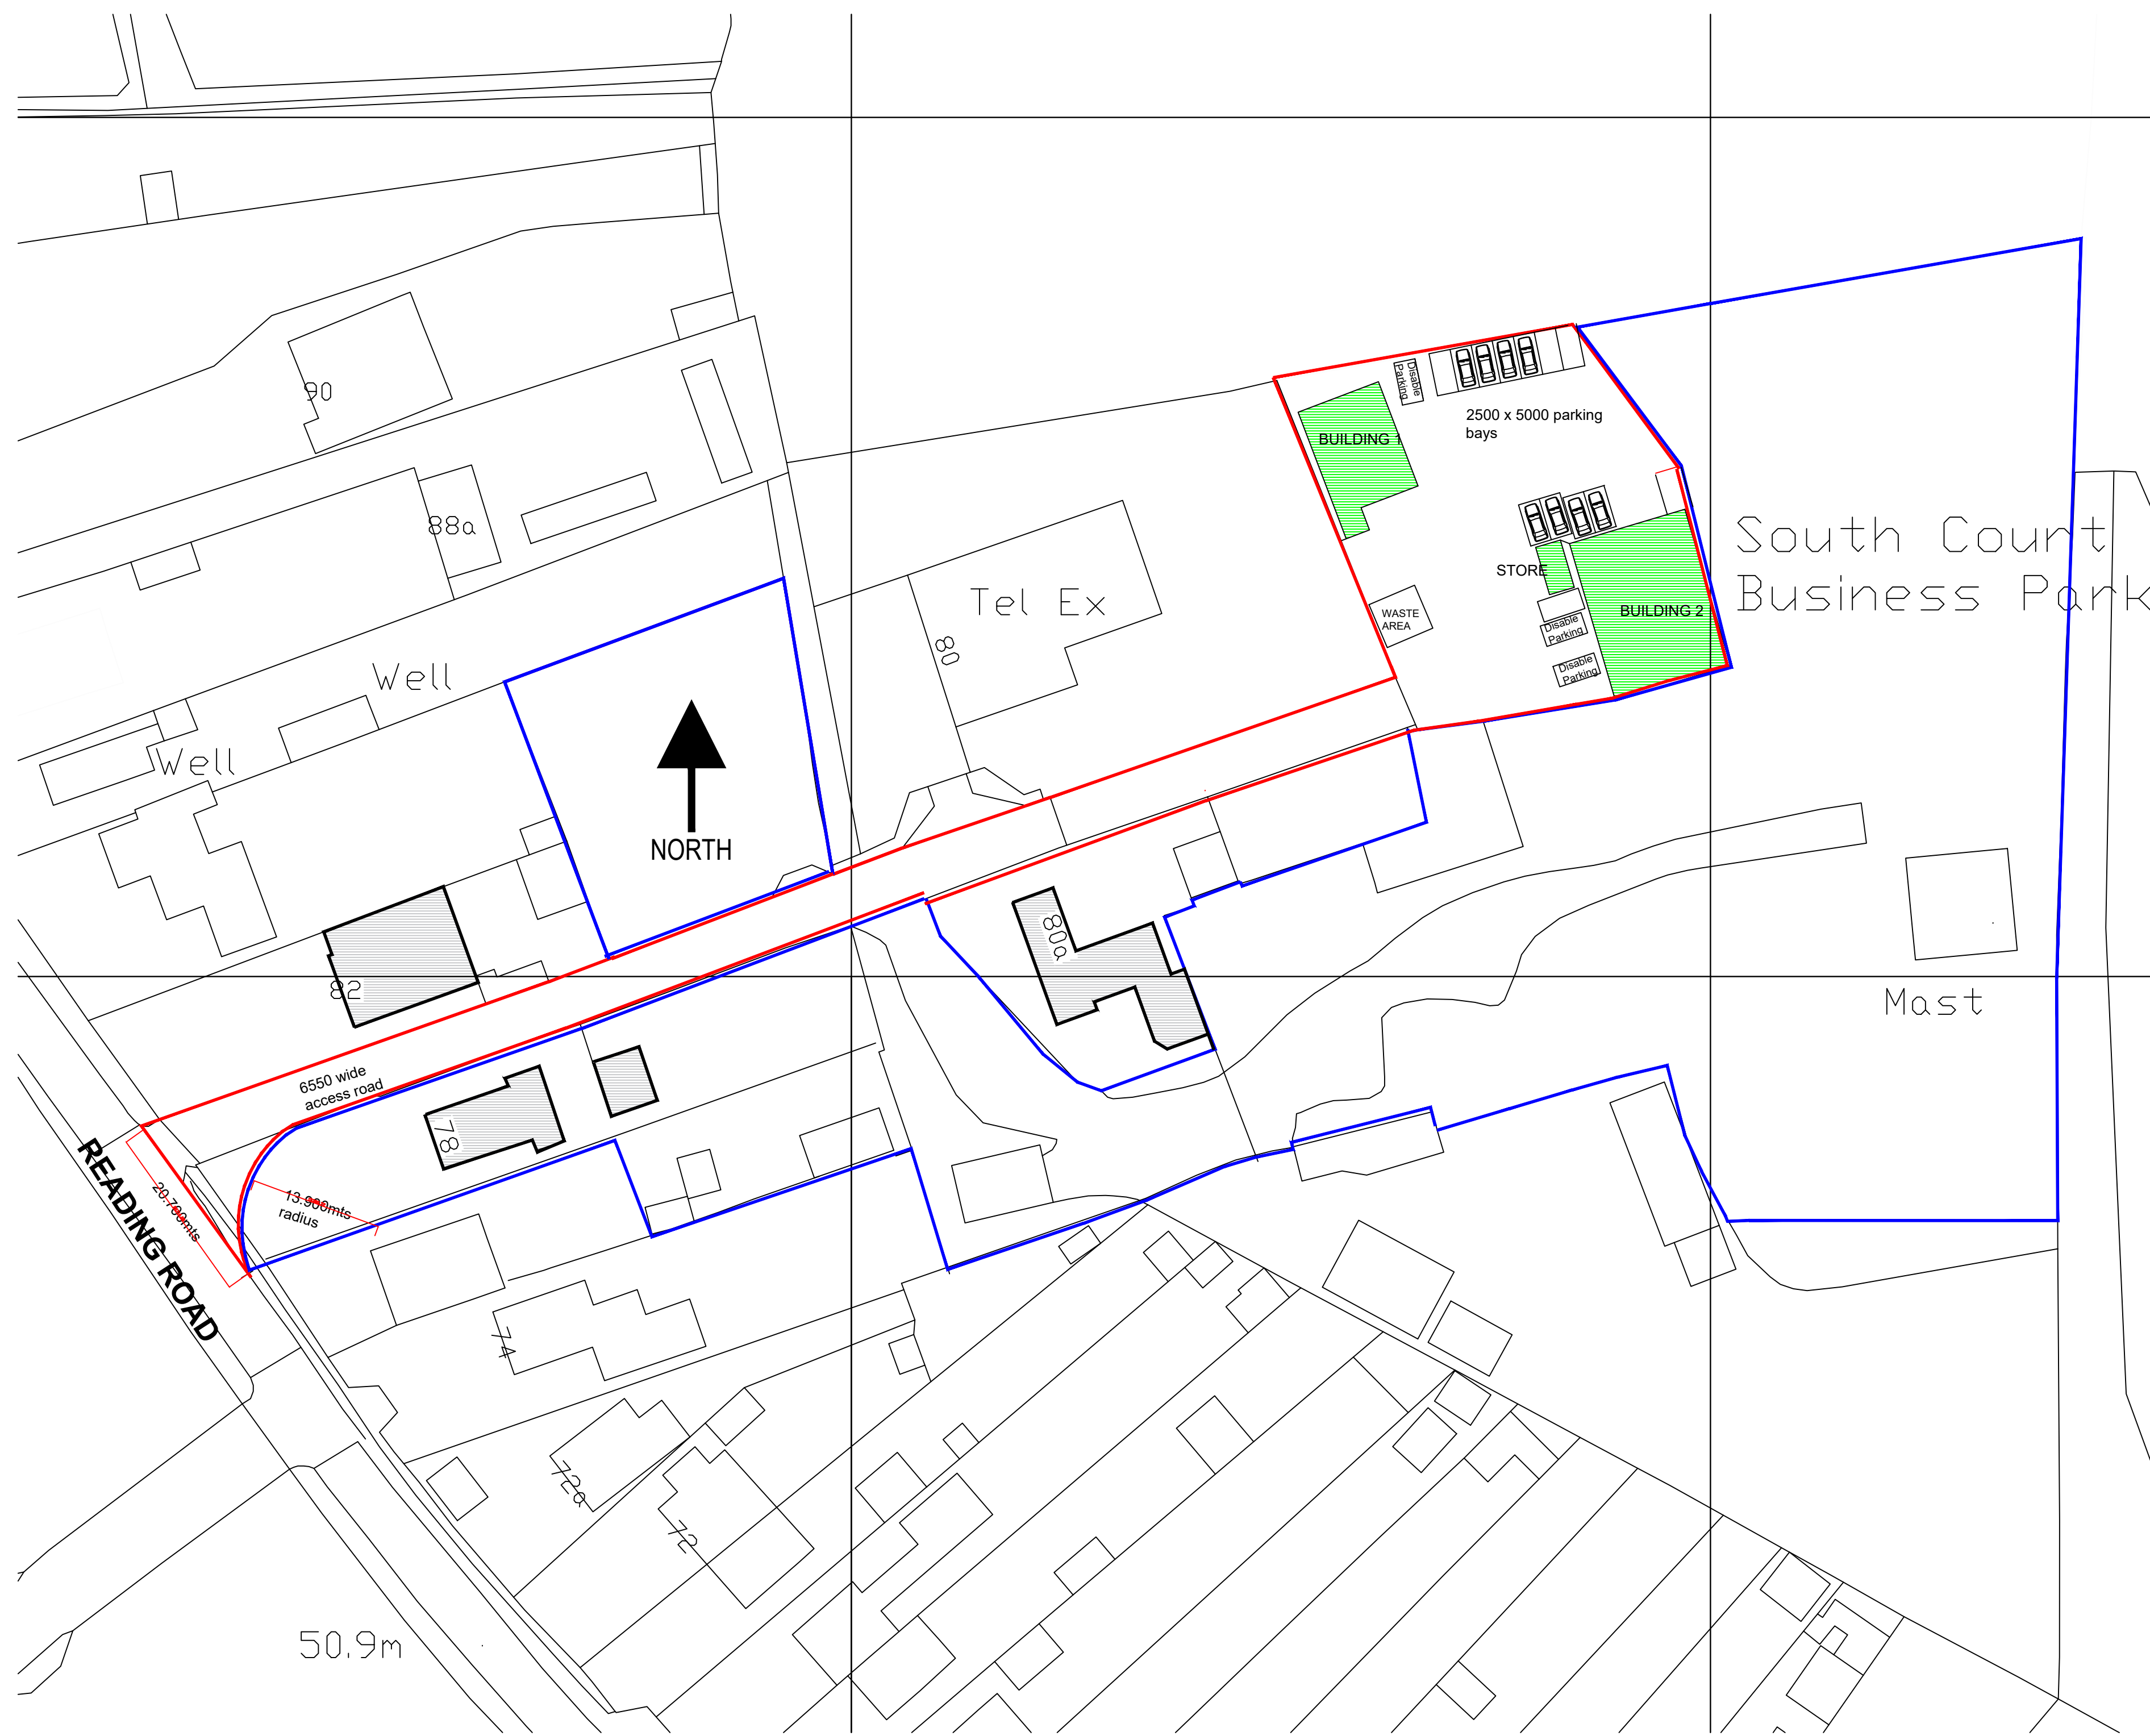

Crown Copyright and database rights 2025. OS AC0000814278 National Map Centre. Purchased 13/06/2025 1 year licence.



Client Palmarium Properties 78 Reading Road Finchamstead Wokingham RG40 4RA	
Project PLANNING APPLICATION	
Drawing Title BLOCK PLAN	
Agent Richard Bayley Associates M: 07831 189463 E: richard@richardbayley.com	
Status	PLANNING
Date	21 Aug 2025
Scale	A3 @ 1:500
Drawing Number	E58/004
Revision	B