


DRAWING ISSUED FOR FEASIBILITY CONSIDERATION AND PLANNING PURPOSES ONLY. DRAWING NOT TO BE USED FOR CONSTRUCTION. I-TRANSPORT LLP ACCEPTS NO RESPONSIBILITY FOR ERRORS MADE BY OTHERS IN SCALING FROM THIS DRAWING. MEASUREMENTS SHOULD BE TAKEN FROM FIGURED DIMENSIONS ONLY. CDM REQUIREMENTS CONSIDERED AT FEASIBILITY STAGE ONLY. FURTHER CONSIDERATION REQUIRED BY DETAILED DESIGN TEAM. © CROWN COPYRIGHT 2022 OS LICENCE No. 100044286.

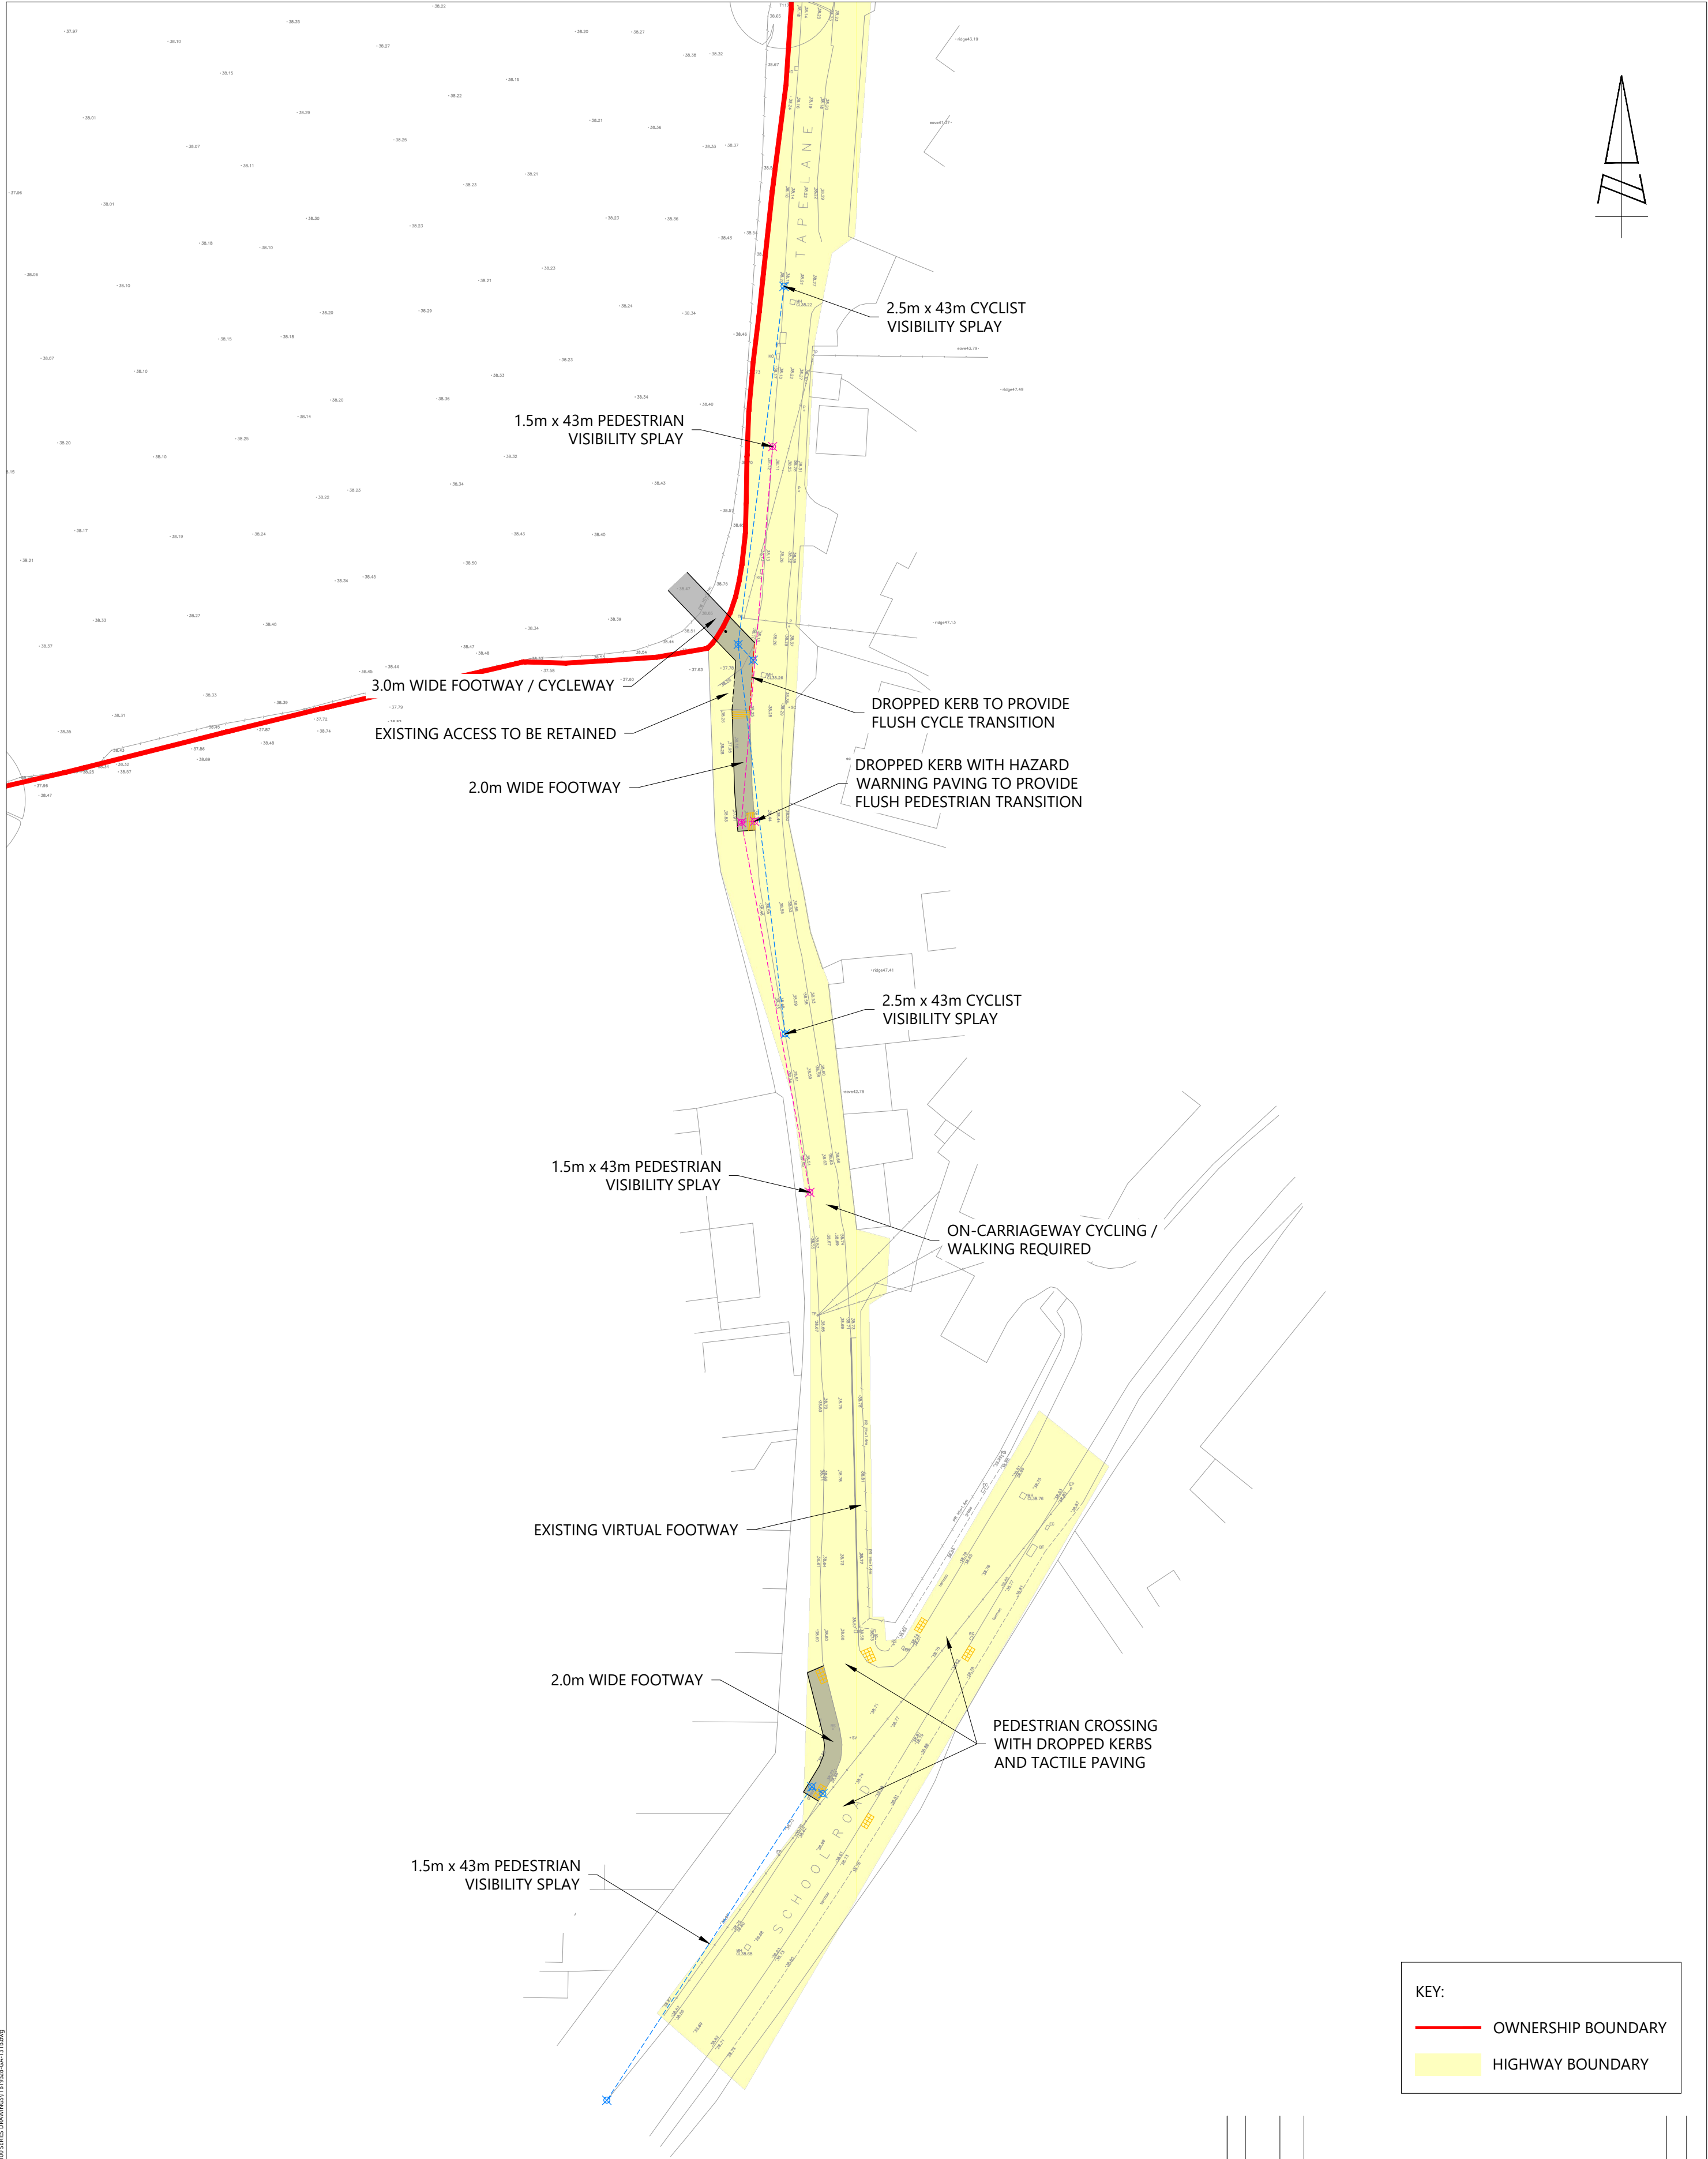

The Square, Basing View,
Basingstoke, Hampshire, RG21 4EB
www.i-transport.co.uk

Tel: 01256 898366

CLIENT:

MACTAGGART AND MICKEL STRATEGIC LAND (MAC MIC)

TITLE:

POTENTIAL OFF-SITE PEDESTRIAN / CYCLIST IMPROVEMENT SCHEME - TAPE LANE

PROJECT:

LAND EAST OF LODGE ROAD, HURST

B	07.11.24	JD	WBC COMMENTS INCORPORATED RSA COMMENTS INCORPORATED	MK	TW
A	16.07.24	JD		BB	TW
REV	DATE	BY	DESCRIPTION	CHK	APD
STATUS: FOR INFORMATION					
DRAWN: JD			CHECKED: BB	APPROVED: TW	
PROJECT No: ITB19328			SCALE @ A2: 1:500	DATE: 08.03.24	
DRAWING No: ITB19328-GA-131					REV: B