


Proposed Plan

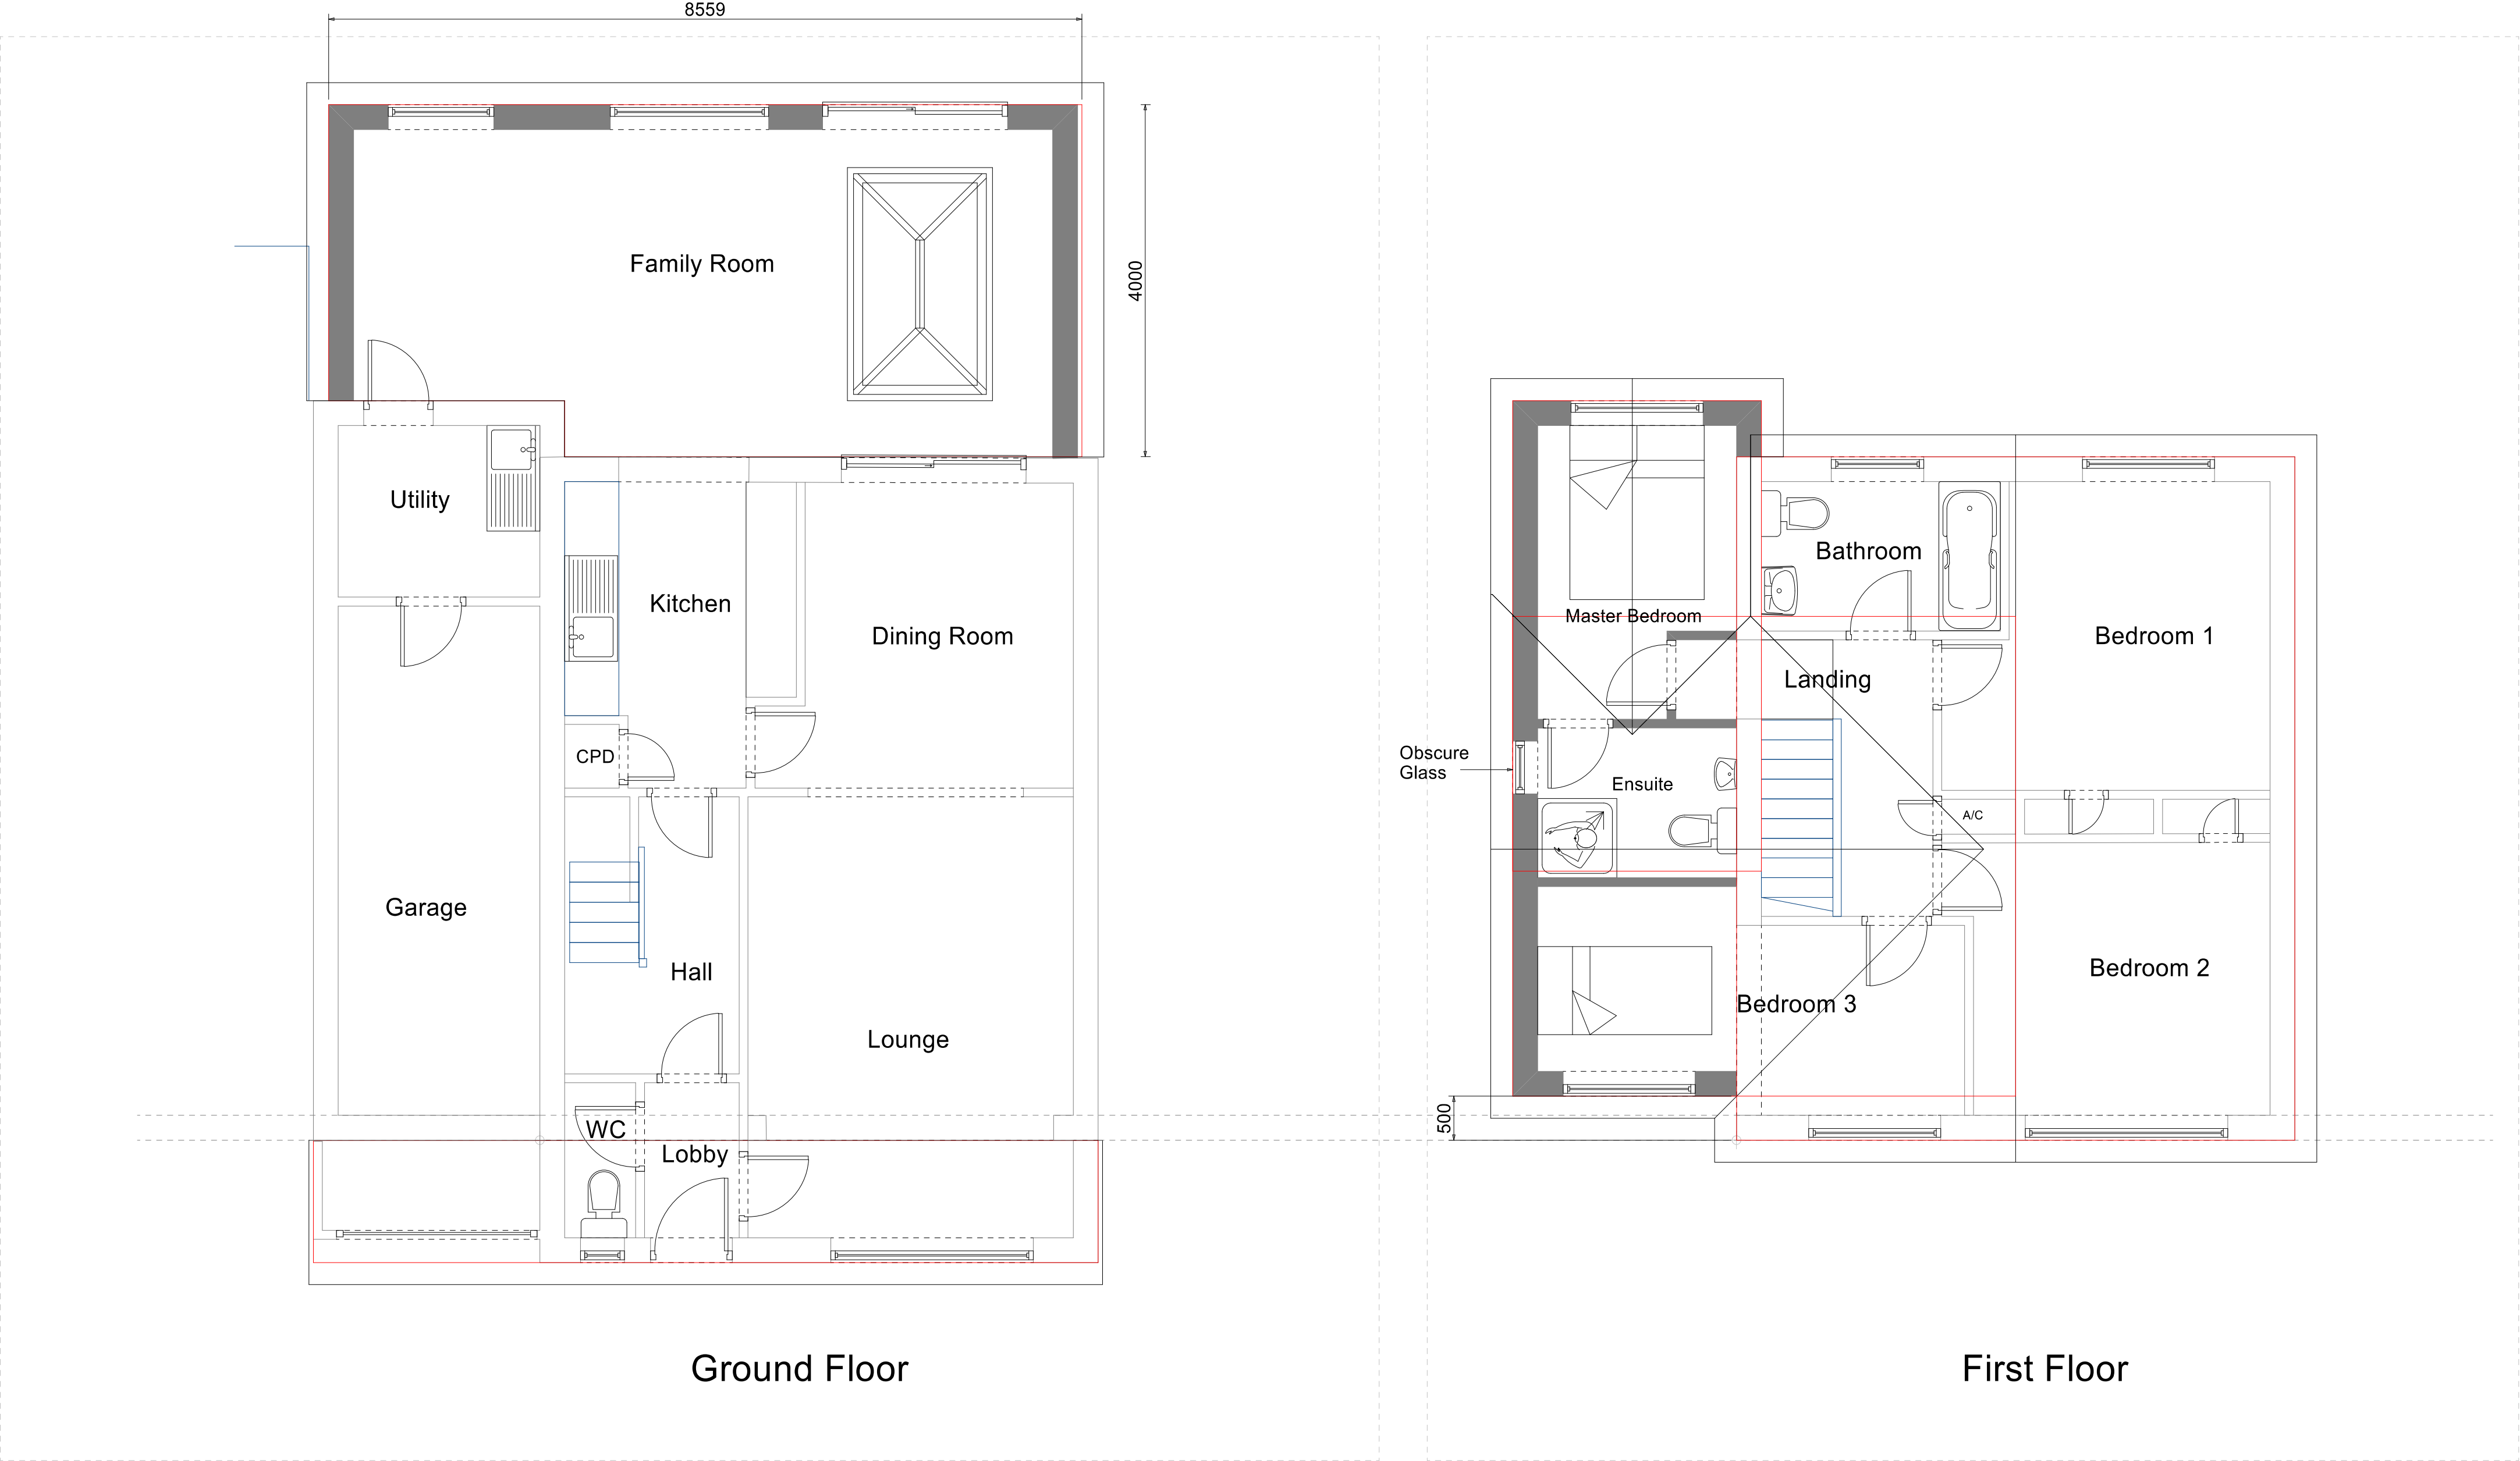

Notes

Cantley Design

Cantley Design

Project
Extension

42 Harma Close
Wokingham
RG40 1SG

Drawing Type
Proposed Plan

Client
Mr and Mrs V. Nagwekar

Drawing Number
RDO/42HC/ D3 / R1

Date
April 2026

Drawn by
Bob Owles

Scale
1:50 @ A1

Checked by
NCO

Cantley Drawing Services
20 Cantley Crescent
Wokingham
RG41 1NX
0781 803 2212

