


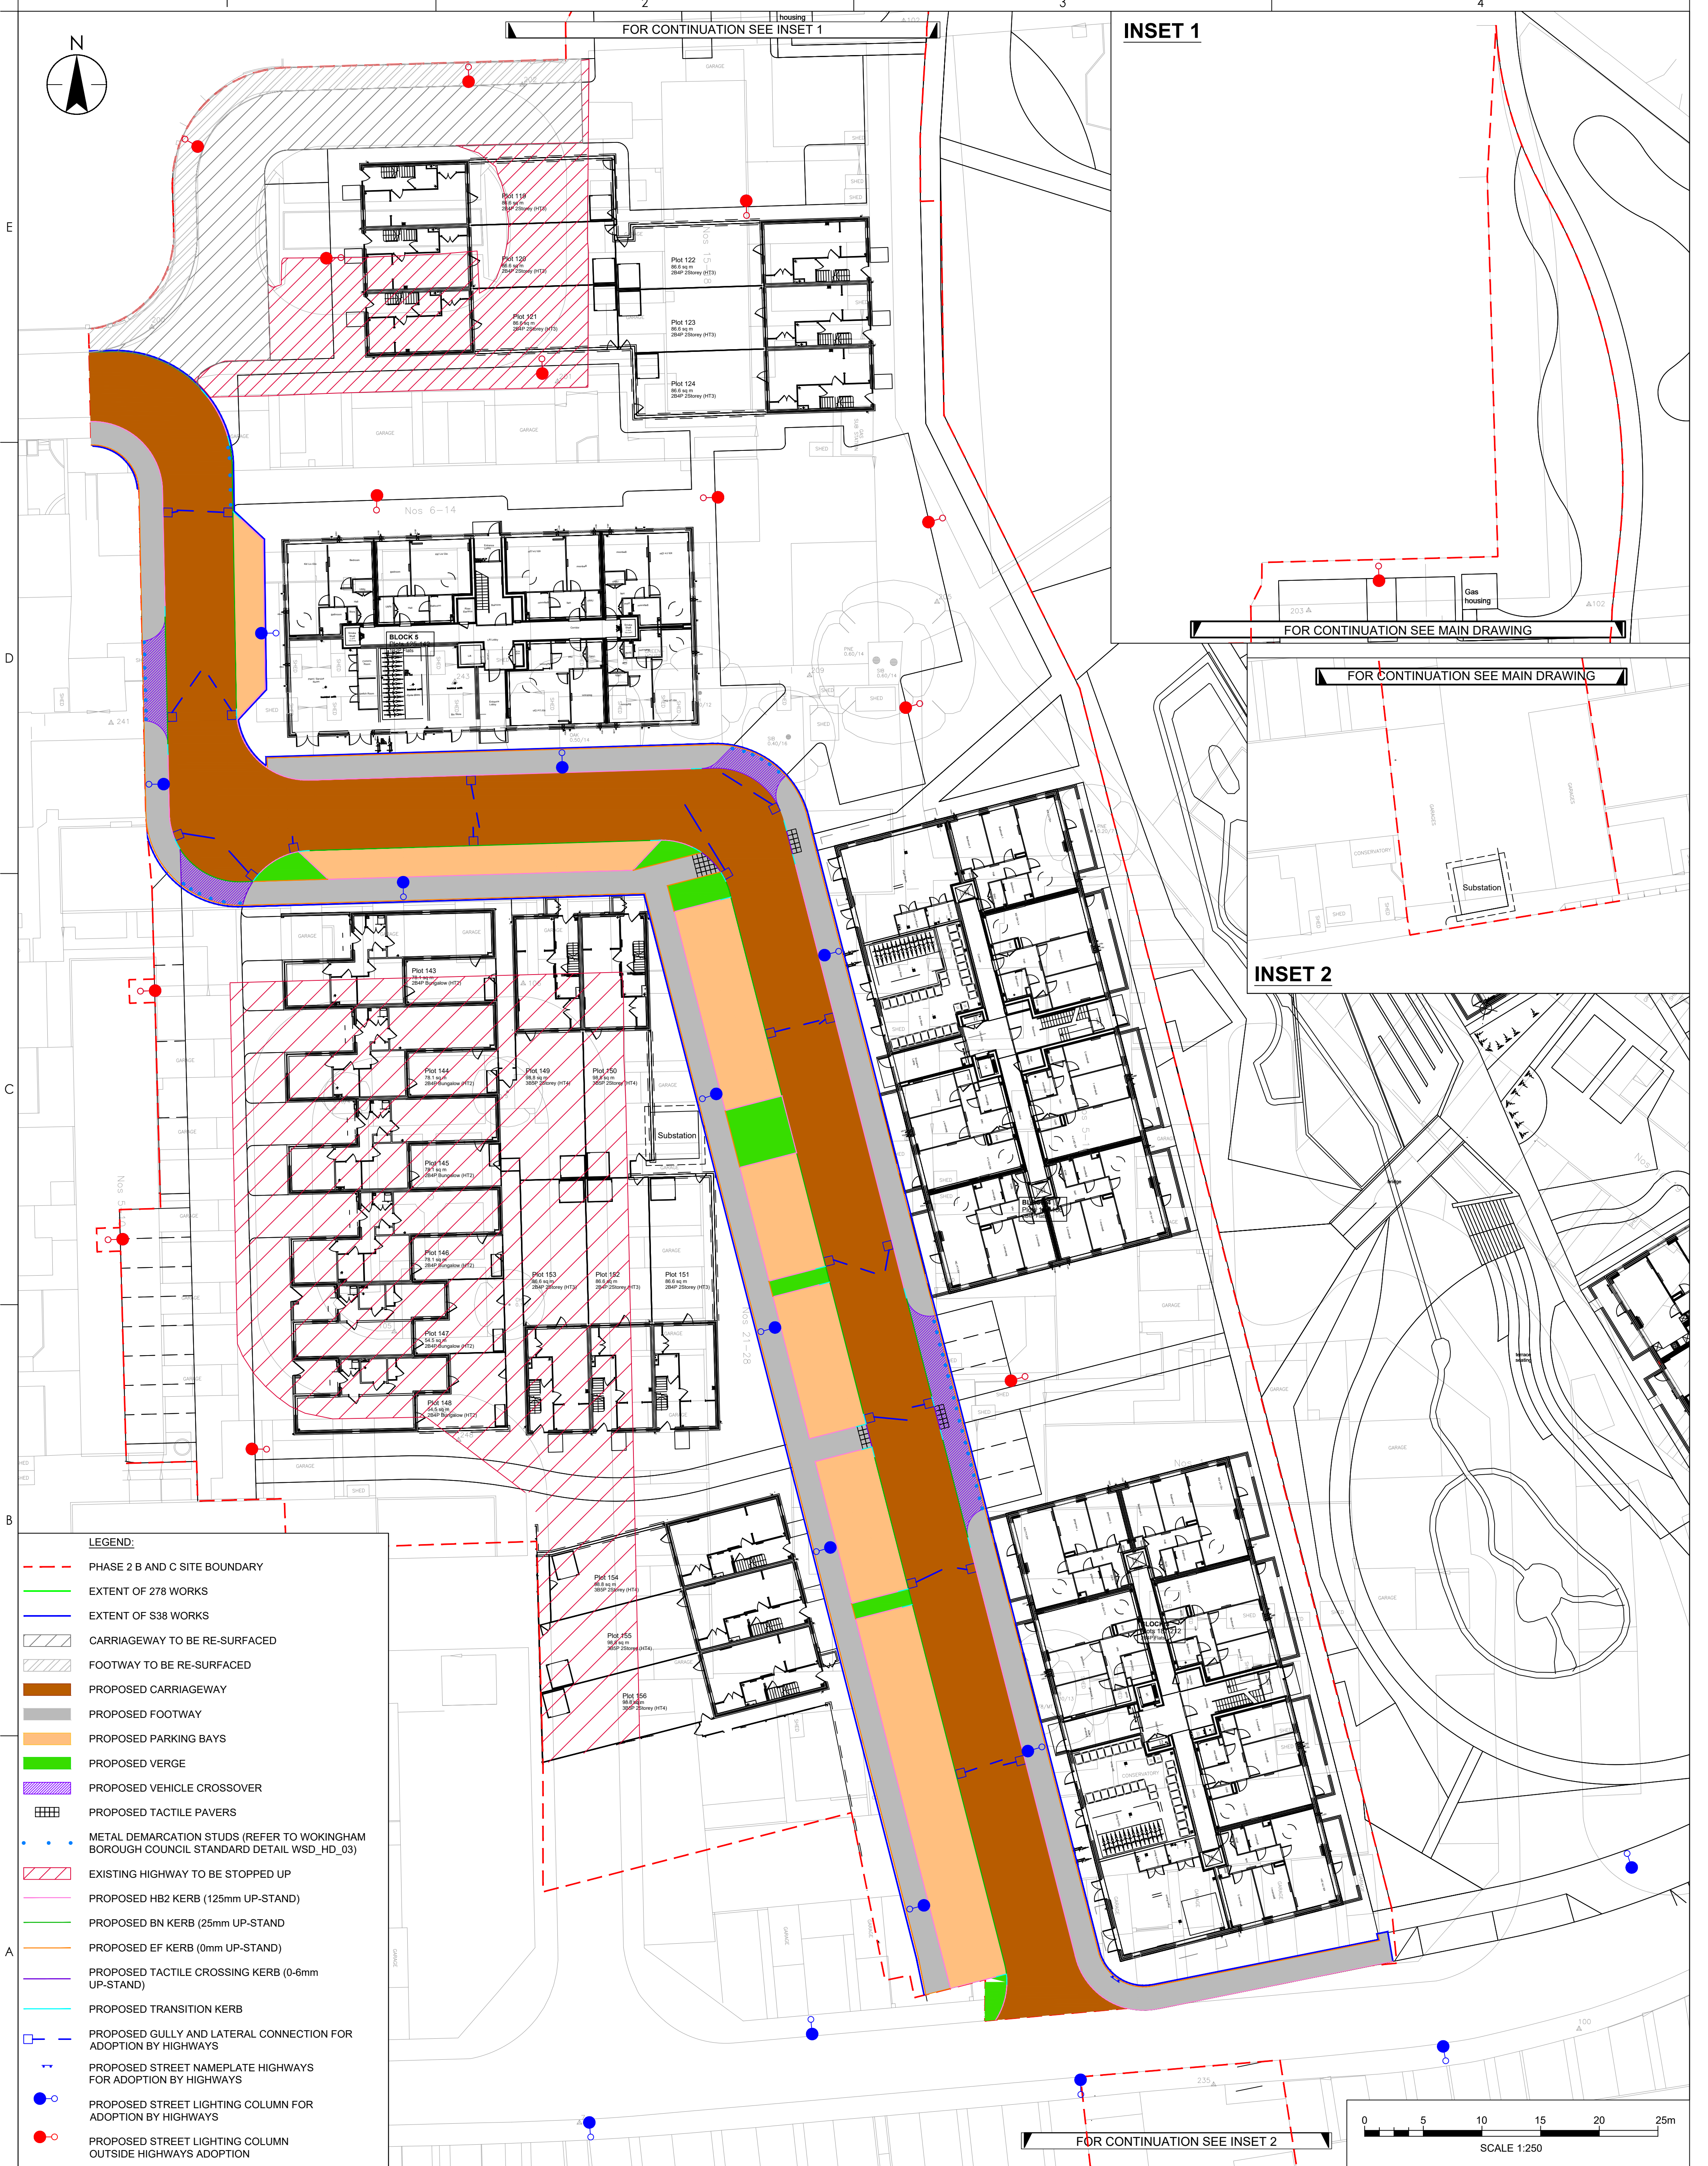

- LEGEND:**
- PHASE 2 B AND C SITE BOUNDARY
 - EXTENT OF 278 WORKS
 - EXTENT OF S38 WORKS
 - CARRIAGEWAY TO BE RE-SURFACED
 - FOOTWAY TO BE RE-SURFACED
 - PROPOSED CARRIAGEWAY
 - PROPOSED FOOTWAY
 - PROPOSED PARKING BAYS
 - PROPOSED VERGE
 - PROPOSED VEHICLE CROSSOVER
 - PROPOSED TACTILE PAVERS
 - METAL DEMARICATION STUDS (REFER TO WOKINGHAM BOROUGH COUNCIL STANDARD DETAIL WSD_HD_03)
 - EXISTING HIGHWAY TO BE STOPPED UP
 - PROPOSED HB2 KERB (125mm UP-STAND)
 - PROPOSED BN KERB (25mm UP-STAND)
 - PROPOSED EF KERB (0mm UP-STAND)
 - PROPOSED TACTILE CROSSING KERB (0.6mm UP-STAND)
 - PROPOSED TRANSITION KERB
 - PROPOSED GULLY AND LATERAL CONNECTION FOR ADOPTION BY HIGHWAYS
 - PROPOSED STREET NAMEPLATE HIGHWAYS FOR ADOPTION BY HIGHWAYS
 - PROPOSED STREET LIGHTING COLUMN FOR ADOPTION BY HIGHWAYS
 - PROPOSED STREET LIGHTING COLUMN OUTSIDE HIGHWAYS ADOPTION

Notes:

UTILITIES NOTE: The position of any existing public or private sewers, utility services, plant or apparatus shown on this drawing is believed to be correct, but no warranty to this is expressed or implied. Other such plant or apparatus may also be present but not shown. The Contractor is therefore advised to undertake their own investigation where the presence of any existing sewers, services, plant or apparatus may affect their operations.

- DO NOT SCALE THIS DRAWING. IF IN DOUBT PLEASE REQUEST FURTHER INFORMATION.
- ALL DIMENSIONS ARE IN METRES UNLESS STATED OTHERWISE.
- THIS DRAWING IS TO BE READ IN CONJUNCTION WITH ALL OTHER RELEVANT CONTRACT DRAWINGS, CONSTRUCTION DETAILS AND SPECIFICATIONS.
- HIGHWAY MAINTAINABLE AT PUBLIC EXPENSE

Issued/Revision	MP	DS	2025.05.27
P02 SIGNS AND LIGHTING COLUMNS ADDED	DM	DS	2025.03.26
P01 FIRST ISSUE	DM	DS	2025.03.26
Issued/Revision	By	Appd	YYYY.MM.DD

Issue Status

S2 - FOR INFORMATION

This document is suitable only for the purpose noted above. Use of this document for any other purpose is not permitted.

Stantec

Stantec UK Limited
Coversham Bridge House, Waterman Place
Reading
RG1 8BN
Tel: +44 1189 500 761
www.stantec.com/uk

Copyright Reserved

The Contractor shall verify and be responsible for all dimensions. DO NOT scale the drawing. Any errors or omissions shall be reported to Stantec without delay. The Copyrights to all designs and drawings are the property of Stantec. Reproduction or use for any purpose other than that authorised by Stantec is forbidden.

Client/Project Logo:

Wates

Project:
Gorse Ride

Phase 2 B

DM	DM	DS	2025.05.30
Dwn	Dsgn.	Chkd.	YYYY.MM.DD

Title

S278 AND S38 LAYOUT PLAN

Project No.
330510523

Revision
P02

A1 Scale
1:250

Drawing No.
330510523-STN-ZZ-00-DR-D-1053