


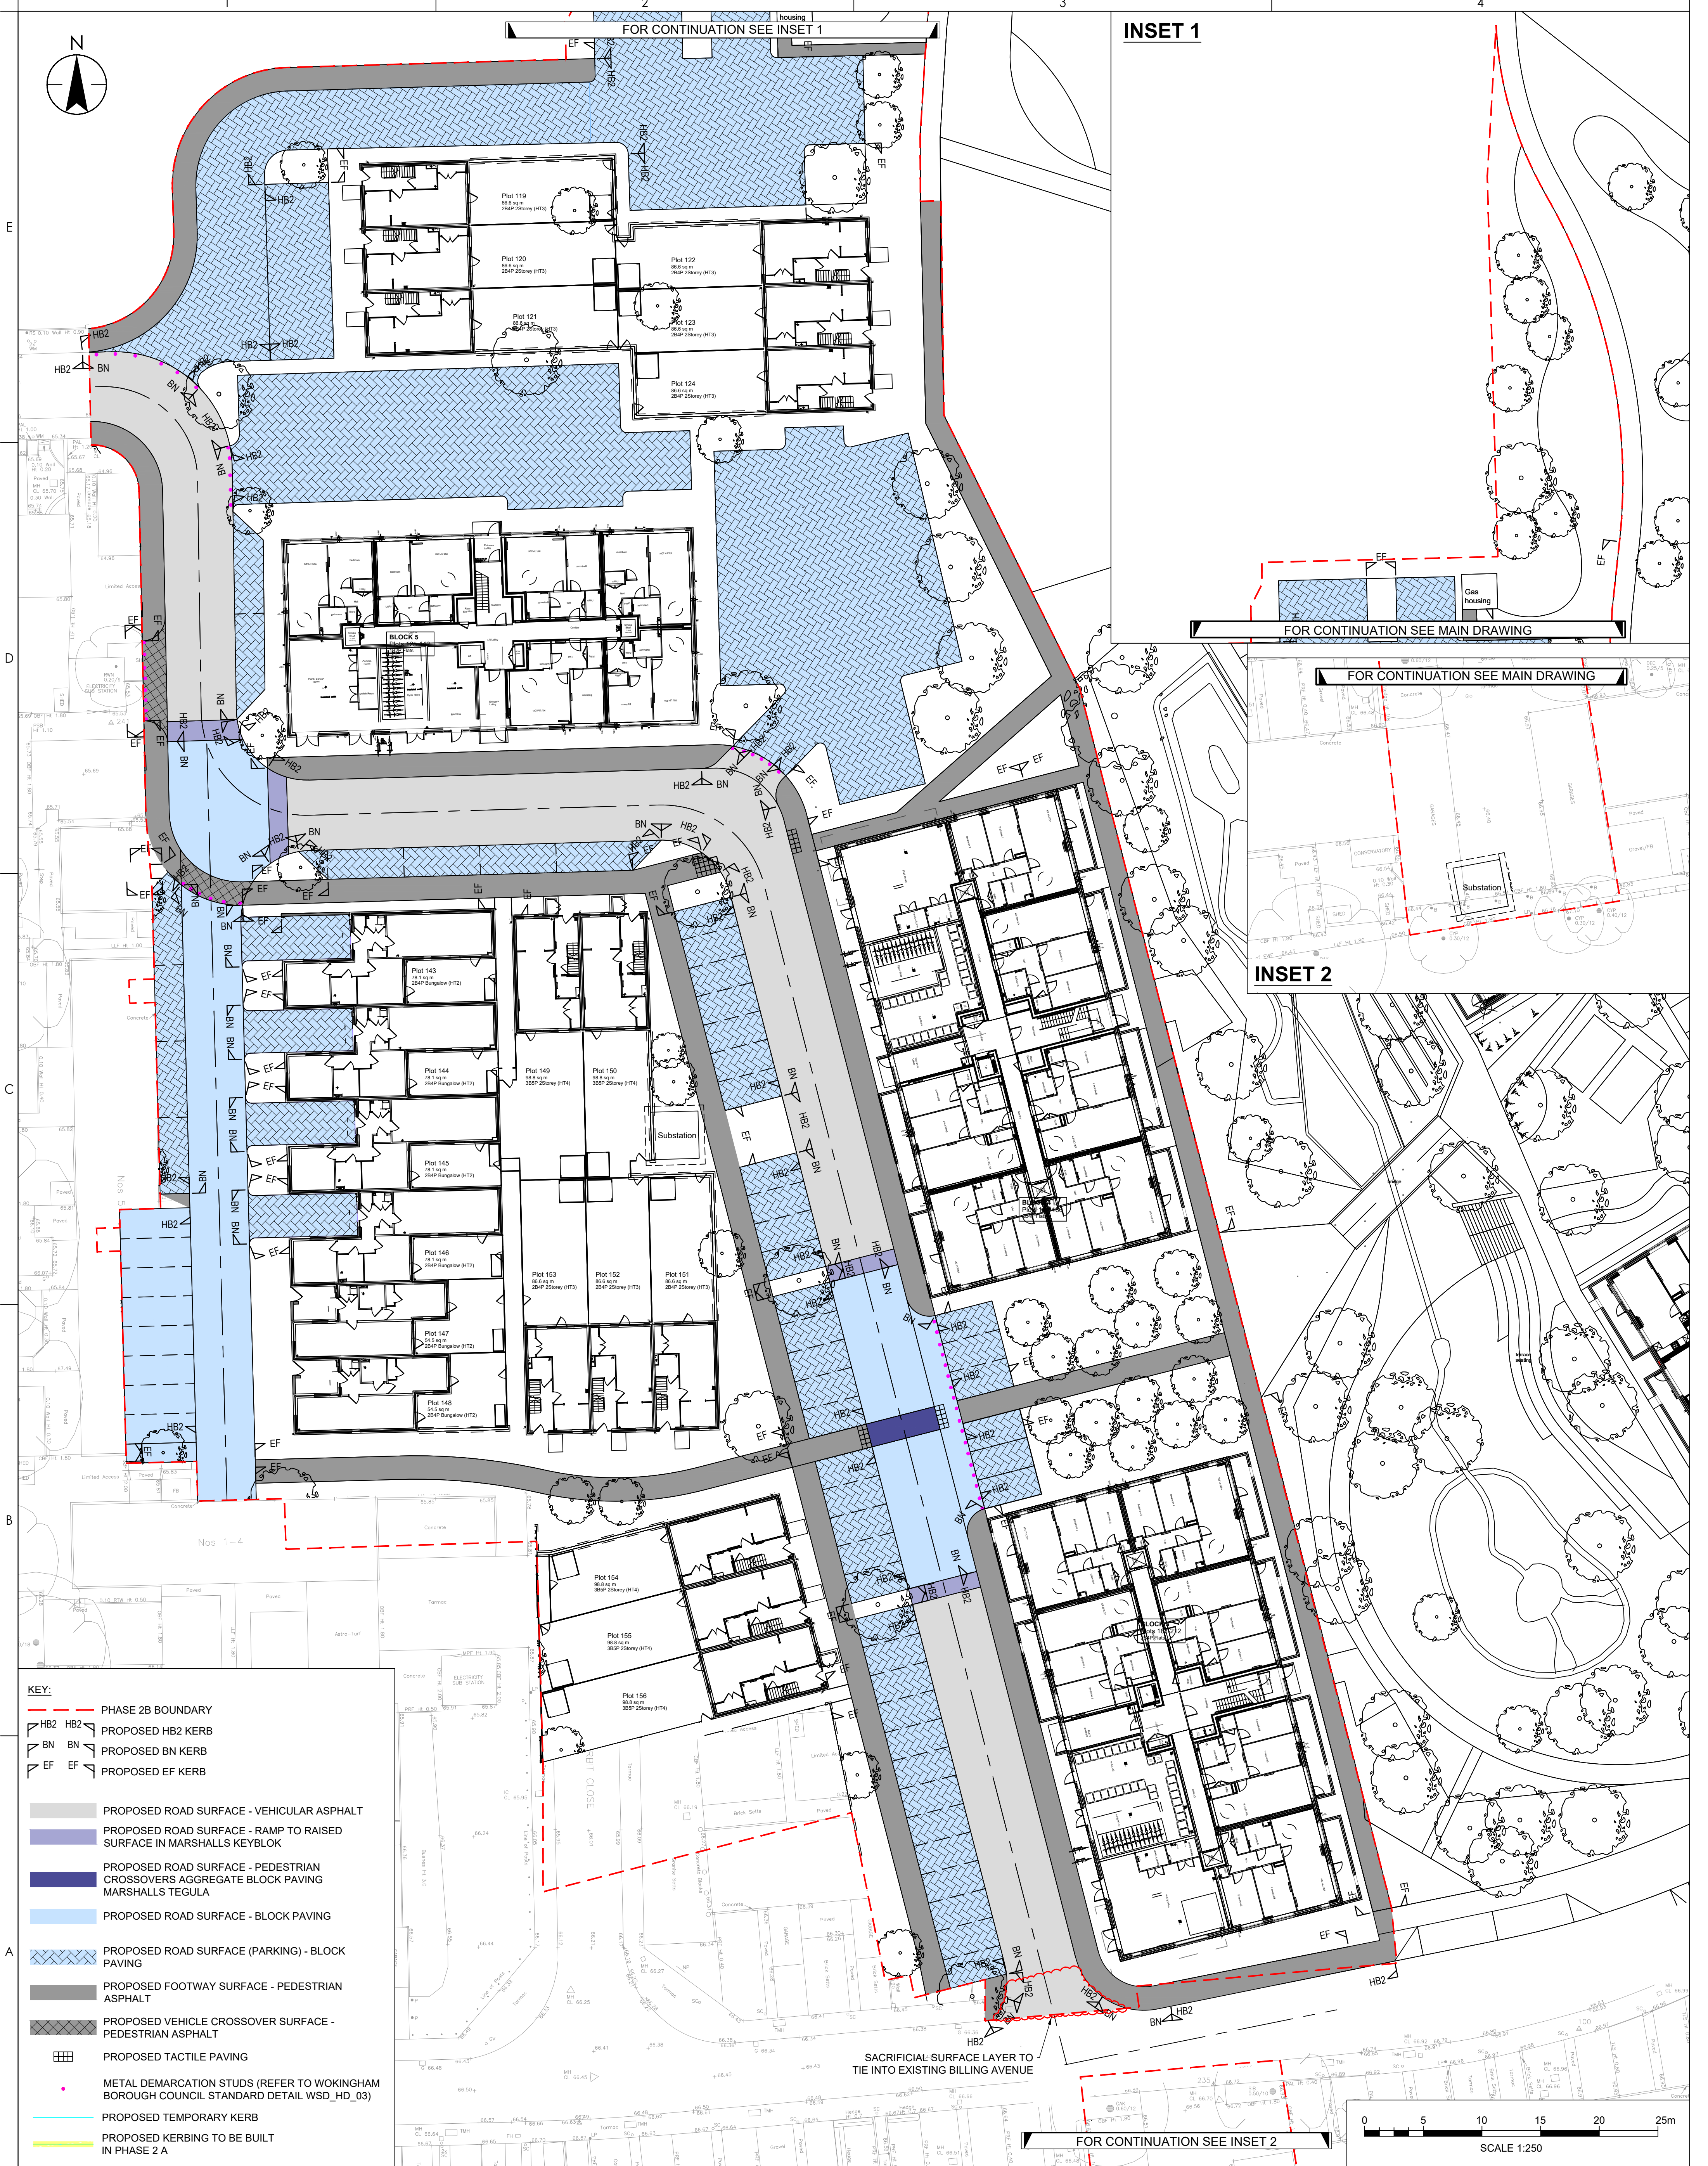

Notes:

UTILITIES NOTE: The position of any existing public or private sewers, utility services, plant or apparatus shown on this drawing is believed to be correct, but no warranty to this is expressed or implied. Other such plant or apparatus may also be present but not shown. The Contractor is therefore advised to undertake their own investigation where the presence of any existing sewers, services, plant or apparatus may affect their operations.

1. DO NOT SCALE THIS DRAWING. IF IN DOUBT PLEASE REQUEST FURTHER INFORMATION.

2. ALL DIMENSIONS ARE IN METRES UNLESS STATED OTHERWISE.

3. THIS DRAWING IS TO BE READ IN CONJUNCTION WITH ALL OTHER RELEVANT CONTRACT DRAWINGS, CONSTRUCTION DETAILS AND SPECIFICATIONS.

P01 FIRST ISSUE

Issued/Revision

DM DS 2025.03.26

By Appd YYYY.MM.DD

Issue Status

S2 - FOR INFORMATION

This document is suitable only for the purpose noted above. Use of this document for any other purpose is not permitted.

Client/Project Logo:

Wates

Project: Gorse Ride

Phase 2 B

DM DS DS 2025.04.10

Dwn Dsgn Chkd YYYY.MM.DD

Title

PROPOSED KERBING AND SURFACES

Project No. 330510523

Revision P01

A1 Scale 1:250

Drawing No. 330510523-STN-ZZ-00-DR-D-1060