


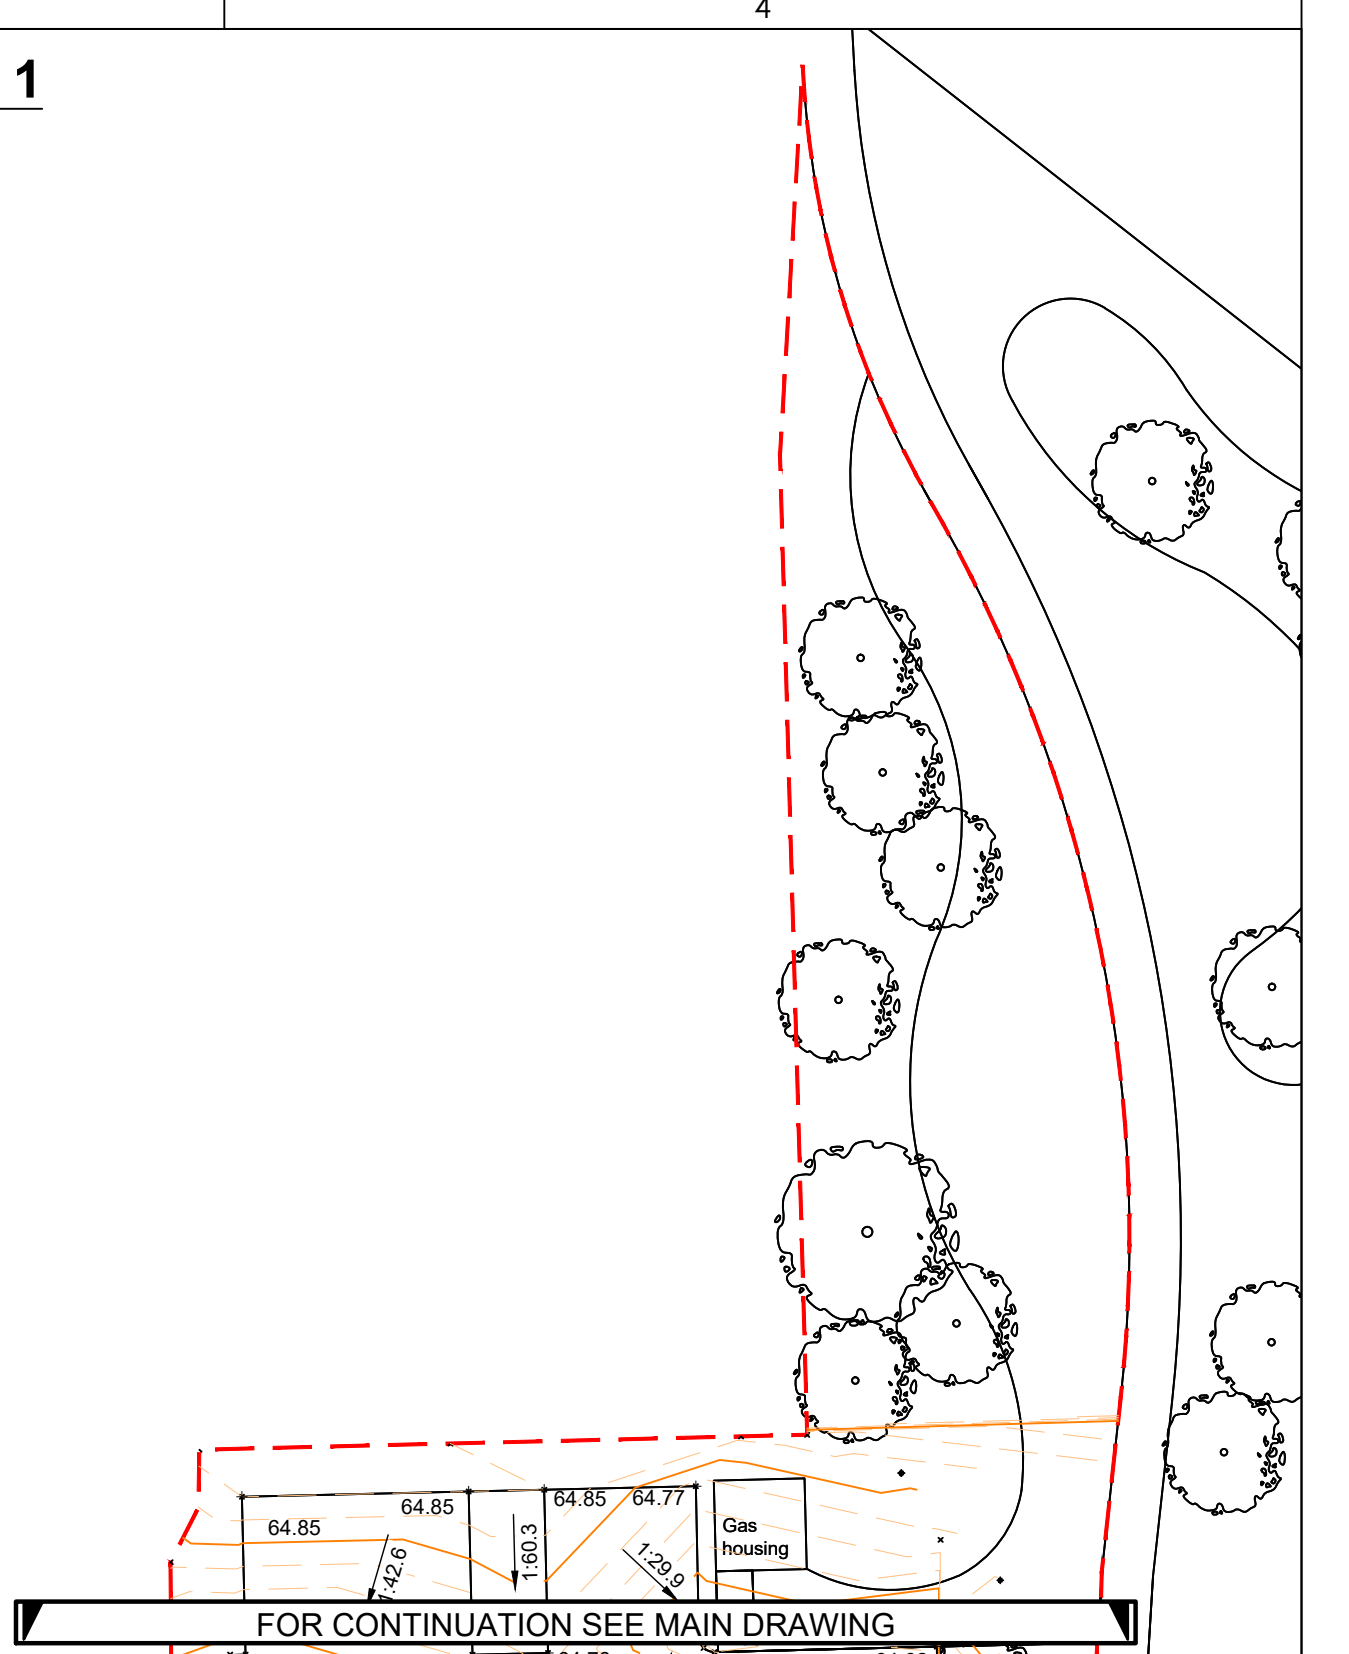


1. DO NOT SCALE THIS DRAWING. IF IN DOUBT PLEASE REQUEST FURTHER INFORMATION.
2. ALL DIMENSIONS ARE IN METRES UNLESS STATED OTHERWISE.
3. THIS DRAWING IS TO BE READ IN CONJUNCTION WITH ALL OTHER RELEVANT CONTRACT DRAWINGS, CONSTRUCTION DETAILS AND SPECIFICATIONS.
- Legend**
- + XXXX Design Level
 - 1:XX Gradient
 - + FFL XXXX Finished Floor Level (FFL)
 - Major Contour (0.50m)
 - Minor Contour (0.10m)
 - Raised Damp Proof Courses
 - Exposed Brick Work Courses
 - Gravel Board (max 0.30m)
 - Retaining Wall (0.00-0.45m)
 - Retaining Wall (0.45-1.00m)
 - Threshold Drain
 - French Drain
 - PHASE 2 BOUNDARY

INSET 1



INSET 2

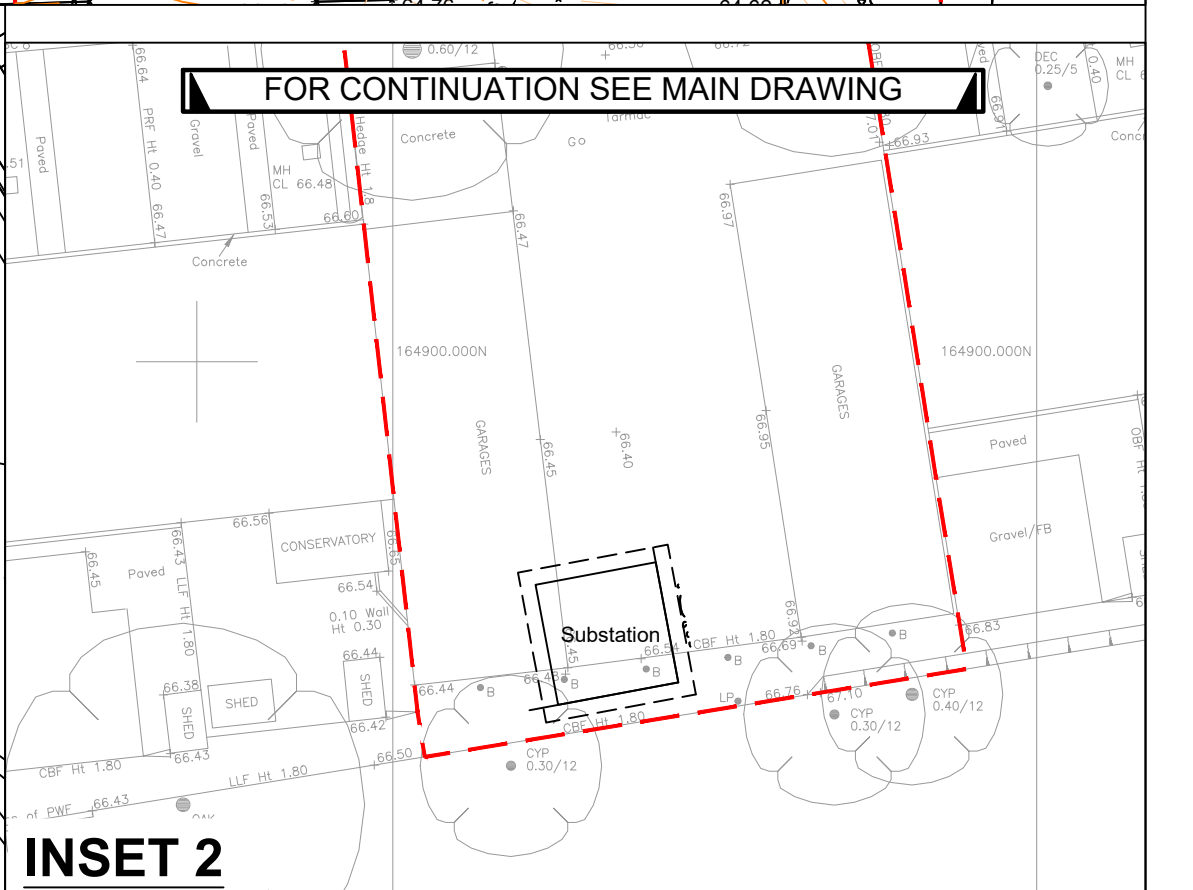

Notes:
UTILITIES NOTE: The position of any existing public or private sewers, utility services, plant or apparatus shown on this drawing is believed to be correct, but no warranty to this is expressed or implied. Other such plant or apparatus may also be present but not shown. The Contractor is therefore advised to undertake their own investigation where the presence of any existing sewers, services, plant or apparatus may affect their operations.

Issue/Revision

Issue/Revision	By	Appd	Date
P01 FIRST ISSUE	DM	DS	2025.03.26

Issue Status

S3 - FOR REVIEW AND COMMENT

This document is suitable only for the purpose noted above. Use of this document for any other purpose is not permitted.

Stantec

Stantec UK Limited
Caversham Bridge House, Waterman Place
Reading
RG1 8BN
Tel. +44 1189 500 761
www.stantec.co.uk

Copyright Reserved

The Contractor shall verify and be responsible for all dimensions. DO NOT scale the drawing. Any errors or omissions shall be reported to Stantec without delay. The Copyrights to all designs and drawings are the property of Stantec. Reproduction or use for any purpose other than that authorised by Stantec is forbidden.

Client/Project Logo:

Wates

Project:
Gorse Ride

Phase 2 B

DM Dwn
DS Dsgn
DS Chkd
2025.04.10
YYYY.MM.DD

Title
LEVELS DESIGN

Project No.
330510523

Revision
P01

A1 Scale
1:250

Drawing No.
330510523-STN-ZZ-00-DR-D-1500