


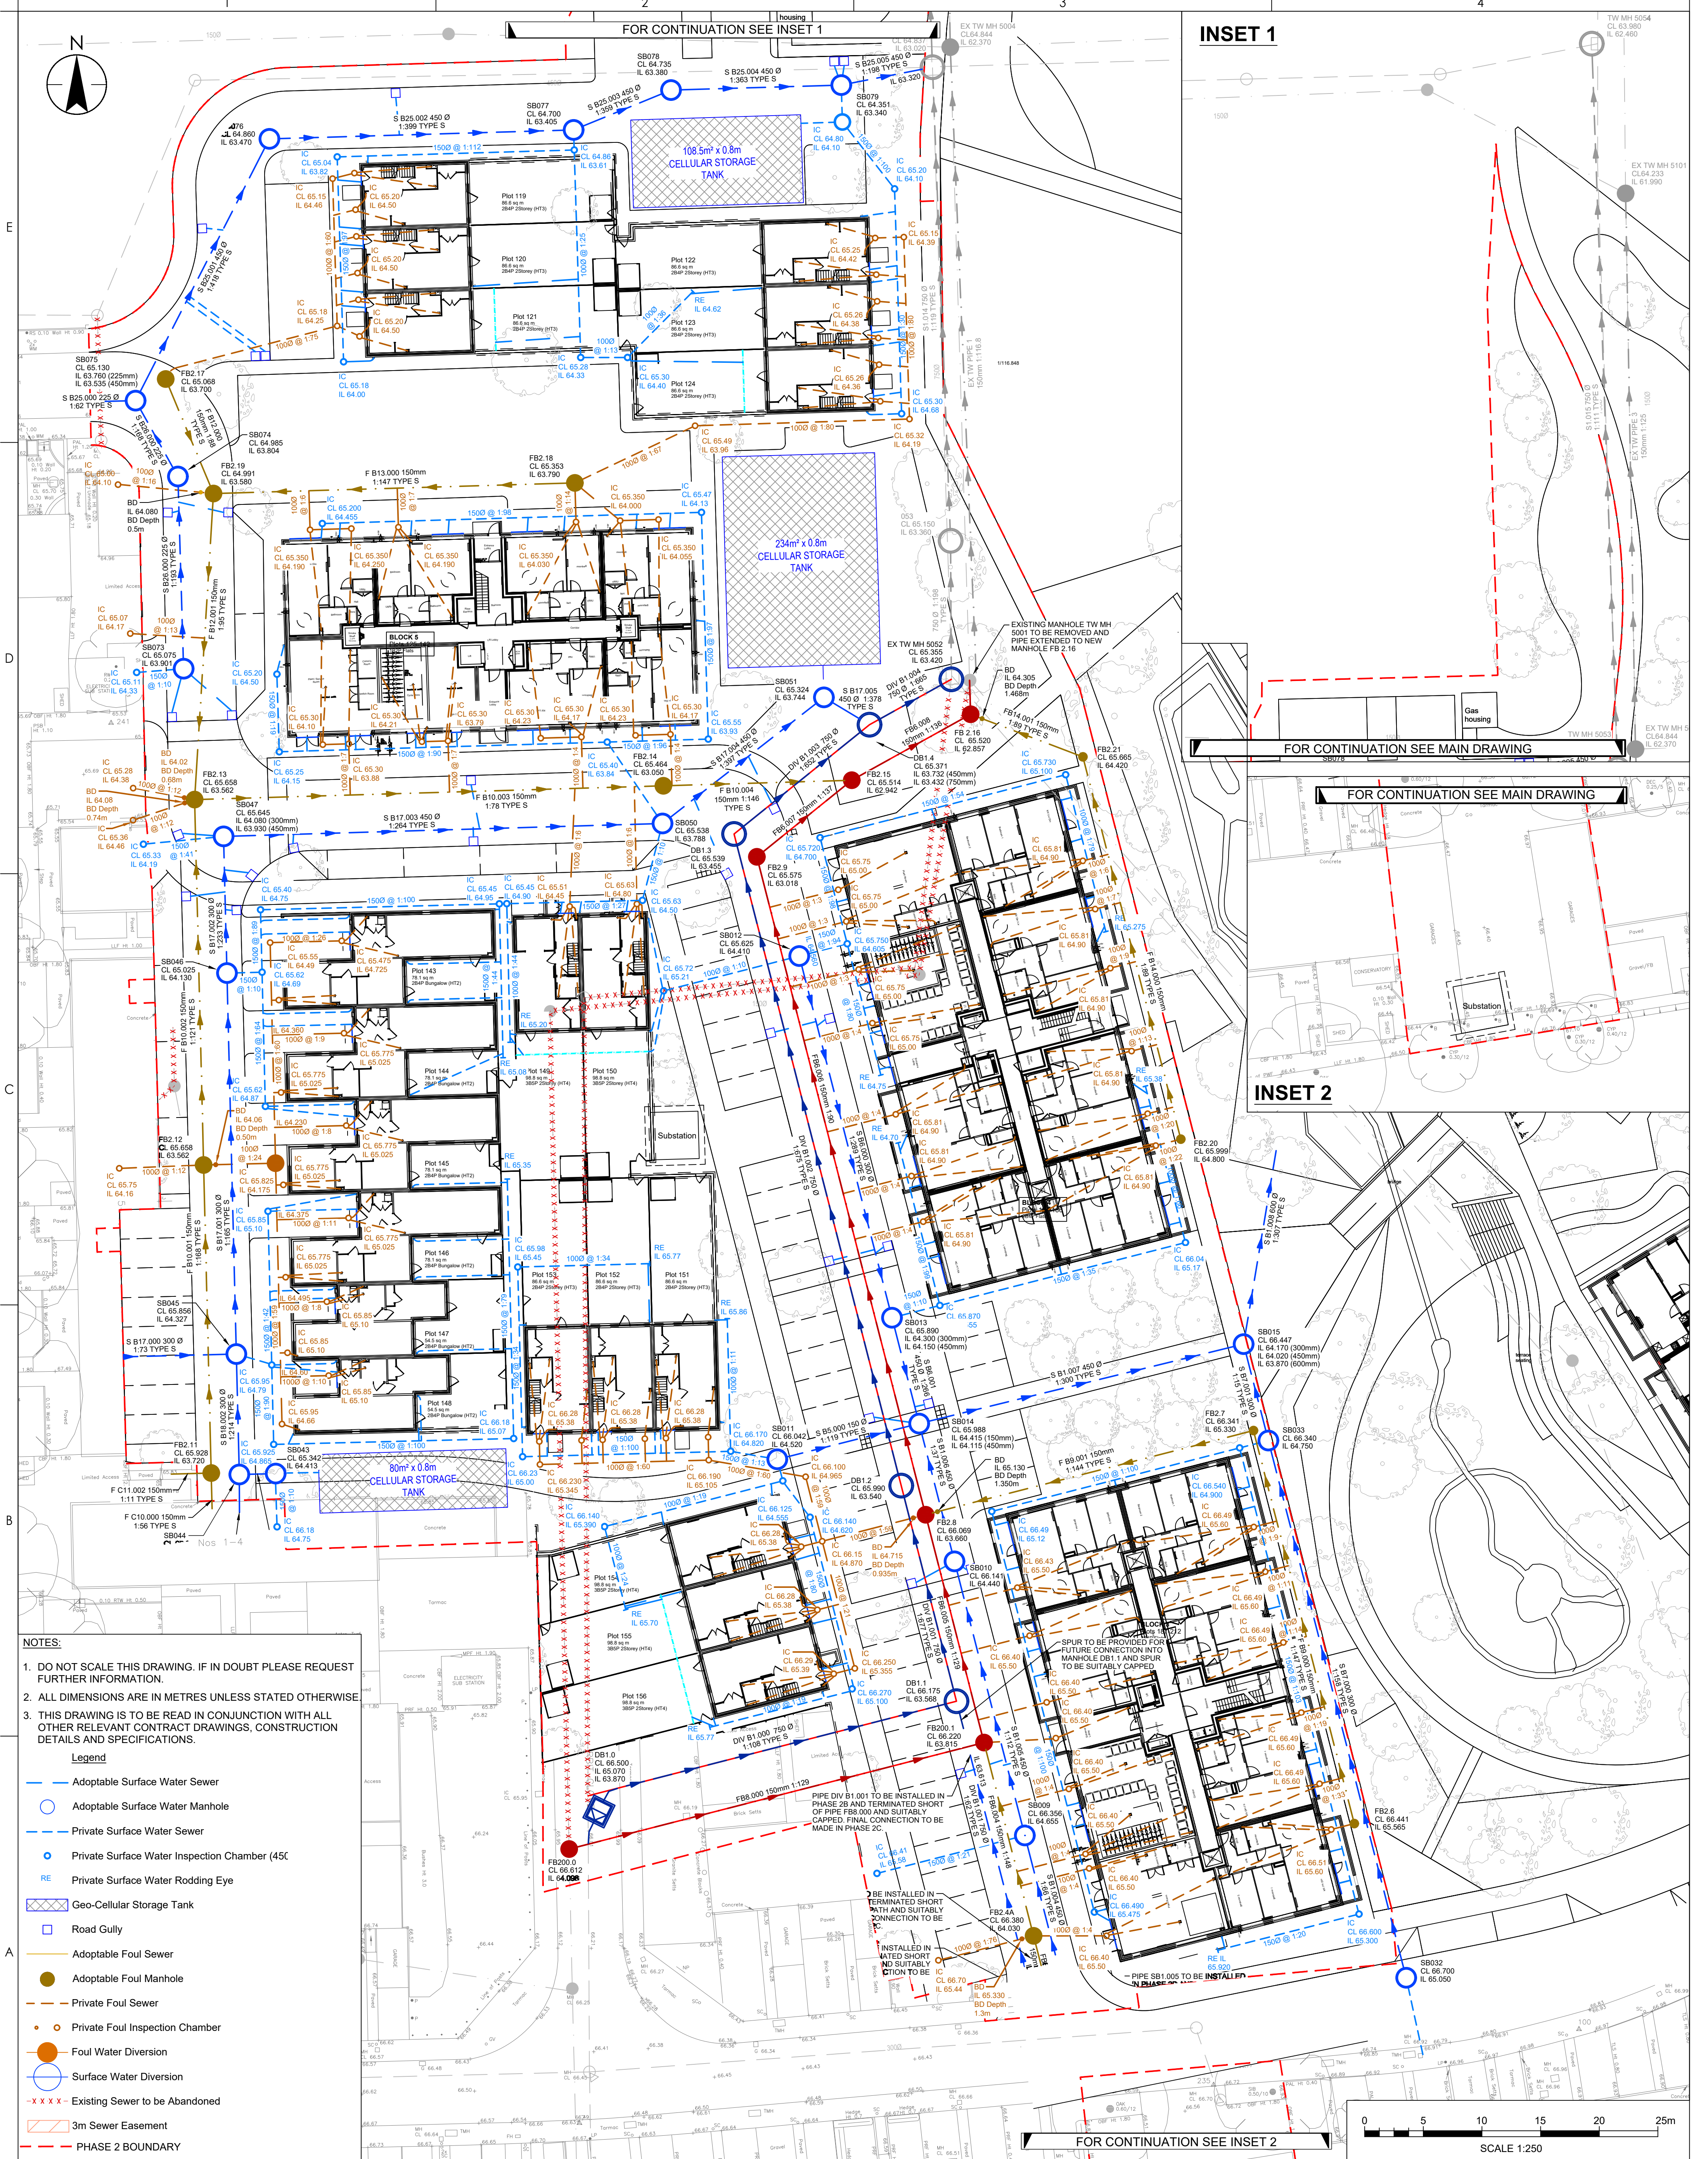

- NOTES:
- DO NOT SCALE THIS DRAWING. IF IN DOUBT PLEASE REQUEST FURTHER INFORMATION.
 - ALL DIMENSIONS ARE IN METRES UNLESS STATED OTHERWISE.
 - THIS DRAWING IS TO BE READ IN CONJUNCTION WITH ALL OTHER RELEVANT CONTRACT DRAWINGS, CONSTRUCTION DETAILS AND SPECIFICATIONS.

- Legend
- Adoptable Surface Water Sewer
 - Adoptable Surface Water Manhole
 - Private Surface Water Sewer
 - Private Surface Water Inspection Chamber (45C)
 - Private Surface Water Rodding Eye
 - Geo-Cellular Storage Tank
 - Road Gully
 - Adoptable Foul Sewer
 - Adoptable Foul Manhole
 - Private Foul Sewer
 - Private Foul Inspection Chamber
 - Foul Water Diversion
 - Surface Water Diversion
 - Existing Sewer to be Abandoned
 - 3m Sewer Easement
 - PHASE 2 BOUNDARY

Notes:

UTILITIES NOTE: The position of any existing public or private sewers, utility services, plant or apparatus shown on this drawing is believed to be correct, but no warranty to this is expressed or implied. Other such plant or apparatus may also be present but not shown. The Contractor is therefore advised to undertake their own investigation where the presence of any existing sewers, services, plant or apparatus may affect their operations.

PO1 FIRST ISSUE	DM	DS	2025.03.27
Issued/Revision	By	Appd	YYYY.MM.DD

Issue Status

S3 - FOR REVIEW AND COMMENT

This document is suitable only for the purpose noted above. Use of this document for any other purpose is not permitted.

Stantec

Stantec UK Limited
Coversham Bridge House, Waterman Place
Reading
RG1 8BN
Tel: +44 1189 500 761
www.stantec.co.uk

Copyright Reserved

The Contractor shall verify and be responsible for all dimensions. DO NOT scale the drawing. Any error or omissions shall be reported to Stantec without delay. The Copyright to all designs and drawings are the property of Stantec. Reproduction or use for any purpose other than that authorised by Stantec is forbidden.

Client/Project Logo:

Wates

Project:
Gorse Ride

Phase 2 B

DM	DM	DS	2025.04.10
Dwn	Dsgn.	Chkd.	YYYY.MM.DD

Title
DRAINAGE DESIGN

Project No.
330510523

Revision
P01

A1 Scale
1:250

Drawing No.
330510523-STN-ZZ-00-DR-D-1550