





- DO NOT SCALE THIS DRAWING. IF IN DOUBT PLEASE REQUEST FURTHER INFORMATION.
- ALL DIMENSIONS ARE IN METRES UNLESS STATED OTHERWISE.
- THIS DRAWING IS TO BE READ IN CONJUNCTION WITH ALL OTHER RELEVANT CONTRACT DRAWINGS, CONSTRUCTION DETAILS AND SPECIFICATIONS.
- THIS VEHICLE TRACK ANALYSIS WAS DONE AT 10mph AND OCCASIONALLY REDUCED TO 5mph AROUND JUNCTIONS IN ORDER TO NAVIGATE AROUND A VEHICLE THAT COULD POTENTIALLY BE WAITING AT THE GIVE WAY LINE.
- THIS VEHICLE TRACK ANALYSIS WAS DONE AT 10mph AND OCCASIONALLY REDUCED TO 5mph AROUND BENDS IN ORDER TO NAVIGATE AROUND BENDS.

7.5t Panel Van	7.210m
Overall Length	2.192m
Overall Width	2.544m
Min Body Ground Clearance	0.316m
Track Width	1.865m
Lock to lock time	4.00s
Kerb to Kerb Turning Radius	7.400m

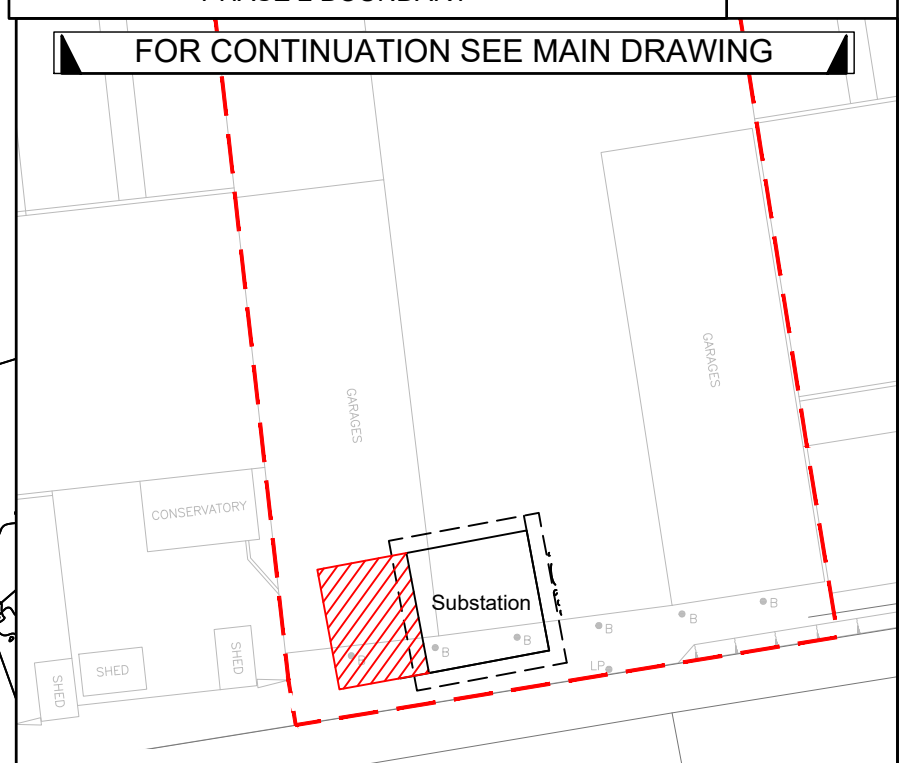

INSET 2

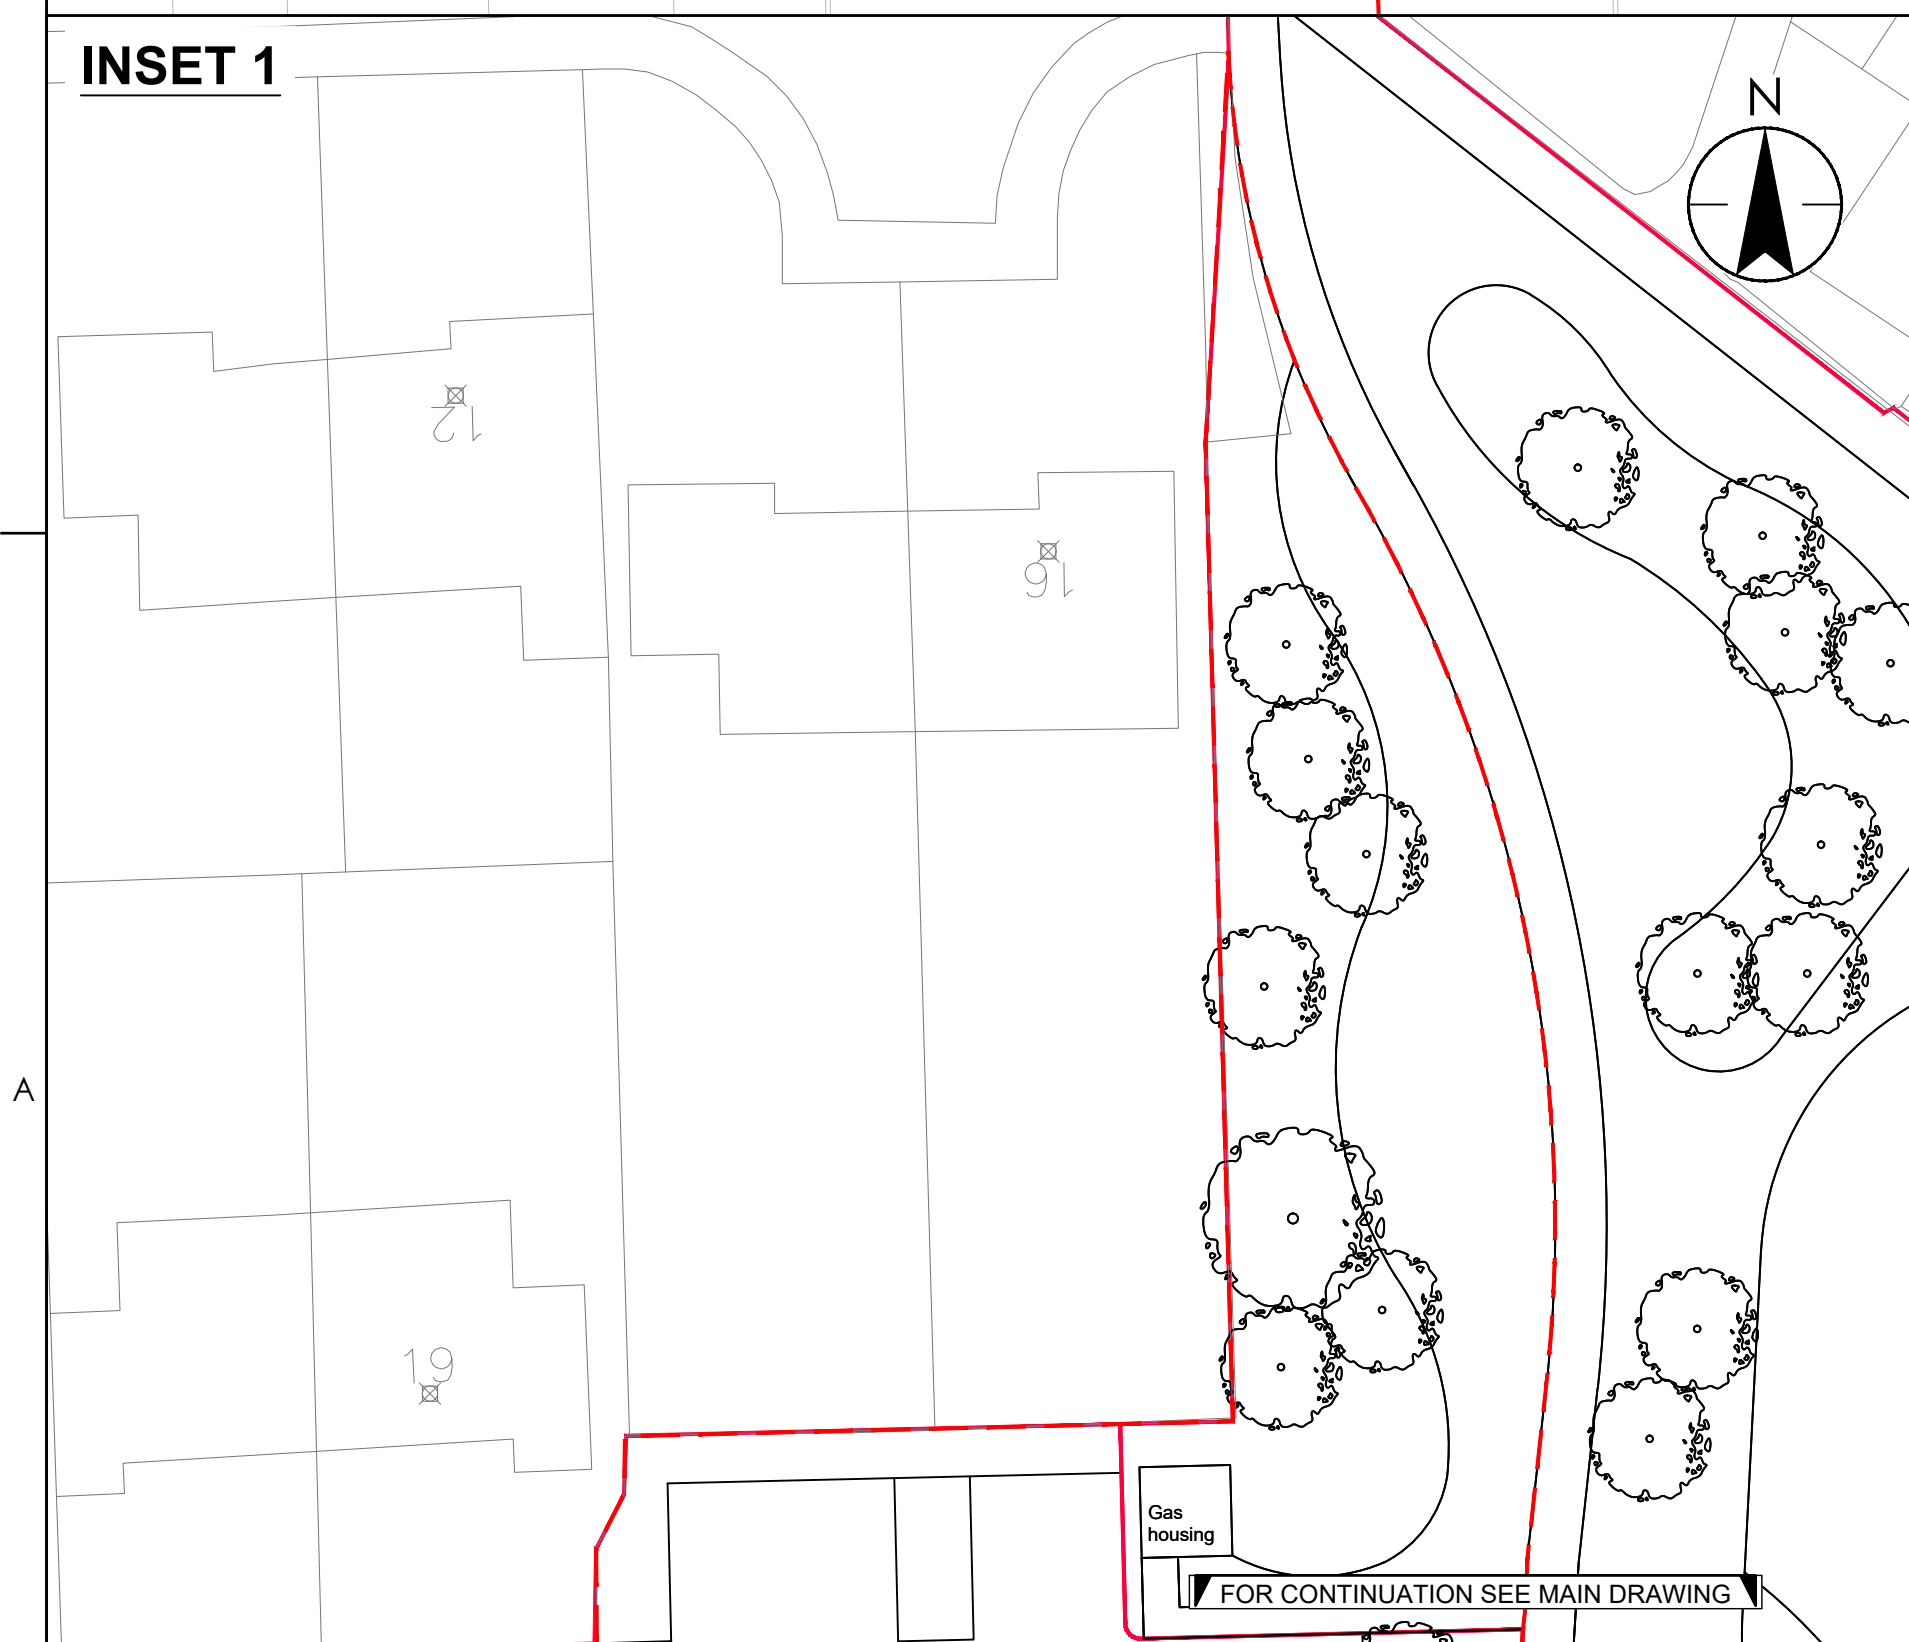

INSET 1

Notes:

UTILITIES NOTE: The position of any existing public or private sewers, utility services, plant or apparatus shown on this drawing is believed to be correct, but no warranty to this is expressed or implied. Other such plant or apparatus may also be present but not shown. The Contractor is therefore advised to undertake their own investigation where the presence of any existing sewers, services, plant or apparatus may affect their operations.

Issue Status

S2 - FOR INFORMATION

This document is suitable only for the purpose noted above. Use of this document for any other purpose is not permitted.

Client/Project Logo:

Wates

Project: Gorse Ride

Phase 2 B

Title

Swept Path Analysis 7.5t Panel Van

Project No. 330510523 A1 Scale 1:250

Revision P01 Drawing No. 330510523-STN-ZZ-00-DR-D-9002

Copyright Reserved

The Contractor shall verify and be responsible for all dimensions. DO NOT scale the drawing. Any errors or omissions shall be reported to Stantec without delay. The Copyrights to all designs and drawings are the property of Stantec. Reproduction or use for any purpose other than that authorised by Stantec is forbidden.

DM Dwn

DM Dsgn

DS Chkd

2025.04.10

YYYY.MM.DD

ORIGINAL SHEET - S0A1

330510523 - gorse ride phase 2b and c

330510523-stn-zz-00-dr-d-9002 7.5t panel van

Plotted: 15.05.2025 2025.05.15 5:18:10 PM By: Peck, Matthew