




For details of Hard and Soft Landscape proposals, please refer to ACD drawing

PLAN VIEW IN CONTEXT
NTS

ARBORFIELD GREEN LEISURE CENTRE

NURSERY SECURE PLAY AREA

PLAN VIEW IN CONTEXT

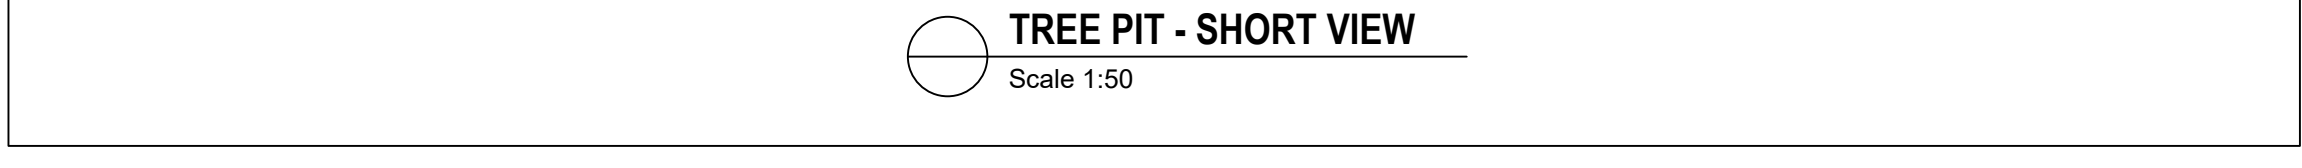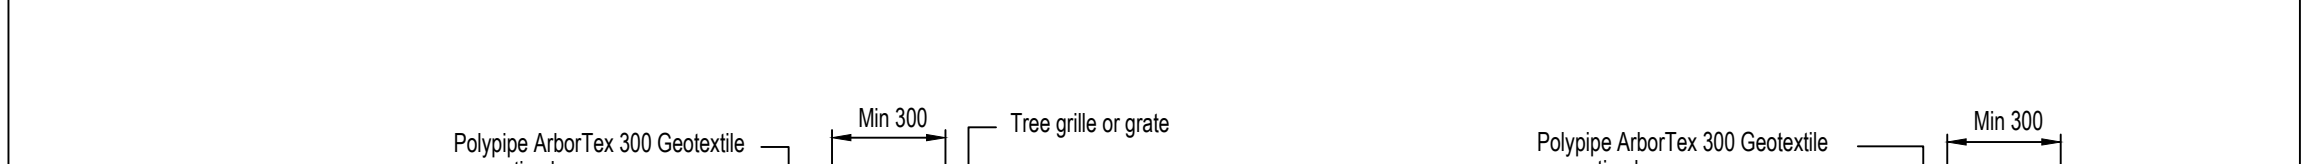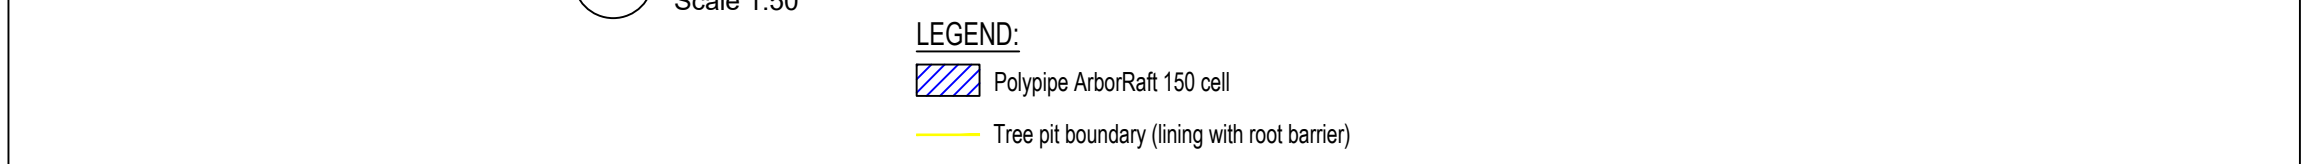

NOTES

1. All dimensions in millimetres, unless otherwise stated.
2. All dimensions are nominal and may vary within manufacturing construction tolerances.
3. All site temporary and enabling works by others.
4. Polypipe products to be installed in accordance with Polypipe C recommendations, giving due consideration to the requirements of the approving organisation(s) and the ultimate owner of the installation.
5. This drawing is intended for guidance only. All proposed install should be assessed in the context of the site and expected operational conditions, in addition to the overall site strategy scheme, prior to commencement of final design or construction activities.
6. All construction activities shall be executed by competent persons in accordance with all relevant legislation, regulations, standards and codes of practice.
7. Arbor/Raft soil and Sub-soil can be supplied by a Polypipe partner.


HARRISON AND LAND READING	STATUS PRELIMINARY	
	SHEET SIZE A0	SHEET NO. 1 of 1
RESIDENTIAL AREA)	SCALE AS SHOWN	DATE 08/04/2
	DRAWING NO. PR109183-KT-D2	