


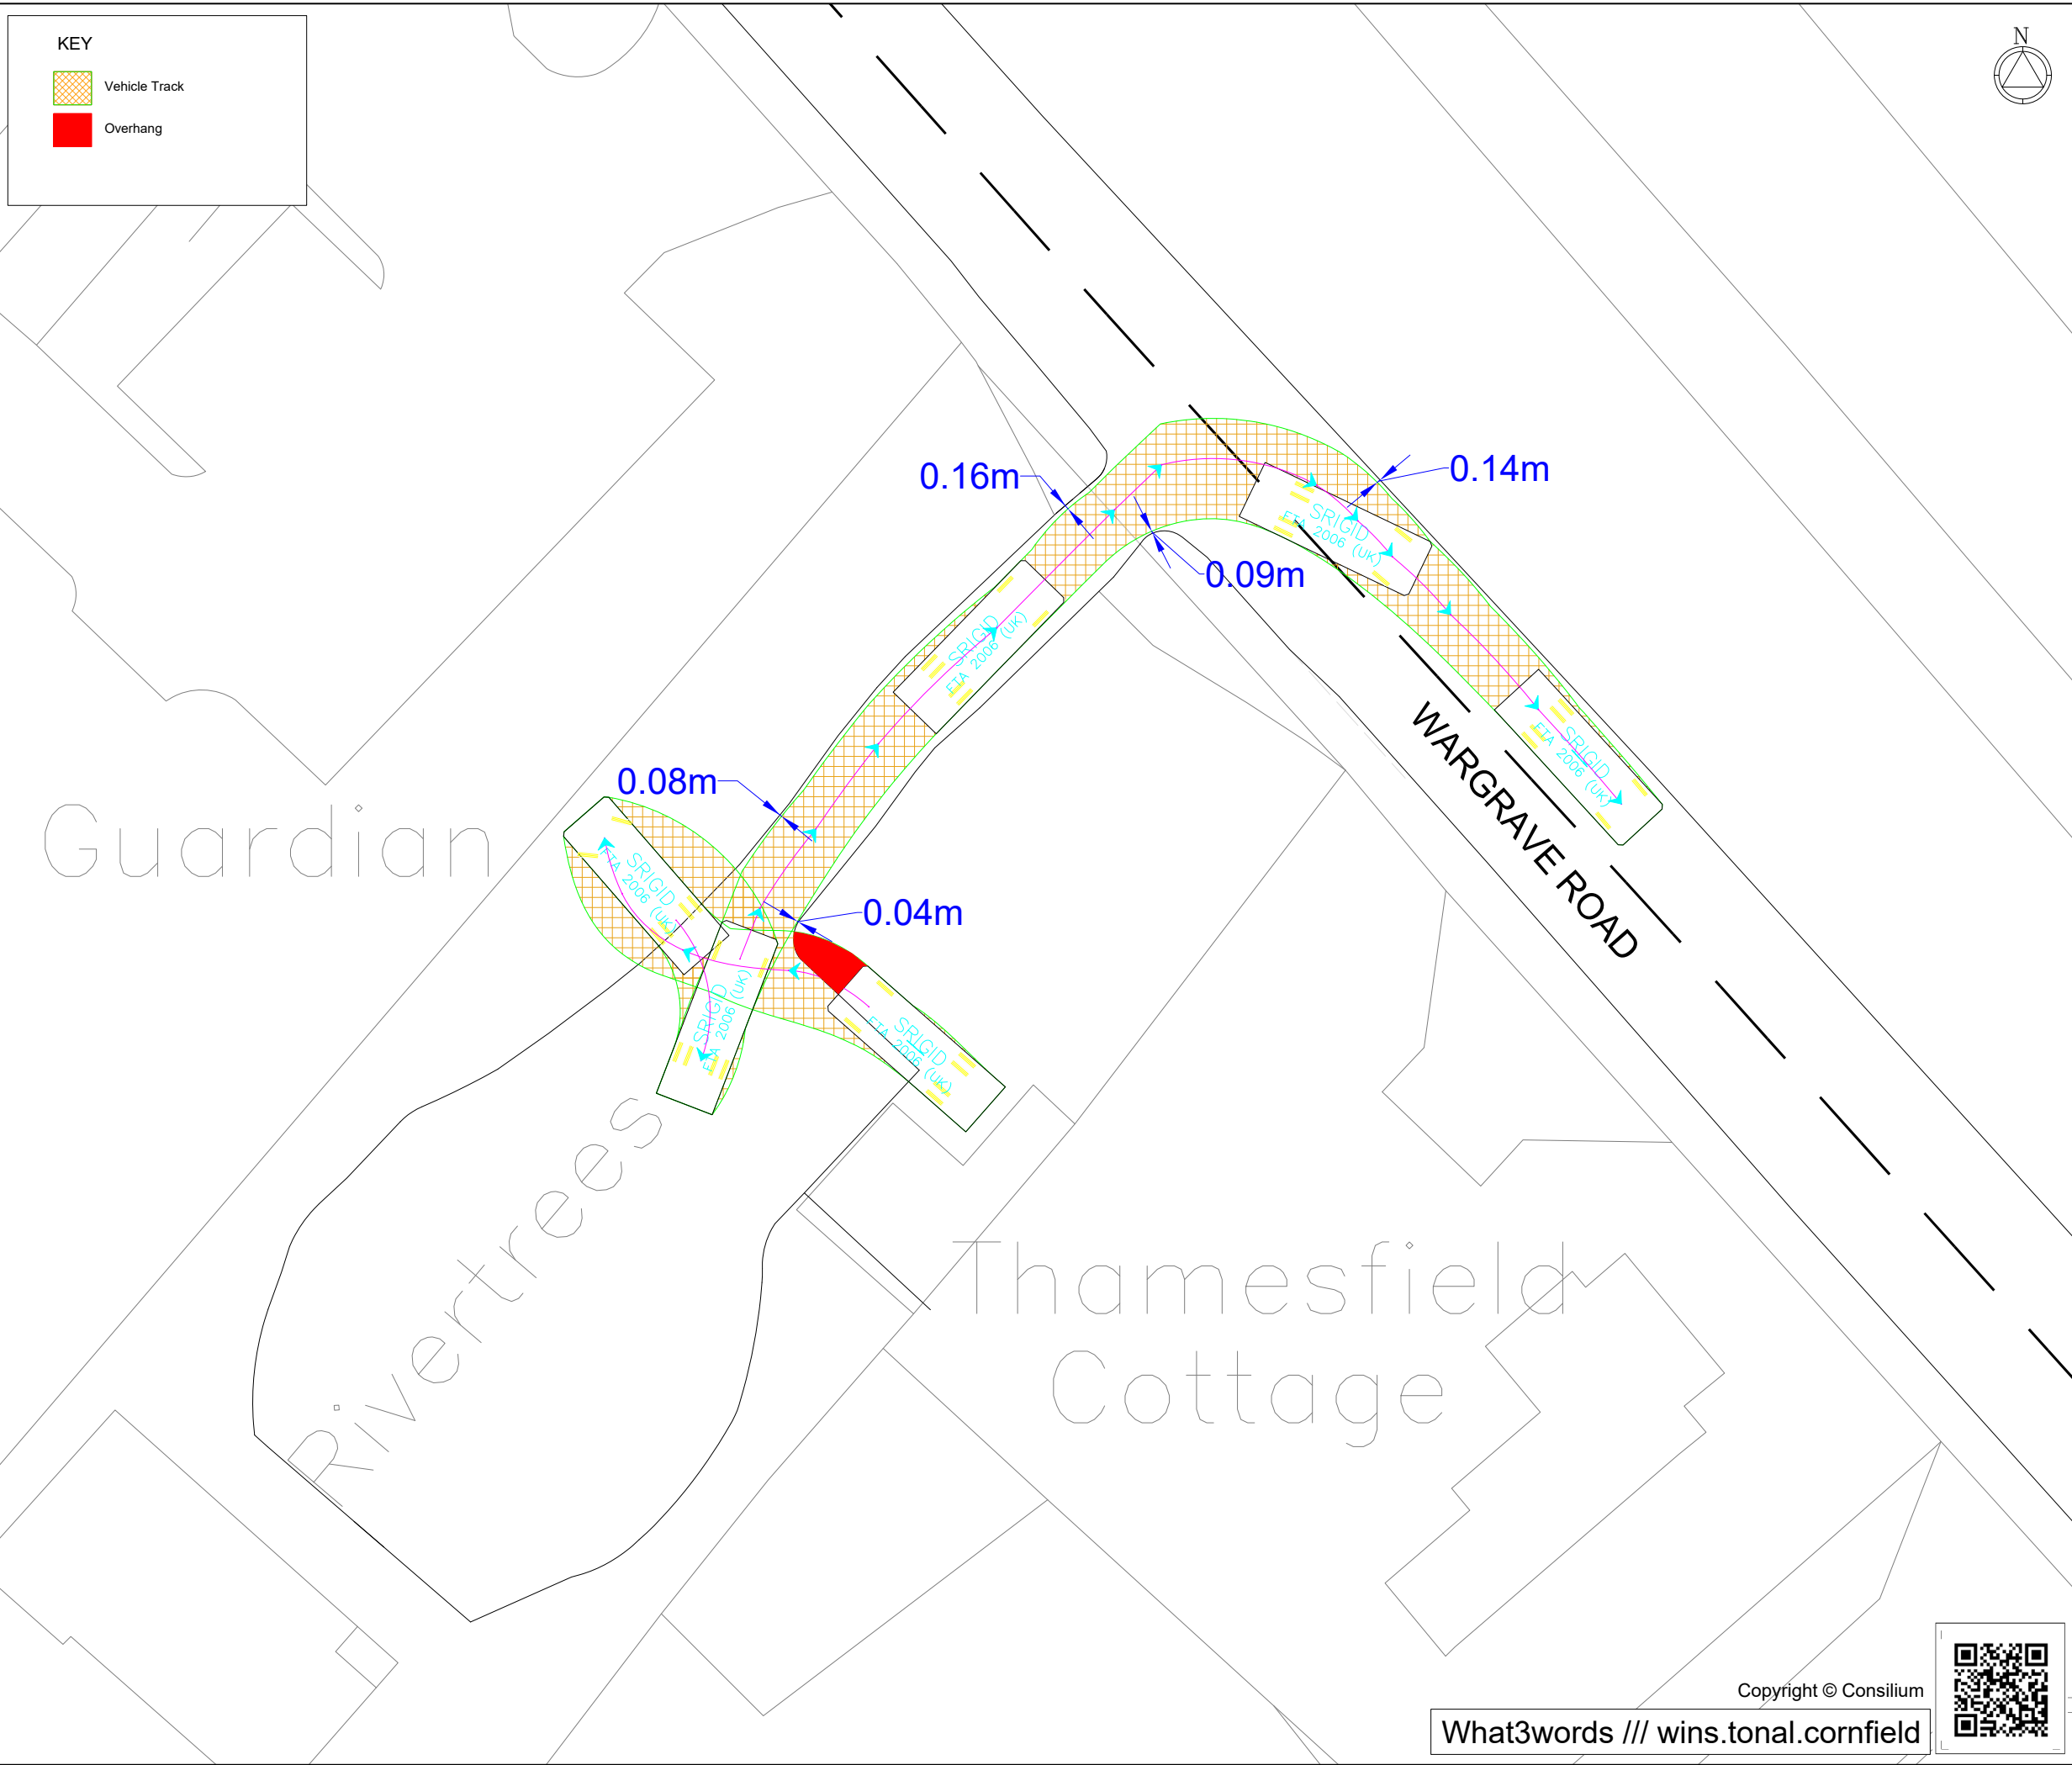

KEY

Vehicle Track

Overhang



KIT LIST

KEY

WHEEL TRACK SURFACE:

7.17

1.20

4.19

SRIGID

ETA 2006 (UK)

Width

Track

Lock to Lock Time

Steering Angle

2.30

2.30

6.0

43.2

meters

Rev	Description	Revisions	By	Chkd	Date

Client

Edmond Shipway

Project

Wargrave Road,
Wokingham RG9 3JD
Grid Ref: 476734 , 182348

Title

Vehicle Swept
Path Analysis

CONSILIUM
Technical Services

Suite 101, Fort Dunlop, Fort Parkway, Birmingham, B24 9FD
0121 328 7266 - info@consilium-ts.co.uk - www.consilium-ts.co.uk

Design: ADH	Drawn: ADJ	Chkd: SM
Date: 13/03/26	Date: 13/03/26	Date: 13/03/26
Scale: NTS	@ A3	Status: PROPOSED

Drawing No: 48953.006

Rev:

Copyright © Consilium

What3words /// wins.tonal.cornfield

