DOCUMENTS FOR SCANNING

☐ Decision Notice

☐ Application Form

☐ Officer Report

☐ Conditions

☑ Plans

Other


☐ Confidential


APPLICATION NUMBER: LB/2000/3044

SITE ADDRESS: CRAIGS HALL, CRAIGS HILL WARGRAVE

NOTES:

1. DO NOT SCALE
2. DRAWINGS TO BE READ IN CONJUNCTION WITH ALL SERVICES AND STRUCTURAL ENGINEERS DRAWINGS & SPECIFICATIONS.
3. ©COPYRIGHT. DRAWINGS NOT TO BE REPRODUCED OR USED WITHOUT PRIOR WRITTEN CONSENT.

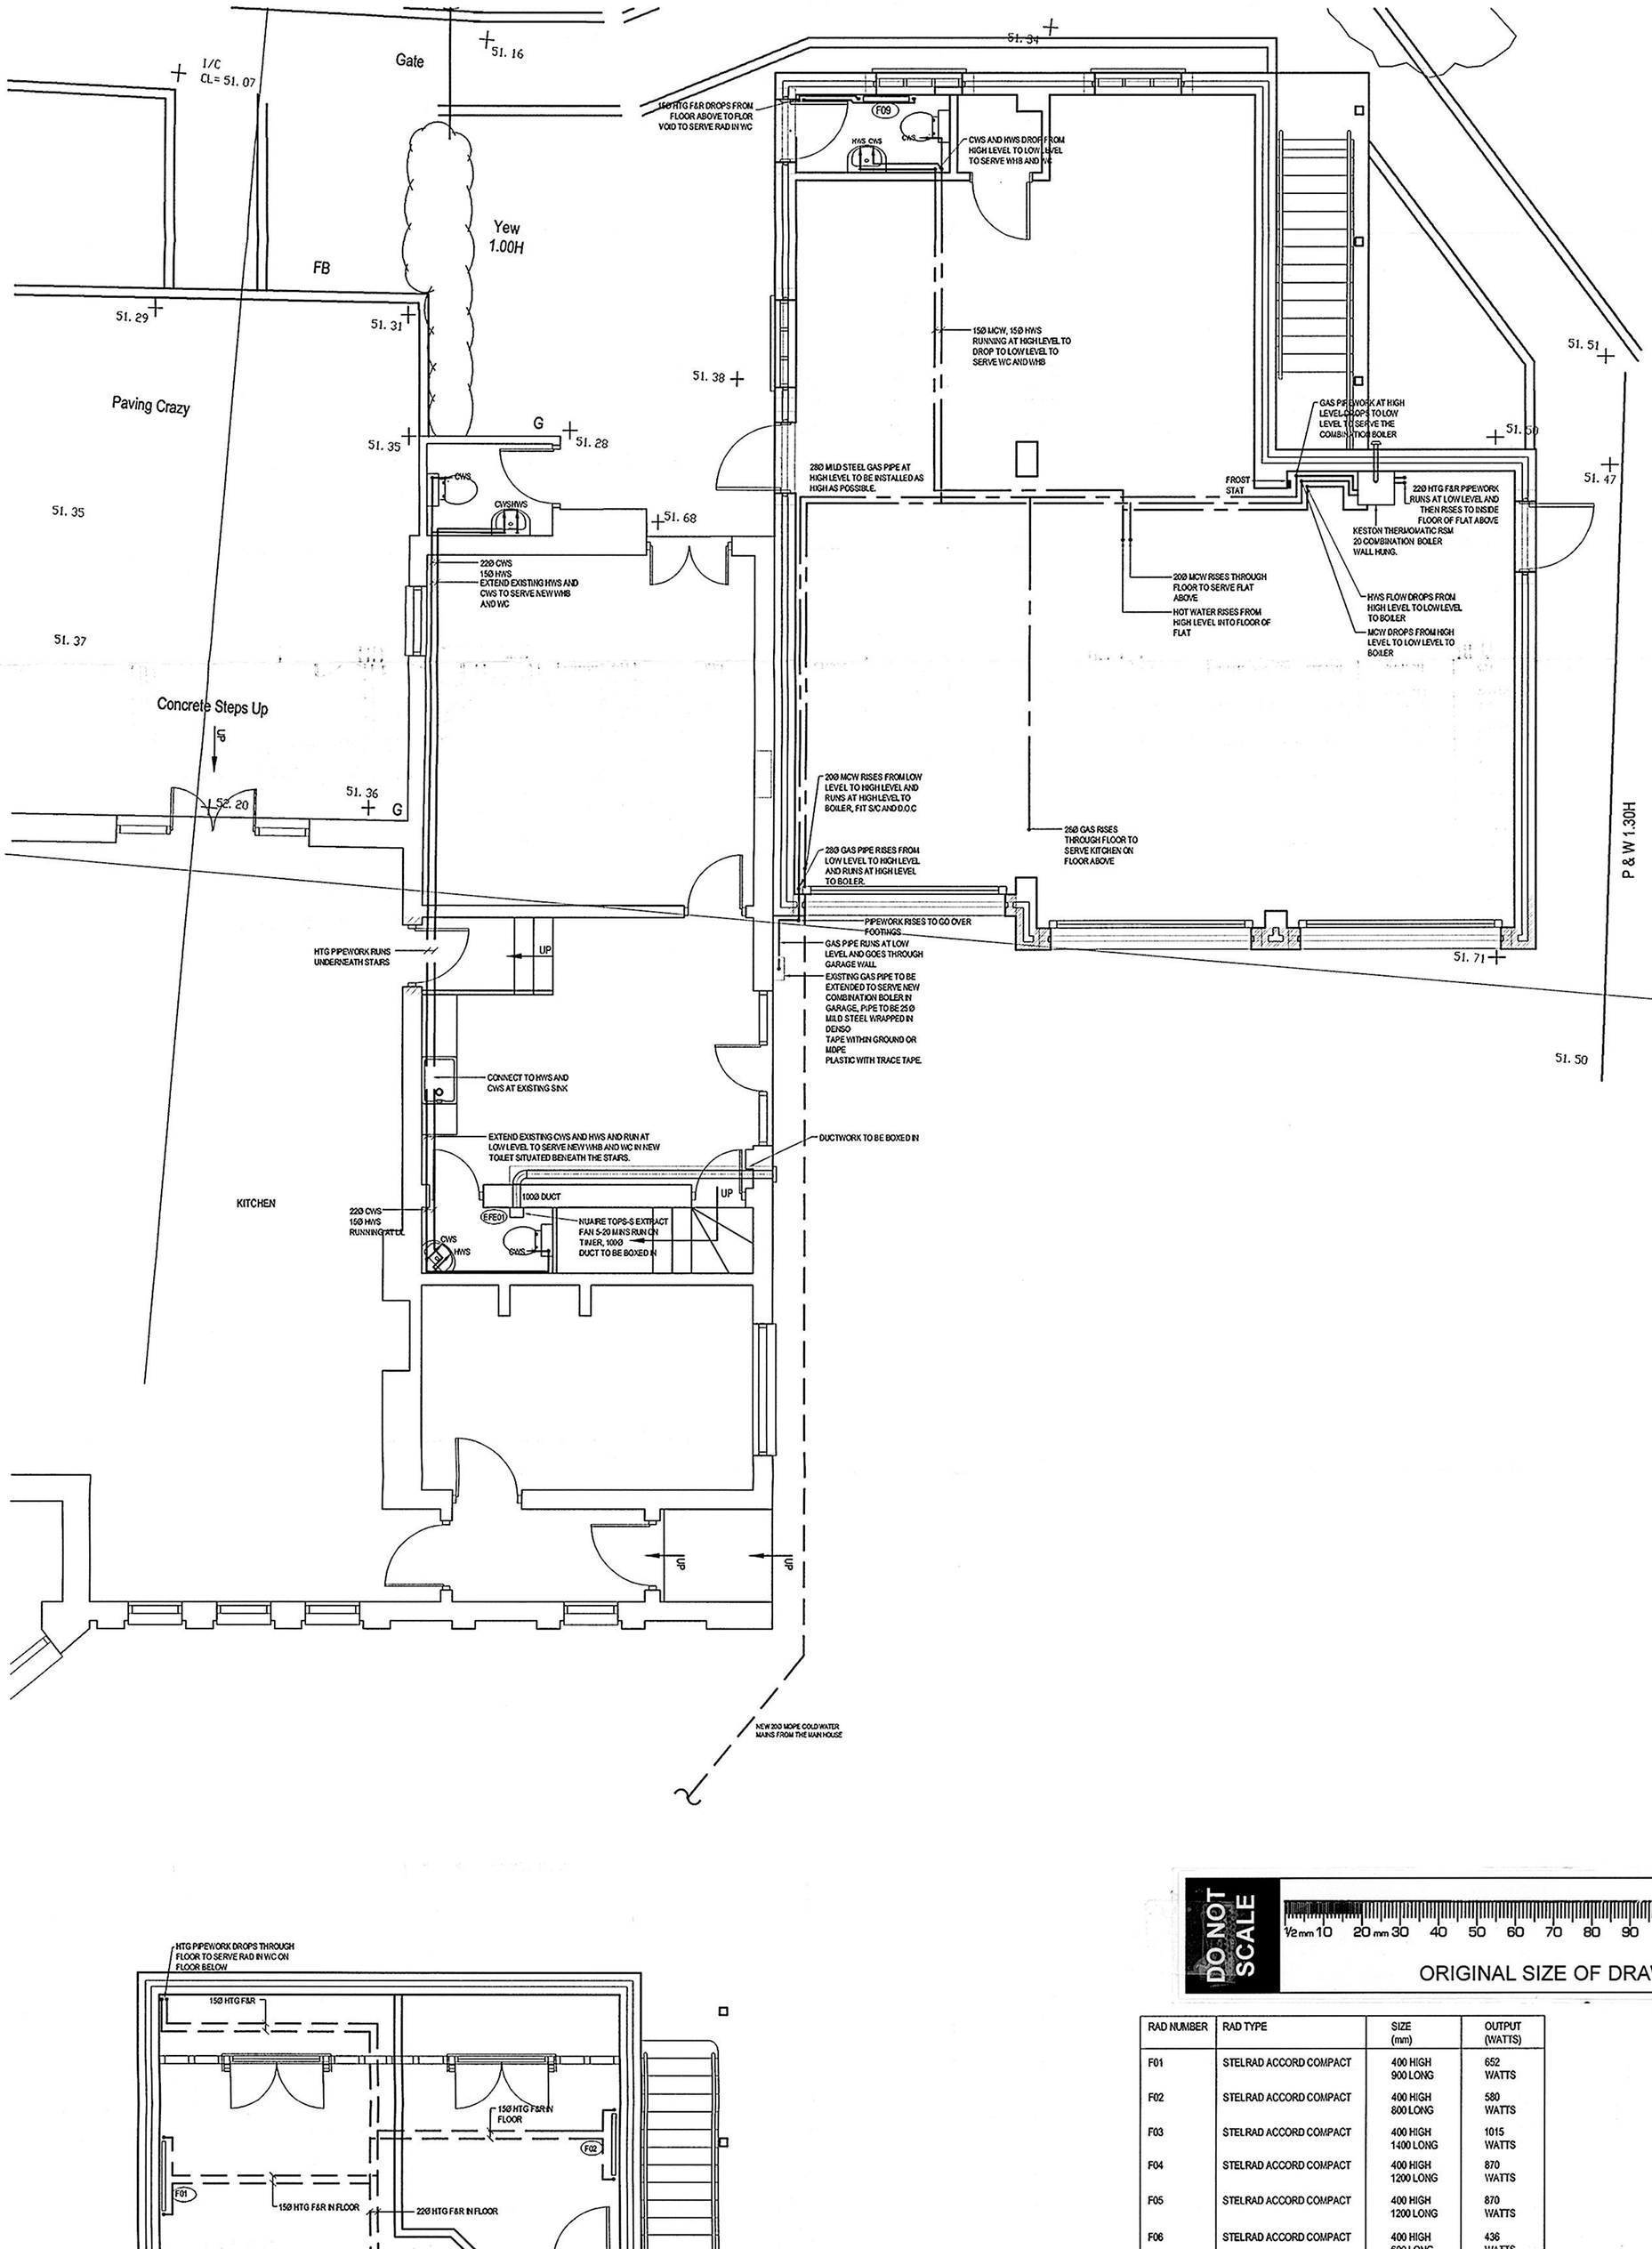

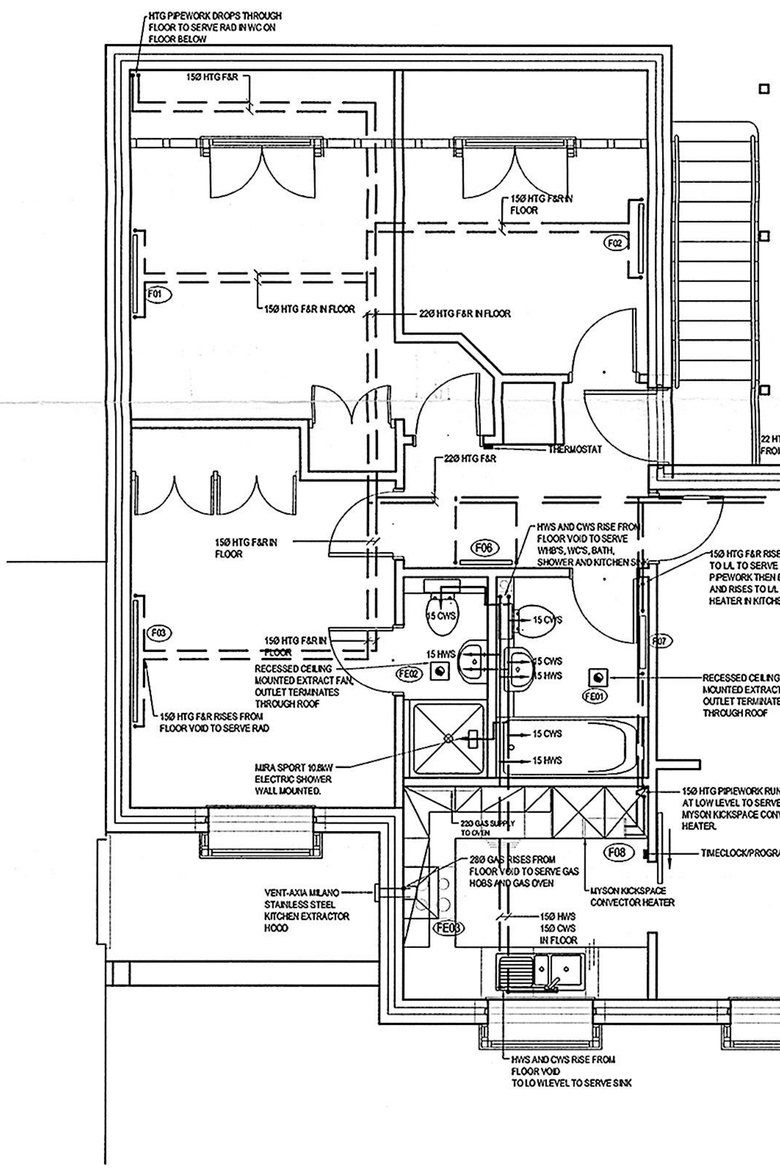

DO NOT SCALE

½mm 10 20 mm 30 40 50 60 70 80 90 100 110 120 130 140 150

ORIGINAL SIZE OF DRAWING A1

RAD NUMBER	RAD TYPE	SIZE (mm)	OUTPUT (WATTS)
F01	STELRAD ACCORD COMPACT	400 HIGH 900 LONG	652 WATTS
F02	STELRAD ACCORD COMPACT	400 HIGH 800 LONG	580 WATTS
F03	STELRAD ACCORD COMPACT	400 HIGH 1400 LONG	1015 WATTS
F04	STELRAD ACCORD COMPACT	400 HIGH 1200 LONG	870 WATTS
F05	STELRAD ACCORD COMPACT	400 HIGH 1200 LONG	870 WATTS
F06	STELRAD ACCORD COMPACT	400 HIGH 600 LONG	436 WATTS
F07	STELRAD ACCORD COMPACT	400 HIGH 600 LONG	436 WATTS
F08	MYSON 500H KICKSPACE CONVECTOR HEATER C/W THERMOSTATIC VALVE ON FLOW	500 LONG 230 DEEP 120 HIGH	1000-2000 WATTS
F09	STELRAD ACCORD COMPACT	400 HIGH 600 LONG	436 WATTS

ALL RADIATORS TO BE STELRAD ACCORD COMPACT OR EQUIVALENT
ALL RADIATORS TO HAVE TRV AND LOCK SHIELD VALVE

FAN NUMBER	FAN TYPE	DUTY L/S	EXTRAS
FE01	NUAIRE GENIE-S SEMI-RECESSED CEILING MOUNTED, SWITCHED ON VIA LIGHT SWITCH, WITH INTEGRAL RUN ON TIMER 5-20 MINS.	25 L/S	1 No FLEXIBLE ROOF FLASHING HVFRP3-6 1 No ROOF PIPE COWL HVRPC-4 1 No ALUMINUIM DUCT HVSRD100
FE02	NUAIRE GENIE-S SEMI-RECESSED CEILING MOUNTED, SWITCHED ON VIA LIGHT SWITCH, WITH INTEGRAL RUN ON TIMER 5-20 MINS.	25 L/S	1 No FLEXIBLE ROOF FLASHING HVFRP3-6 1 No ROOF PIPE COWL HVRPC-4 1 No ALUMINUIM DUCT HVSRD100
FE03	VENT-AXIA MILANO STAINLESS STEEL KITCHEN EXTRACT HOOD	80 L/S	1 No VENT-AXIA TERMINATION SET REF NO: 56 35 13

FAN NUMBER	FAN TYPE	DUTY L/S	EXTRAS
EFE01	NUAIRE TOPS-S WITH 5-20 MINS RUN ONTIMER AND OPEATED VIA LIGHT SWITCH, FAN TO BE WALL MOUNTED AT HIGH LEVEL	20 L/S	1 No LOUVRE OUTLET SHUTTER: PVC 506 2 No RIGID PVC DUCT PVC 1300-5 WH 125Ø 1 No 90° BEND PVC PVC 490 WH 100Ø

ALL FANS TO BE AS INDICATED ON SCHEDULES ABOVE
ALL FANS TO HAVE A RUN ON TIMER AND BE OPERATED VIA LIGHT SWITCH UNLESS OTHERWISE STATED.

REF	DATE	REVISION	DRAWN	CHECKED

SCALE	DATE	DRAWN BY	CHECKED BY
1:50@A1	08.01	JT/tg	

DRAWING

PROPOSED FLAT AND GARAGE WET SERVICES AND VENTILATION

PROJECT

CRAZIES HALL BERKSHIRE

CLIENT

MR AND MRS SMEE

RIDGE

BEAUMONT HOUSE
59 HIGH STREET
THEALE
READING, RG7 5AL

TEL: 0118 932 3088
FAX: 01865 268701
E-mail: mail@ridge.co.uk
http://www.ridge.co.uk

Also at Oxford, Bristol and London

DRG NO 200179/M002

REV A

FILE REFERENCE:

XREF FILE REFERENCE: