

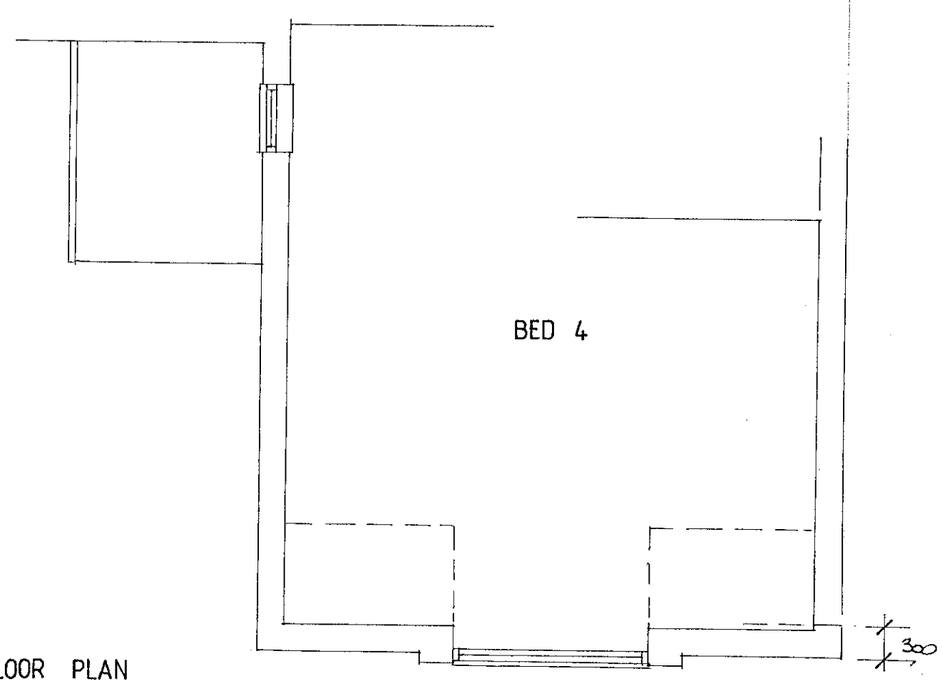



FIRST FLOOR PLAN

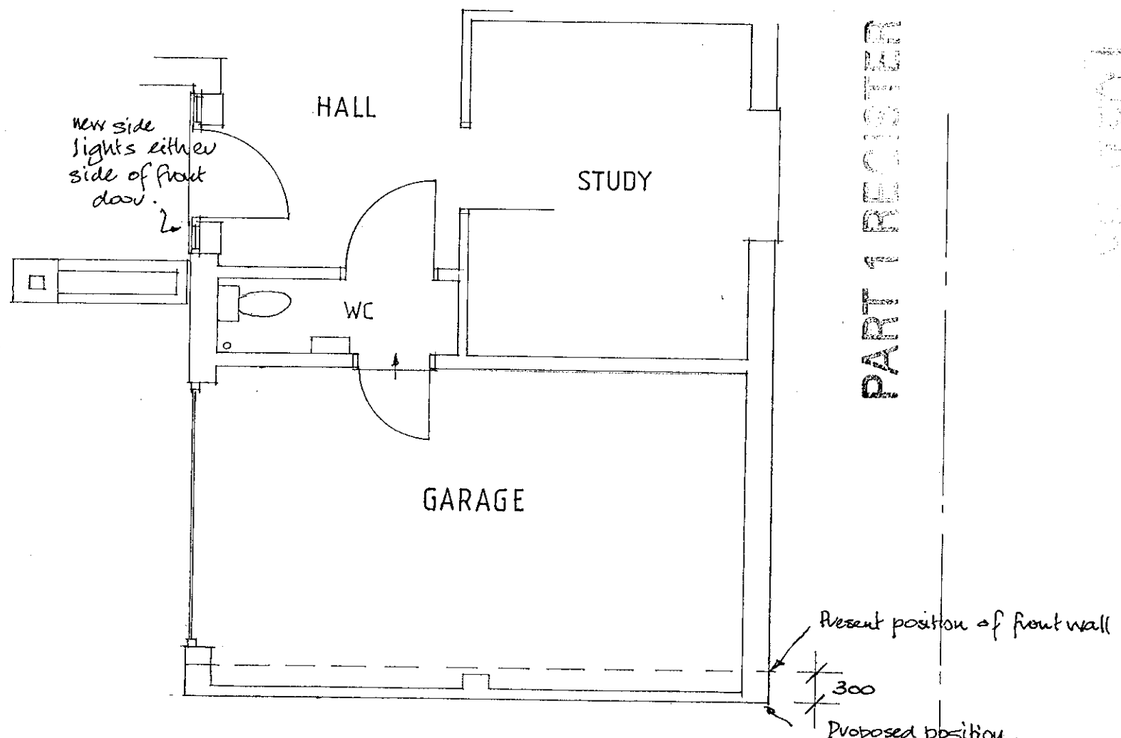

GROUND FLOOR PLAN

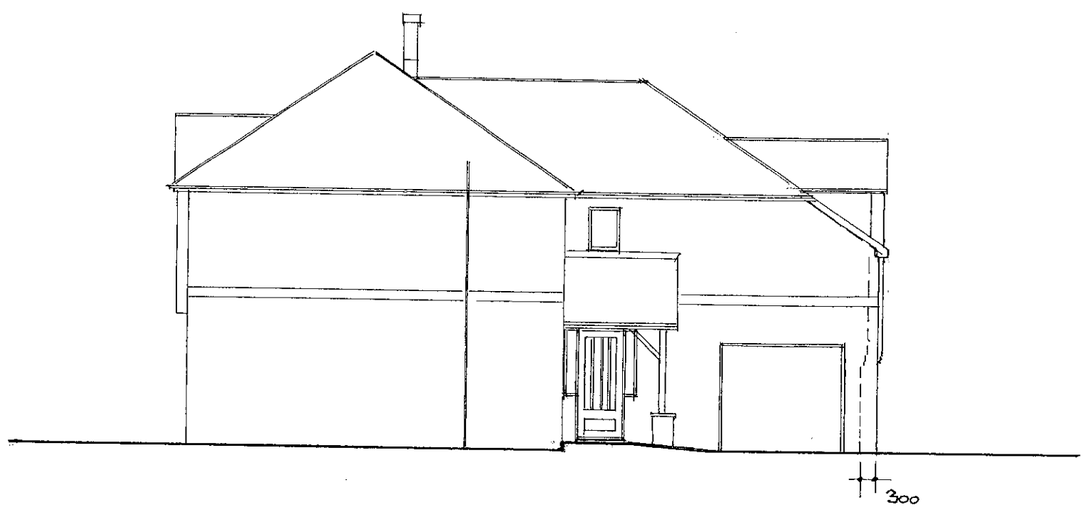


SIDE

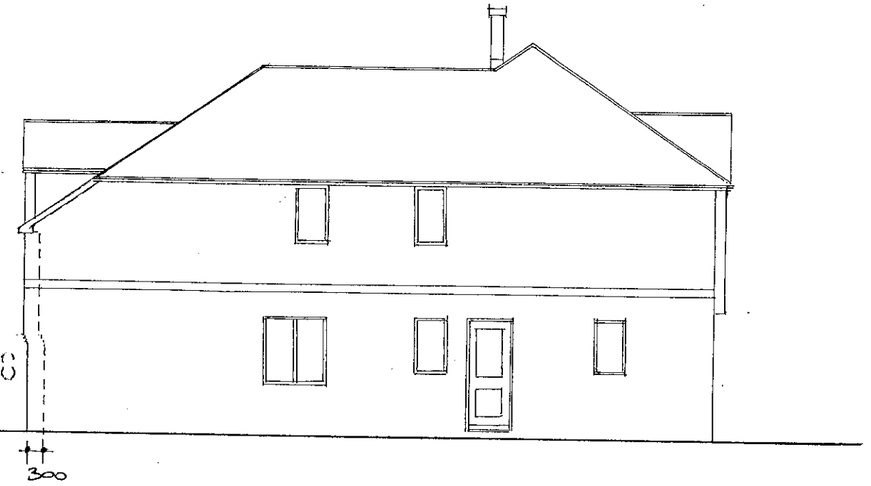

SIDE

Front elevation unchanged.

12 JUL 2002 PLANNING

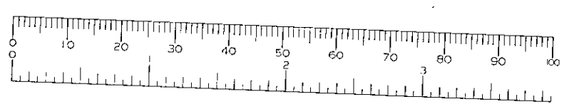

STEVE ATKINSON *BSc (Hons) Dip Arch (Hons) RIBA*

CHARTERED ARCHITECT


44 Basingstoke Road
Reading
Berkshire. RG2 0EL
Tel. (0118) 921 2223

- Job PROPOSED AMENDMENT TO HOUSE AT 106 LONDON ROAD RUSCOMBE
- Title PLANS AND ELEVATIONS
- Client MR AND MRS HARDMAN


Date 18 JUNE 02

Scale 1:50 1:100


Drawing Number 12384 - 01

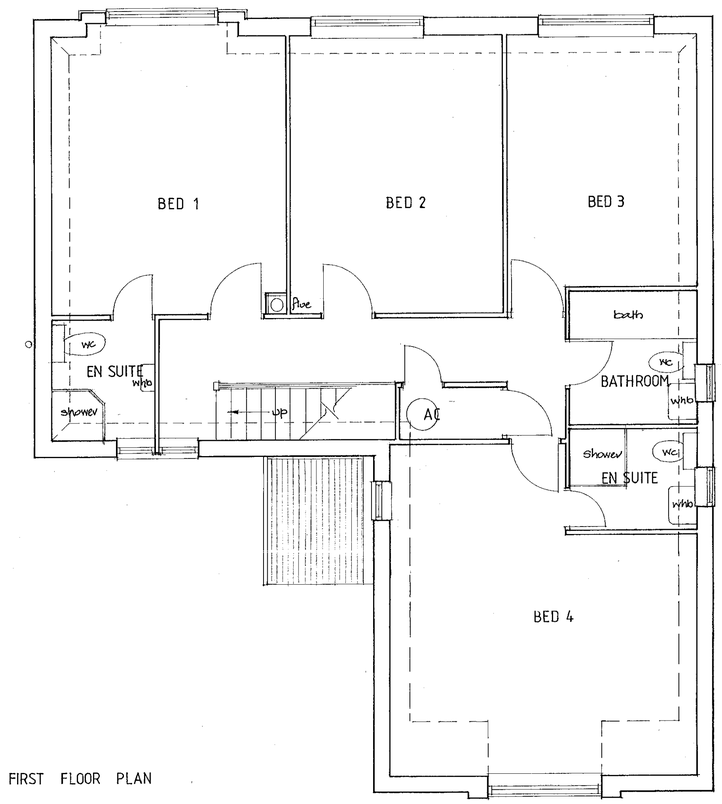

FIRST FLOOR PLAN

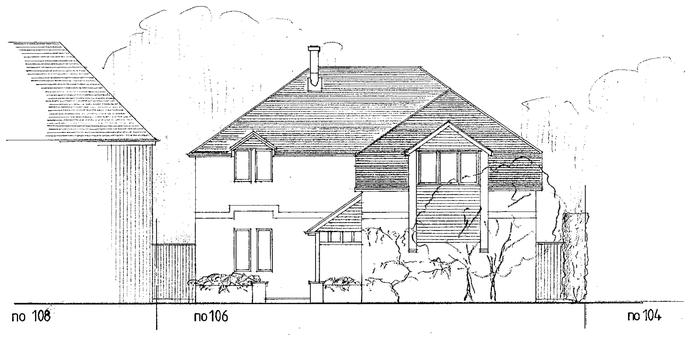


FRONT

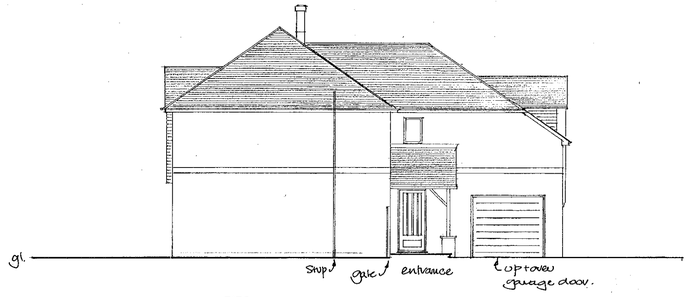


SIDE



REAR

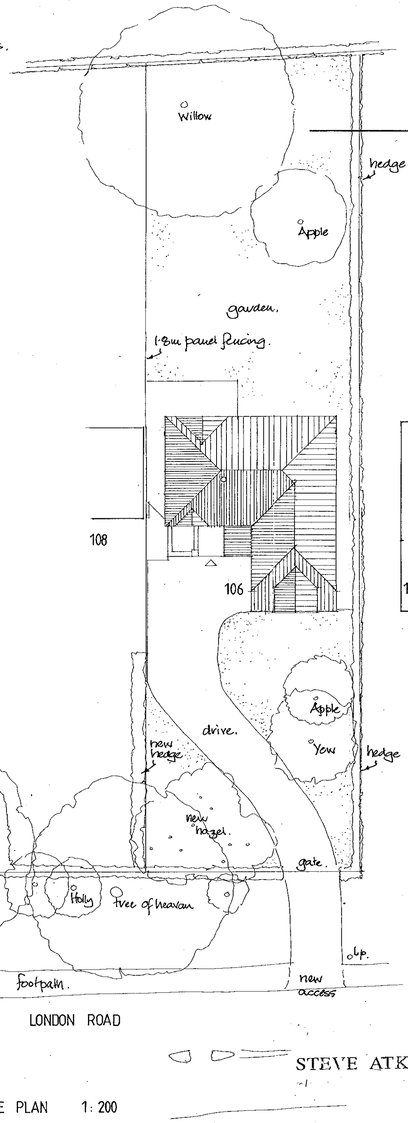


LONDON ROAD

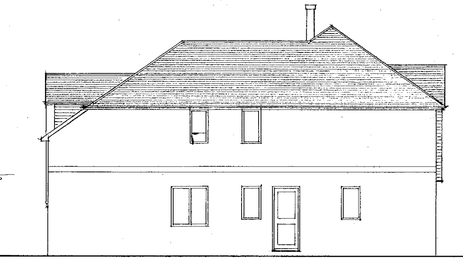


SIDE

Materials:
Facing bricks and string courses as approved by LA.
PVCu windows and doors double glazed + draught sealed.
White fascia boards and black pvc rainwater goods.
Concrete interlocking roof tiles pitch 35° to be approved by LA.
Feature stained weatherboarding. porch + two gable projections.
Oak posts + beams over porch.
Precast concrete flue encased in 3m. above roof.
All windows to have leaded lights.

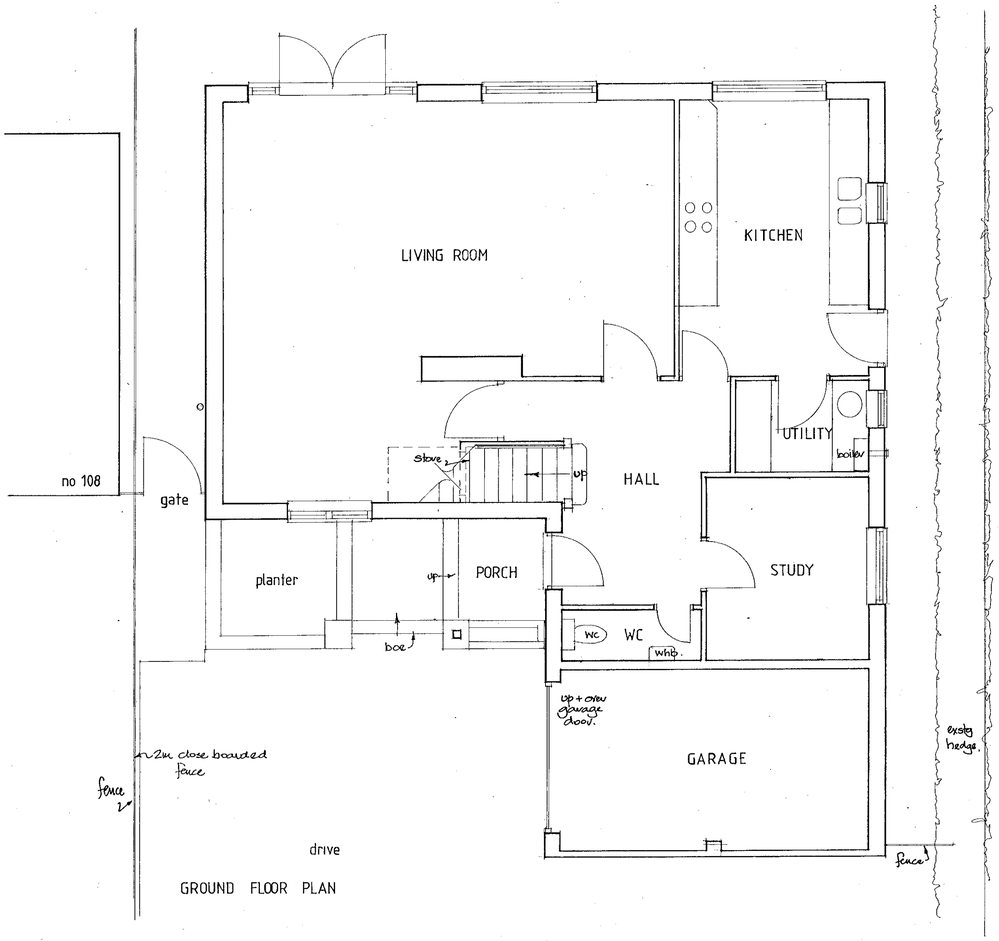

GROUND FLOOR PLAN

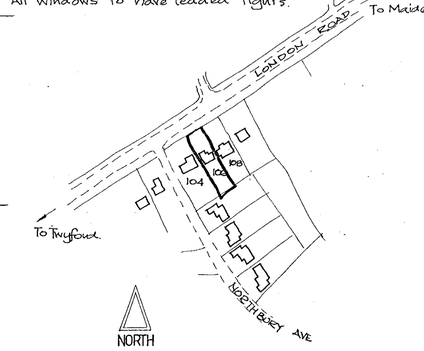

LOCATION PLAN 1:2500



APPROVED




SITE PLAN 1:200


STEVE ATKINSON *BSc (Hons) Dip Arch (Hons) RIBA*
CHARTERED ARCHITECT
44 Basingstoke Road
Reading
Berkshire. RG2 0EL
Tel. (0118) 921 2223


- Job REVISIONS TO NEW HOUSE AT 106 LONDON ROAD TWYFORD
- Title PLANS AND ELEVATIONS
- Client MR AND MRS HARDMAN

Date 20 APRIL 00
Scale 1:50 1:100
Drawing Number 9277 - 02

D 31/10/0

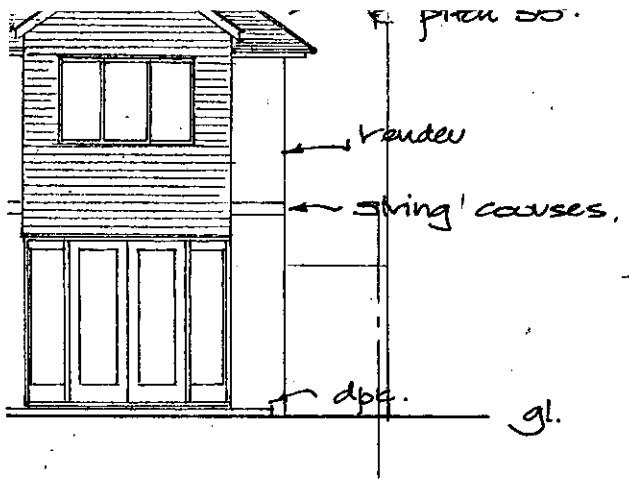


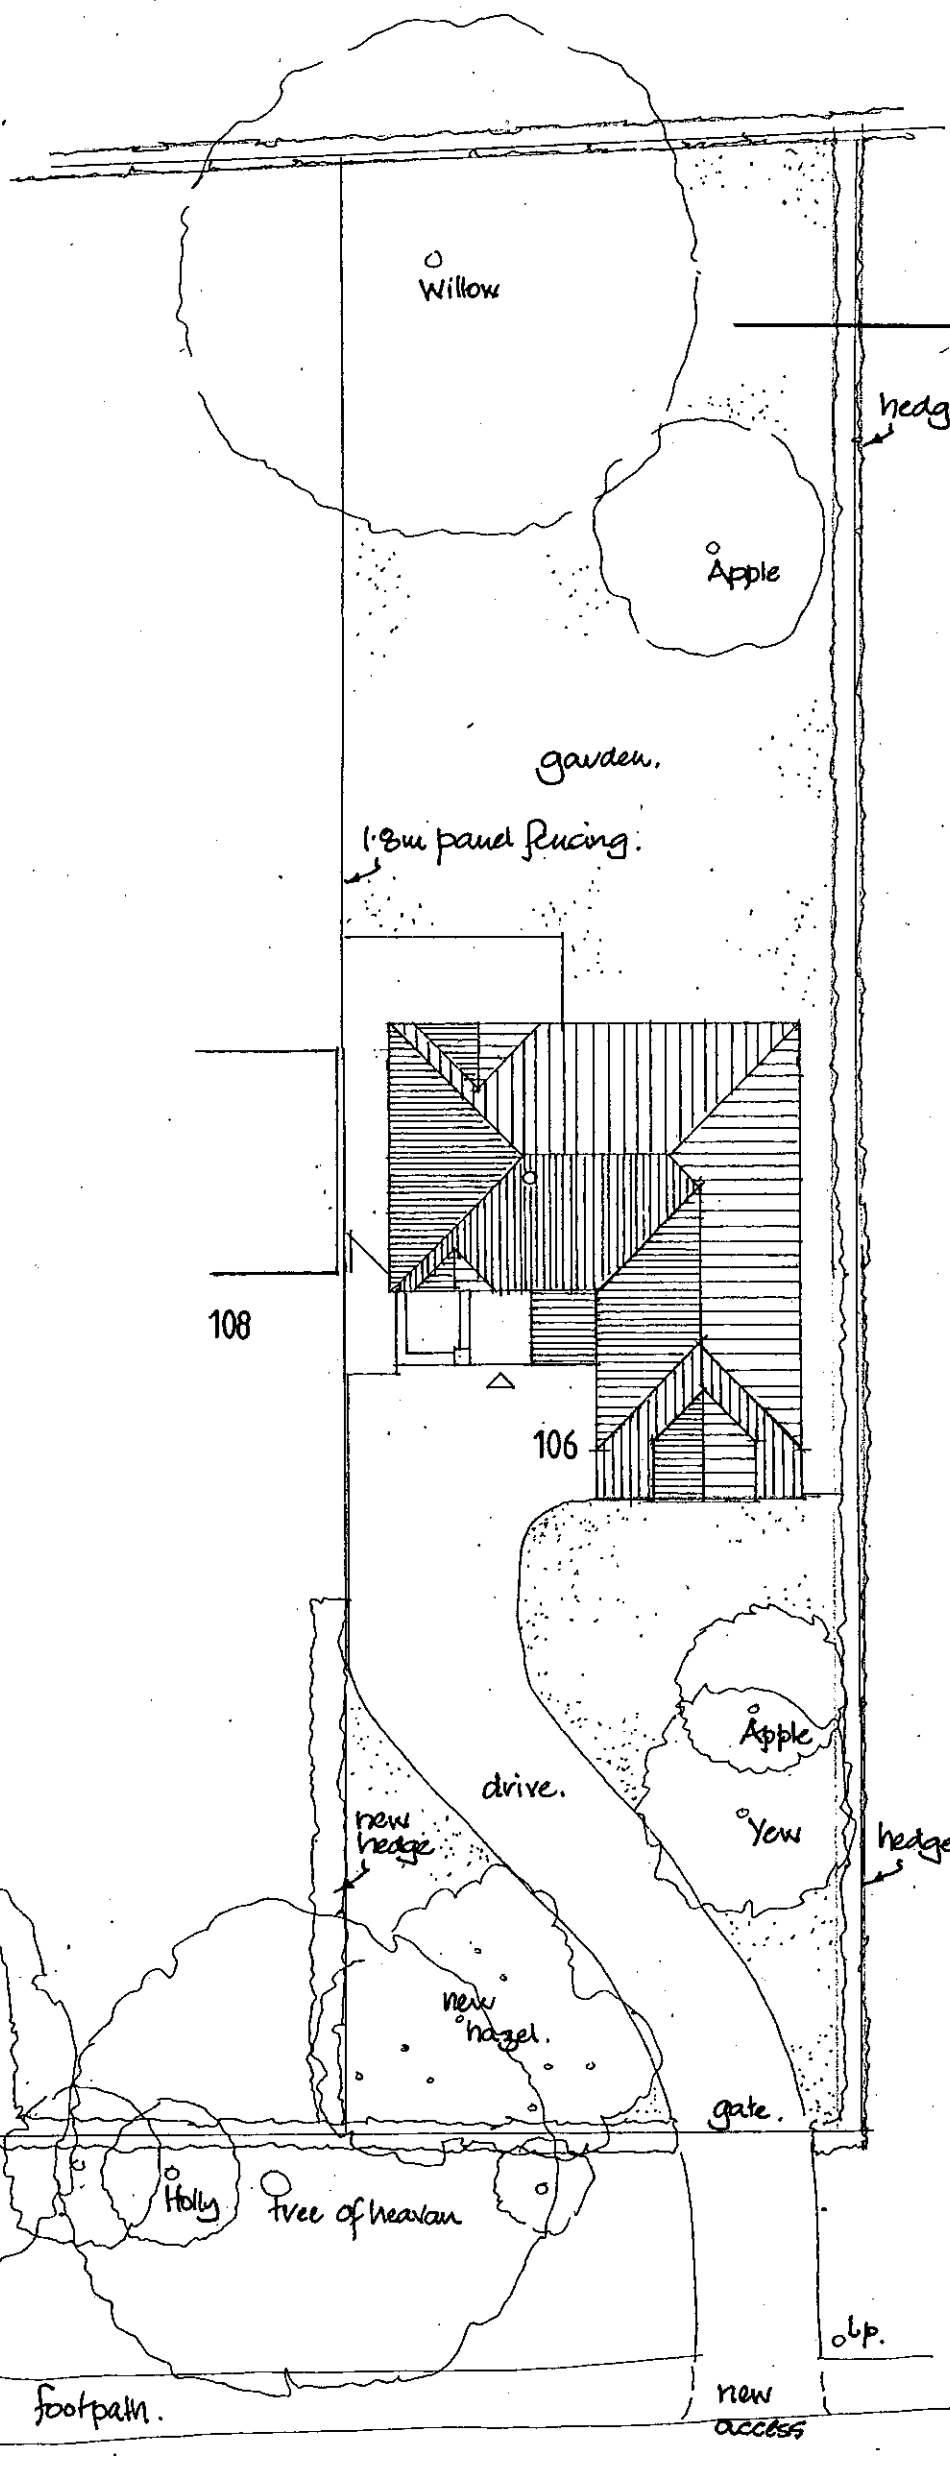

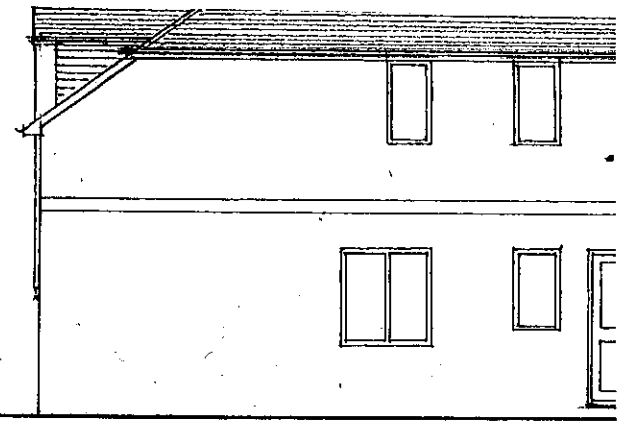

Materials:

facing bricks and string cours
PVCu windows and doors dou
White fascia boards and blac
Concrete interlocking roof tiles
Feature stained weather boardi
projections.
Oak posts + beams over po
Precast concrete lintels encase
All windows to have leaded

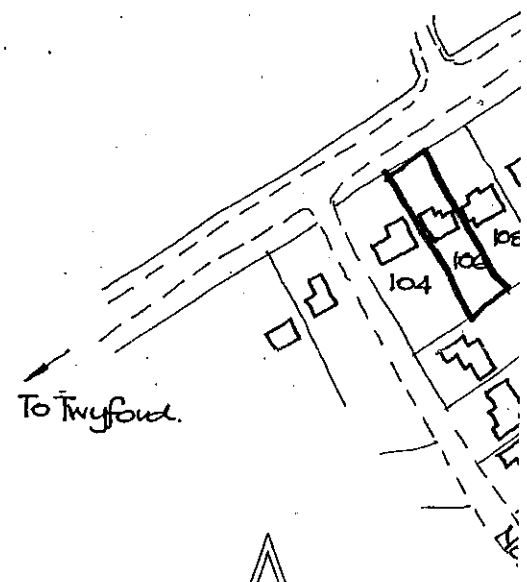

LOCATION PLAN

PA

APPROVED

SITE PLAN 1:200

N

0 10 20 30 40 50 60 70 80 90 100

App. F/2000/1404

STEVE ATKINSON *BSc (Hons) Dip Arch (Hons) RI*

- Job REVISIONS TO NEW HOUSE AT 106 LONDON ROAD TWYFORD — Date 20 /
- Title PLANS AND ELEVATIONS — Scale 1:50
- Client MR AND MRS HARDMAN — Drawing Nu