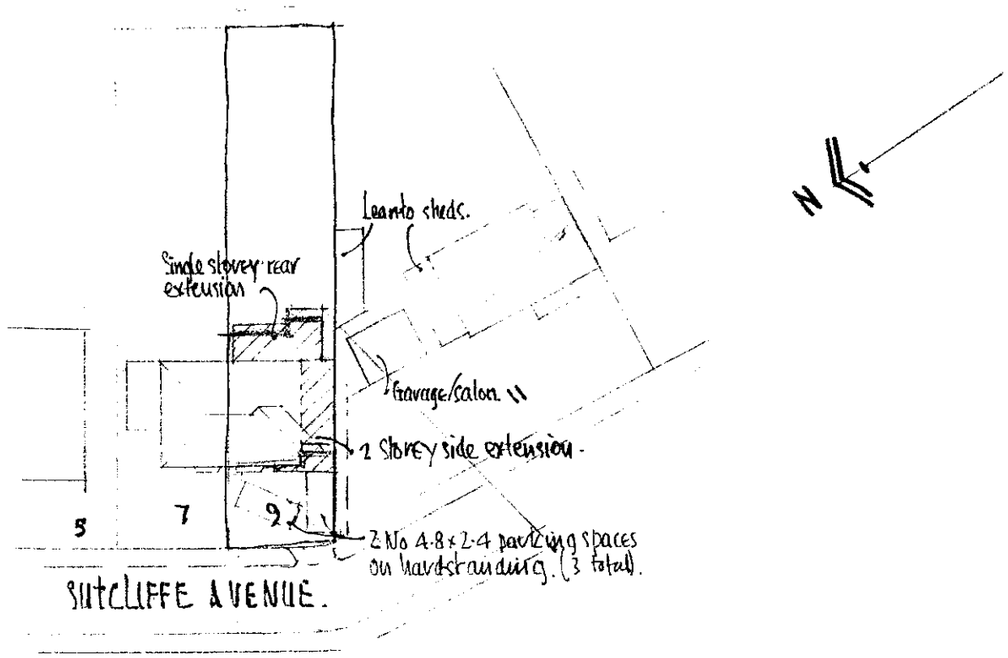

SITE PLAN 1:500

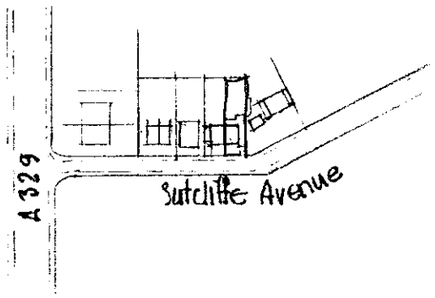

LOCATION PLAN 1:2500

SUPERSEDED

9, SUTCLIFFE AVENUE, EARLEY, RG6 7JW.

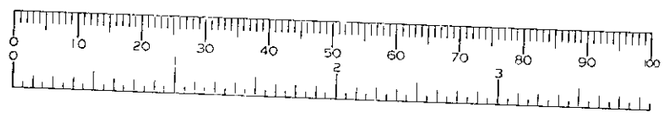

SITE AND LOCATION PLANS.

ROGER PRING & SONS.
ARCHITECTURAL & SURVEYING CONSULTANTS
278, Nine Mile Ride, Finchampstead, Wokingham, Berkshire, RG40 3NT.
Telephone no.: 0118 973 3502. Facsimile no.: 0118 973 6290.

DRG. NO.: 00/311/1 .SCALE As shown. DATE: Oct.'00.

Revisions:

08.NOV.2000* 2764

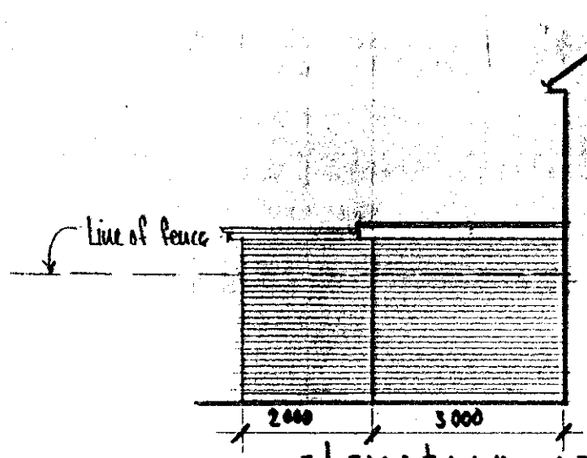

ELEVATION OF REAR EXTENSION
VIEWED FROM No. 7, SUTCLIFFE AVE.

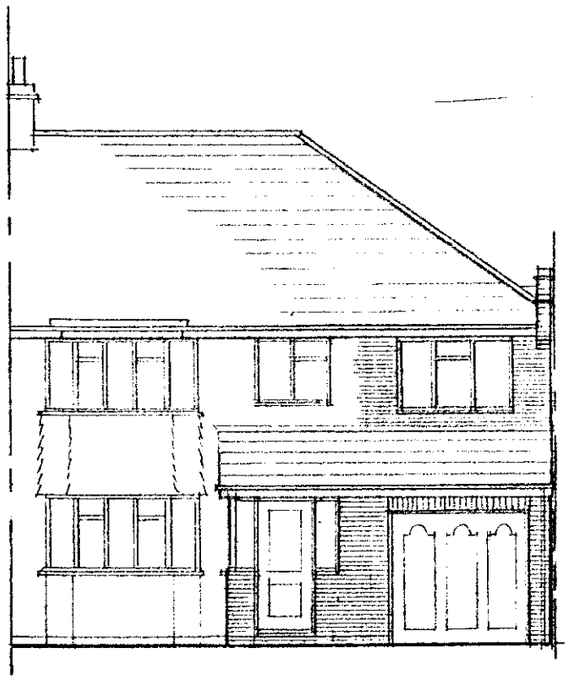

FRONT ELEVATION

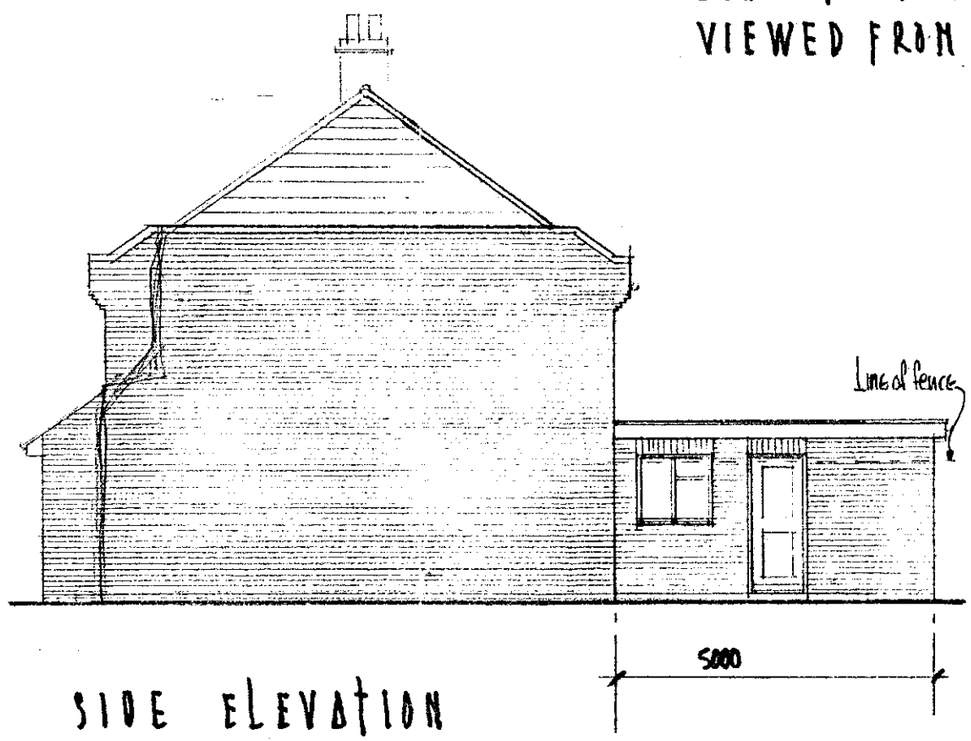

SIDE ELEVATION



REAR ELEVATION

Brickwork & roof tiles to be of similar colour & texture as existing.

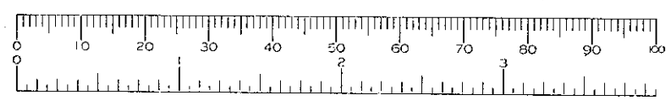

ELEVATIONS : AS PROPOSED

9, SUTCLIFFE AVENUE, EARLEY, RG6 7JW

ROGER PRING & SONS.
ARCHITECTURAL & SURVEYING CONSULTANTS
278, Nine Mile Ride, Finchampstead, Wokingham, Berkshire, RG40 3NT.
Telephone no.; 0118 973 3502. Facsimile no.; 0118 973 6290.

DRG. NO.; 00/311/5. SCALE.; 1:100 . DATE; OCT.'00.

Revisions:

08.NOV.2000* 2764

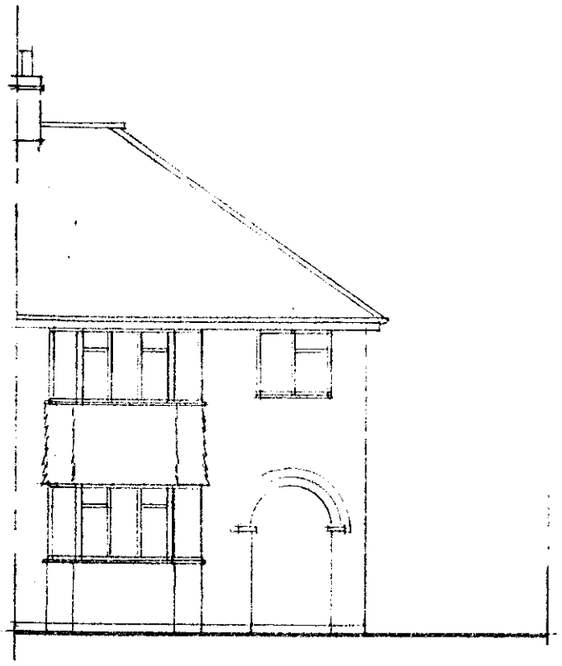

FRONT ELEVATION

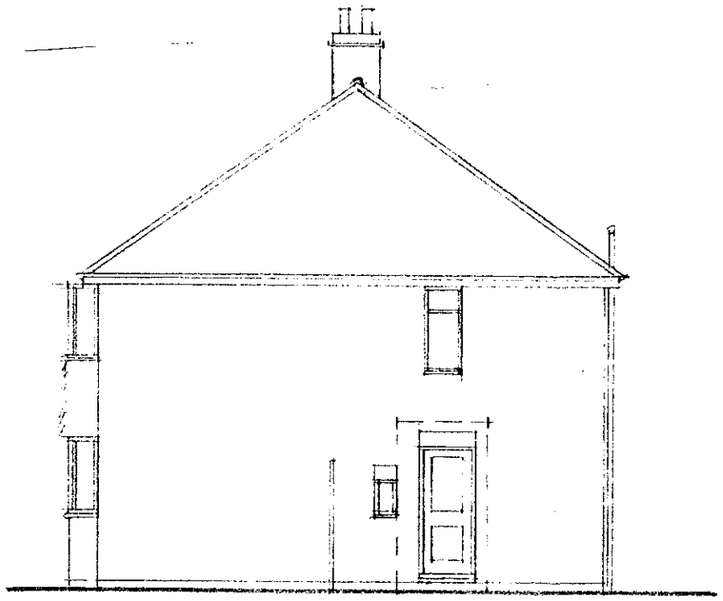

SIDE ELEVATION

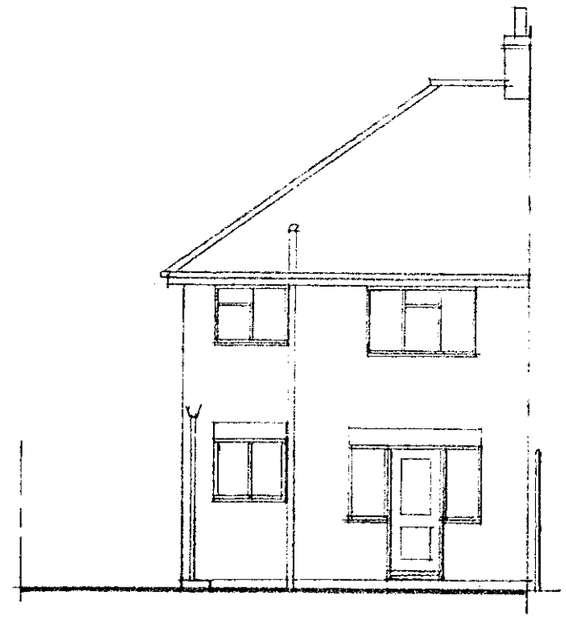

REAR ELEVATION

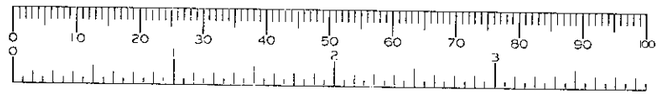

ELEVATIONS : AS EXISTING

9, SUTCLIFFE AVENUE, EARLEY, RG6 7JW

ROGER PRING & SONS.
ARCHITECTURAL & SURVEYING CONSULTANTS
278, Nine Mile Ride, Finchampstead, Wokingham, Berkshire, RG40 3NT.
Telephone no.; 0118 973 3502. Facsimile no.; 0118 973 6290.

DRG. NO.; 00/34/3 .SCALE.; 1:100 . DATE; Oct.'00

Revisions;

08. NOV. 2000* 2764

Boundary

50

New gulley & drain

2000 NTS.

2950 NTS.

5000 NTS.

to back away.

Mesh span

study

Mesh span

playroom

Escape window

New d/s s.d MH cover & frame

KITCHEN

Mesh span

Existing SVP & drain

Replacement roll stack

New S.P on extended drain.

Support over enlarged opening.

toilet

utility room

DINING AREA

FD30s door & frame.

190

100 min step up.

COATS

CDD

Rehang door on opposite jamb.

GARAGE

Parking: 1 in garage, 1 on drive in front of garage & 1 on hard-standing in front garden.

450

Boundary

SITTING ROOM

ENTRANCE HALL

GROUND FLOOR PLAN

Draught lobby.

600

coats.

6700 to boundary

Fall

Fall

Boundary

SVP

Stub stack

BATHROOM

E/S

BEDROOM

450

New opening & support

LINEN

LANDING

MASTER BEDROOM

BEDROOM

BEDROOM

Escape window

FIRST FLOOR PLAN

9, SUTCLIFFE AVENUE, EARLEY, RG6 7JW

PLANS: AS PROPOSED

ROGER PRING & SONS.

ARCHITECTURAL & SURVEYING CONSULTANTS

278, Nine Mile Ride. Finchampstead. Wokingham. Berkshire, RG40 3NT.

Telephone no.. 0118 973 3502. Facsimile no.; 0118 973 6290.

DRG. NO.; 00/311/4. SCALE.: 1:50 . DATE: OCT.'00.

Revisions:

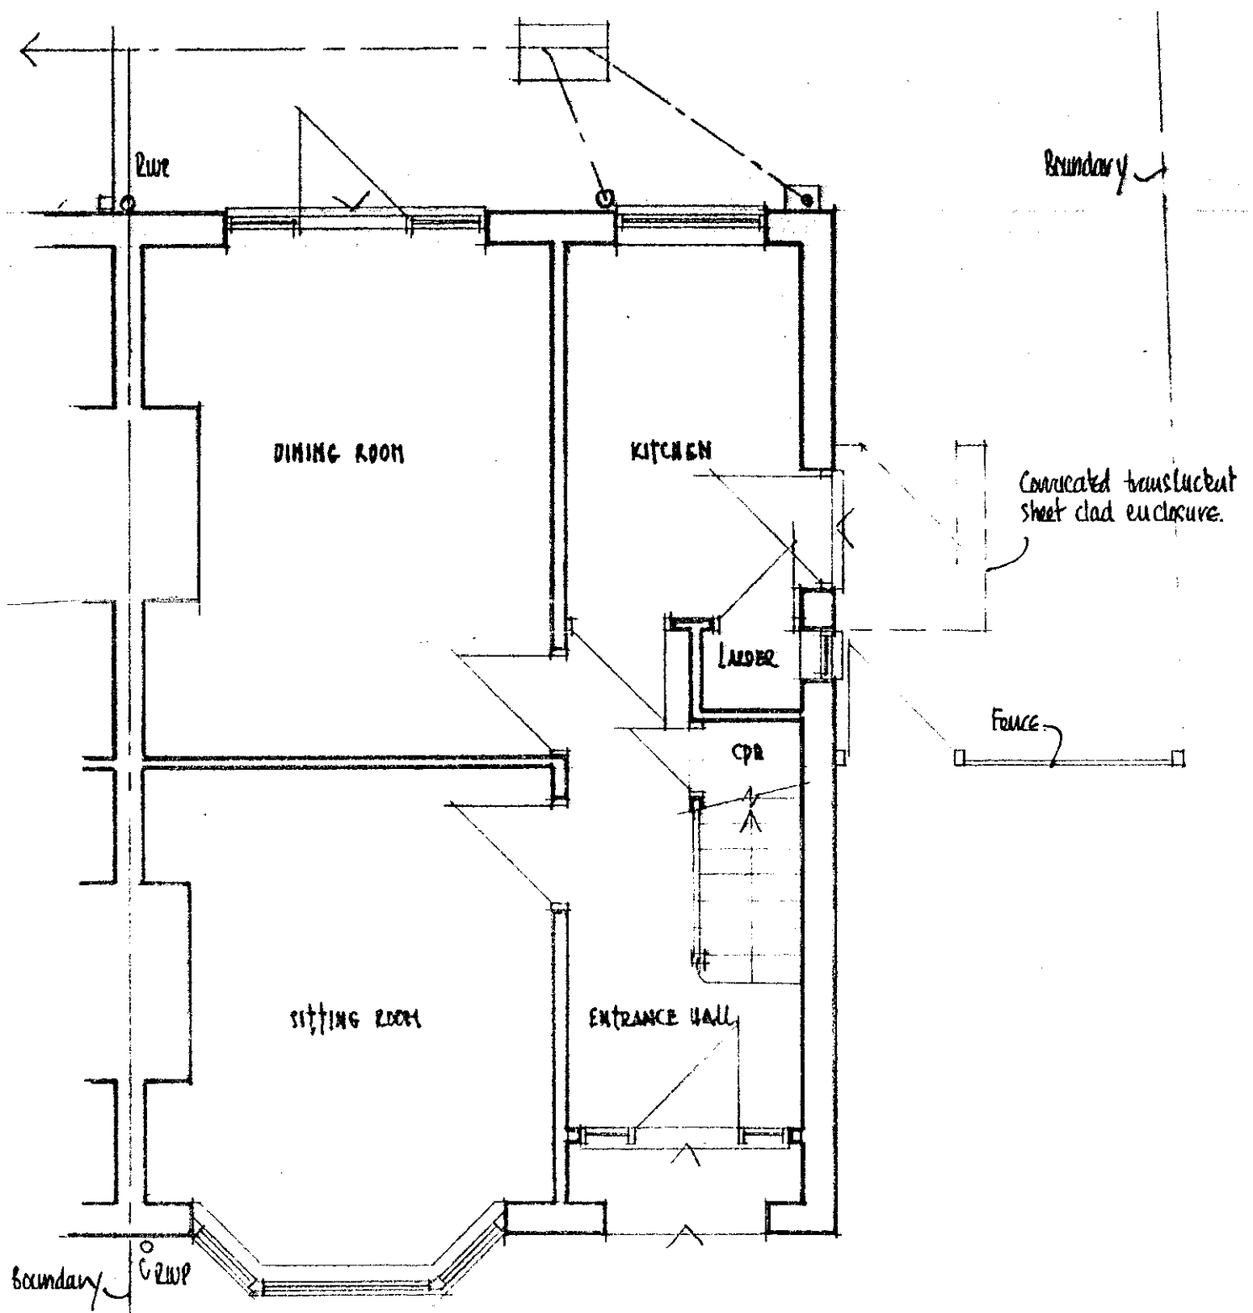

GROUND FLOOR PLAN

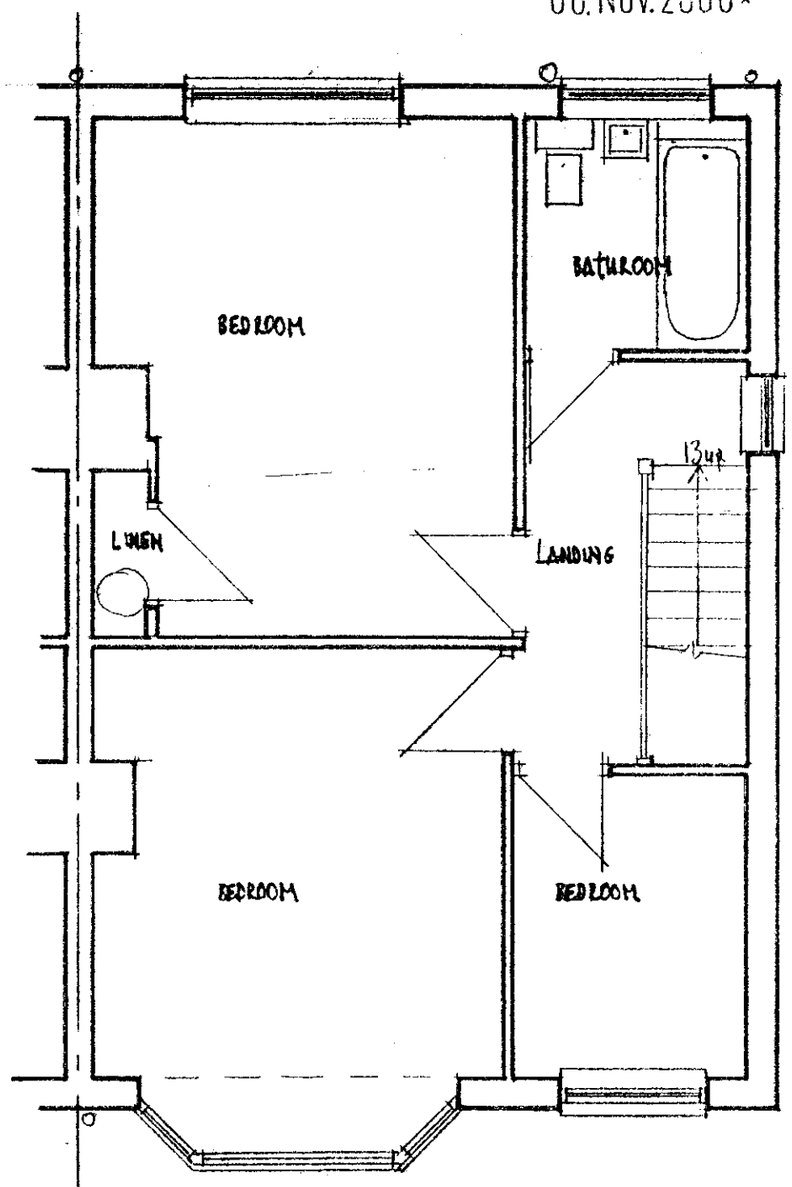

FIRST FLOOR PLAN

PLANS: AS EXISTING.

9, SUTCLIFFE AVENUE, EARLEY, RG6 7JW.

ROGER PRING & SONS.
ARCHITECTURAL & SURVEYING CONSULTANTS
278, Nine Mile Ride, Finchampstead, Wokingham, Berkshire, RG40 3NT.
Telephone no.; 0118 973 3502. Facsimile no.; 0118 973 6290.

DRG. NO.: 00/311/2 .SCALE.: 1:50 . DATE: Oct.00.

Revisions:.....

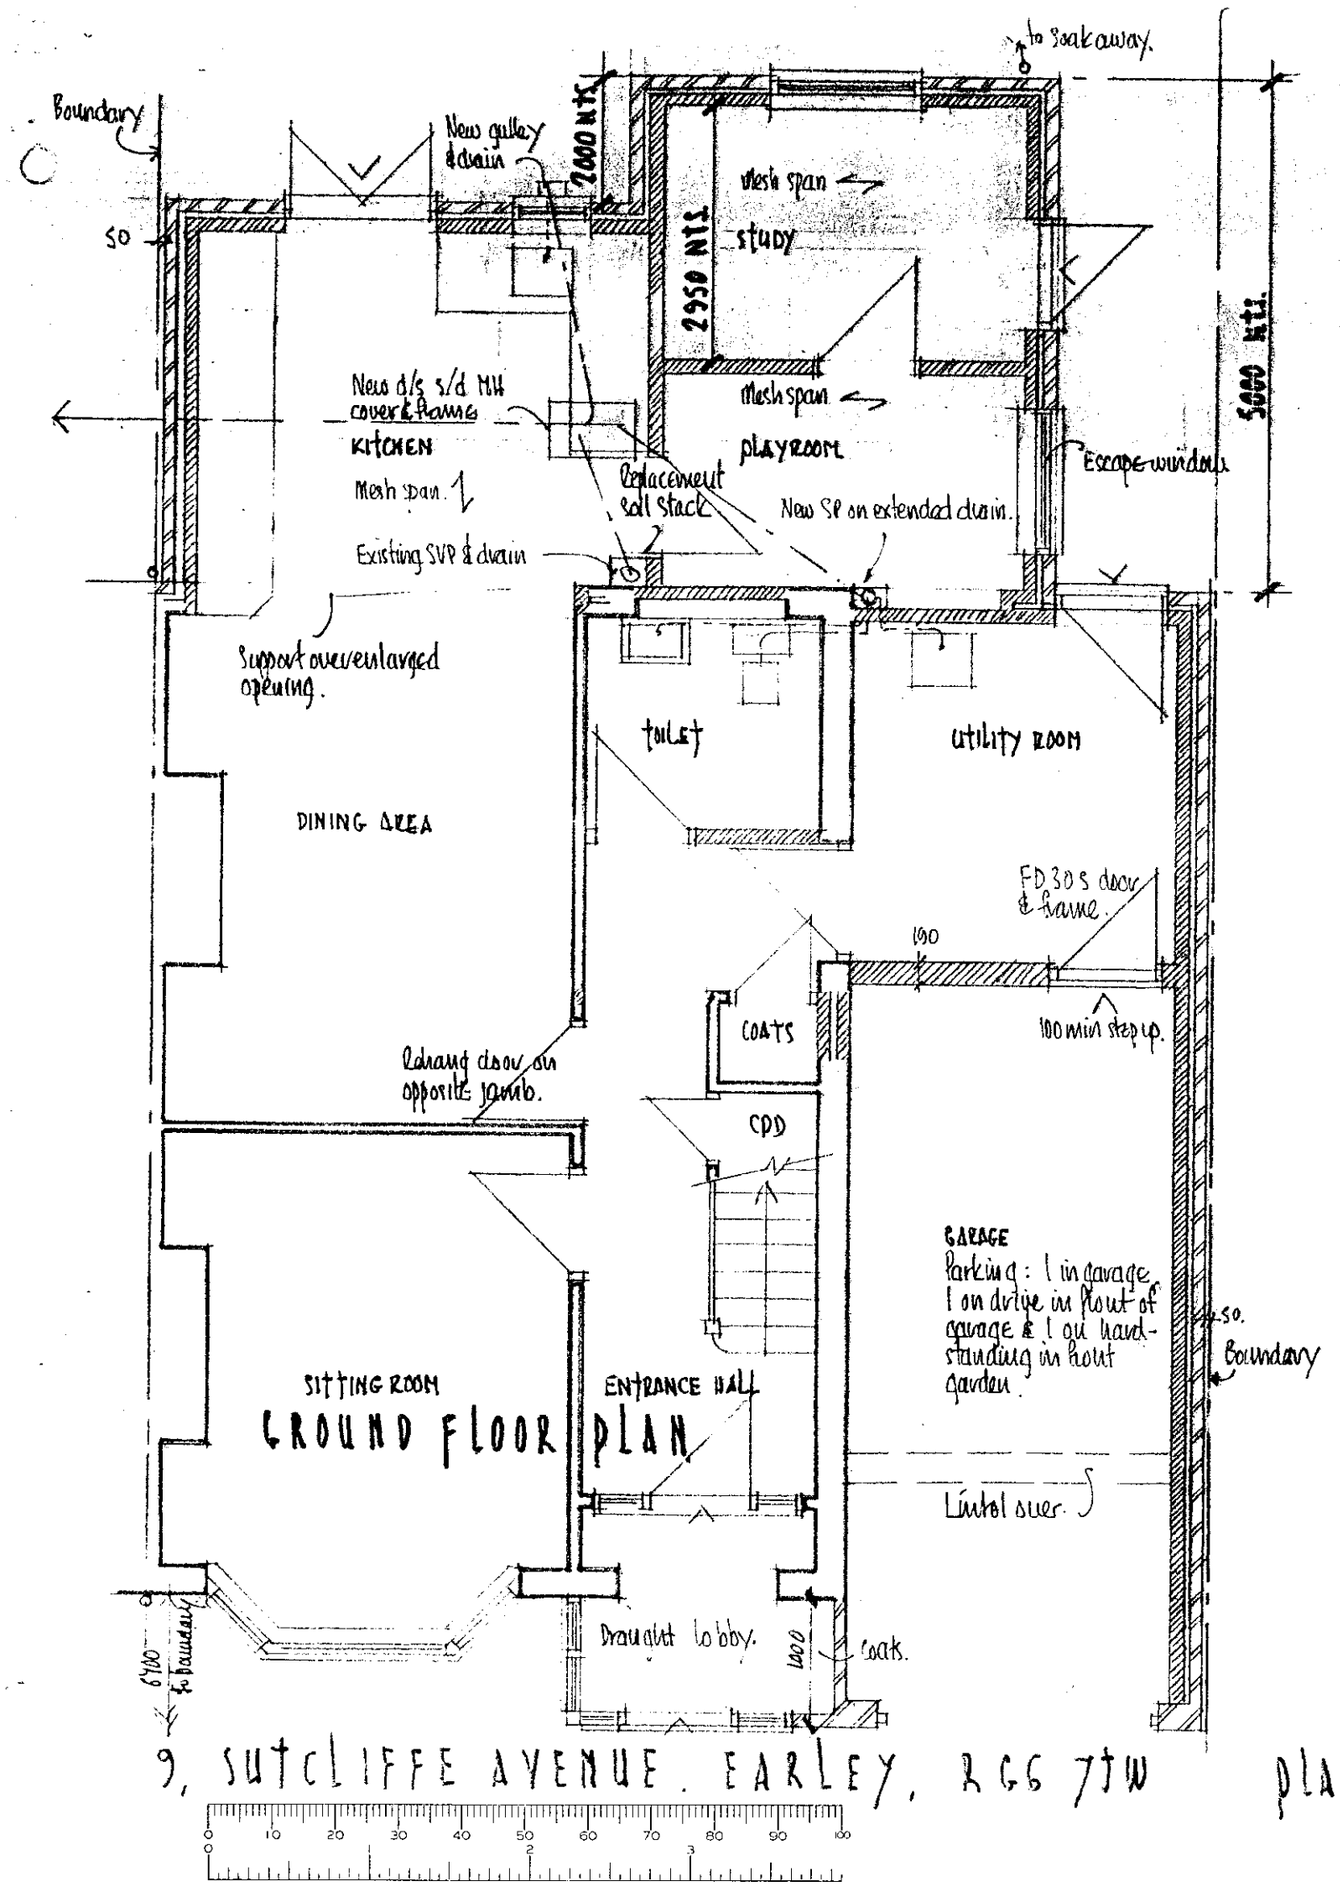

GROUND FLOOR PLAN

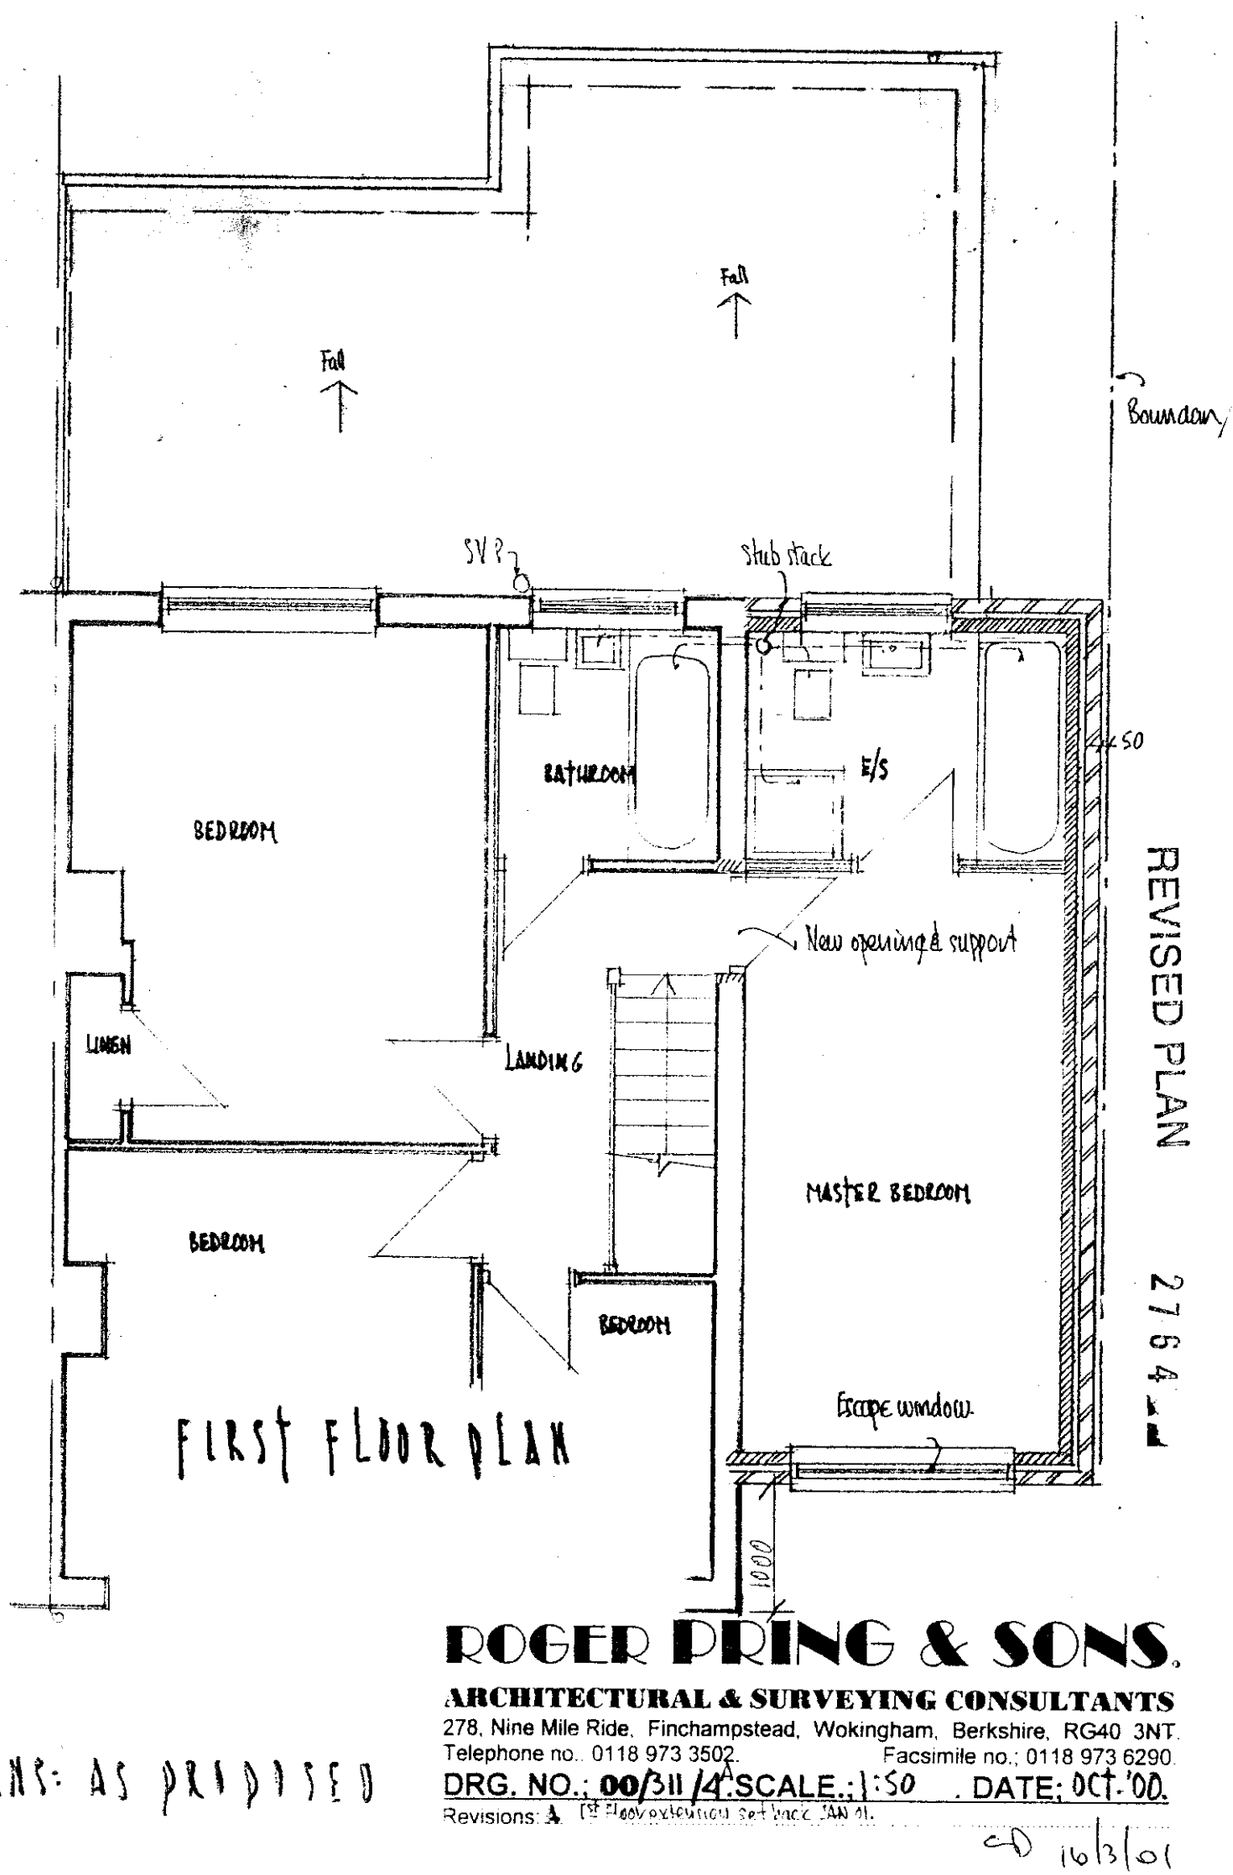

FIRST FLOOR PLAN

REVISED PLAN 2764

9, SUTCLIFFE AVENUE, EARLEY, RG6 7JW

PLANS: AS PROPOSED

ROGER PRING & SONS.
ARCHITECTURAL & SURVEYING CONSULTANTS
278, Nine Mile Ride, Finchampstead, Wokingham, Berkshire, RG40 3NT.
Telephone no.: 0118 973 3502. Facsimile no.: 0118 973 6290.

DRG. NO.: 00/311/A SCALE.: 1:50 . DATE: OCT.'00.

Revisions: A 1st Floor extension set back JAN 01.

16/3/01

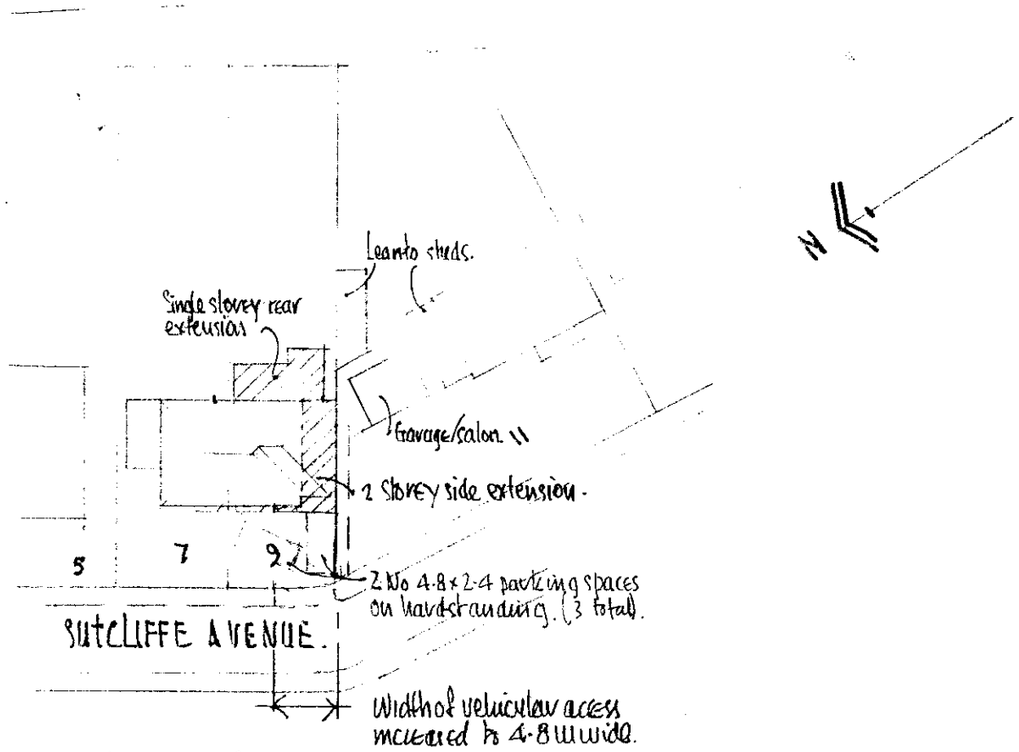

SITE PLAN 1:500

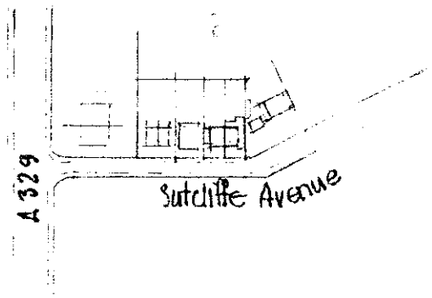

LOCATION PLAN 1:2500

APPROVED

REVISED PLAN

2764

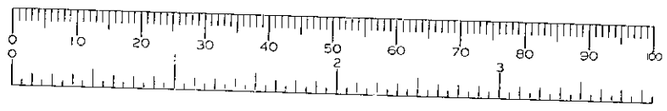

SITE AND LOCATION PLANS.

ROGER PRING & SONS.

ARCHITECTURAL & SURVEYING CONSULTANTS

278, Nine Mile Ride, Finchampstead, Wokingham, Berkshire, RG40 3NT.

Telephone no.: 0118 973 3502. Facsimile no.: 0118 973 6290.

DRG. NO.: 00/311/1A SCALE As shown. DATE: Oct. '00.

Revisions: A Vehicular access width increased. JAN 01.

16/3/01

COPIES TO:	ACK:
	FILE:
12 JAN 2001	
CS	
APP	
DC	ENS
POL	TLS

9, SUTCLIFFE AVENUE, EARLEY, RG6 7JW.

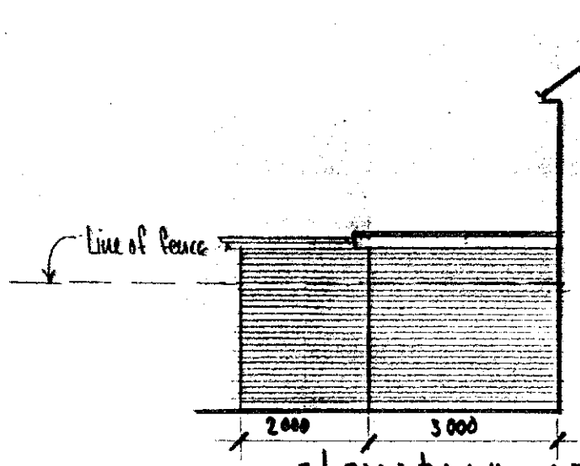

ELEVATION OF REAR EXTENSION
VIEWED FROM No. 7, SUTCLIFFE AVE.

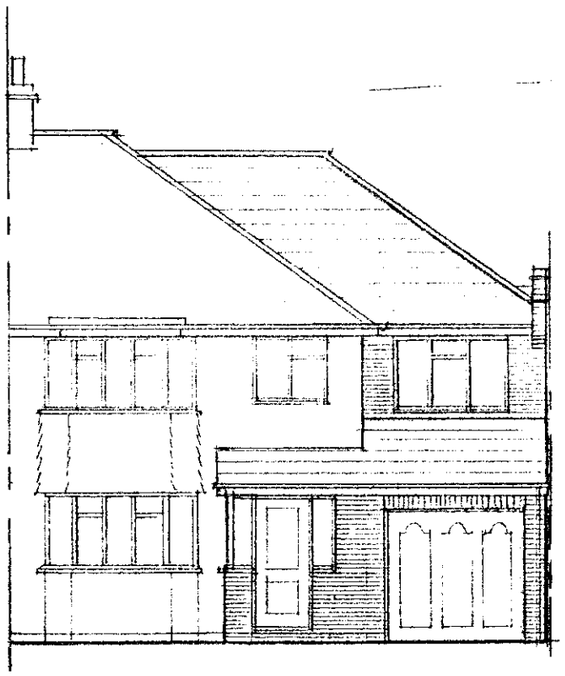

FRONT ELEVATION

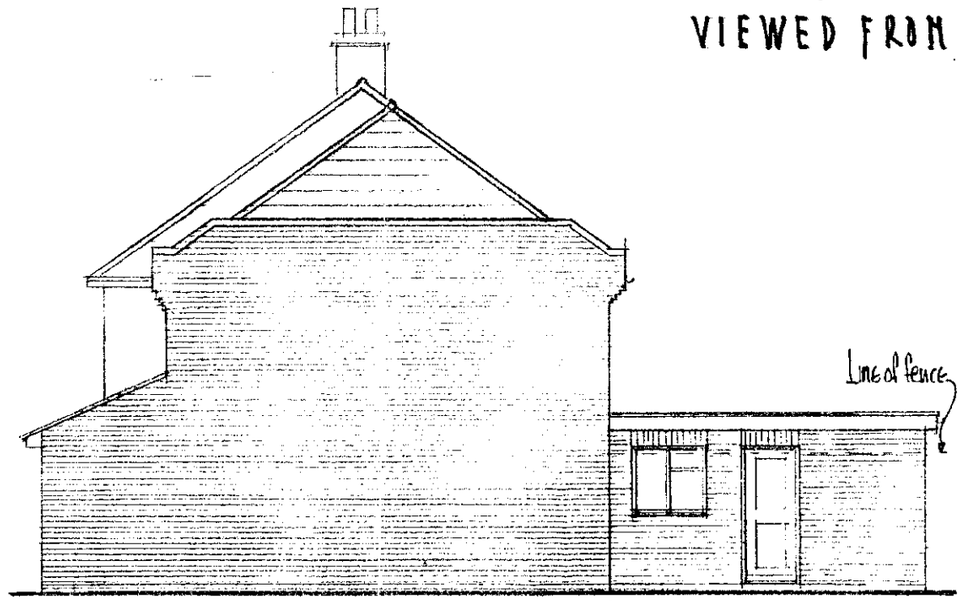

SIDE ELEVATION



REAR ELEVATION

Brickwork & roof tiles to be of similar colour & texture as existing.

REVISED PLAN

2764 1

ELEVATIONS : AS PROPOSED

9, SUTCLIFFE AVENUE, EARLEY, RG6 7JW

ROGER PRING & SONS.
ARCHITECTURAL & SURVEYING CONSULTANTS
278, Nine Mile Ride, Finchampstead, Wokingham, Berkshire, RG40 3NT.
Telephone no.: 0118 973 3502. Facsimile no.: 0118 973 6290.

DRG. NO.: 00/311/5A SCALE.: 1:100 . DATE: Oct.'00

Revisions: A. 1st floor extension set back at front 14/01

16/3/01