


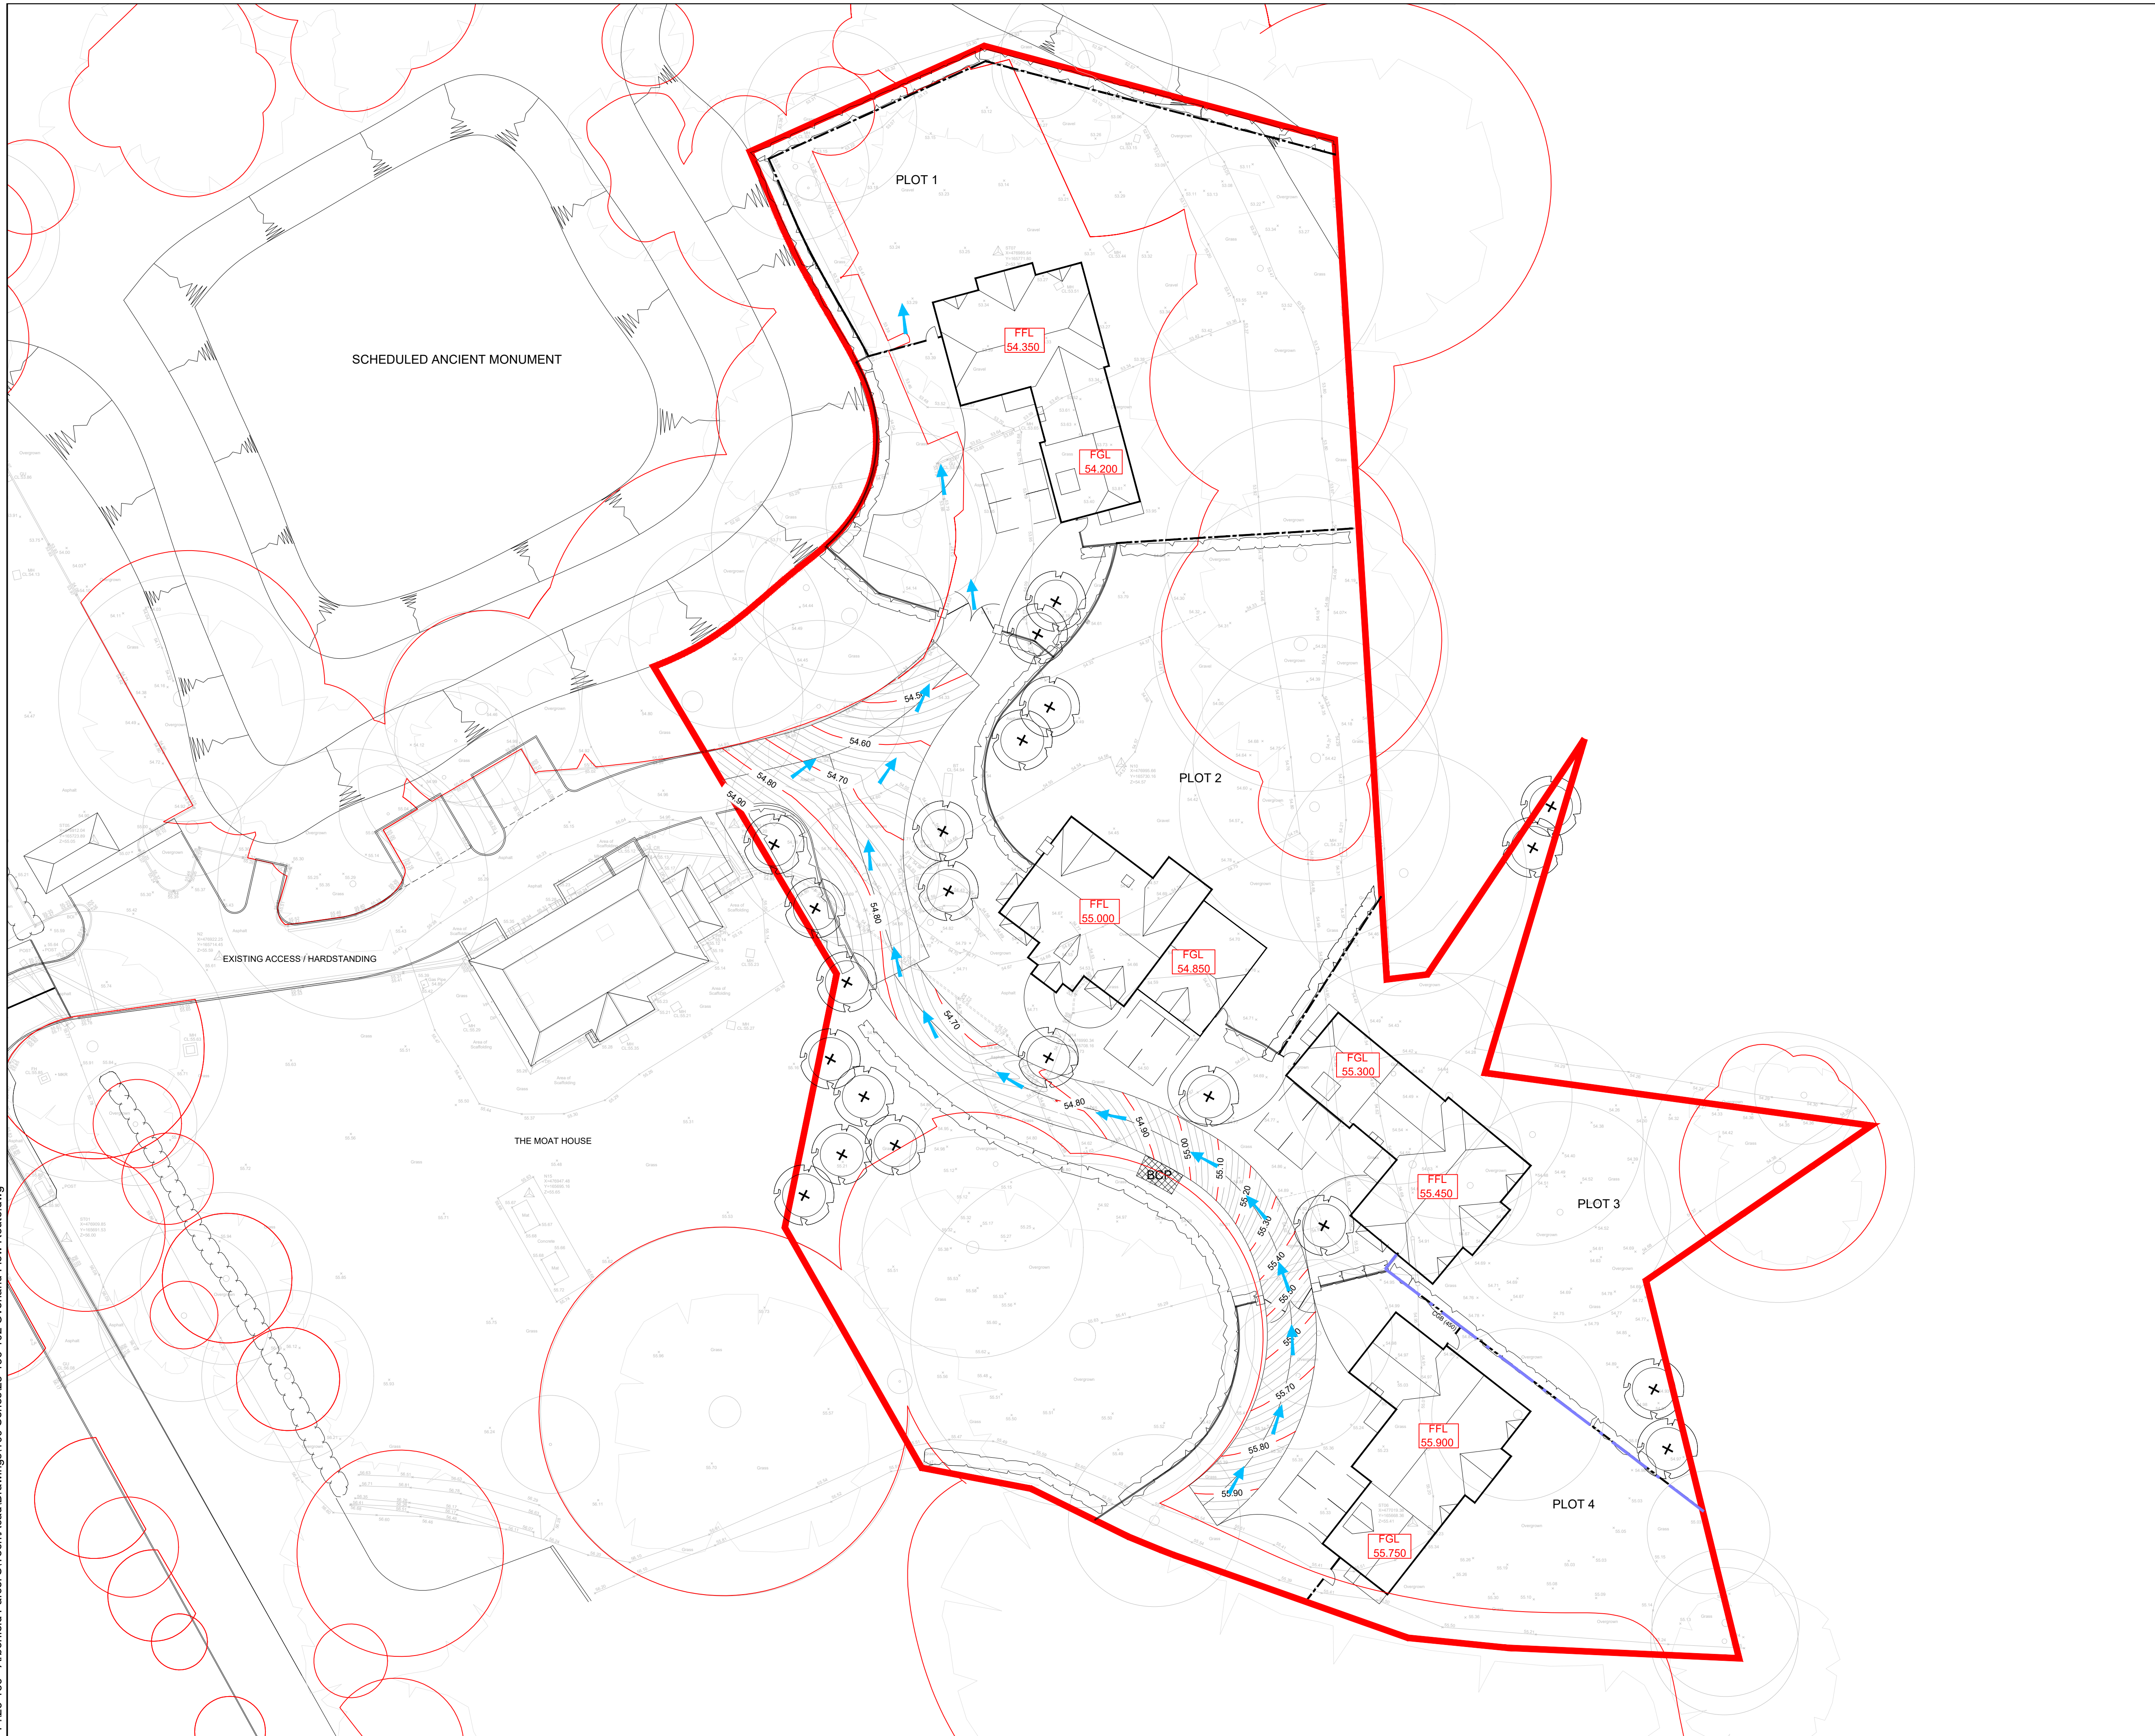

- NOTES
- DO NOT SCALE FROM THIS DRAWING. WORK TO FIGURED DIMENSIONS ONLY.
 - ALL DIMENSIONS ON THIS DRAWING ARE IN METRES UNLESS NOTED OTHERWISE.
 - THIS DRAWING IS A PRELIMINARY REVIEW ONLY AND SUBJECT TO DETAILED DESIGN.
 - THIS DRAWING IS BASED UPON ASCOT DESIGN LAYOUT. DRAWING NUMBER 24-J4649-01-002.
 - CONTOURS SHOWN ON THIS DRAWING ARE AT 25mm VERTICAL INTERVALS.
 - THE LEVELS SHOWN ON THIS DRAWING ARE PRELIMINARY AND SUBJECT TO CHANGE. NOTE THERE COULD BE A VARIANCE OF +/- 300mm BETWEEN PRELIMINARY LEVELS AND DETAILED DESIGN LEVELS.

- LEGEND
- PARCEL S BOUNDARY
 - DENOTES OVERLAND FLOW ROUTE
 - PROPOSED FINISHED FLOOR LEVEL (mAOD)
 - PROPOSED HIGHWAY CONTOUR. CONTOUR INTERVALS AT 20mm

Rev	Amendments	Dim	Chk	App	Date

ODYSSEY

Tuscany House
White Hart Lane
Basingstoke
Hampshire RG21 4AF

Telephone: 01256 331144
Fax: 01256 331134
E: info@odysseyconsult.co.uk
W: www.odysseyconsult.co.uk

Job Title ARBORFIELD PARCEL S		
Drawing Title OVERLAND FLOW ROUTE		
Client HICKS DEVELOPMENT LTD		
Scale 1:250 @A1	Date JULY 25	Designed TB
Drawn TB	Checked BJ	Approved LH
Job No 25-136	Drawing No 25-136/102	Rev