
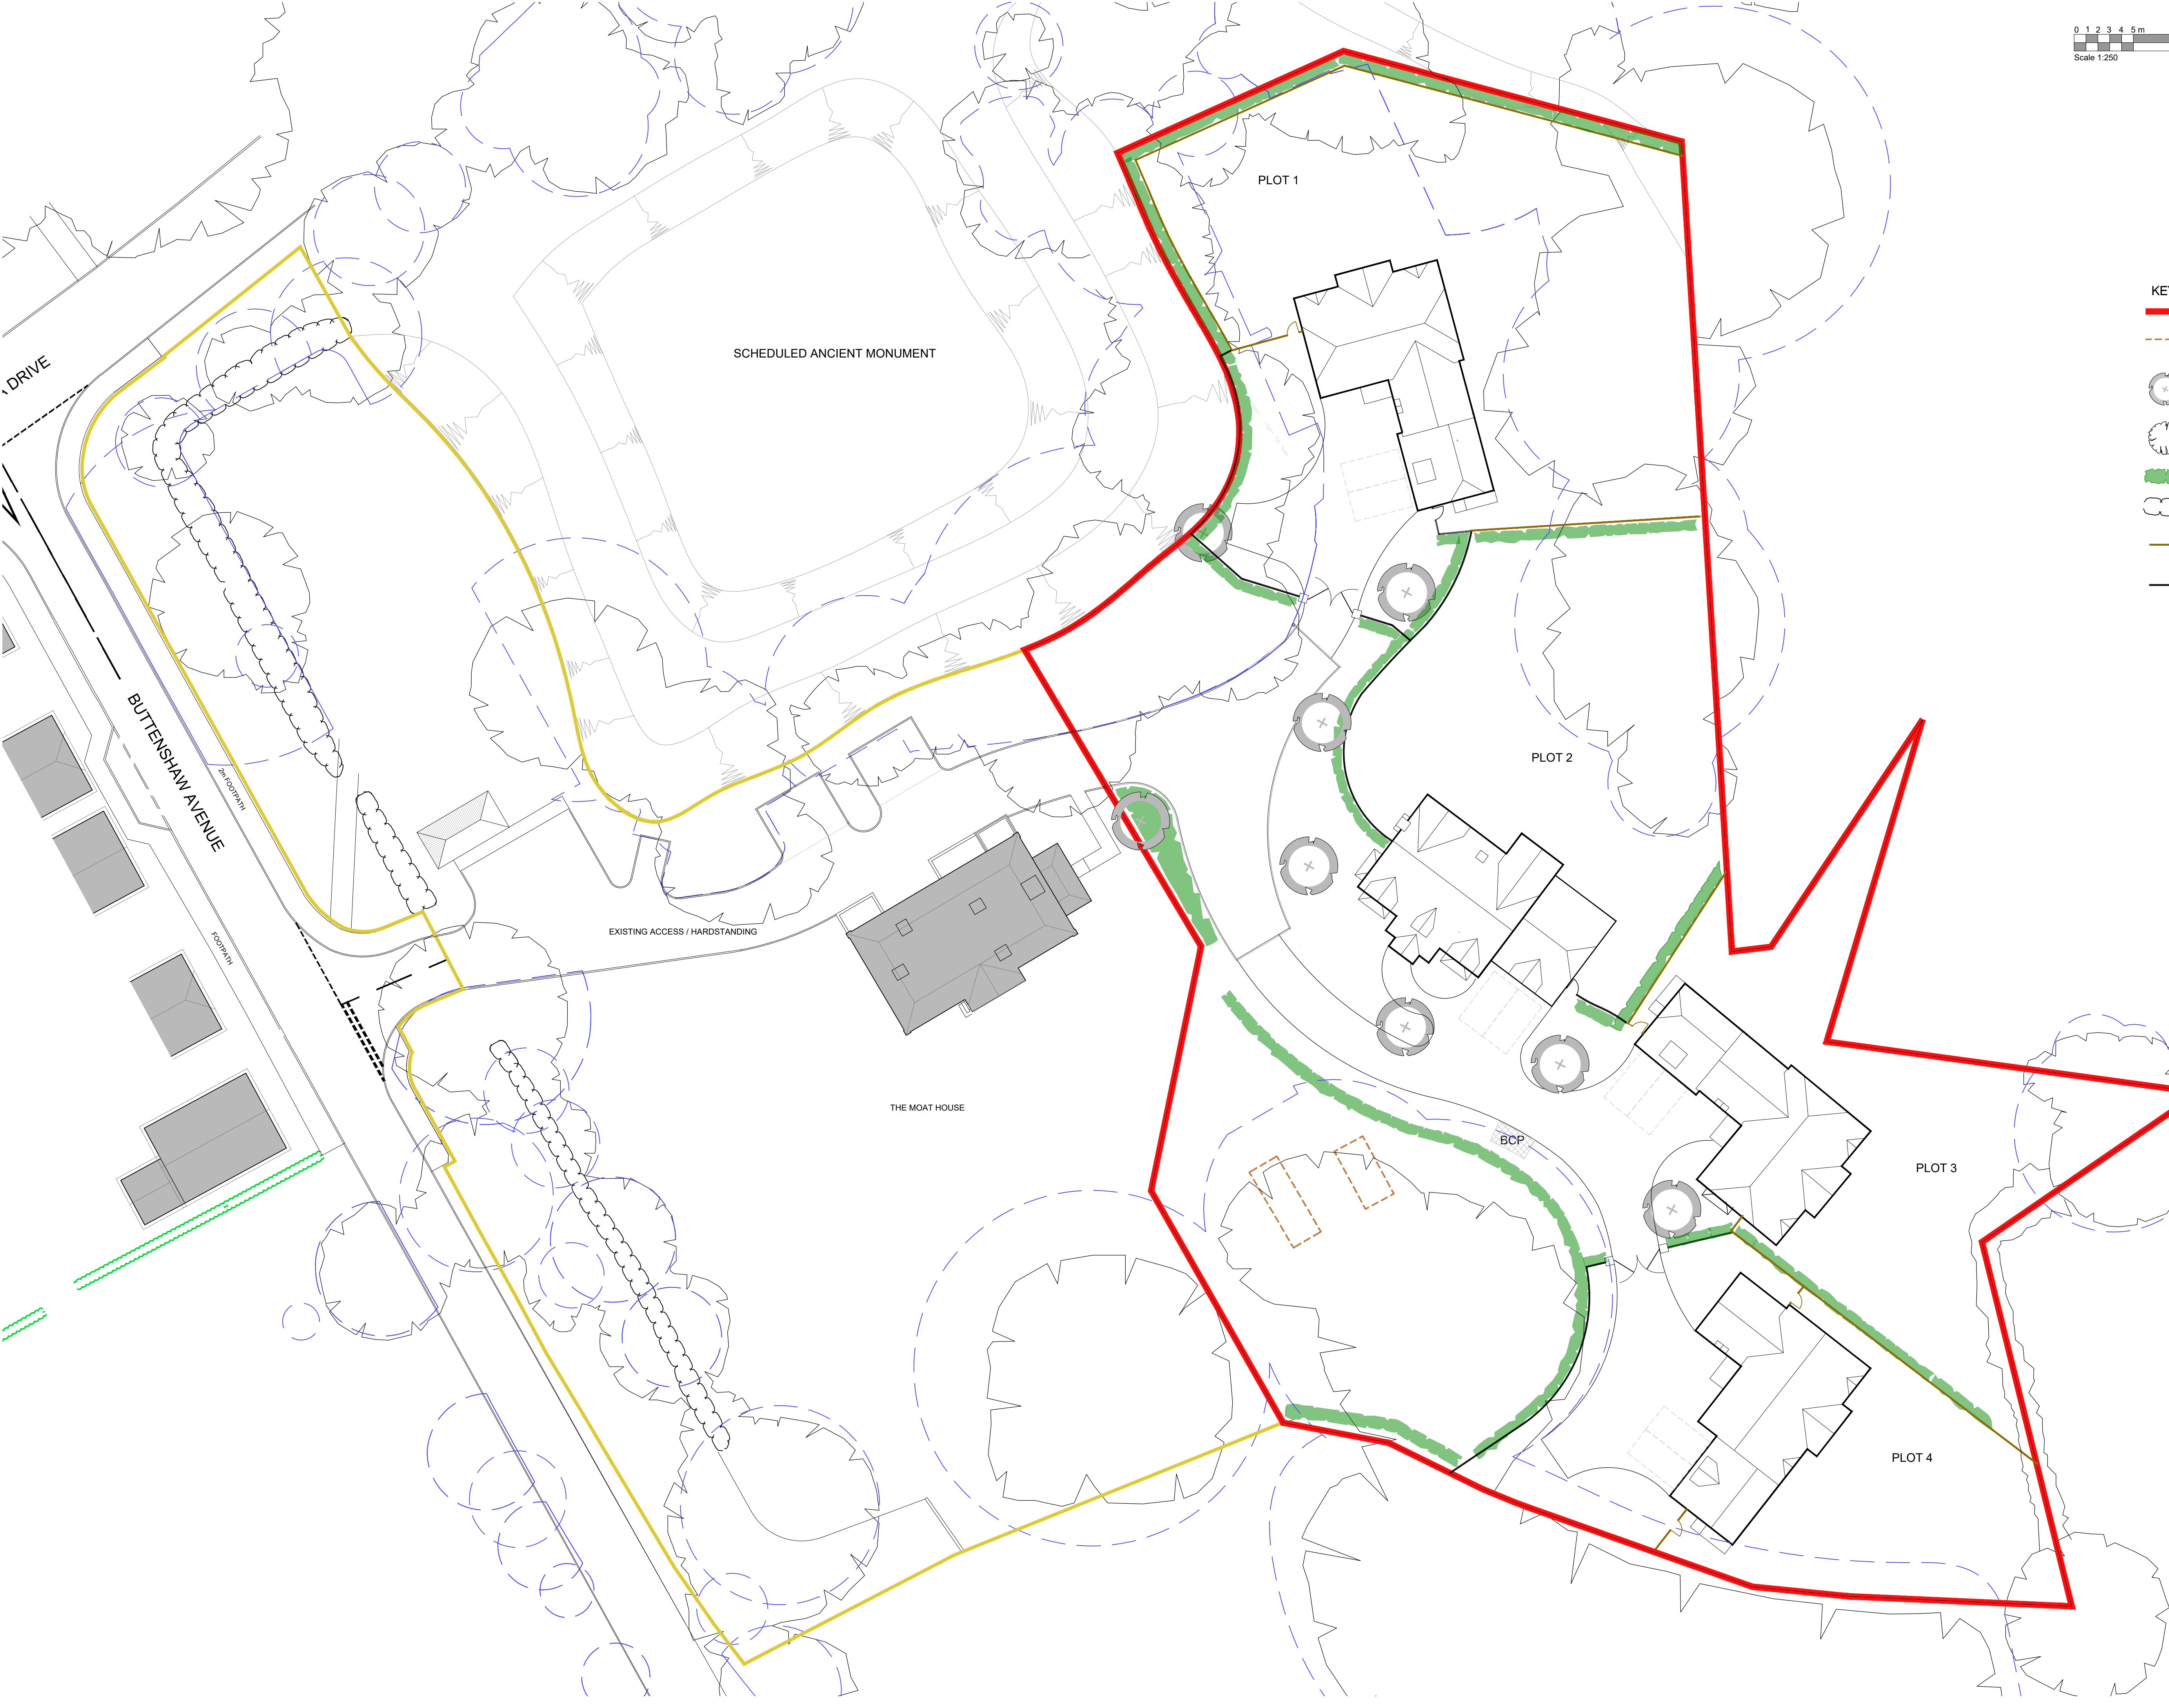


NORTH

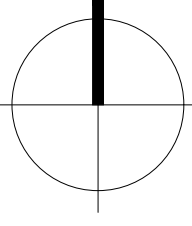

KEY

- PARCEL S SITE BOUNDARY
- LINES INDICATE EXISTING BUILDINGS
- PROPOSED TREES
- EXISTING TREES TO BE RETAINED
- PROPOSED MIXED NATIVE HEDGE PLANTING 1m WIDE
- EXISTING HEDGE PLANTING
- PROPOSED 1.8m TIMBER FENCE
- PROPOSED 1.2m BLACK METAL ESTATE RAILINGS
- PROPOSED 1.2m BLACK METAL ESTATE GATES

Rev.	Date	Detail
RESERVED MATTERS		
		
ASCOT DESIGN Timeless architecture		
Ascot Design Ltd, Berkshire House 39-51 High Street, Ascot, Berkshire, SL5 7HY Tel: 01344 299530 Fax: 01344 299531 Email: info@ascotdesign.com www.ascotdesign.com		
Client		
HICKS DEVELOPMENTS LTD		
Project Title		
PARCEL S, THE MOAT HOUSE, ARBORFIELD GARRISON, RG2 9LY		
Drawing Title		
SITE INFORMATION PLAN		
Scale	Date	Drawn
1:250@A1	MAY'25	DQ
Drawing No.	Rev.	
24-J4649-01-002	-	
The copyright in this document and design is confidential to and the property of Ascot Design Limited		