


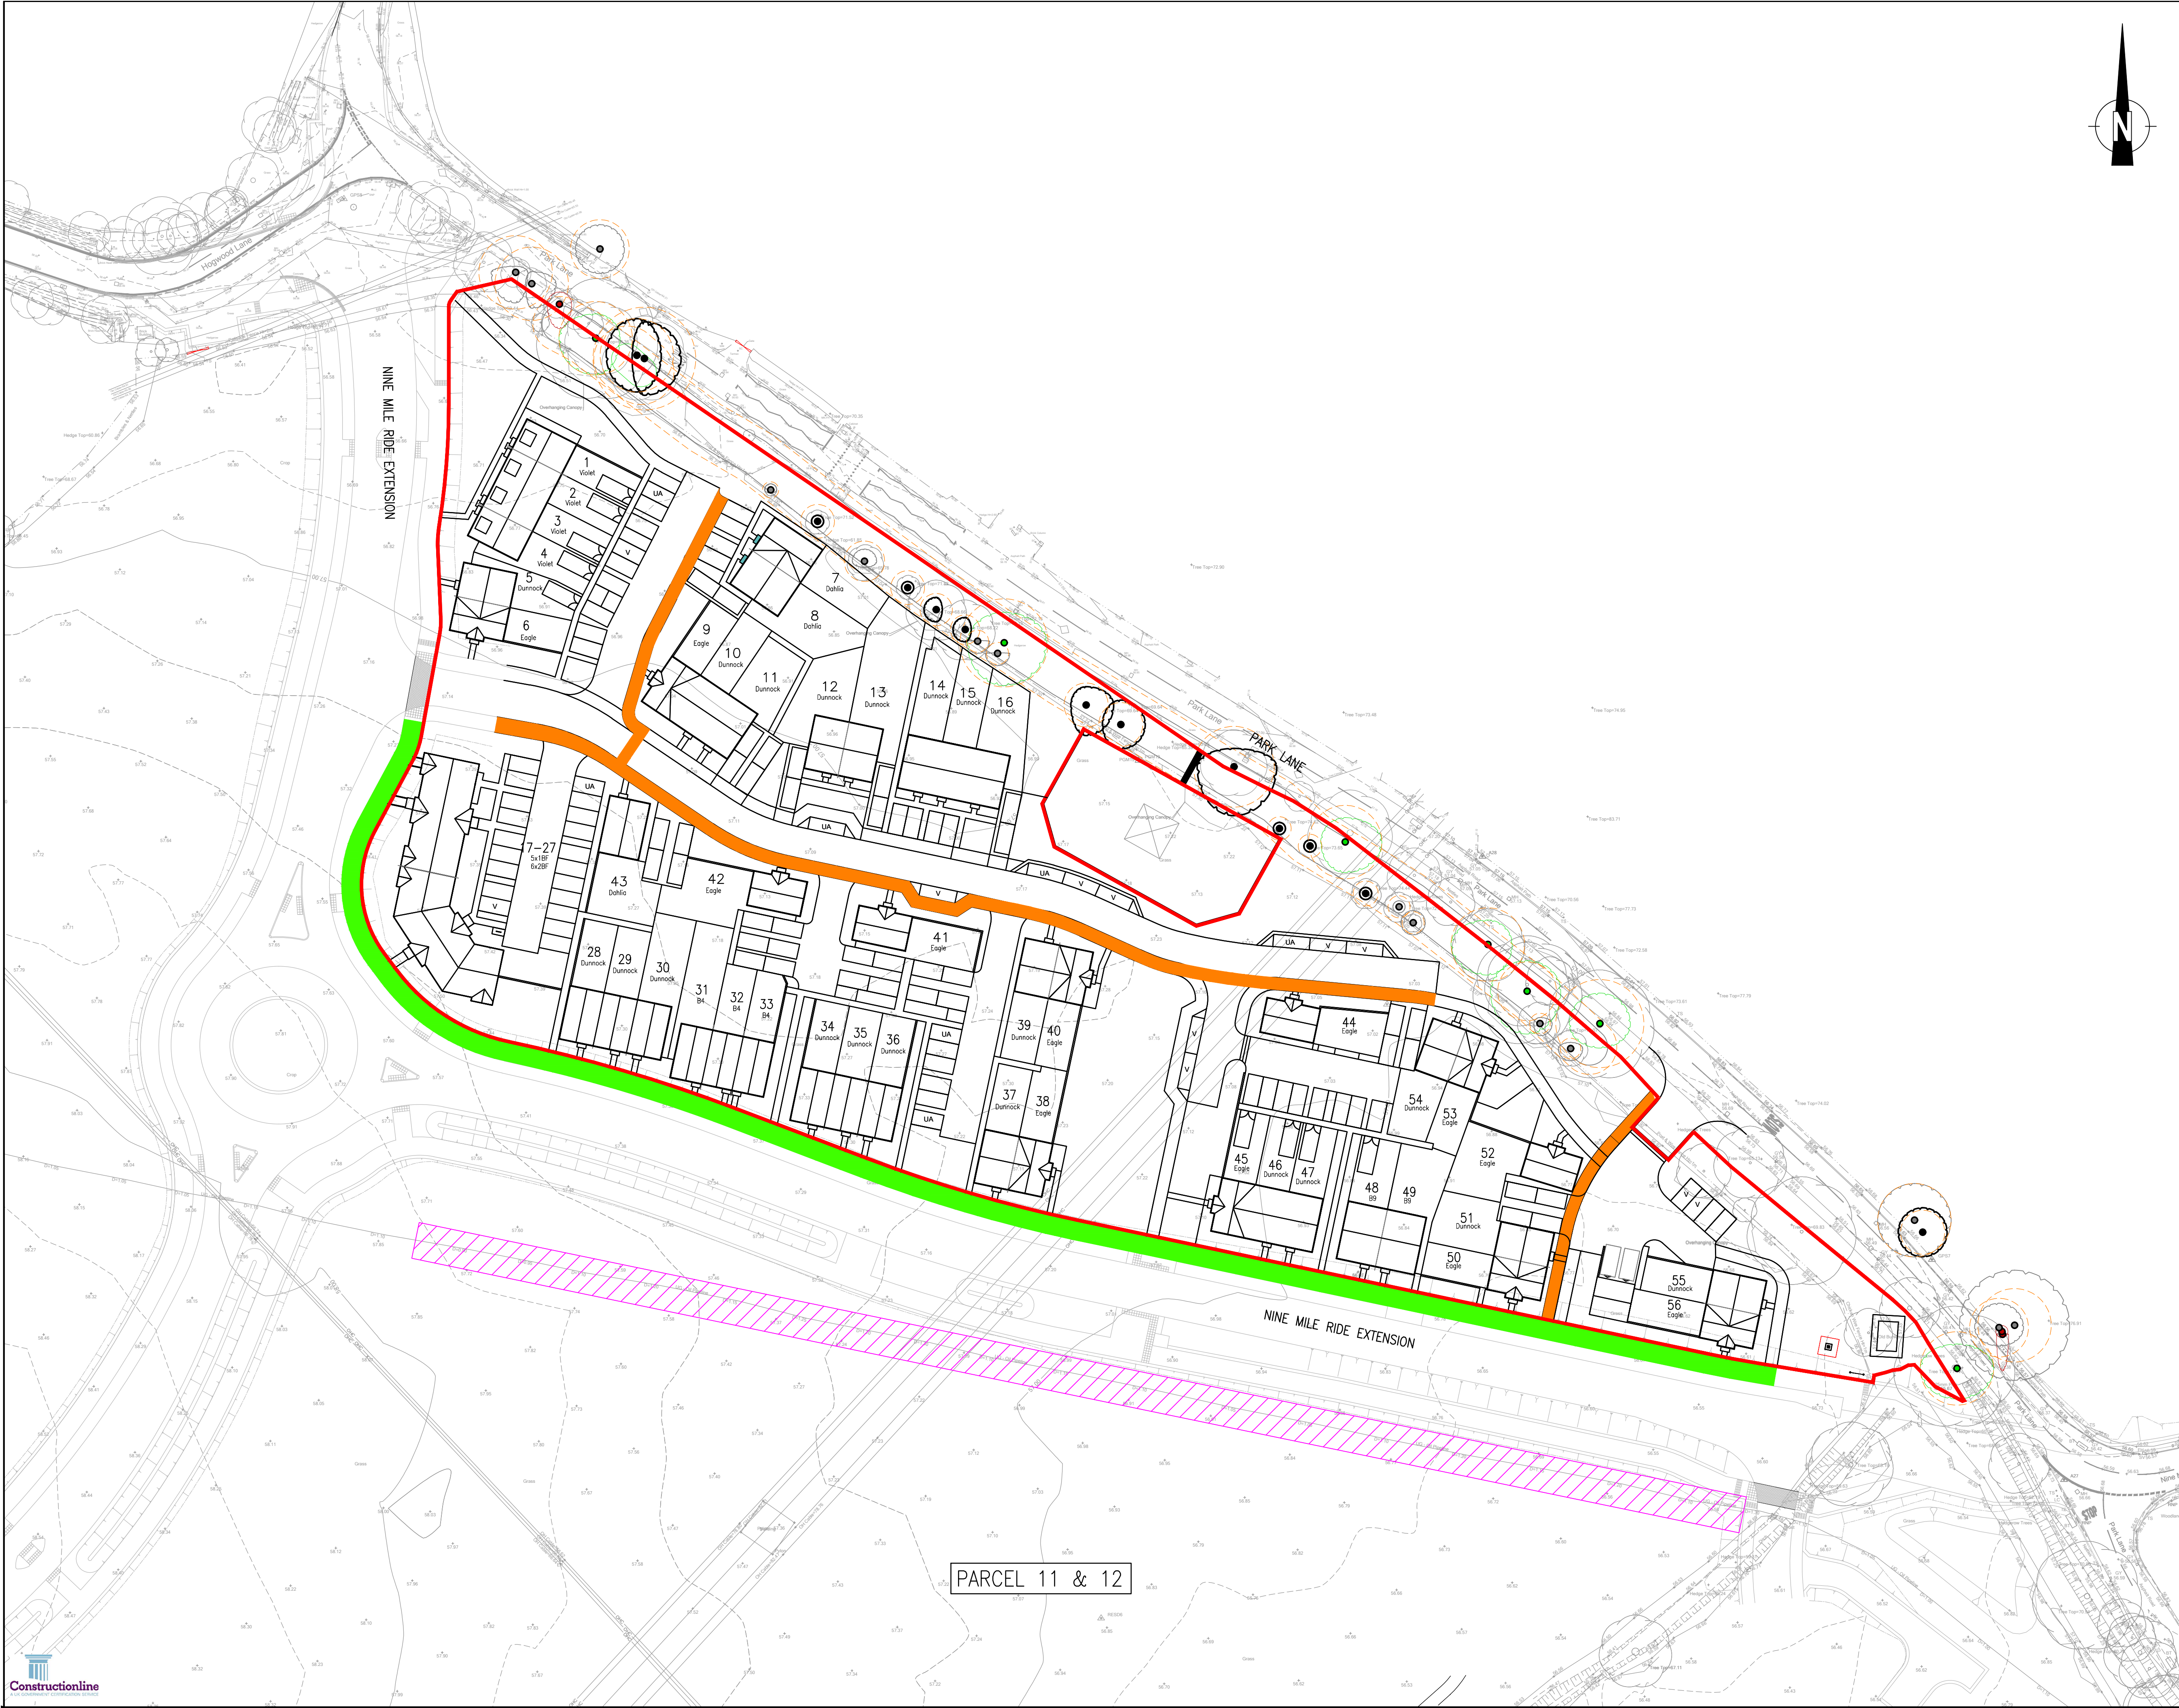

- NOTES:
1. DO NOT SCALE FROM THIS DRAWING.
 2. ALL DIMENSIONS ARE IN METRES, UNLESS STATED OTHERWISE.
 3. THIS DRAWING IS TO BE READ IN CONJUNCTION WITH ALL RELEVANT SCHEME DRAWINGS AND SPECIFICATIONS.
 4. AS-BUILT NMRE LEVELS AND LAYOUT BASED ON DRAWINGS: 'WMHP-PBA-NMRE-DR-HI-0118-0120' DRAWN BY STANTEC.
 5. AS-BUILT EASTERN TURNING HEAD LEVELS AND LAYOUT BASED ON DRAWINGS: 'WMHP-PBA-NMRE-DR-HI-0160-0161' DRAWN BY STANTEC.
 6. TREE CONSTRAINTS BASED ON DRAWINGS: '5287_701-704' DRAWN BY RPS.
 7. DRAWING BASED ON TOPOGRAPHICAL SURVEY TITLED 'XREF 18215-Hogwood Farm 2D 21.12.17' RECEIVED ON 25.10.2024.

- KEY
- PARCEL BOUNDARY
 - PROPOSED SERVICE CORRIDOR
 - ASSUMED EXISTING SERVICE CORRIDOR

S0	P02	SITE LAYOUT UPDATED		AS	TA	28.02.25
ST	Rev	Description		Drn	Chk	Date
REVISIONS						
Preliminary Issue		✓	Submitted for S104			
Planning Issue		✓	Issued for Tender			
Submitted for S38			Issued for Construction			
Submitted for S278			As Built			
DRAWING STATUS						

STUART MICHAEL ASSOCIATES
CONSULTING ENGINEERS

Stuart Michael Associates Ltd
Coombe House, Coombe Square, Thatcham, Berkshire RG19 4JF
T: 01635 867 711 E: mail@stuartmichael.co.uk
F: 01635 861 715 W: www.stuartmichael.co.uk

Bovis Homes **Linden HOMES** **COUNTRYSIDE HOMES** **Countryside Partnerships**

Part of the Vistry Group

JOB TITLE

FINCHWOOD PARCELS 11, 12 & 13

DRAWING TITLE

PARCEL 13
SERVICE CORRIDOR PLAN

DATE	DRAWN	CHECKED	SCALE	BY
FEB 2025	TV	TA	1:500	0A1
7292.029				SO

© This drawing is the copyright of Stuart Michael Associates Limited. It may not be reproduced or amended without the written approval of Stuart Michael Associates