


Application Site Boundary

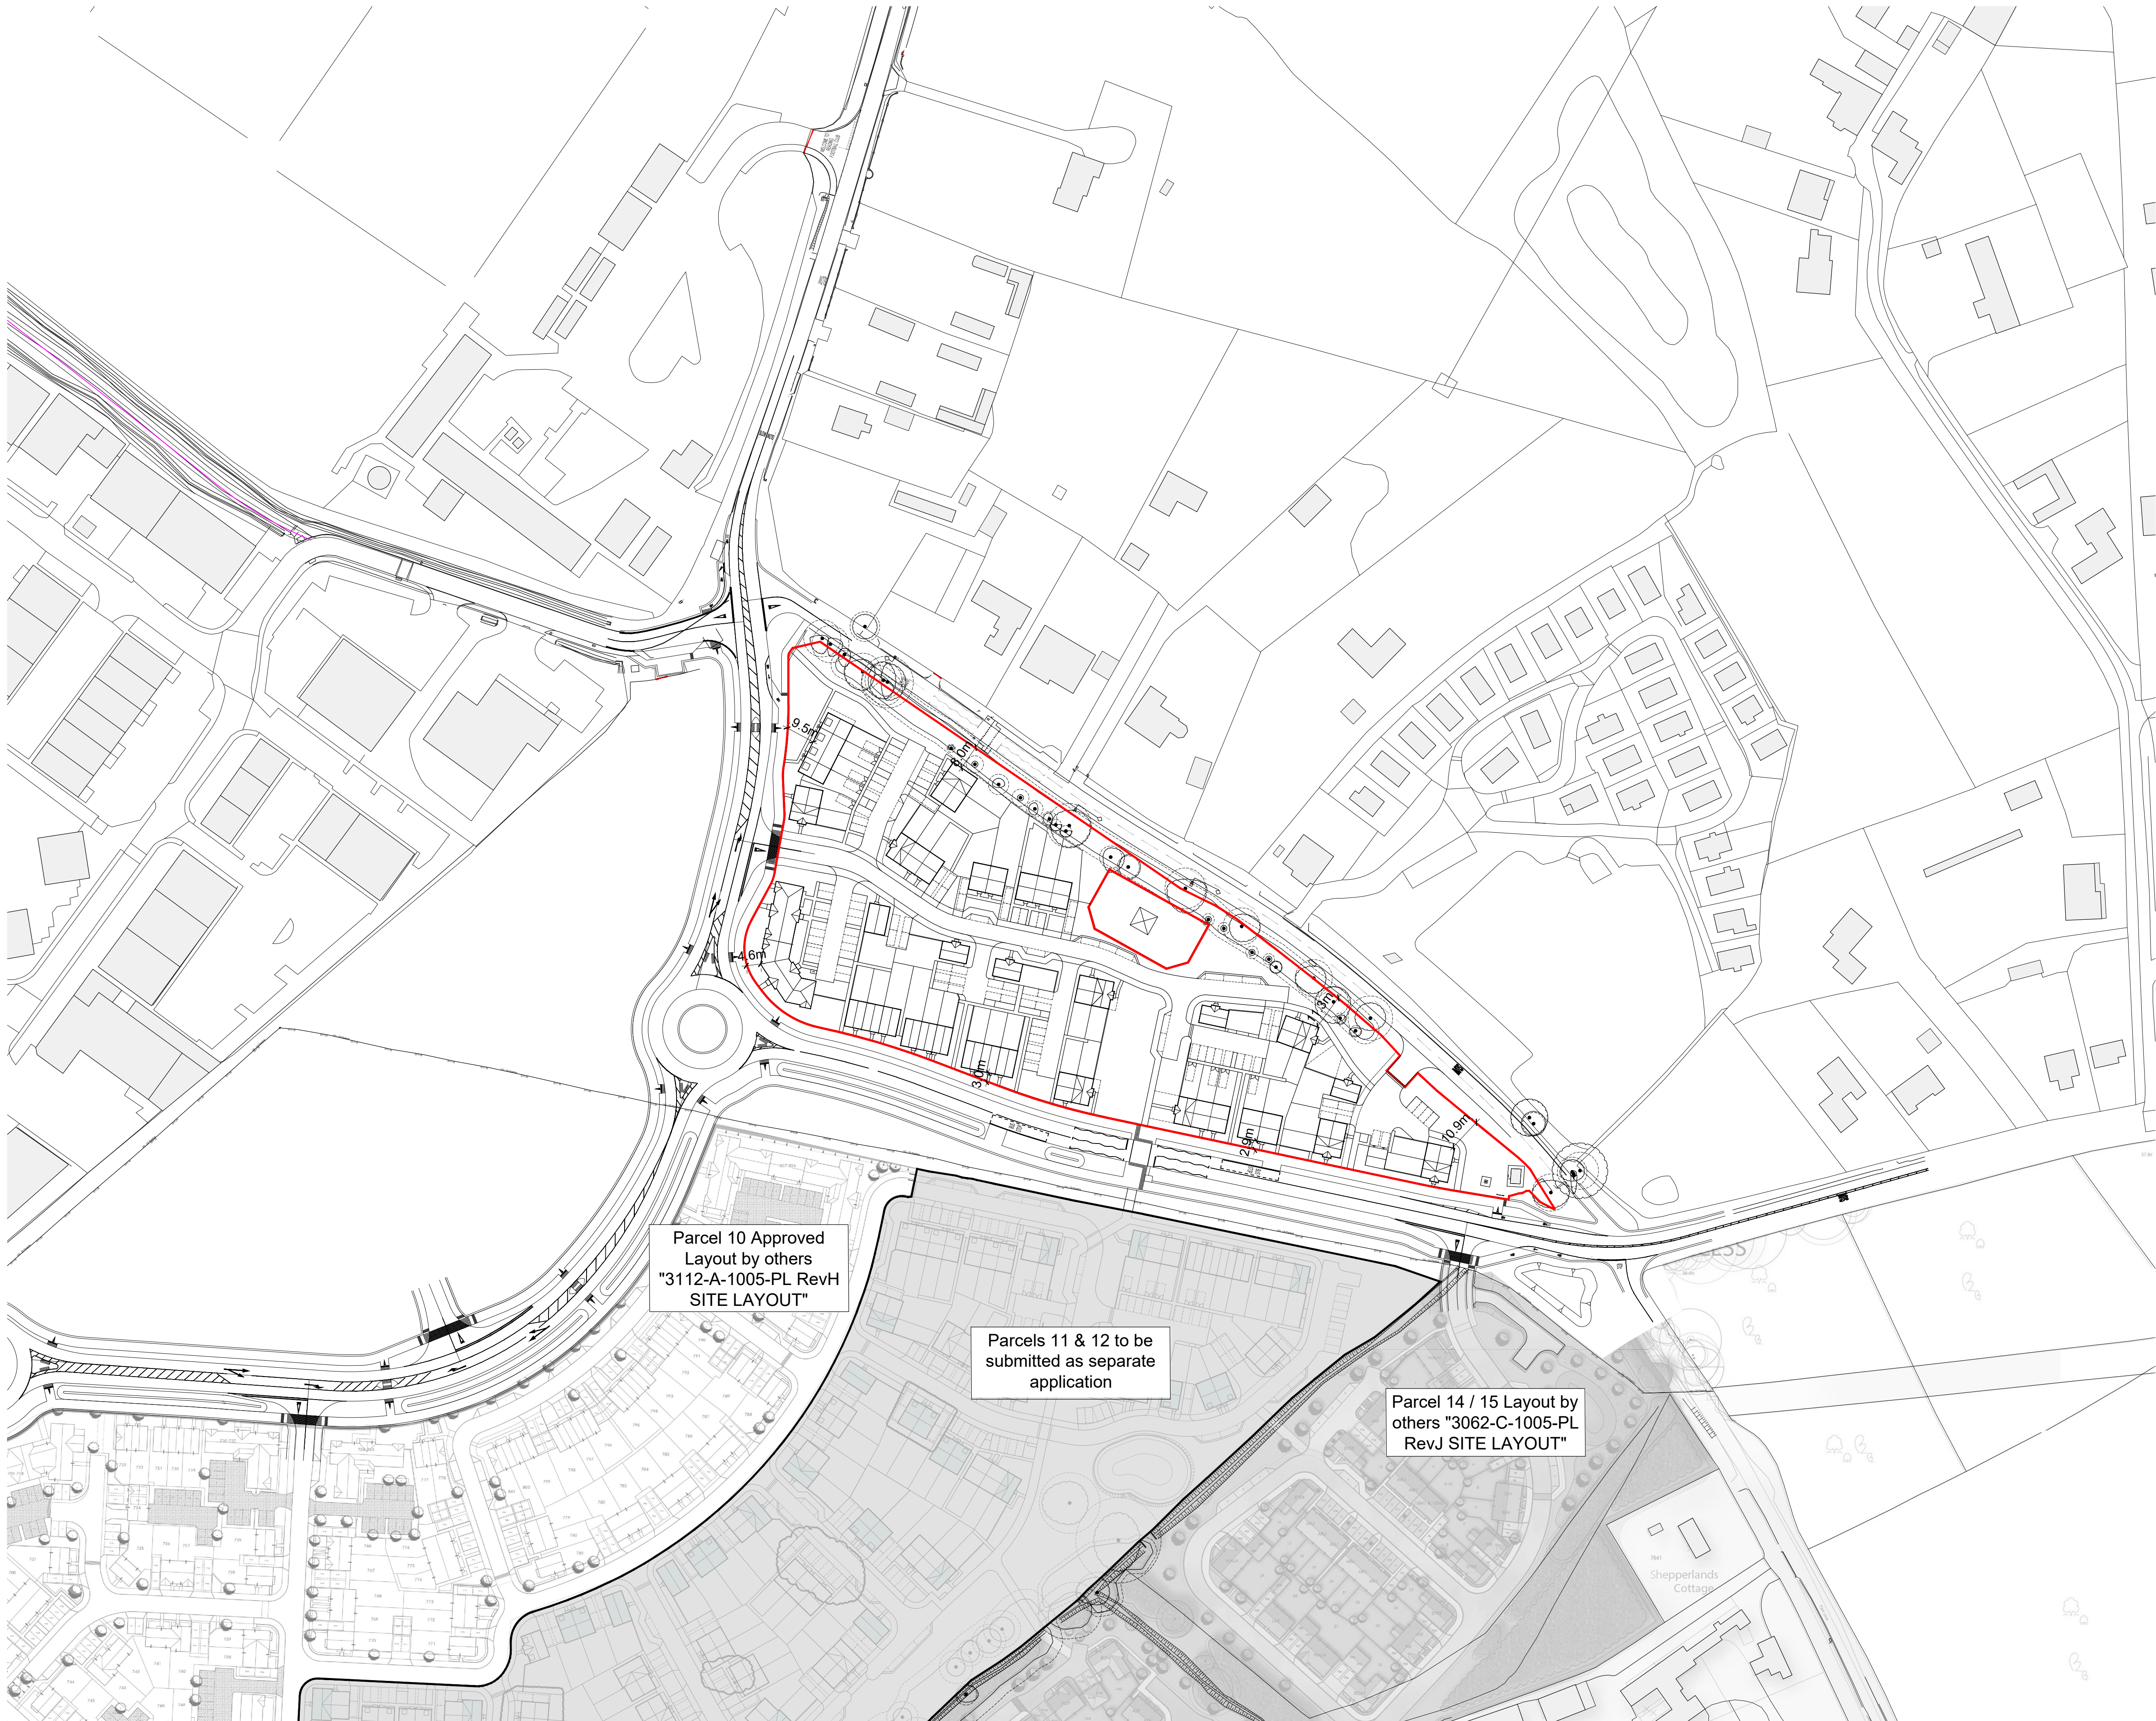

/	04.03.25	First Issue	EB	DP
Rev	Date	Revision Details	Dr	Ch



London: 76 Great Suffolk Street
London, SE1 0BL
T 0207 928 2773 E london@ecearchitecture.com
Sussex: 64 - 68 Brighton Road, Worthing
West Sussex, BN11 2EN
T 01903 248777 E sussex@ecearchitecture.com
Bristol: Westworks, Beacon Tower
Colston Street, Bristol, BS1 4XE
T 0117 214 1101 E bristol@ecewestworks.com
ECE Architecture
www.ecearchitecture.com

Client's Name
Vistry Group

Job Title
Parcel 13, Finchwood Park

Drawing Title
Block Plan

Scale
1:1000 @ A1 / 1:2000 @ A3
metres 20 40 60 80 100

Drawn	Checked	Date
EB	DP	03.03.24

Job No	Drawing No	Rev
7527	PL1002	/

Status
APPROVAL