


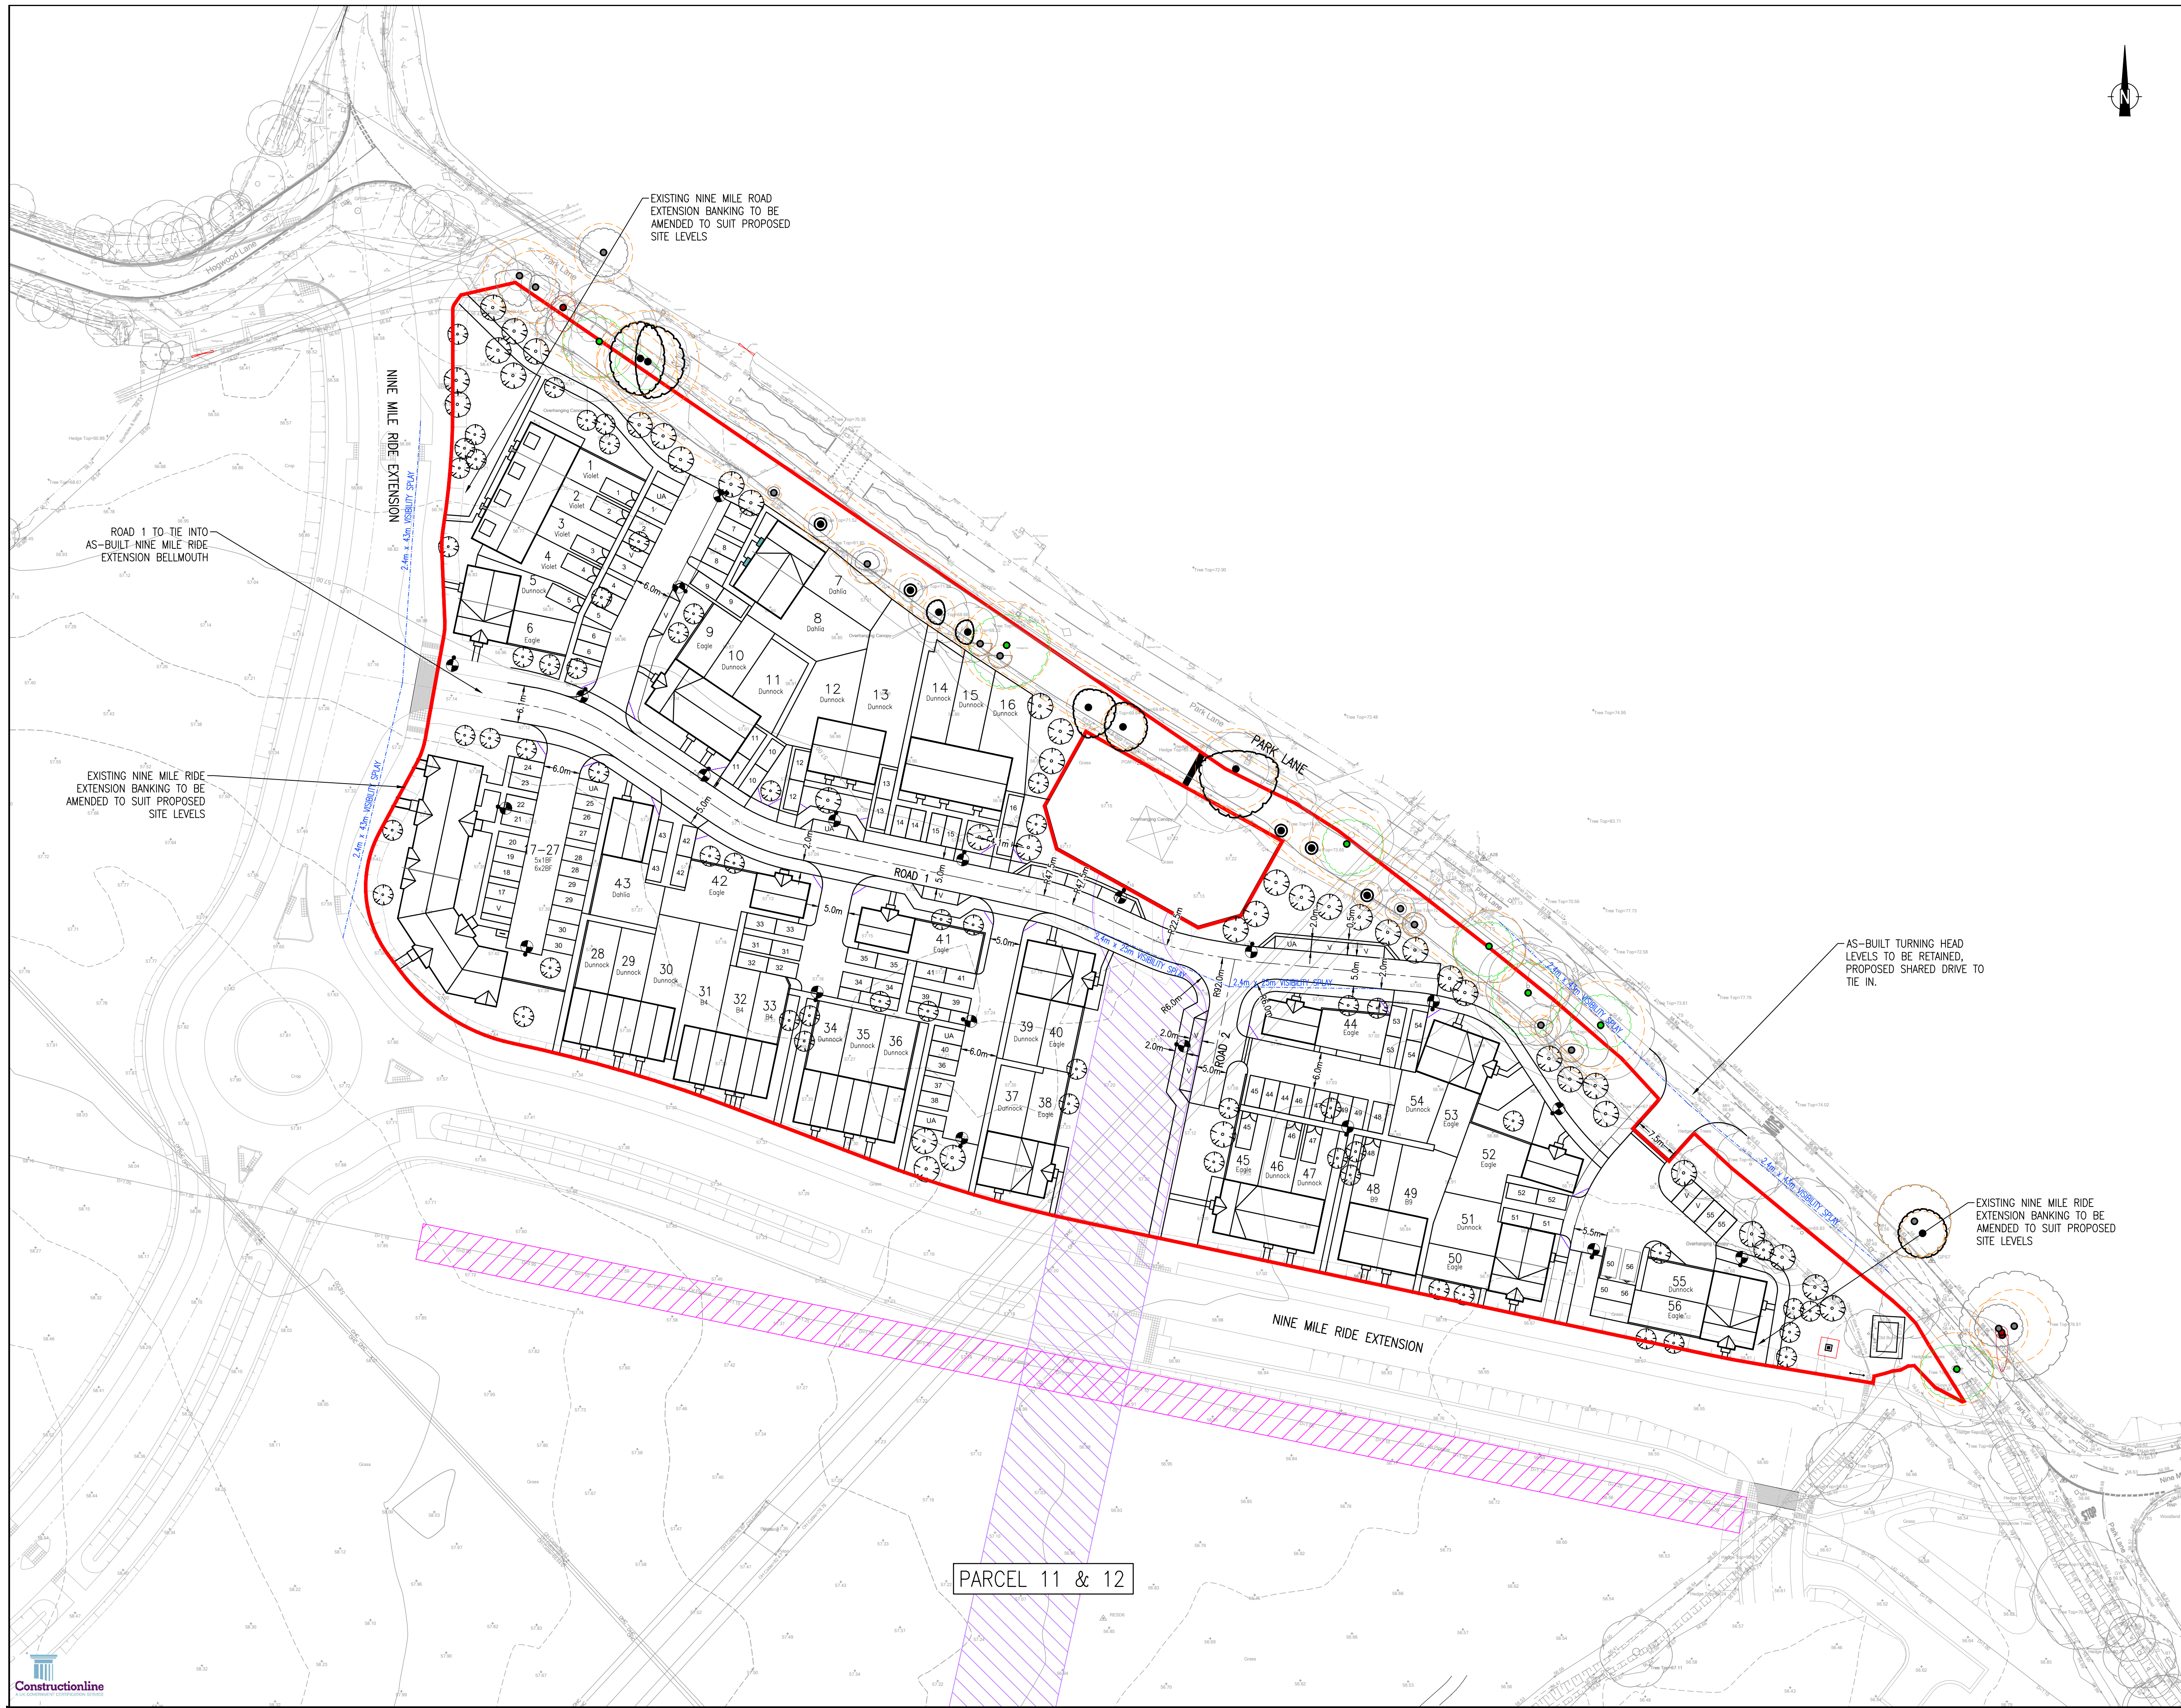

- NOTES:
1. DO NOT SCALE FROM THIS DRAWING.
 2. ALL DIMENSIONS ARE IN METRES, UNLESS STATED OTHERWISE.
 3. THIS DRAWING IS TO BE READ IN CONJUNCTION WITH ALL RELEVANT SCHEME DRAWINGS AND SPECIFICATIONS.
 4. AS-BUILT LAYOUT BASED ON DRAWINGS: 'WMHP-PBA-NMRE-DR-HI-0118-0120' DRAWN BY STANTEC.
 5. AS-BUILT EASTERN TURNING HEAD LAYOUT BASED ON DRAWINGS: 'WMHP-PBA-NMRE-DR-HI-0160-0161' DRAWN BY STANTEC.
 6. TREE CONSTRAINTS BASED ON DRAWINGS: '5287_701-704' DRAWN BY RPS.
 7. DRAWING BASED ON TOPOGRAPHICAL SURVEY TITLED 'XREF 18215-Hogwood Farm 2D 21.12.17' RECEIVED ON 25.10.2024.

- KEY
- PARCEL BOUNDARY
 - UNDERGROUND DIVERSION EASEMENT OF EXISTING OVERHEAD ELECTRIC CABLE
 - EXISTING OIL MAIN EASEMENT
 - TREE ROOT PROTECTION AREA
 - INDICATIVE PROPOSED TREES
 - CHAINAGE
 - 2.4m x 4.3m VISIBILITY SPLAY
 - VISIBILITY SPLAY
 - INDICATIVE LIGHTING CLOUMN
 - 2m x 2m DRIVEWAY VISIBILITY SPLAY

-	P03	SITE LAYOUT UPDATED	AS	TA	28.02.25
-	P02	SITE LAYOUT UPDATED	AS	TA	14.02.25
ST	Rev	Description	Dm	Chk	Date
REVISIONS					
Preliminary Issue					
		✓	Submitted for S104		
Planning Issue					
		✓	Issued for Tender		
Submitted for S38					
			Issued for Construction		
Submitted for S278					
			As Built		
DRAWING STATUS					

STUART MICHAEL ASSOCIATES
CONSULTING ENGINEERS

Stuart Michael Associates Ltd
Coombe House, Coombe Square, Thatcham, Berkshire RG19 4JF
T: 01635 867 711 E: mail@stuartmichael.co.uk
F: 01635 861 715 W: www.stuartmichael.co.uk

Bovis Homes **Linden HOMES** **COUNTRYSIDE HOMES** **Countryside Partnerships**

Part of the Vistry Group

JOB TITLE
FINCHWOOD PARCELS 11, 12 & 13

DRAWING TITLE
**PARCEL 13
GENERAL ARRANGEMENT**

DATE	DRAWN	CHECKED	SCALE	SHEET
FEB 2025	AS	KJM	1:500	0A1
7292.021				P03 SO

This drawing is the copyright of Stuart Michael Associates Limited. It may not be reproduced or amended without the written approval of Stuart Michael Associates