


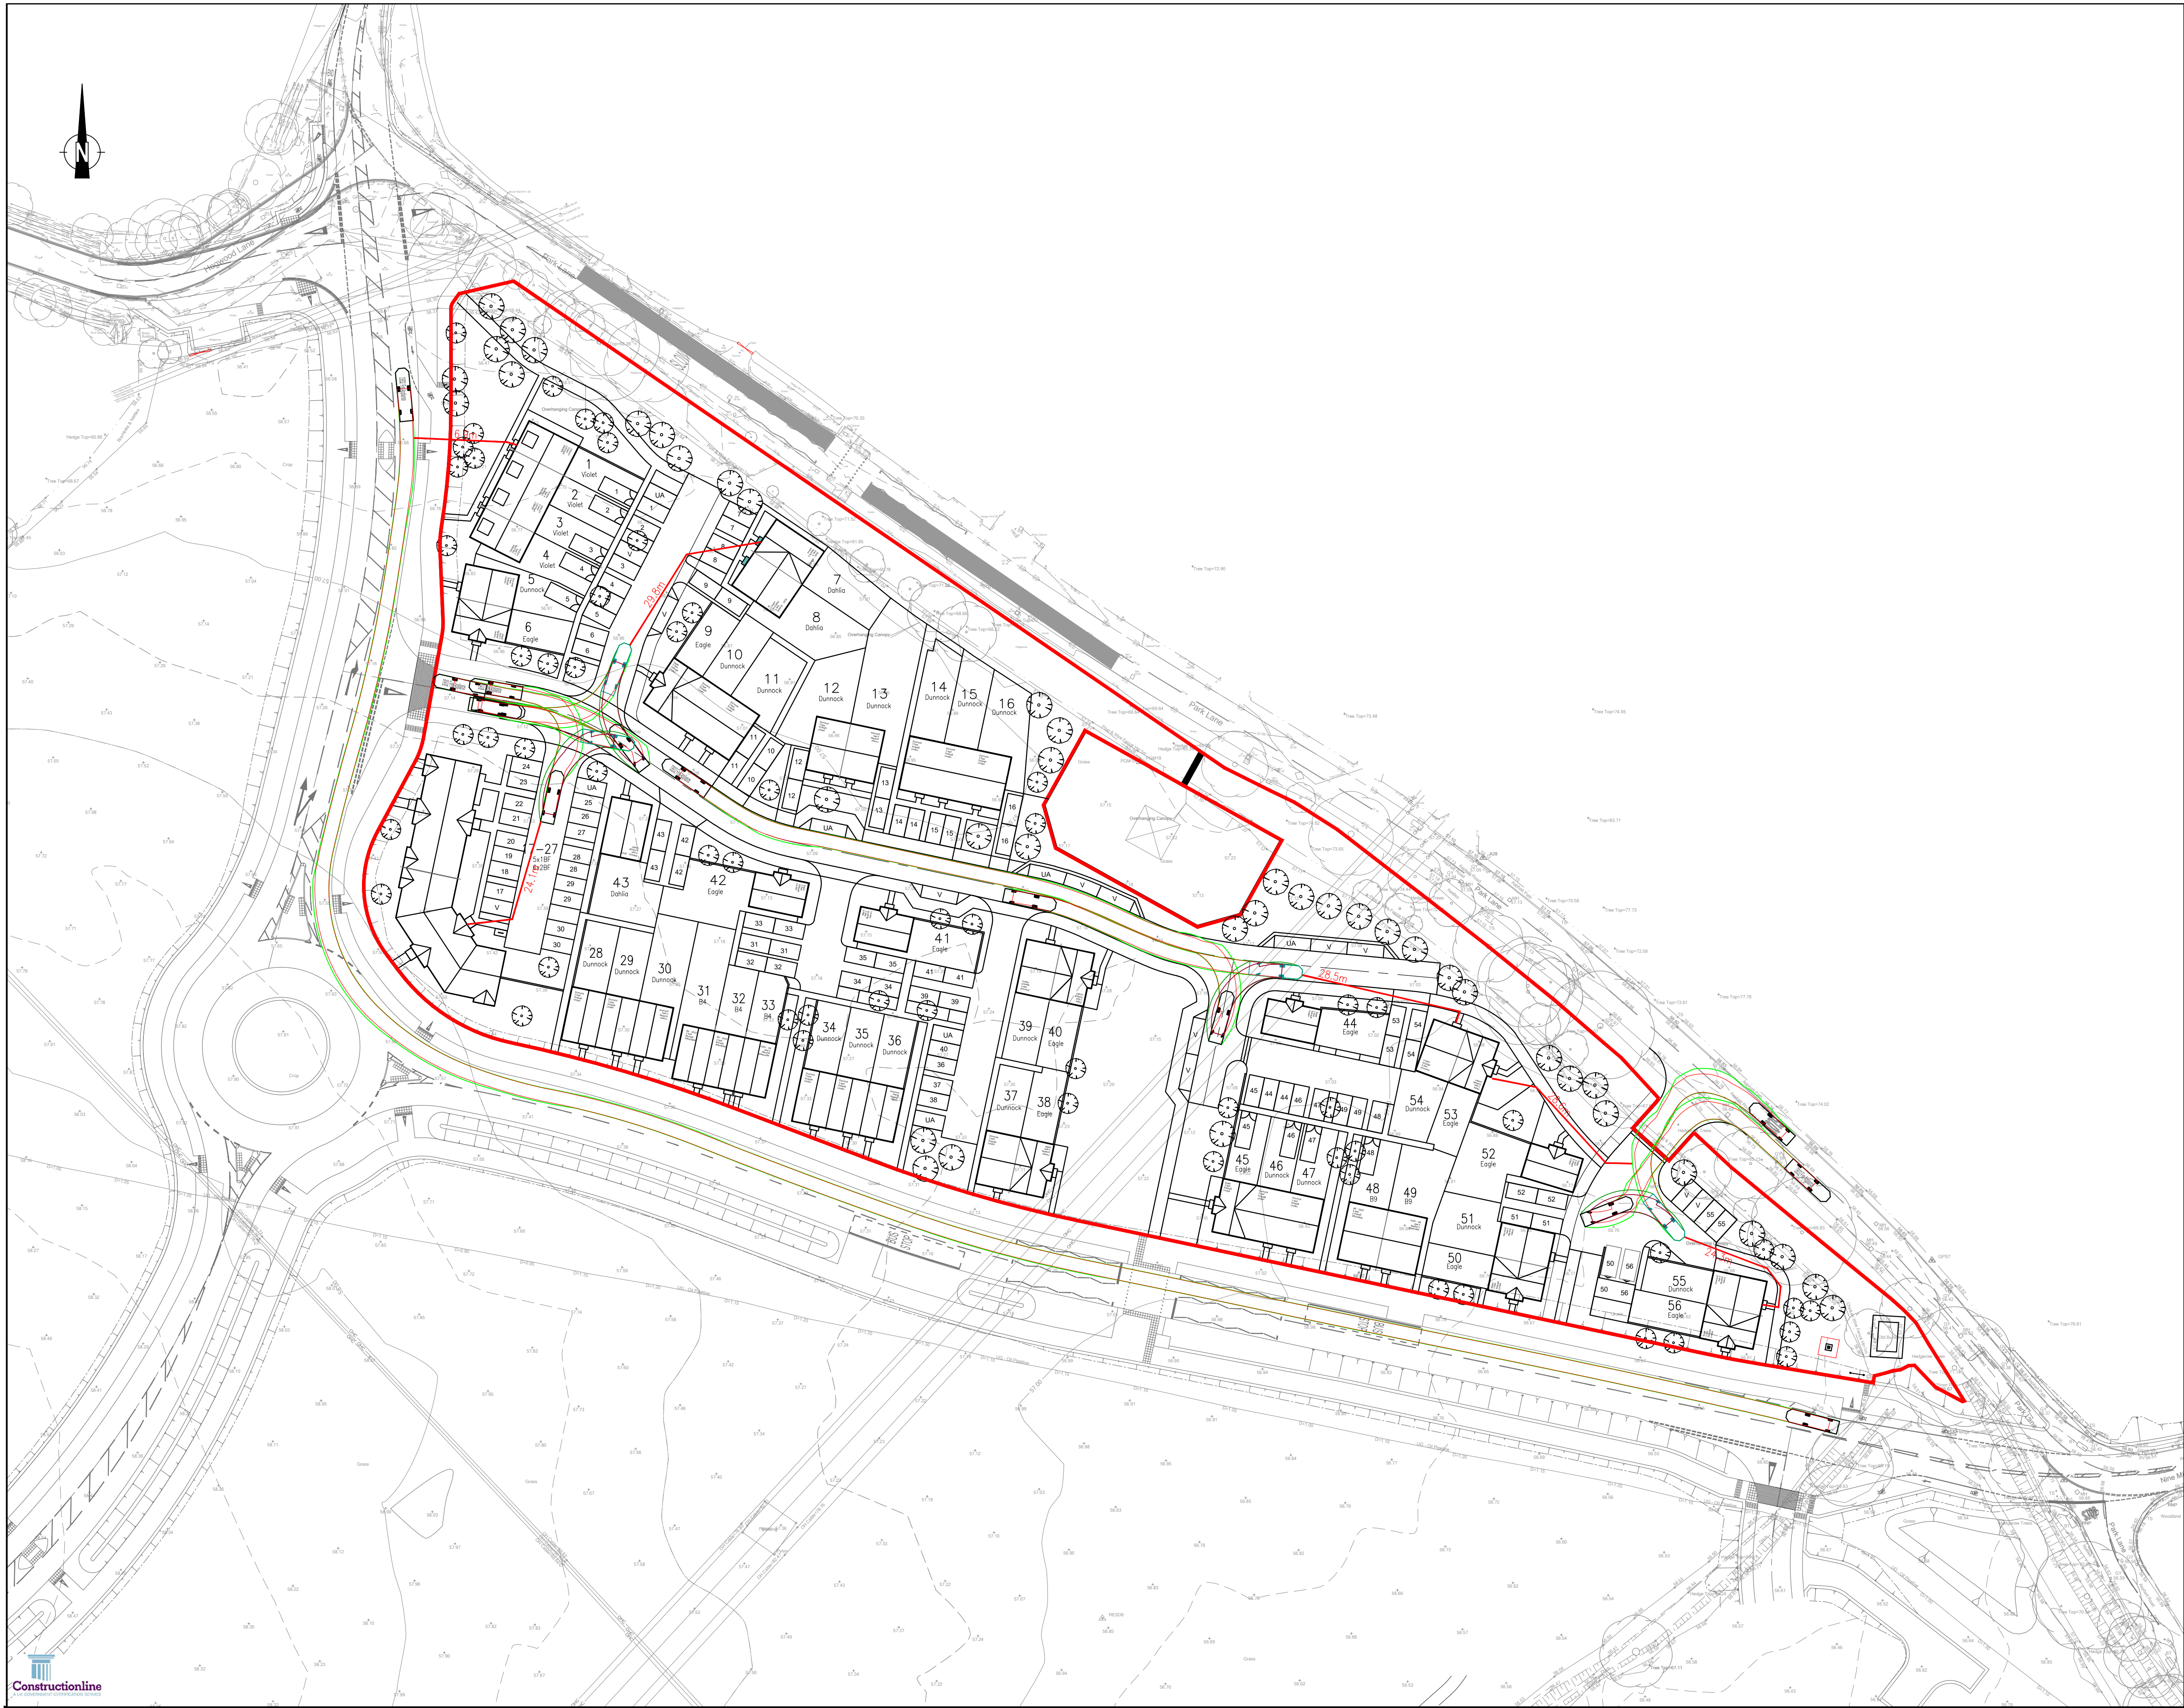

- NOTES:
1. DO NOT SCALE FROM THIS DRAWING.
 2. ALL DIMENSIONS ARE IN METRES, UNLESS STATED OTHERWISE.
 3. THIS DRAWING IS TO BE READ IN CONJUNCTION WITH ALL RELEVANT SCHEME DRAWINGS AND SPECIFICATIONS.

KEY

- SITE BOUNDARY
- BODY OUTLINE
- CHASSIS OUTLINE
- VEHICLE PROFILE
- REVERSING BODY OUTLINE
- REVERSING CHASSIS OUTLINE
- REVERSING VEHICLE PROFILE
- 24.1m FIRE HOSE DISTANCE

VEHICLE PROFILES

DB32 Fire Appliance

Overall Length	8.680m
Overall Width	2.180m
Overall Body Height	3.452m
Min Body Ground Clearance	0.537m
Max Track Width	2.121m
Look to lock time	6.008m
Kerb to Kerb Turning Radius	7.910m

- P03	SITE LAYOUT UPDATED	AS	TA	28.02.25	
- P02	SITE LAYOUT UPDATED	AS	TA	14.02.25	
ST	Rev	Description	Dwn	Chk	Date
REVISIONS					
Preliminary Issue		✓	Submitted for S104		
Planning Issue		✓	Issued for Tender		
Submitted for S38			Issued for Construction		
Submitted for S278			As Built		
DRAWING STATUS					

STUART MICHAEL ASSOCIATES
CONSULTING ENGINEERS

Stuart Michael Associates Ltd
Coombe House, Coombe Square, Thatcham, Berkshire RG19 4JF

T: 01635 867 711 E: mail@stuartmichael.co.uk
F: 01635 861 715 W: www.stuartmichael.co.uk

Bovis Homes Linden Homes Countryside Partnerships

Part of the Vistry Group

FINCHWOOD PARCELS 11, 12 & 13

PARCEL 13
FIRE TENDER VEHICLE TRACKING

DATE	DRAWN	CHECKED	SCALE	SHEET
FEB 2025	AS	KJM	1:500	0A1
7292.023				P03 SO
© This drawing is the copyright of Stuart Michael Associates Limited. It may not be reproduced or amended without the written approval of Stuart Michael Associates				