


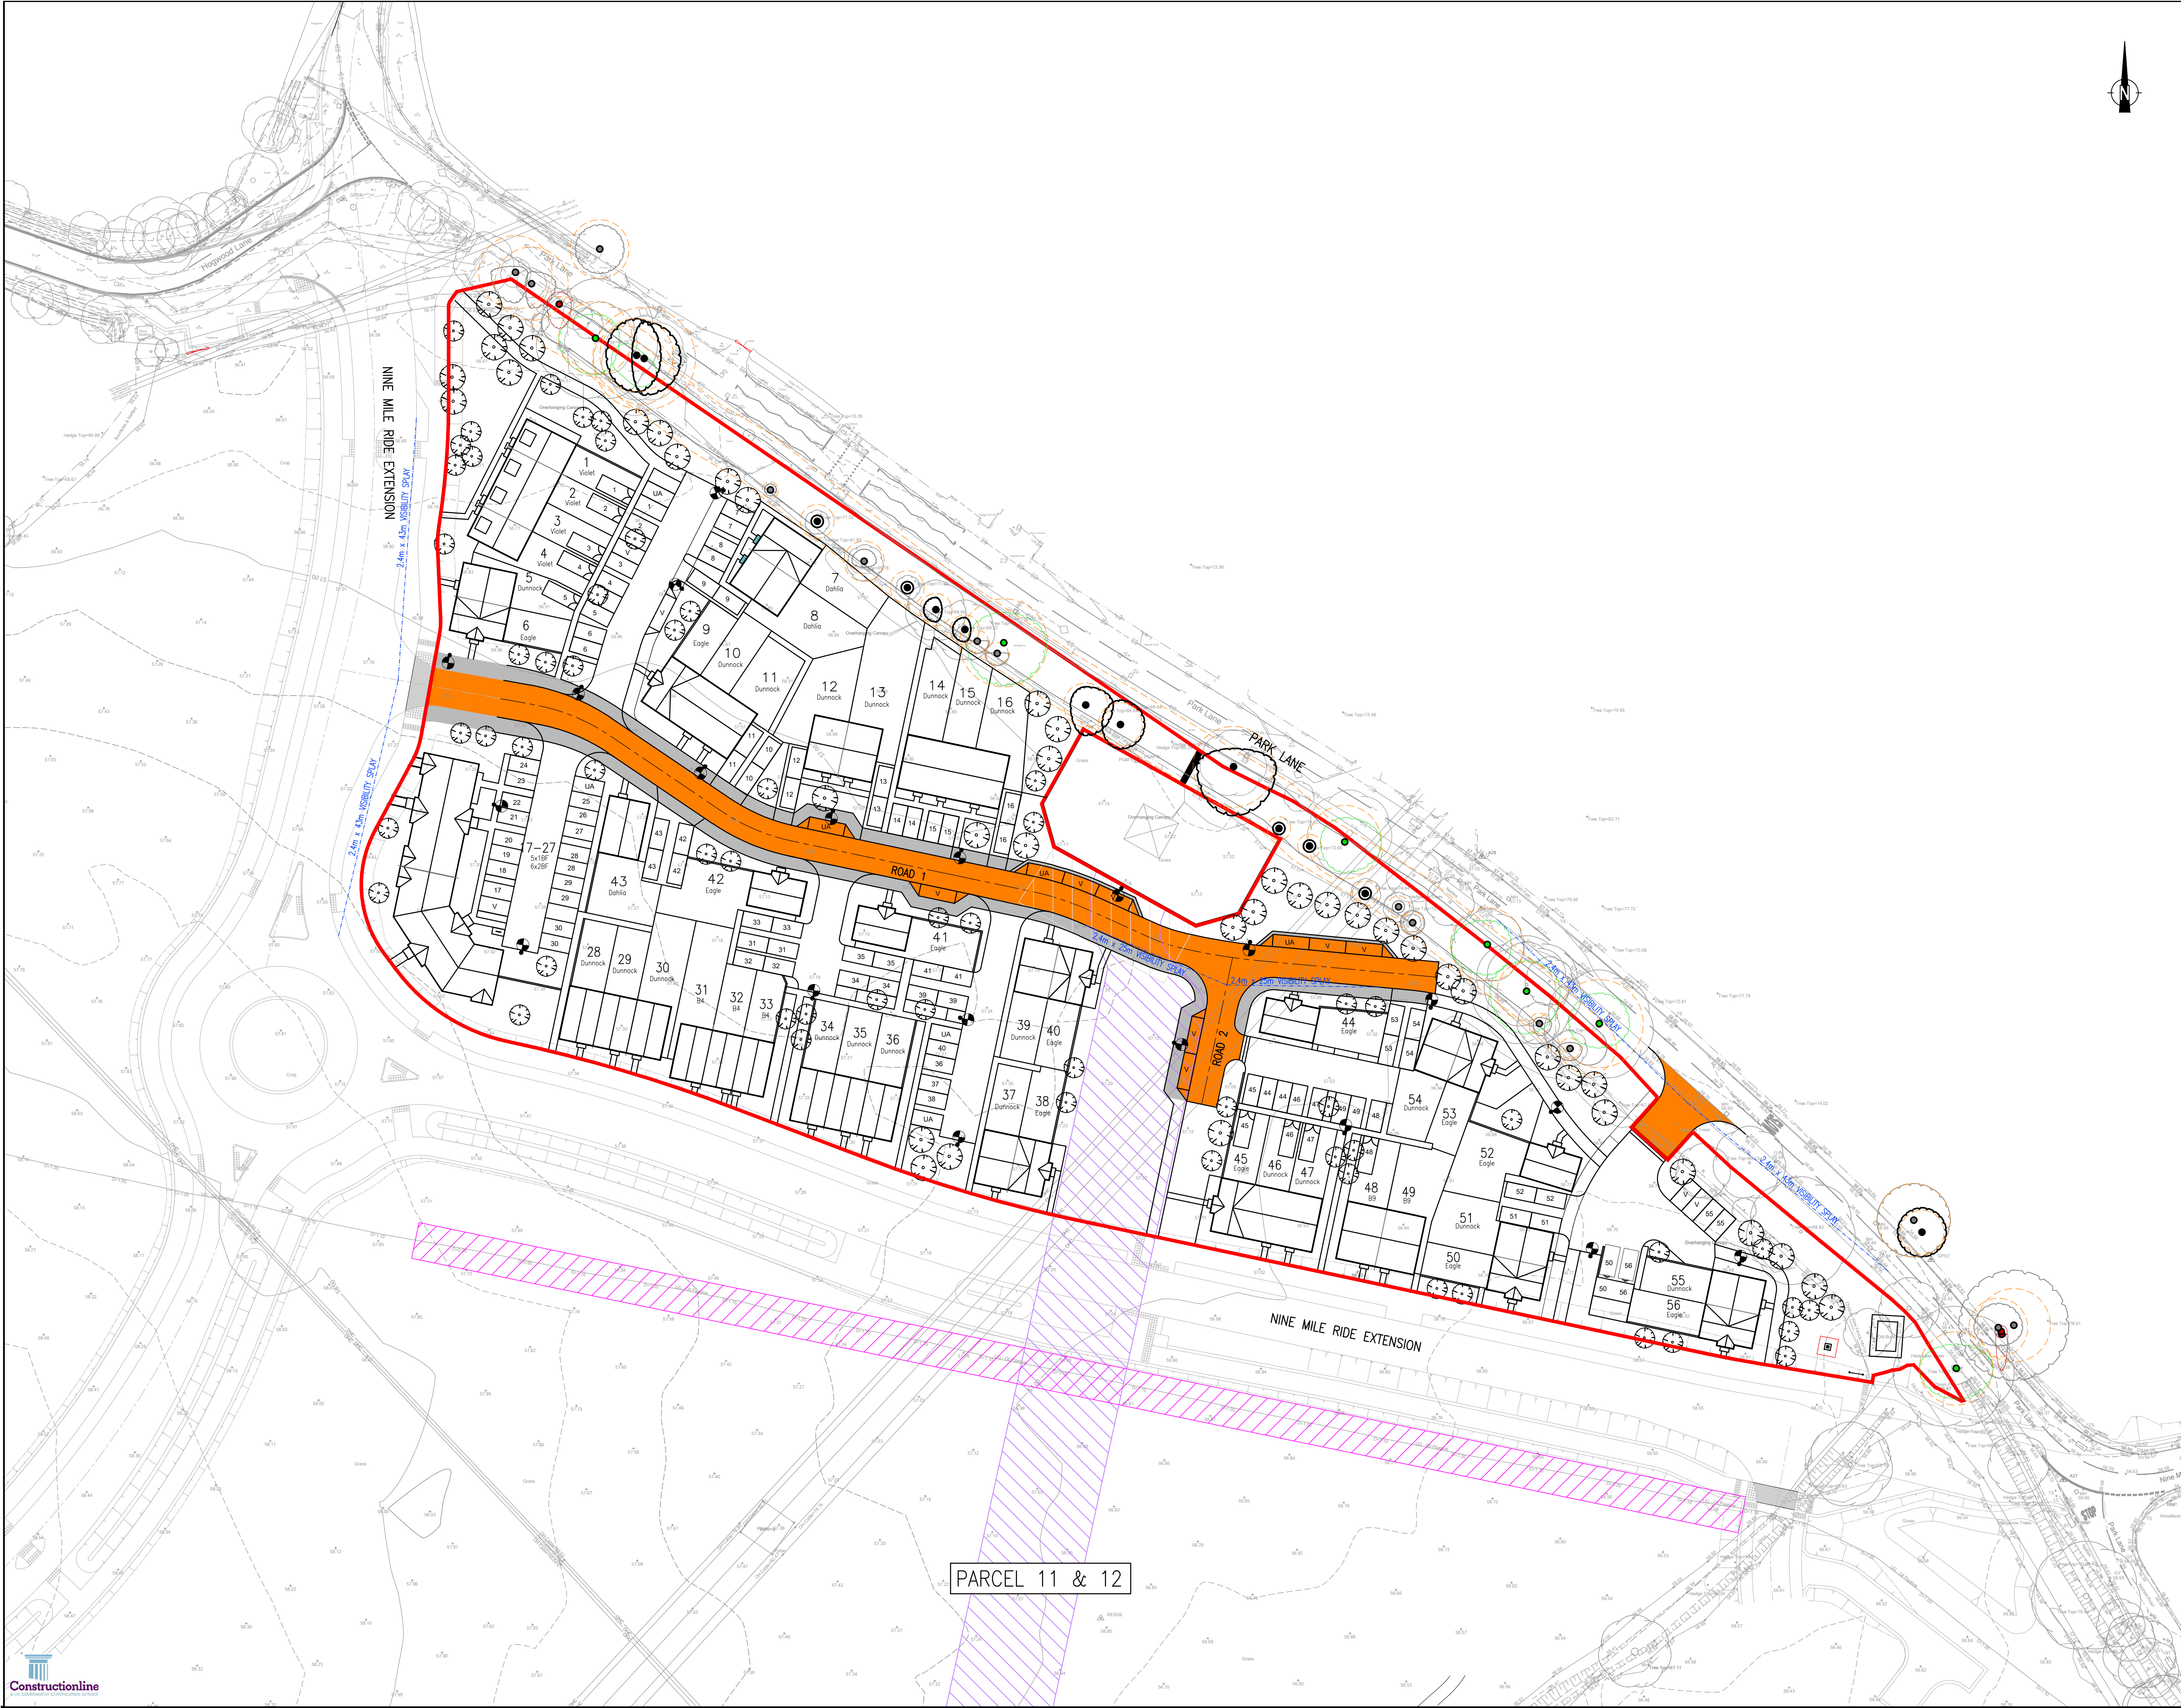

- NOTES:
1. DO NOT SCALE FROM THIS DRAWING.
 2. ALL DIMENSIONS ARE IN METRES, UNLESS STATED OTHERWISE.
 3. THIS DRAWING IS TO BE READ IN CONJUNCTION WITH ALL RELEVANT SCHEME DRAWINGS AND SPECIFICATIONS.
 4. AS-BUILT LAYOUT BASED ON DRAWINGS: 'WMHP-PBA-NMRE-DR-HI-0118-0120' DRAWN BY STANTEC.
 5. AS-BUILT EASTERN TURNING HEAD LAYOUT BASED ON DRAWINGS: 'WMHP-PBA-NMRE-DR-HI-0160-0161' DRAWN BY STANTEC.
 6. TREE CONSTRAINTS BASED ON DRAWINGS: '5287_701-704' DRAWN BY RPS.
 7. DRAWING BASED ON TOPOGRAPHICAL SURVEY TITLED 'XREF 18215-Hogwood Farm 2D 21.12.17' RECEIVED ON 25.10.2024.

KEY

- PARCEL BOUNDARY
- CHAINAGE
- 2.4m x 43m VISIBILITY SPLAY
- VISIBILITY SPLAY
- INDICATIVE LIGHTING CLOUD
- CARRIAGEWAY TO BE ADOPTED
- FOOTWAY TO BE ADOPTED

S01 P03	UPDATED TO SUIT LATEST LAYOUT	AS	TA	28.02.25
S01 P02	UPDATED TO SUIT LATEST LAYOUT	HF	AS	14.02.25
ST Rev	Description	Drn	Cnk	Date
REVISIONS				
Preliminary Issue	✓	Submitted for S104		
Planning Issue	✓	Issued for Tender		
Submitted for S38		Issued for Construction		
Submitted for S278		As Built		
DRAWING STATUS				

STUART MICHAEL ASSOCIATES
CONSULTING ENGINEERS

Stuart Michael Associates Ltd
Coombe House, Coombe Square, Thatcham, Berkshire RG19 4JF
T: 01635 867 711 E: mail@stuartmichael.co.uk
F: 01635 861 715 W: www.stuartmichael.co.uk

Bovis Homes Linden Homes COUNTRYSIDE HOMES Countryside Partnerships

Part of the Vistry Group

JOB TITLE
FINCHWOOD PARCELS 11, 12 & 13

DRAWING TITLE
PARCEL 13 ADOPTION LAYOUT

DATE	DRAWN	CHECKED	SCALE	BY
FEB 2025	TA	KJM	1:500	0A1
7292.027				P03 SO
© This drawing is the copyright of Stuart Michael Associates Limited. It may not be reproduced or amended without the written approval of Stuart Michael Associates				