


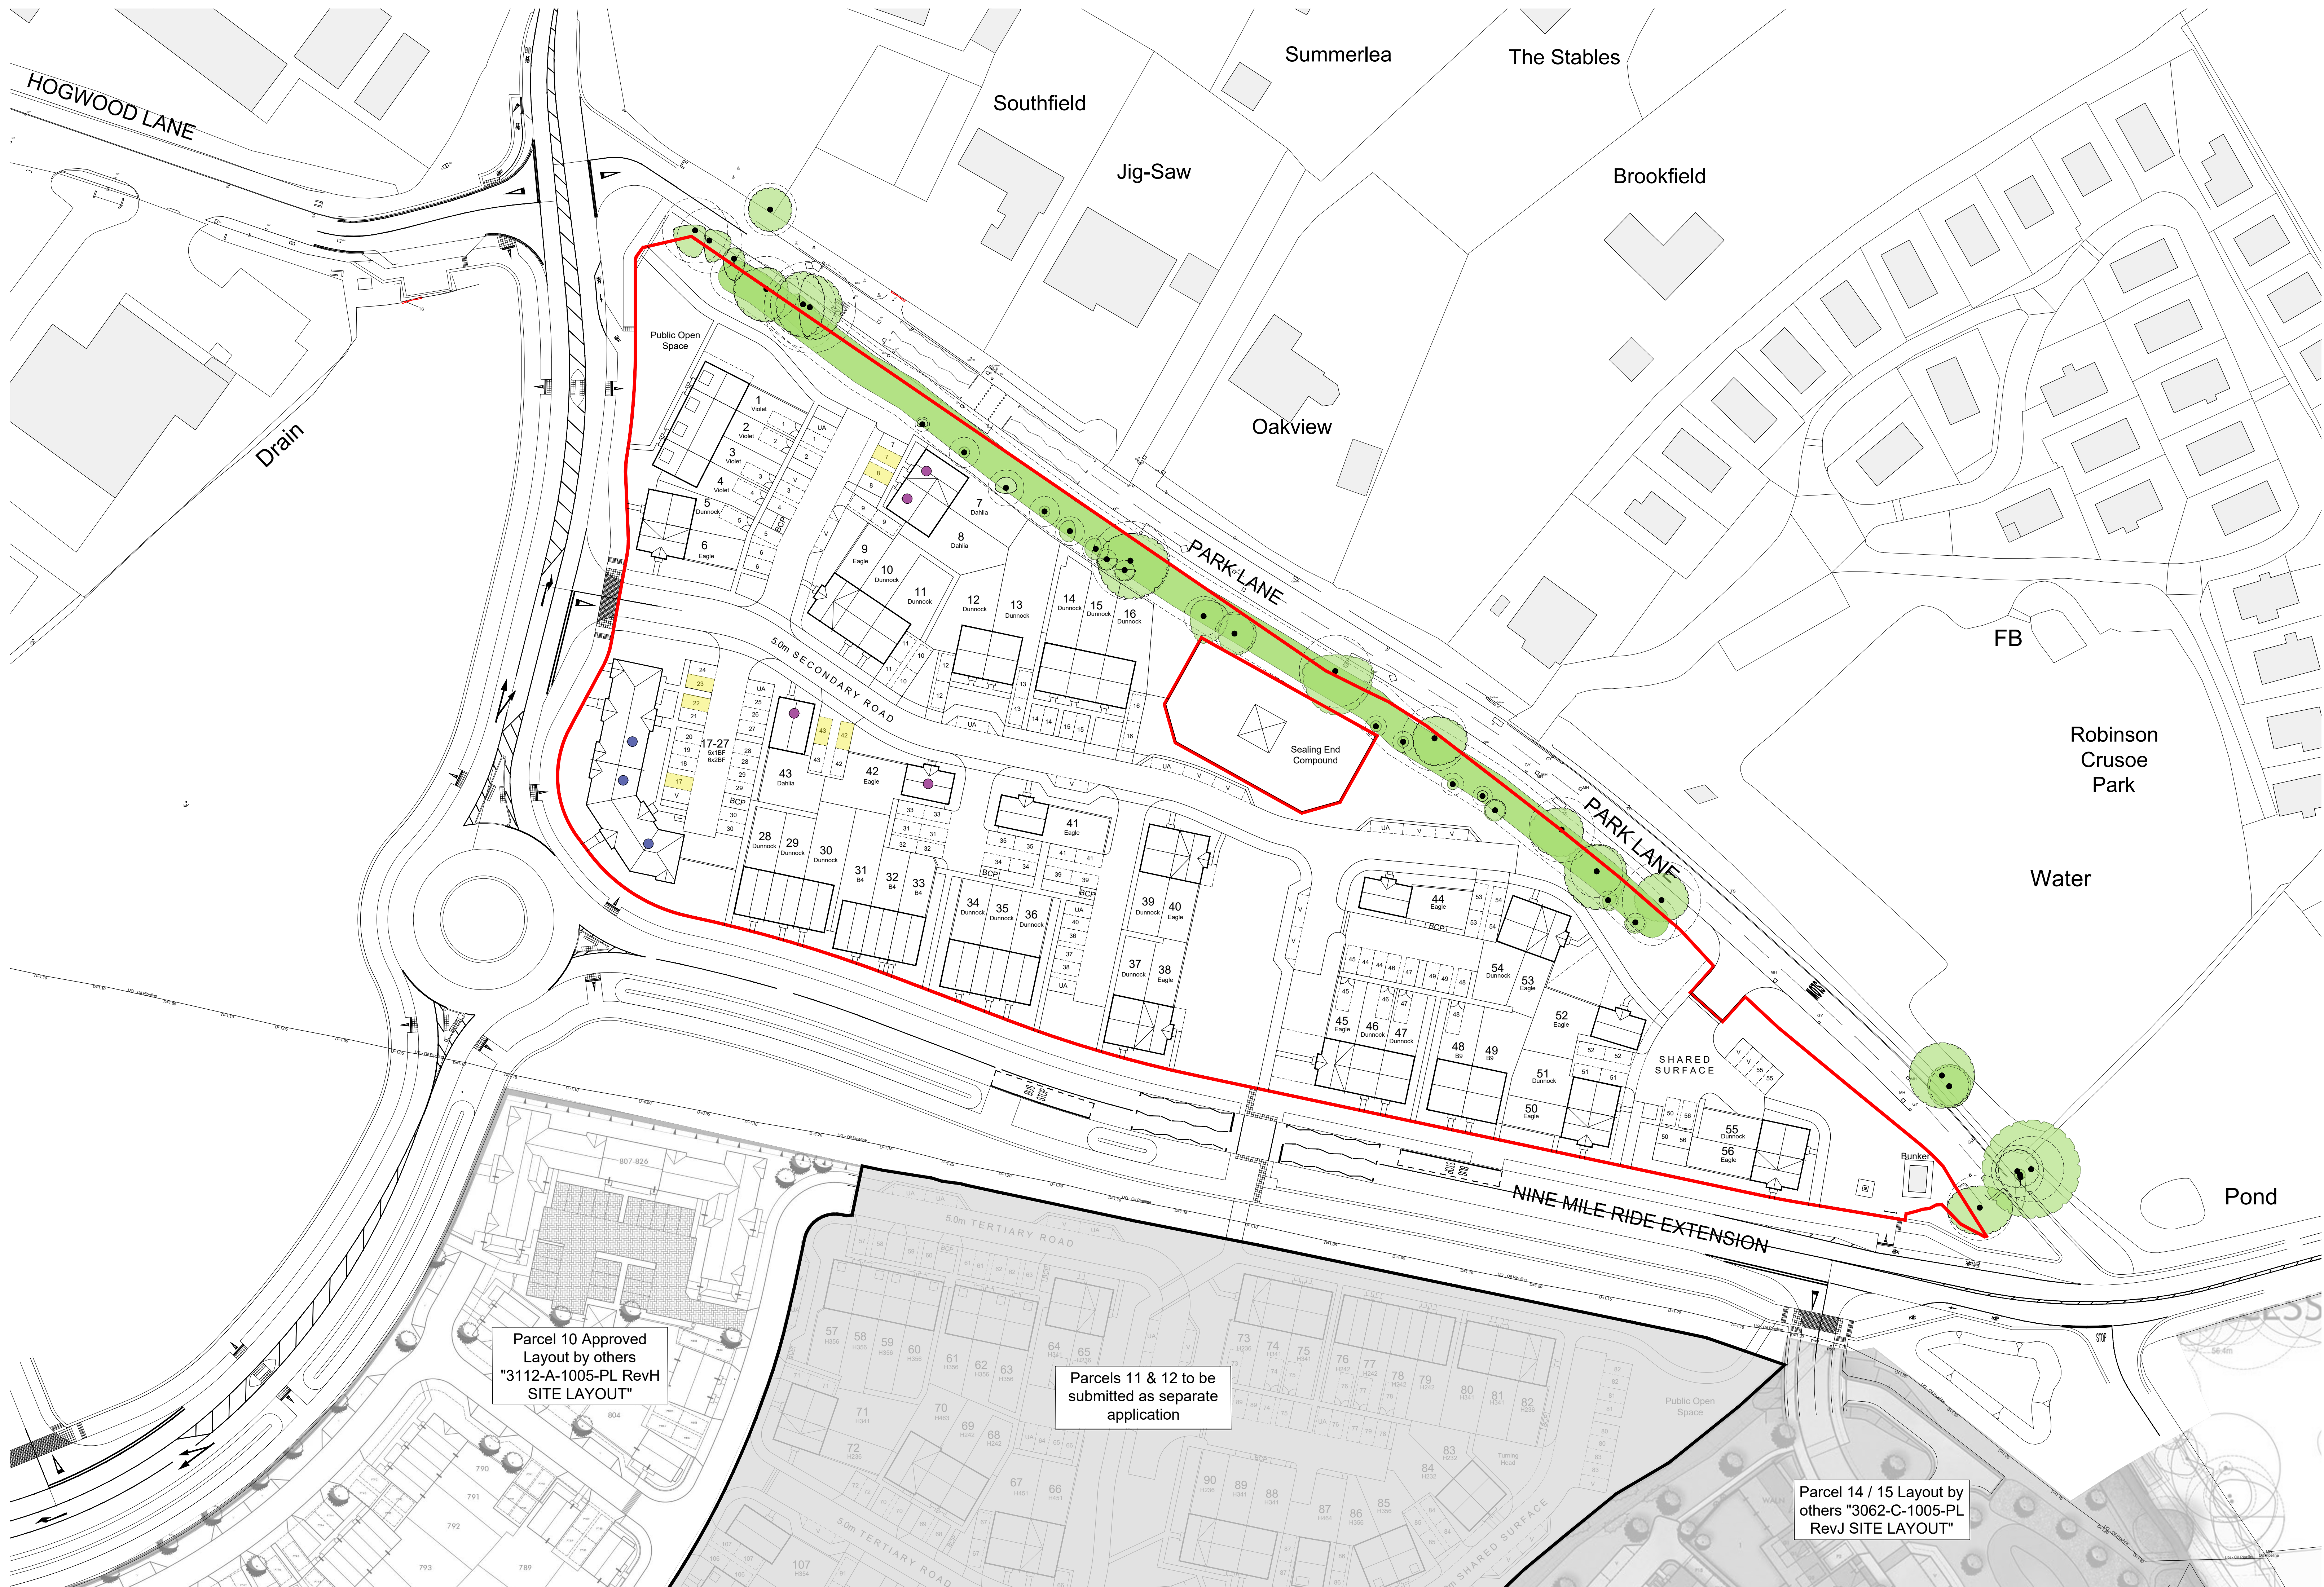

Proposed Accessible Provision	
●	Private - Part M4(2) Dwellings 4no. (11%)
●	Affordable - Part M4(2) Dwelling 3no. (15%)
■	Part M4(2) Parking space with future provision to 3.3m width

Parcel 10 Approved
Layout by others
"3112-A-1005-PL RevH
SITE LAYOUT"

Parcels 11 & 12 to be
submitted as separate
application

Parcel 14 / 15 Layout by
others "3062-C-1005-PL
RevJ SITE LAYOUT"

B	17.03.25	Plots 42 and 43 updated to M4(2)	KP	DP
A	04.03.25	Drawing amended after client comments	KP	DP
L	12.02.25	Issued for comment	KP	DP
Rev	Date	Revision Details	Dr	Ch

 **ECE Architecture**
www.ecearchitecture.com

London: 76 Great Suffolk Street, London, SE1 0BL
T 0207 928 2773 E london@ecearchitecture.com
Sussex: 64 - 68 Brighton Road, Worthing, West Sussex, BN11 2SN
T 01903 248777 E sussex@ecearchitecture.com
Bristol: Woodstock, Beacon Tower, Clifton Street, Bristol, BS1 4XE
T 0117 214 1101 E bristol@ecearchitecture.com

Client's Name
Vistry Group

Job Title
Parcel 13, Finchwood Park

Drawing Title
Accessibility Plan

Scale
1:500 @ A0 / 1:1000 @ A2

metres	0	10	20	30	40	50
Drawn	LG	Checked	DP	Date	14.10.24	

Job No	7527	Drawing No	PL1014	Rev	B
--------	------	------------	--------	-----	---

Status
APPROVAL