


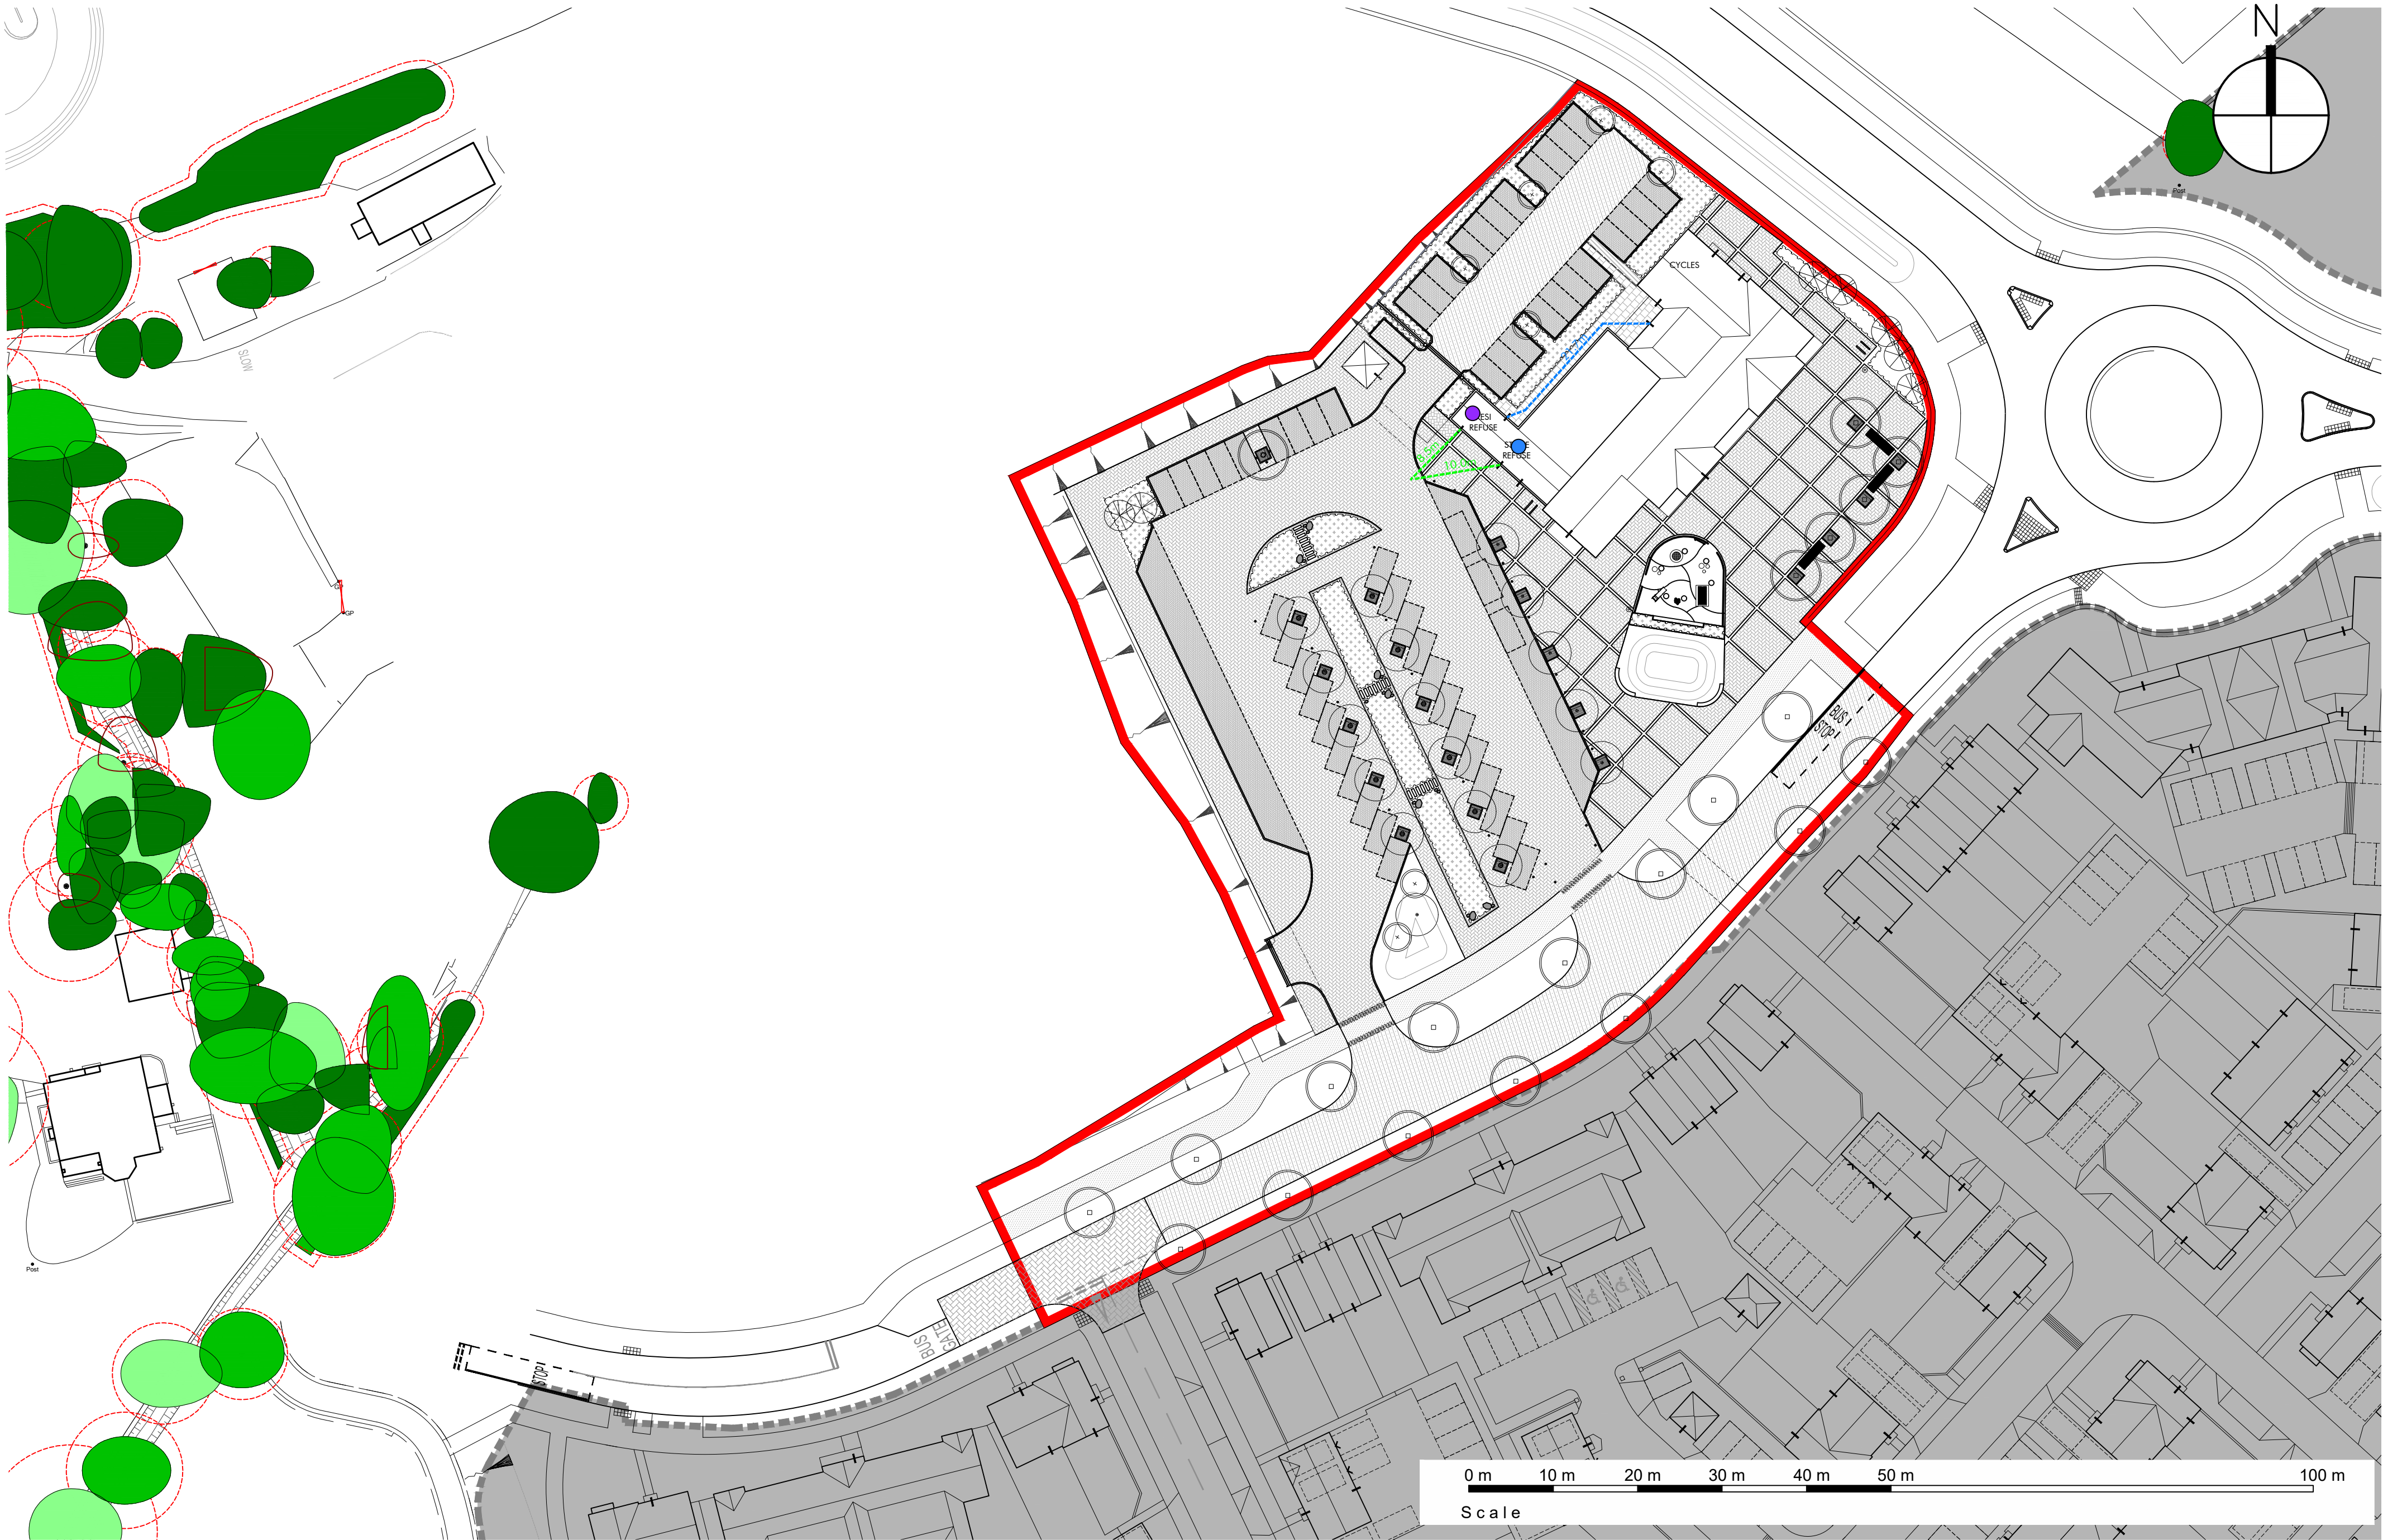

- KEY
- REFUSE STORAGE AREA (COMMERCIAL)
 - REFUSE STORAGE AREA (COMMUNAL)
 - TYPICAL RESIDENT DRAG DISTANCE (max 25m)
 - OPERATIVE DRAG DISTANCE (max 10m)



Client: Cala Homes
Project: Neighbourhood Centre, Hogwood Farm, Finchampstead

Drawing Title: Refuse Plan				
Scale: 1:500 @ A2	Revision A	Drawn AC	Check MP	Date 26.07.24

 The Front Barn, 124 Manor Road North, Thames Ditton, KT7 0BH T: 01372 470 313 W: www.omega-architects.co.uk	Project No'	Class	Dwg No'	Status	Rev
	3243.1	A	1701	PL	A