


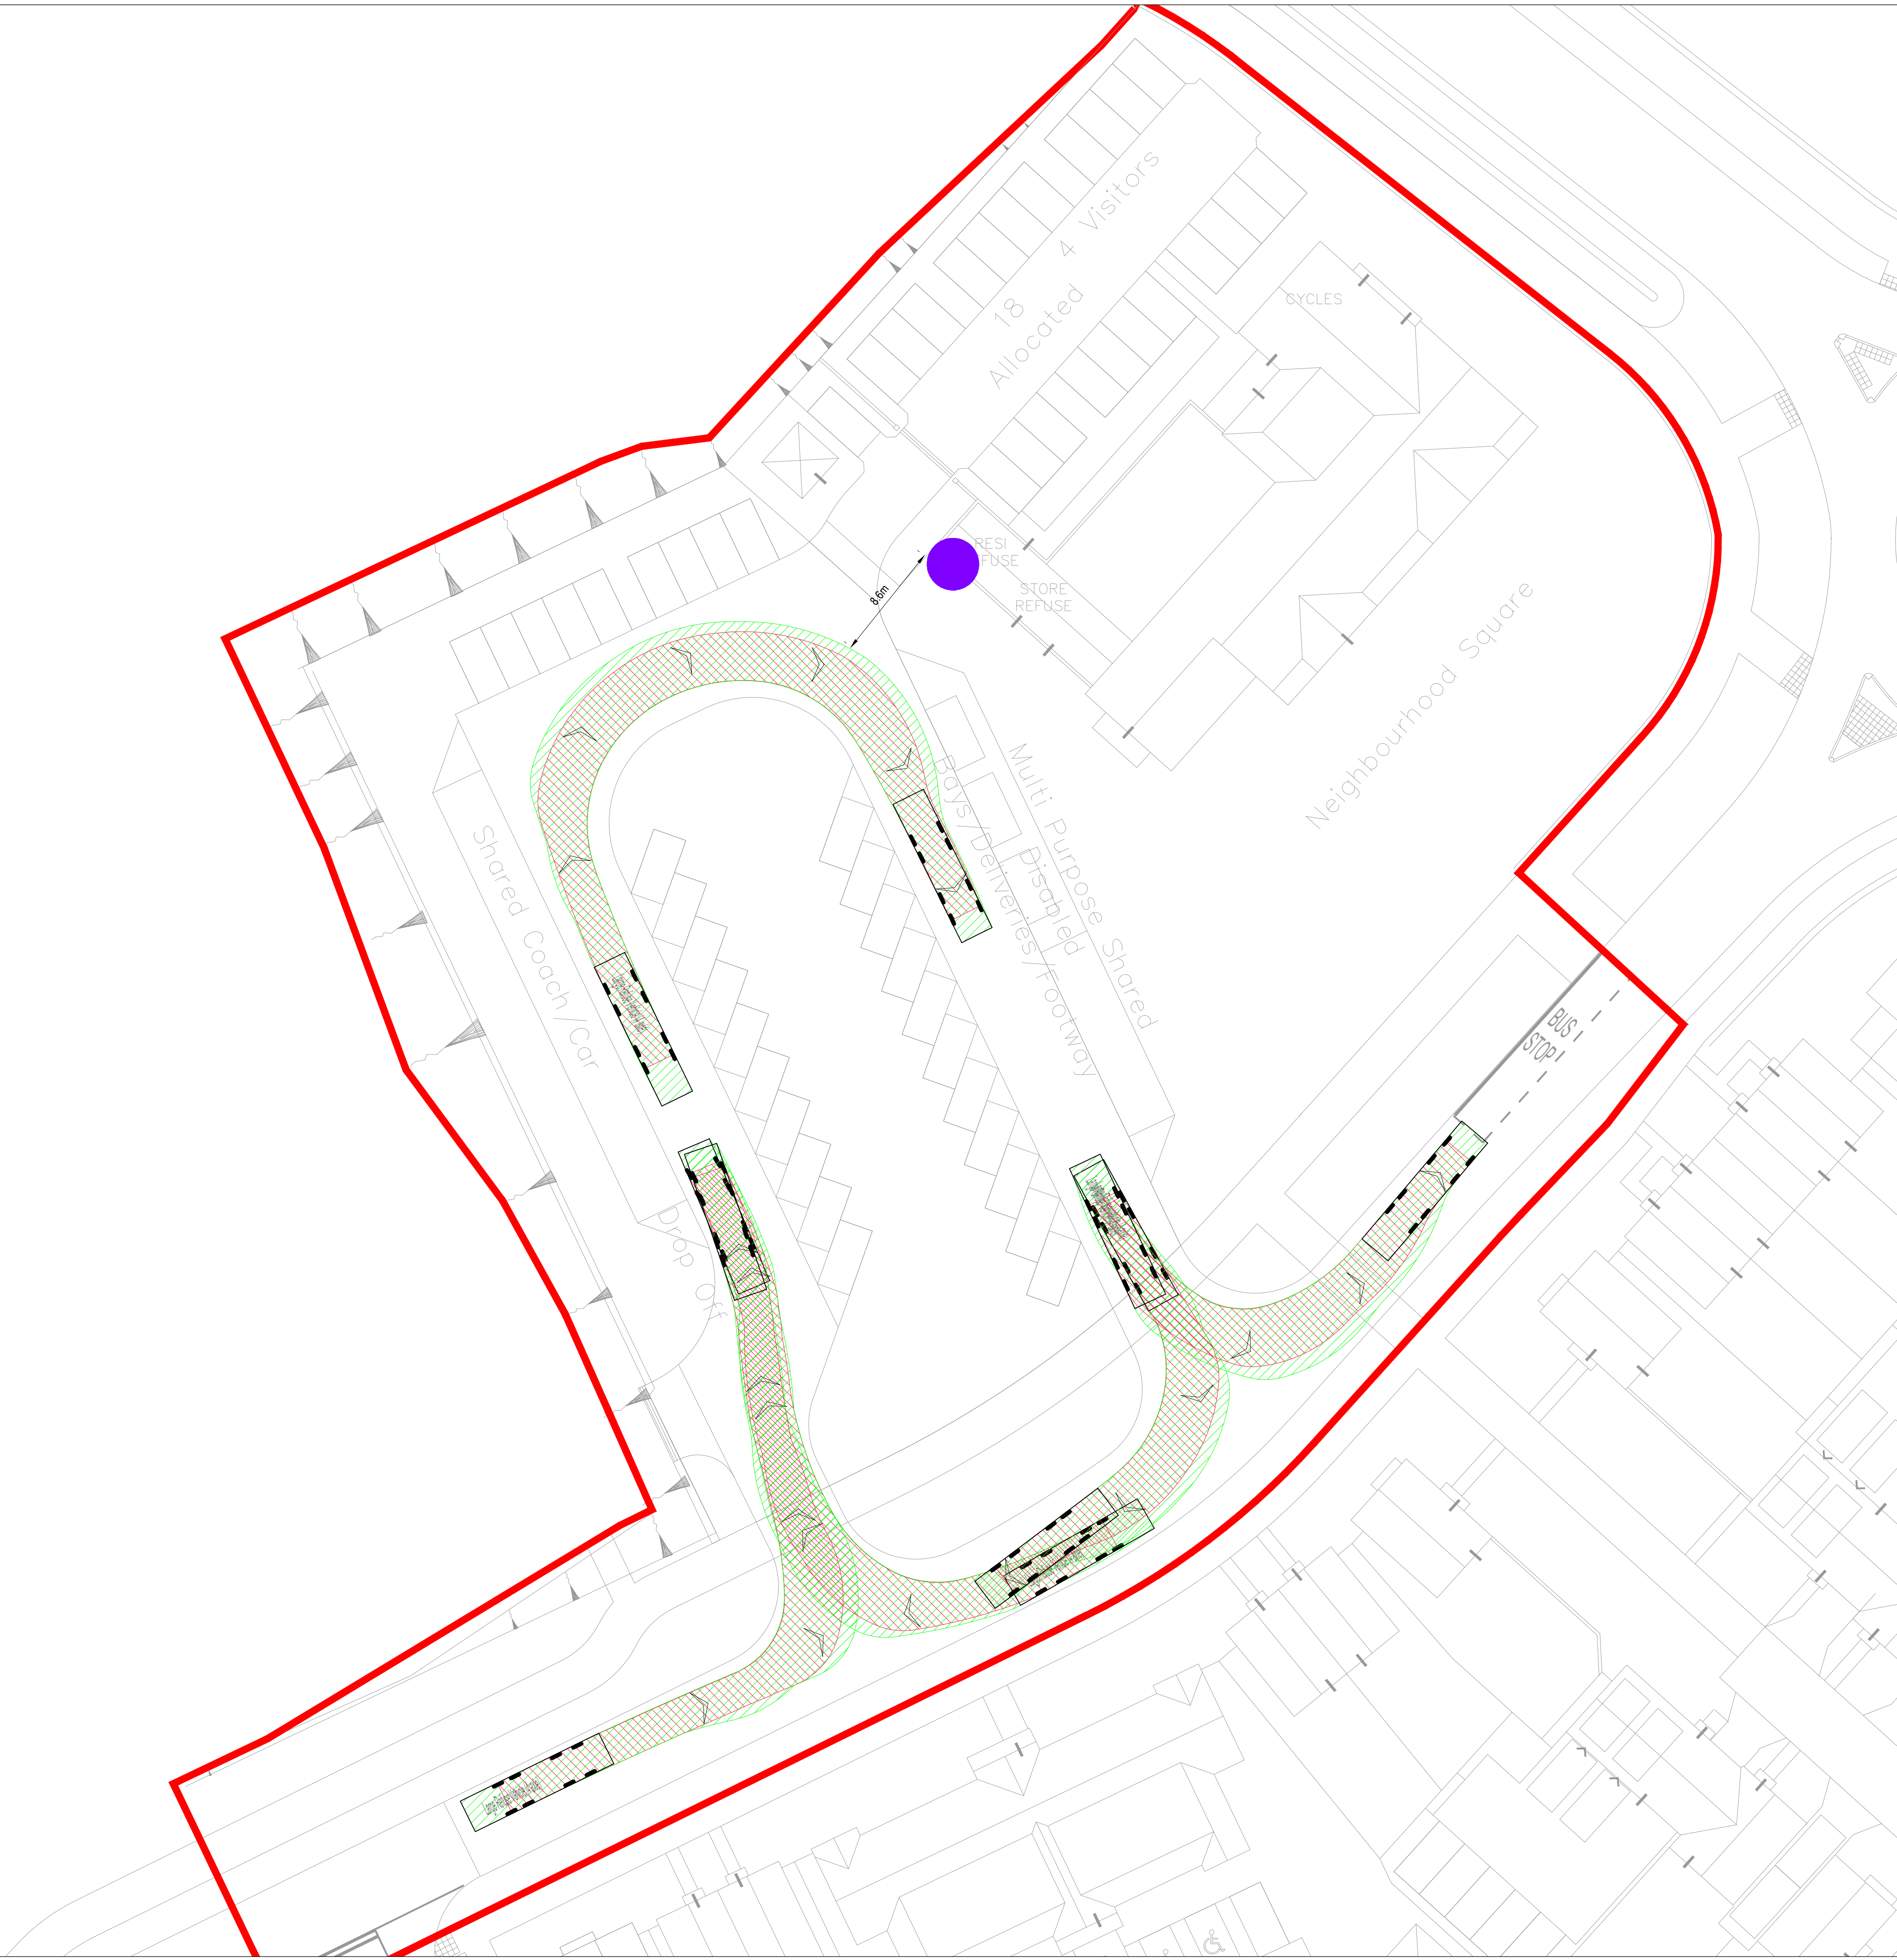


General Notes

- Where this drawing has been issued in electronic .dwg format it has been done so in good faith. JNP Group do not take any responsibility for any inaccuracies in the electronic data, which should be checked against the paper (or .pdf) drawing issue. Any apparent discrepancies should be immediately reported to JNP Group. The electronic .dwg file should not be assumed to be to scale and should not be used for 'overlying', setting out or checking of any third party information. All dimensions should be taken from the paper (or .pdf) version of the drawing. Electronic drawings may contain third party information. JNP Group take no responsibility for this information, which should be checked against the originators paper drawing(s).
- All dimensions to be checked on site prior to construction/fabrication.
- Any discrepancies between drawings of different scales, and between drawings and specification where appropriate to be notified to JNP Group for decision.
- Copyright reserved. This drawing may only be used for The Client and location specified in the title block. It may not be copied or disclosed to any third party without the prior written consent of JNP Group.
- This drawing should only be used for construction if the drawing status is "Construction". JNP Group take no responsibility for construction works undertaken to drawings which are not marked with this status.

Legend

Maximum 10m carry distance from bin stores to parked collection vehicles in accordance with WBC Waste & Recycling Guidance for Developers

Bin Store Location for the Apartments

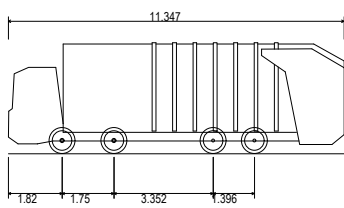

Large Refuse Vehicle (4 axle)
Overall Length 11.347m
Overall Width 2.500m
Overall Body Height 3.751m
Min Body Ground Clearance 0.246m
Track Width 2.500m
Lock to lock time 6.03s
Wall to Wall Turning Radius 11.330m

P02	15/07/2024	Second Issue	EL/KMKM
P01	05/07/2024	Planning Issue	EL/KMKM

Rev. Date Description Dwn / Cwn / App'd

Stability:

S2 - Suitable for Information

Client Logo:



Client: CALA Homes

Job: Hogwood Farm Neighbourhood Centre

Title: Swept Path Analysis - Refuse Vehicle

Classification: FL_60_20	Scale @ A1: 1:250	certificat	HAS	Constructionline	Supplier No: 000019
--------------------------	-------------------	------------	-----	------------------	---------------------

Project - Originator - Volume/System - Level/Location - Type - Discipline - Number
C86557 - JNP -66 -XX- DR -T -7203
Document/Drawing Number
Reason: P02