





Rigid Bus SPA

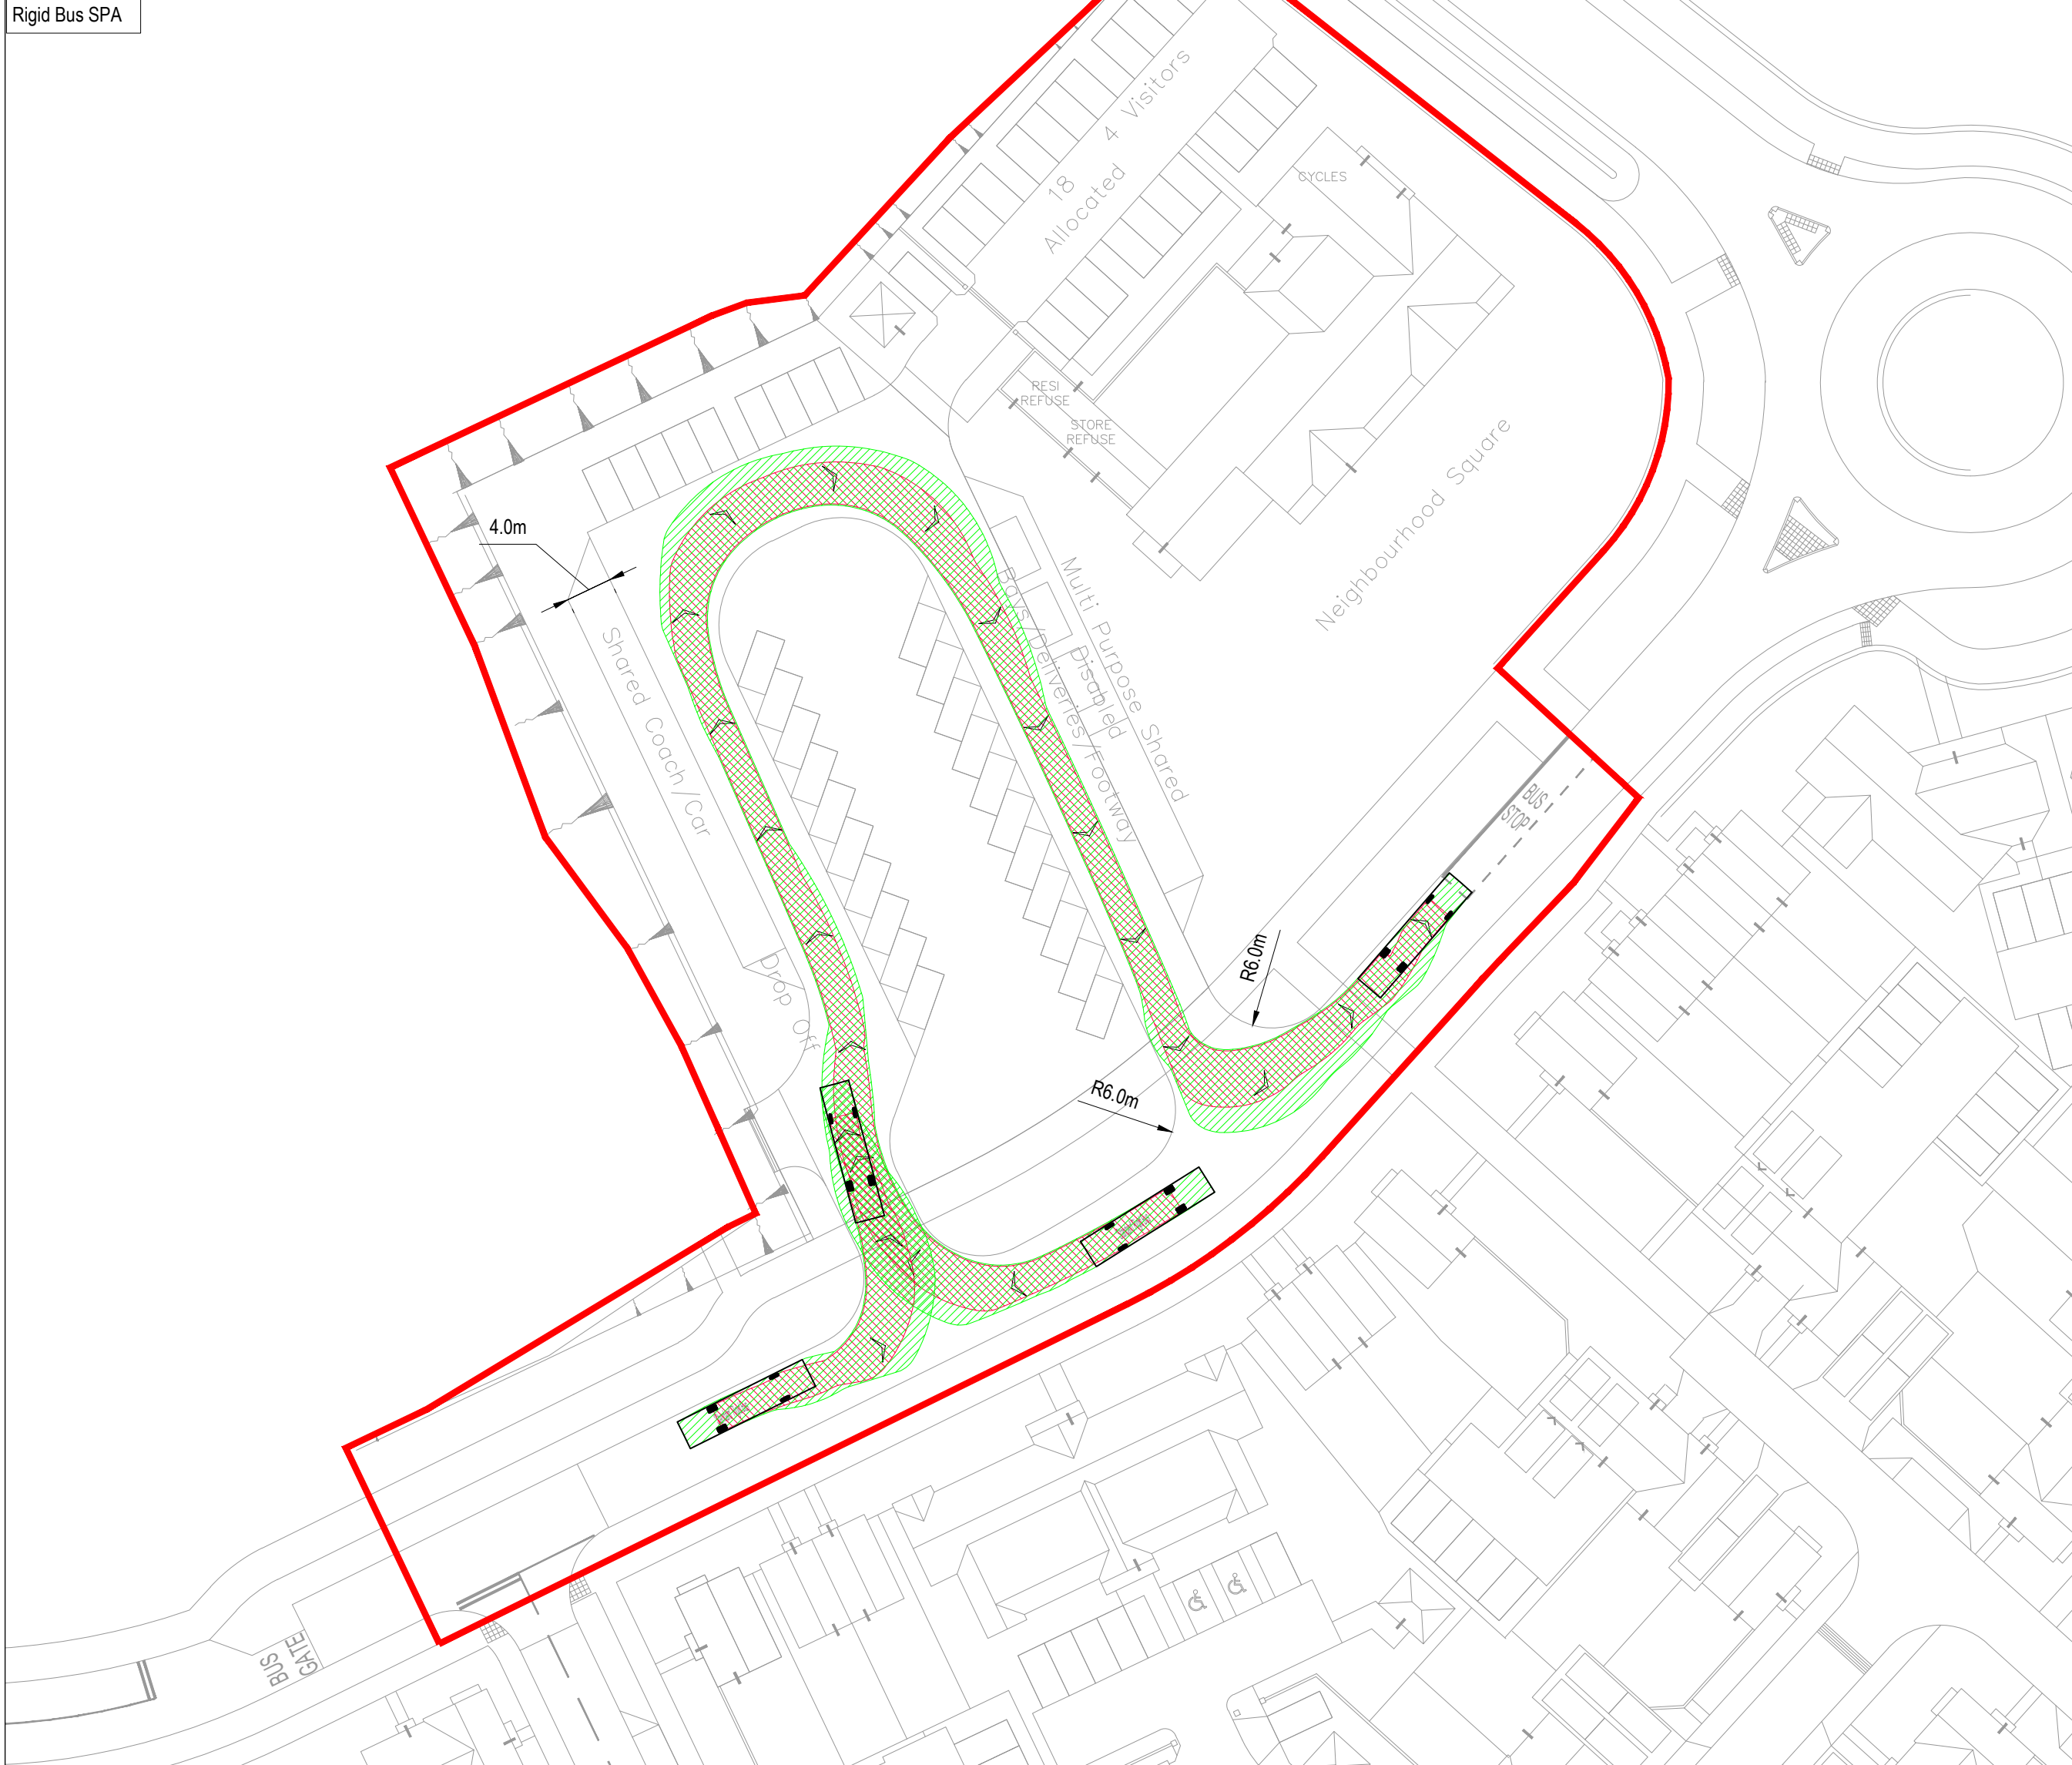

Rigid Bus SPA - Lay-By Access


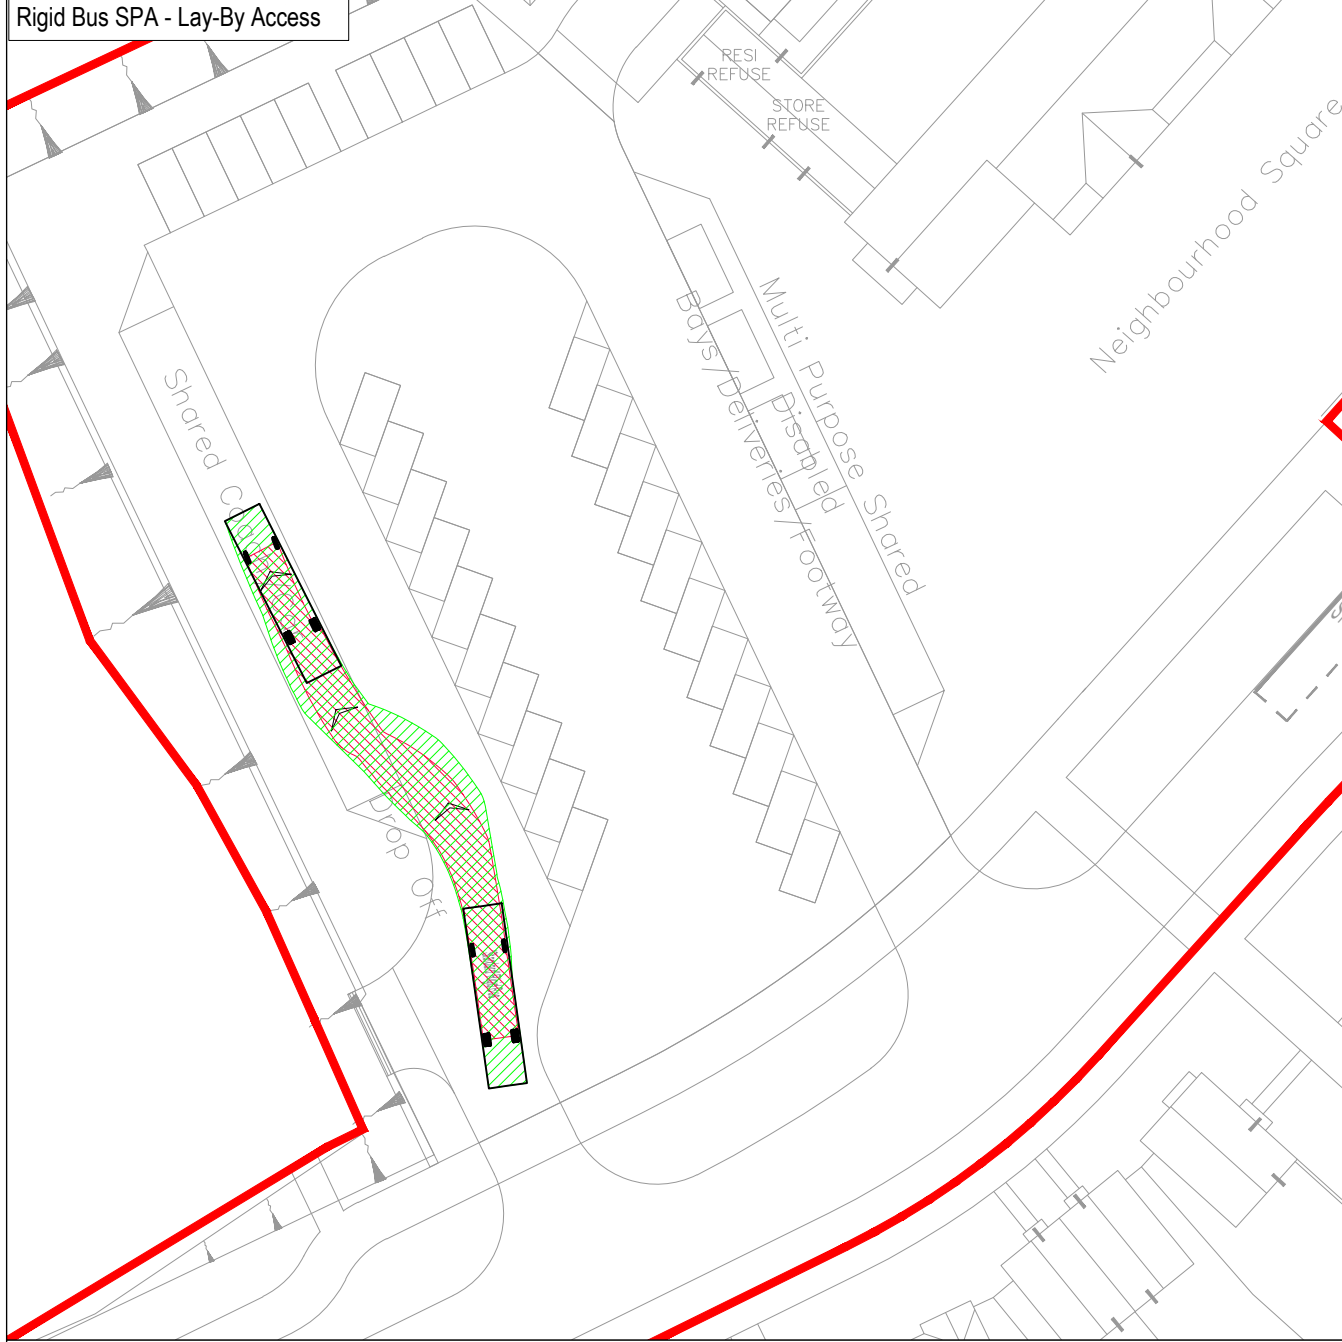


Rigid Bus SPA - Lay-By Egress

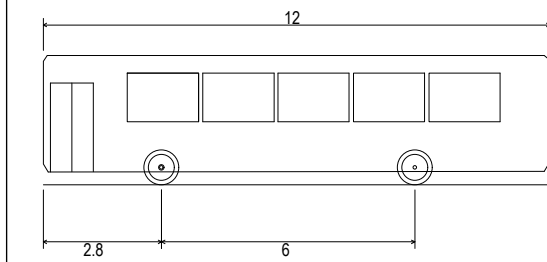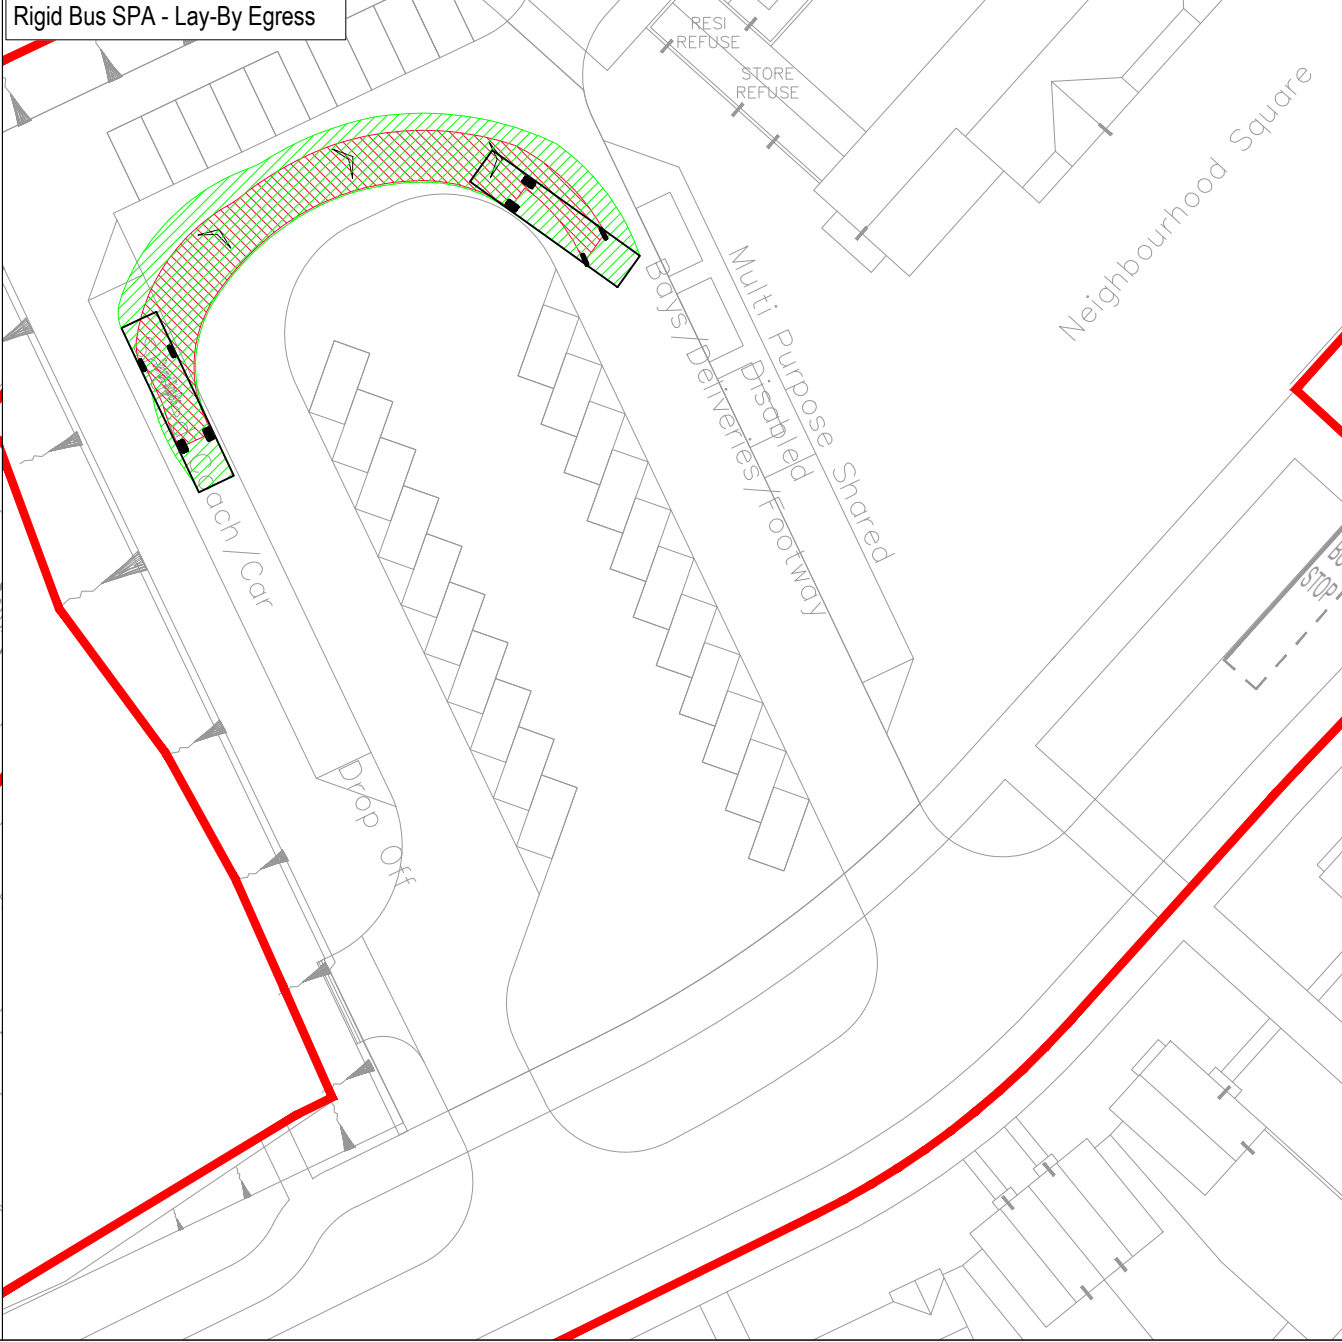

'Standard' Rigid Bus
Overall Length 12.000m
Overall Width 2.550m
Overall Body Height 3.063m
Min Body Ground Clearance 0.309m
Track Width 2.350m
Lock to lock time 4.00s
Wall to Wall Turning Radius 10.771m


Single Deck Bus SPA

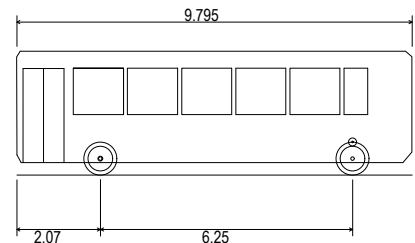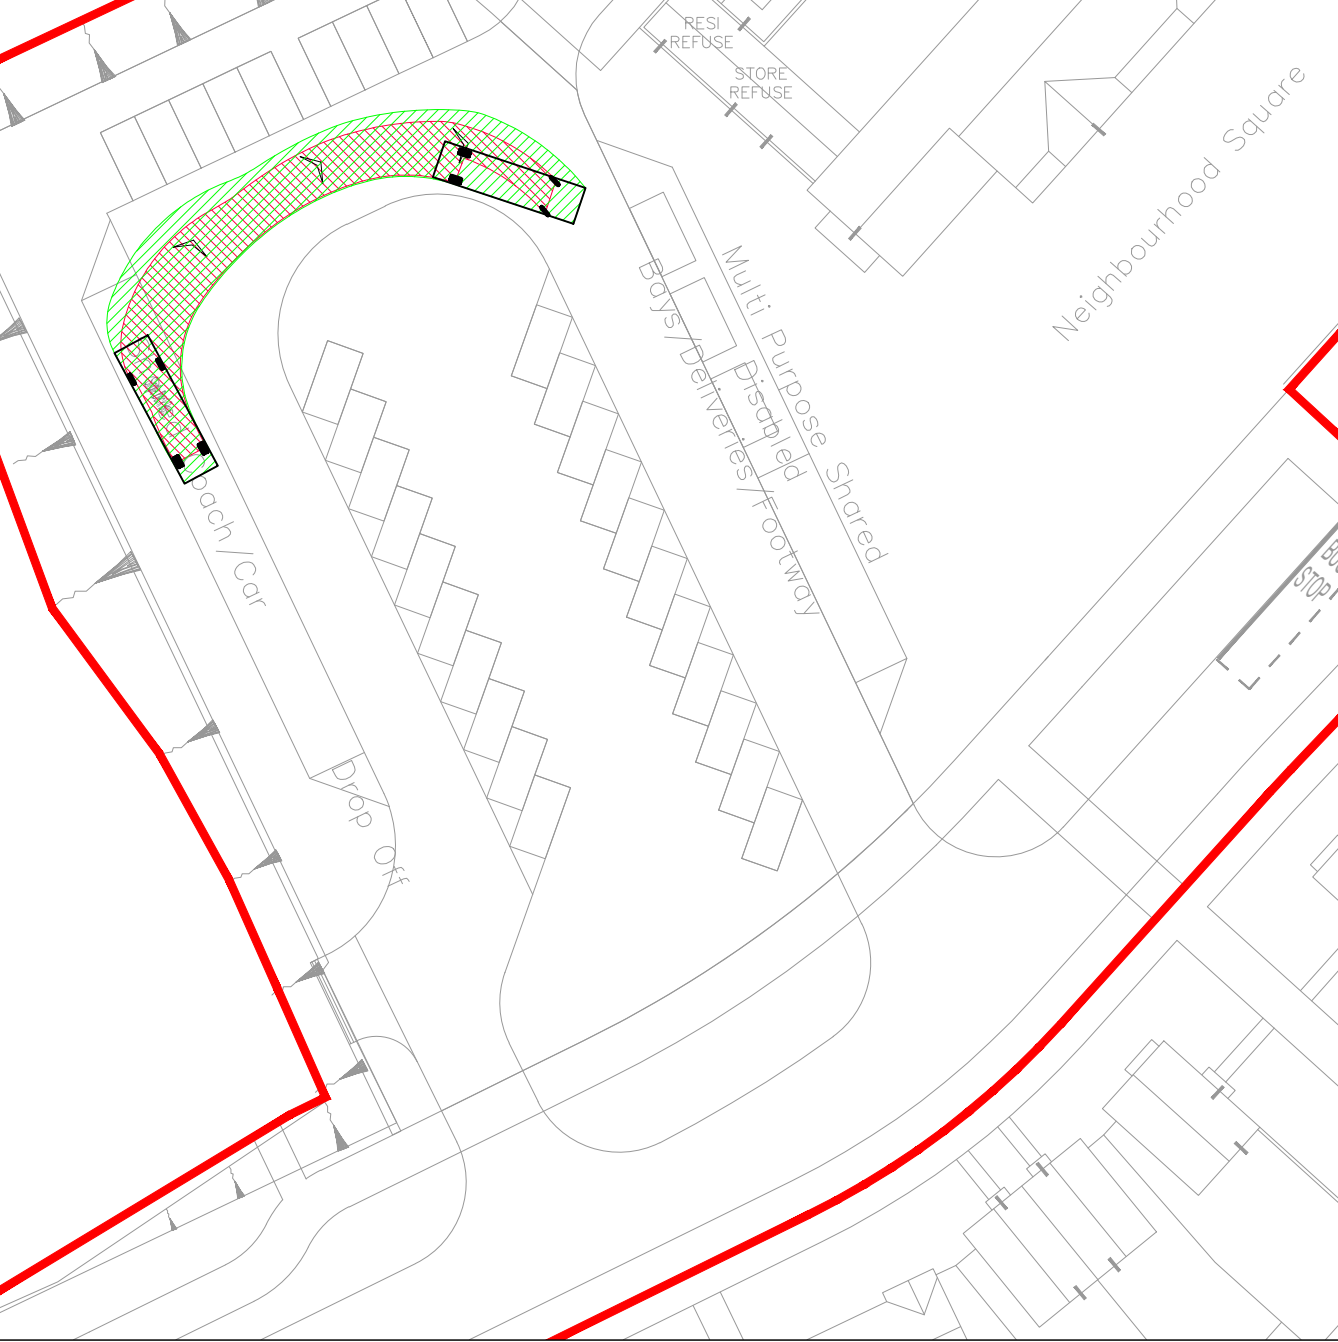

Single Deck Bus
Overall Length 9.795m
Overall Width 2.500m
Overall Body Height 3.070m
Min Body Ground Clearance 0.306m
Track Width 2.322m
Lock to lock time 6.00s
Kerb to Kerb Turning Radius 10.111m

General Notes

- Where this drawing has been issued in electronic .dwg format it has been done so in good faith. JNP Group do not take any responsibility for any inaccuracies in the electronic data, which should be checked against the paper (or .pdf) drawing issue. Any apparent discrepancies should be immediately reported to JNP Group. The electronic .dwg file should not be assumed to be to scale and should not be used for 'overlying', setting out or checking of any third party information. All dimensions should be taken from the paper (or .pdf) version of the drawing. Electronic drawings may contain third party information. JNP Group take no responsibility for this information, which should be checked against the originators paper drawing(s).
- All dimensions to be checked on site prior to construction/fabrication.
- Any discrepancies between drawings of different scales, and between drawings and specification where appropriate to be notified to JNP Group for decision.
- Copyright reserved. This drawing may only be used for The Client and location specified in the title block. It may not be copied or disclosed to any third party without the prior written consent of JNP Group.
- This drawing should only be used for construction if the drawing status is "Construction". JNP Group take no responsibility for construction works undertaken to drawings which are not marked with this status.

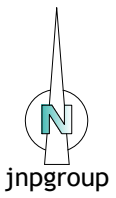

P02	15/07/2024	Second Issue	EL/KMKM
P01	06/07/2024	Planning Issue	EL/KMKM
Rev.	Date	Description	Drawn / Checked / App'd

Subsidiary: S2 - Suitable for Information

Client Logo:



Client:	CALA Homes	Reason:	P02
Job:	Hogwood Farm - Neighbourhood Centre	Document/Drawing Number	C86557 - JNP-66-XX-DR-T-7206
Title:	Swept Path Analysis - Bus	Project - Originator - Volume/System - Level/Location - Type - Discipline - Number	
Classification:	FL_60_20	Scale @ A1:	1:500
Scale @ A1:	1:500	Project - Originator - Volume/System - Level/Location - Type - Discipline - Number	
Scale @ A1:	1:500	Project - Originator - Volume/System - Level/Location - Type - Discipline - Number	