


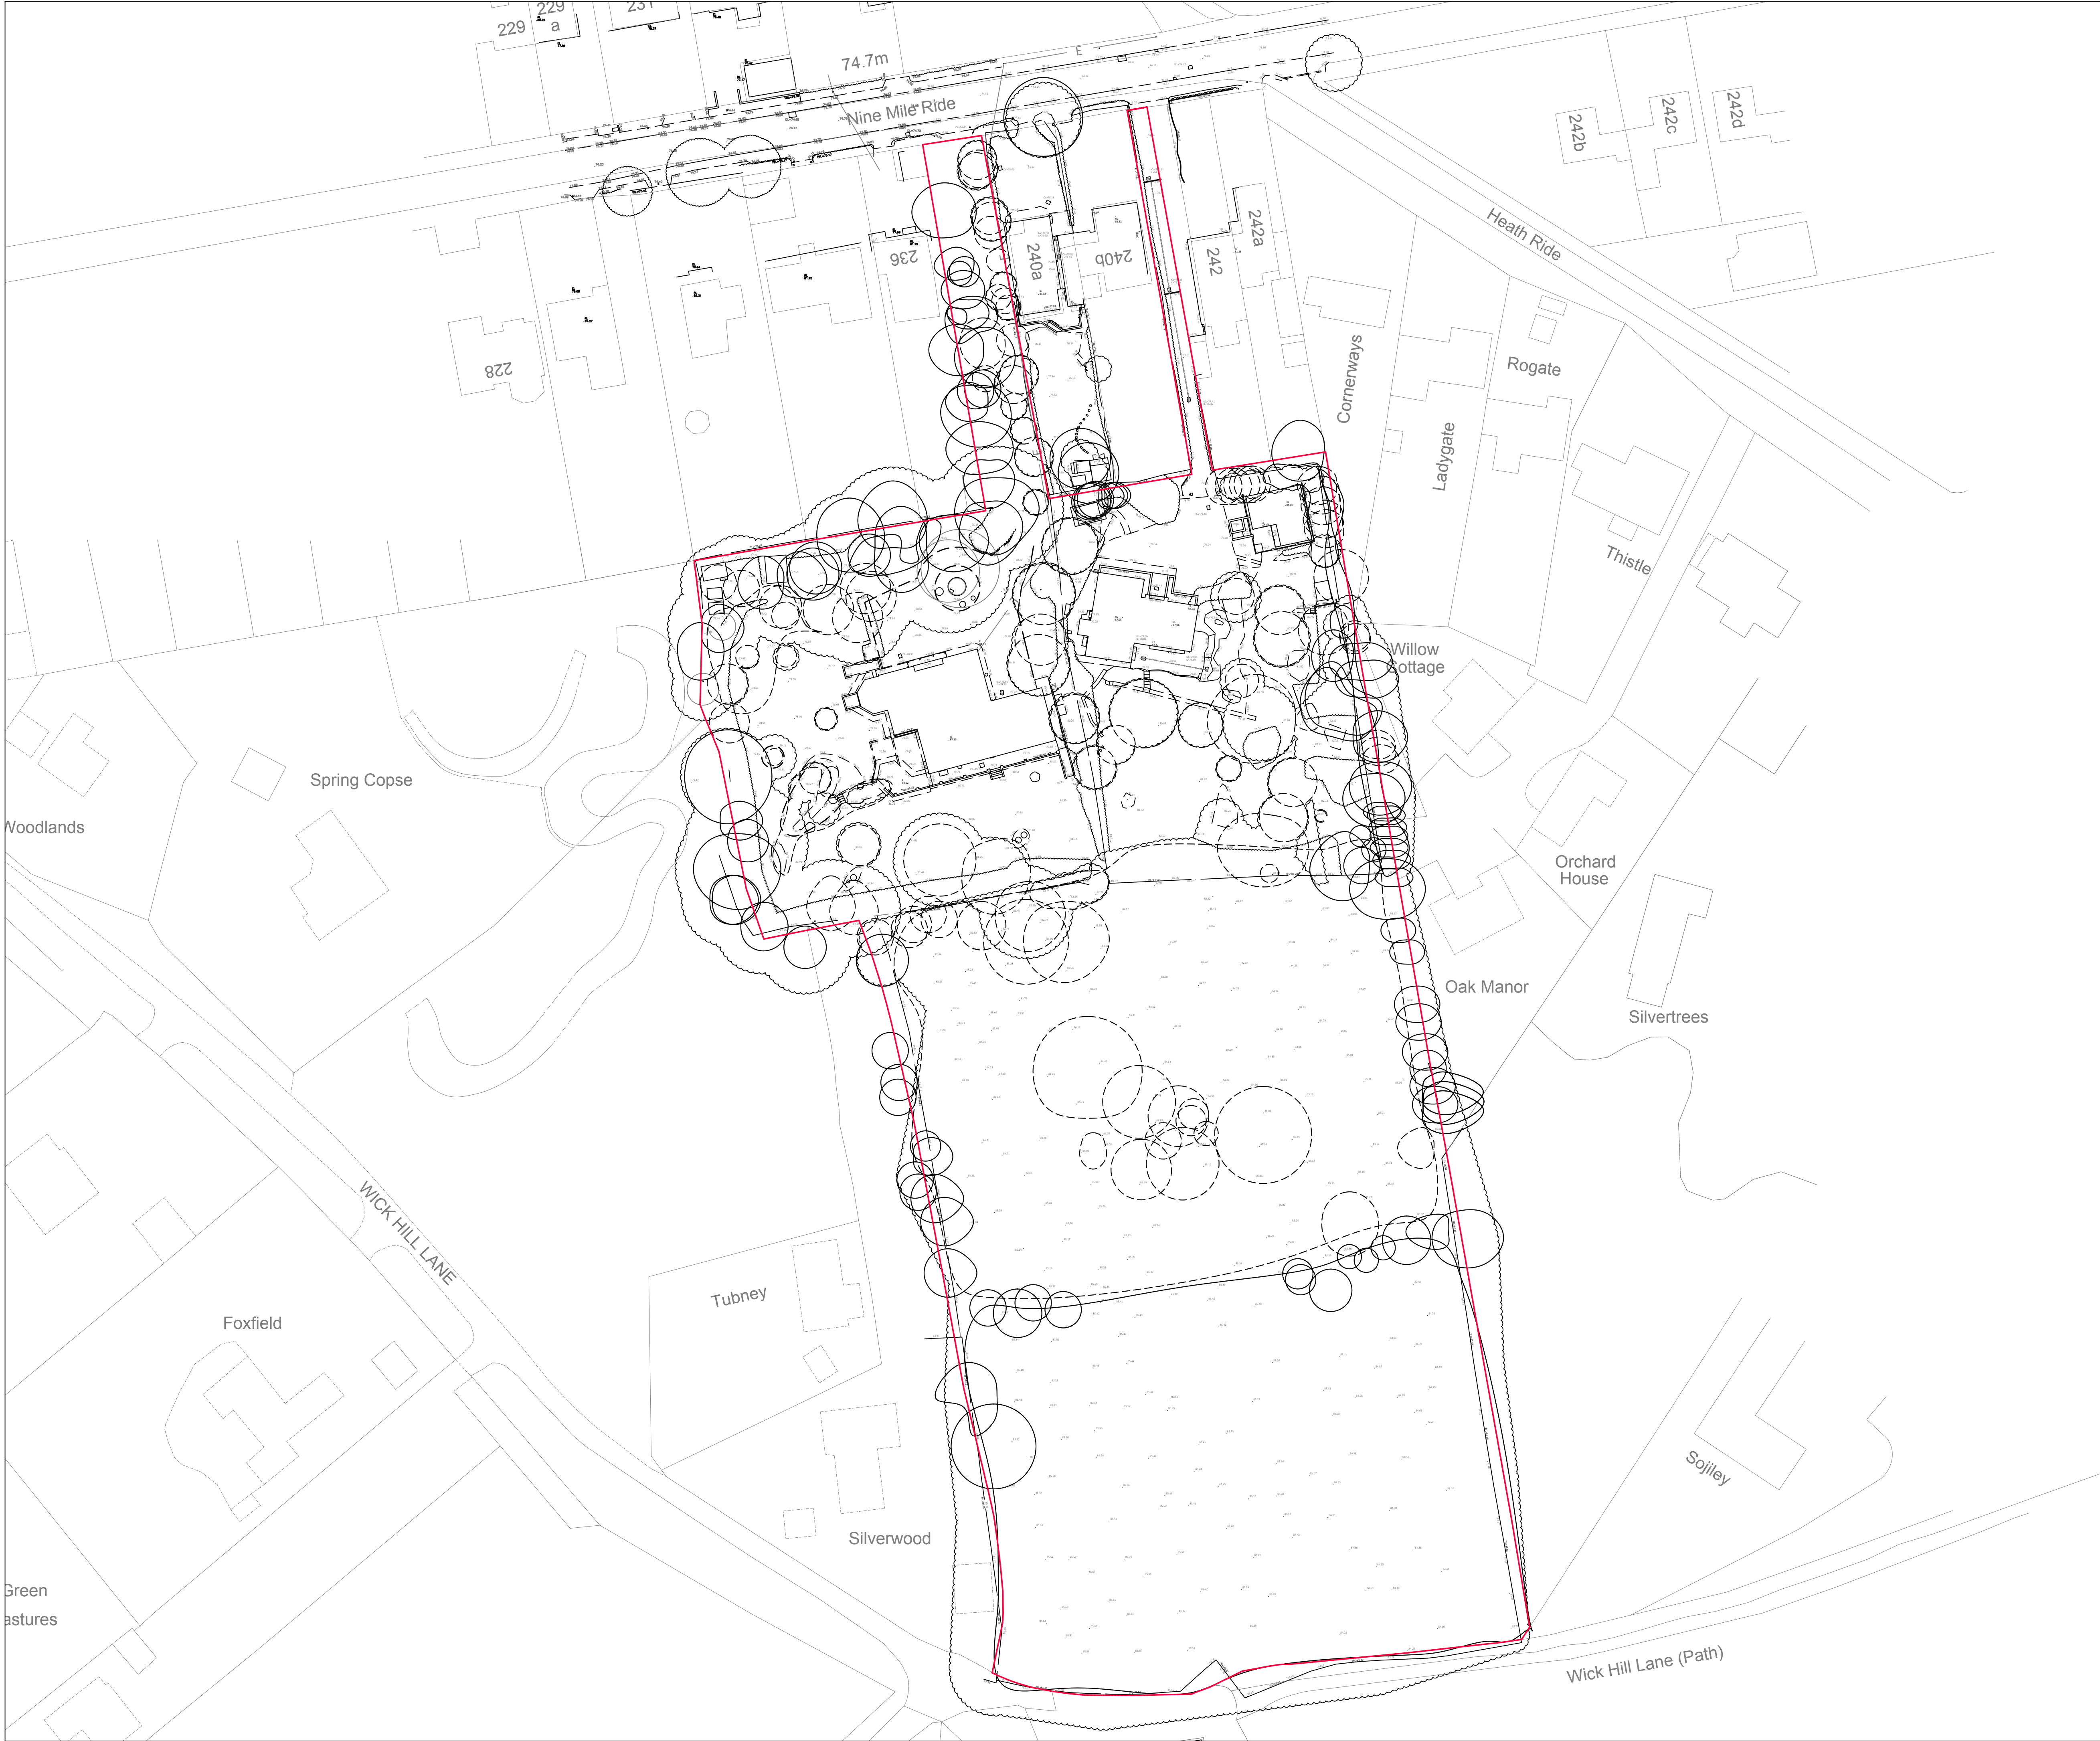

© Crown copyright and database rights 2025 Ordnance Survey 0100031673

0 10 20 30 40 m

Application boundary

Not all individual trees indicated

REV	NOTES	AU/CH	DATE
-	Nine Mile Ride, Finchampstead Existing Site Plan	-	KV/GF
230122A L 01 02		1:500 @ A1	March 25

CliftonEmerydesign

Bristol • Exeter • London • Plymouth
www.cliftonemerydesign.co.uk mail@cliftonemerydesign.co.uk

Drawing Status **PLANNING**

CONTRACTORS MUST CHECK ALL DIMENSIONS ON SITE. ONLY FIGURED DIMENSIONS ARE TO BE WORKED FROM. © THIS DRAWING IS COPYRIGHT.