


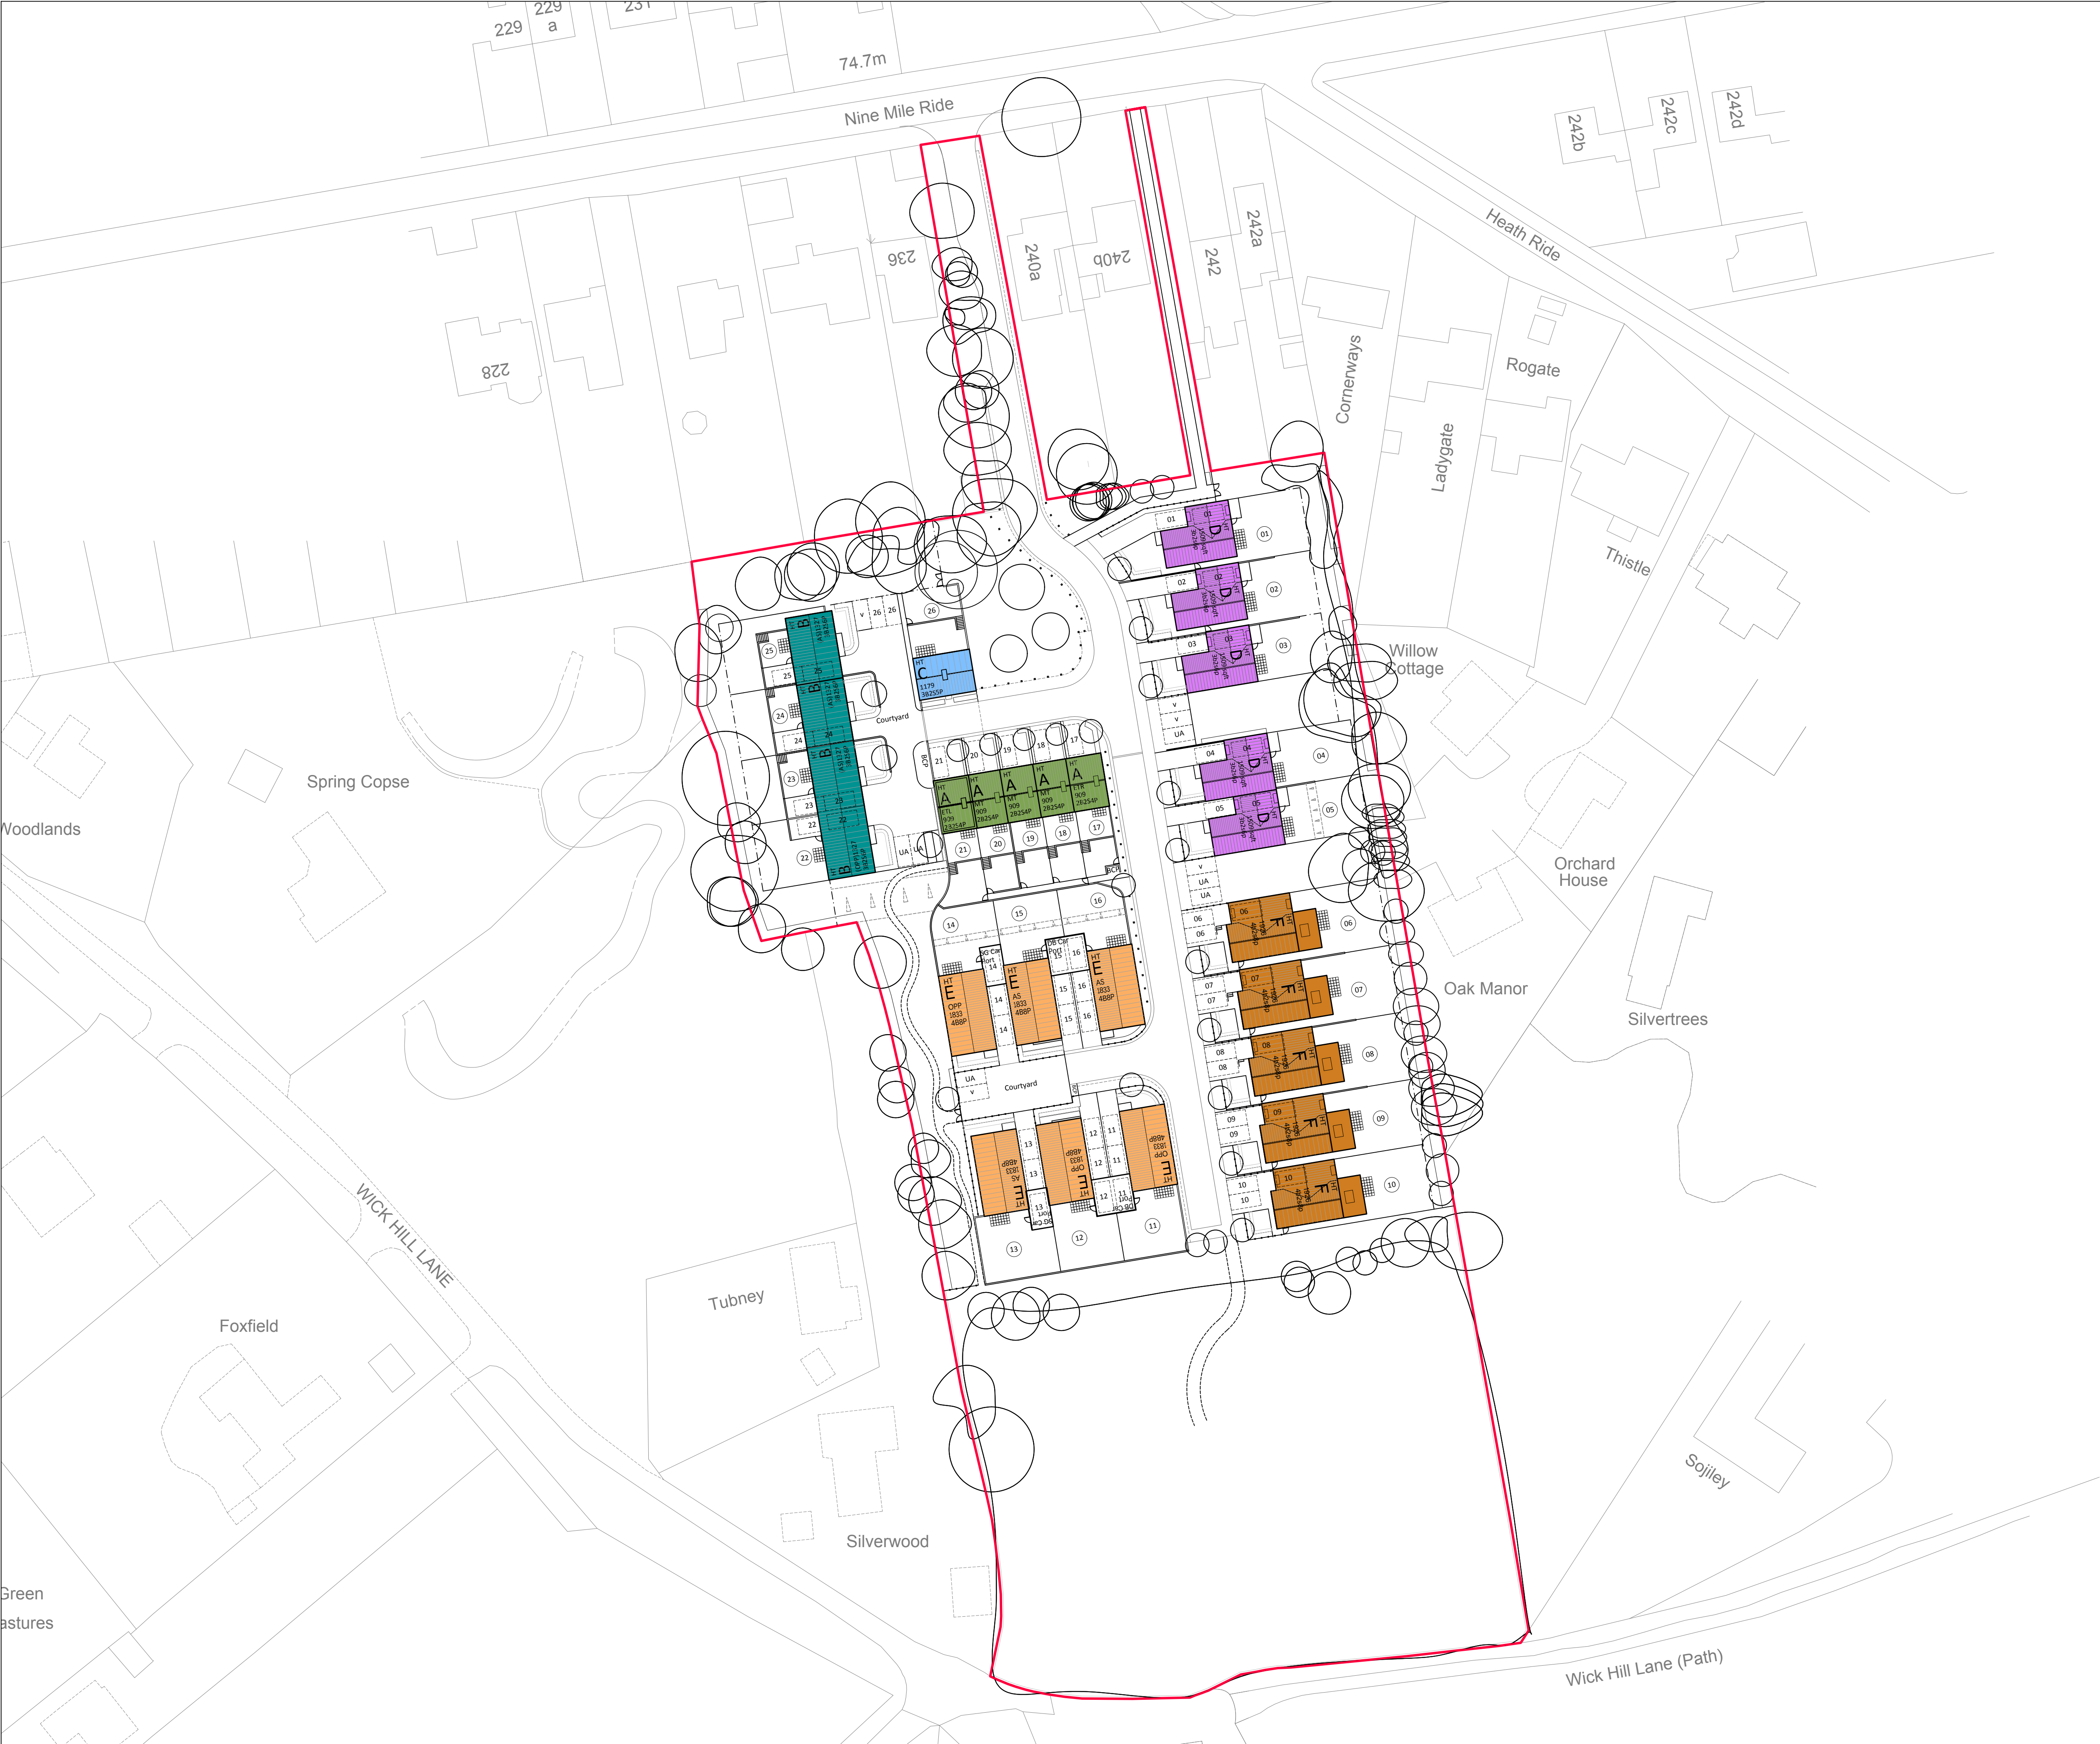

© Crown copyright and database rights 2024 Ordnance Survey 0100031673

010203040m

Application boundary

HT A

HT B

HT C

HT D

HT E

HT F

REV	NOTES	AU/CH	DATE
Nine Mile Ride, Finchampstead		-	
House Types Layout		KV/GF	
230122A L 02 03		1:500 @ A1	March 25

CliftonEmerydesign

Bristol • Exeter • London • Plymouth
www.cliftonemerydesign.co.uk mail@cliftonemerydesign.co.uk

Drawing Status PLANNING
CONTRACTORS MUST CHECK ALL DIMENSIONS ON SITE. ONLY FIGURED DIMENSIONS ARE TO BE WORKED FROM © THIS DRAWING IS COPYRIGHT.