


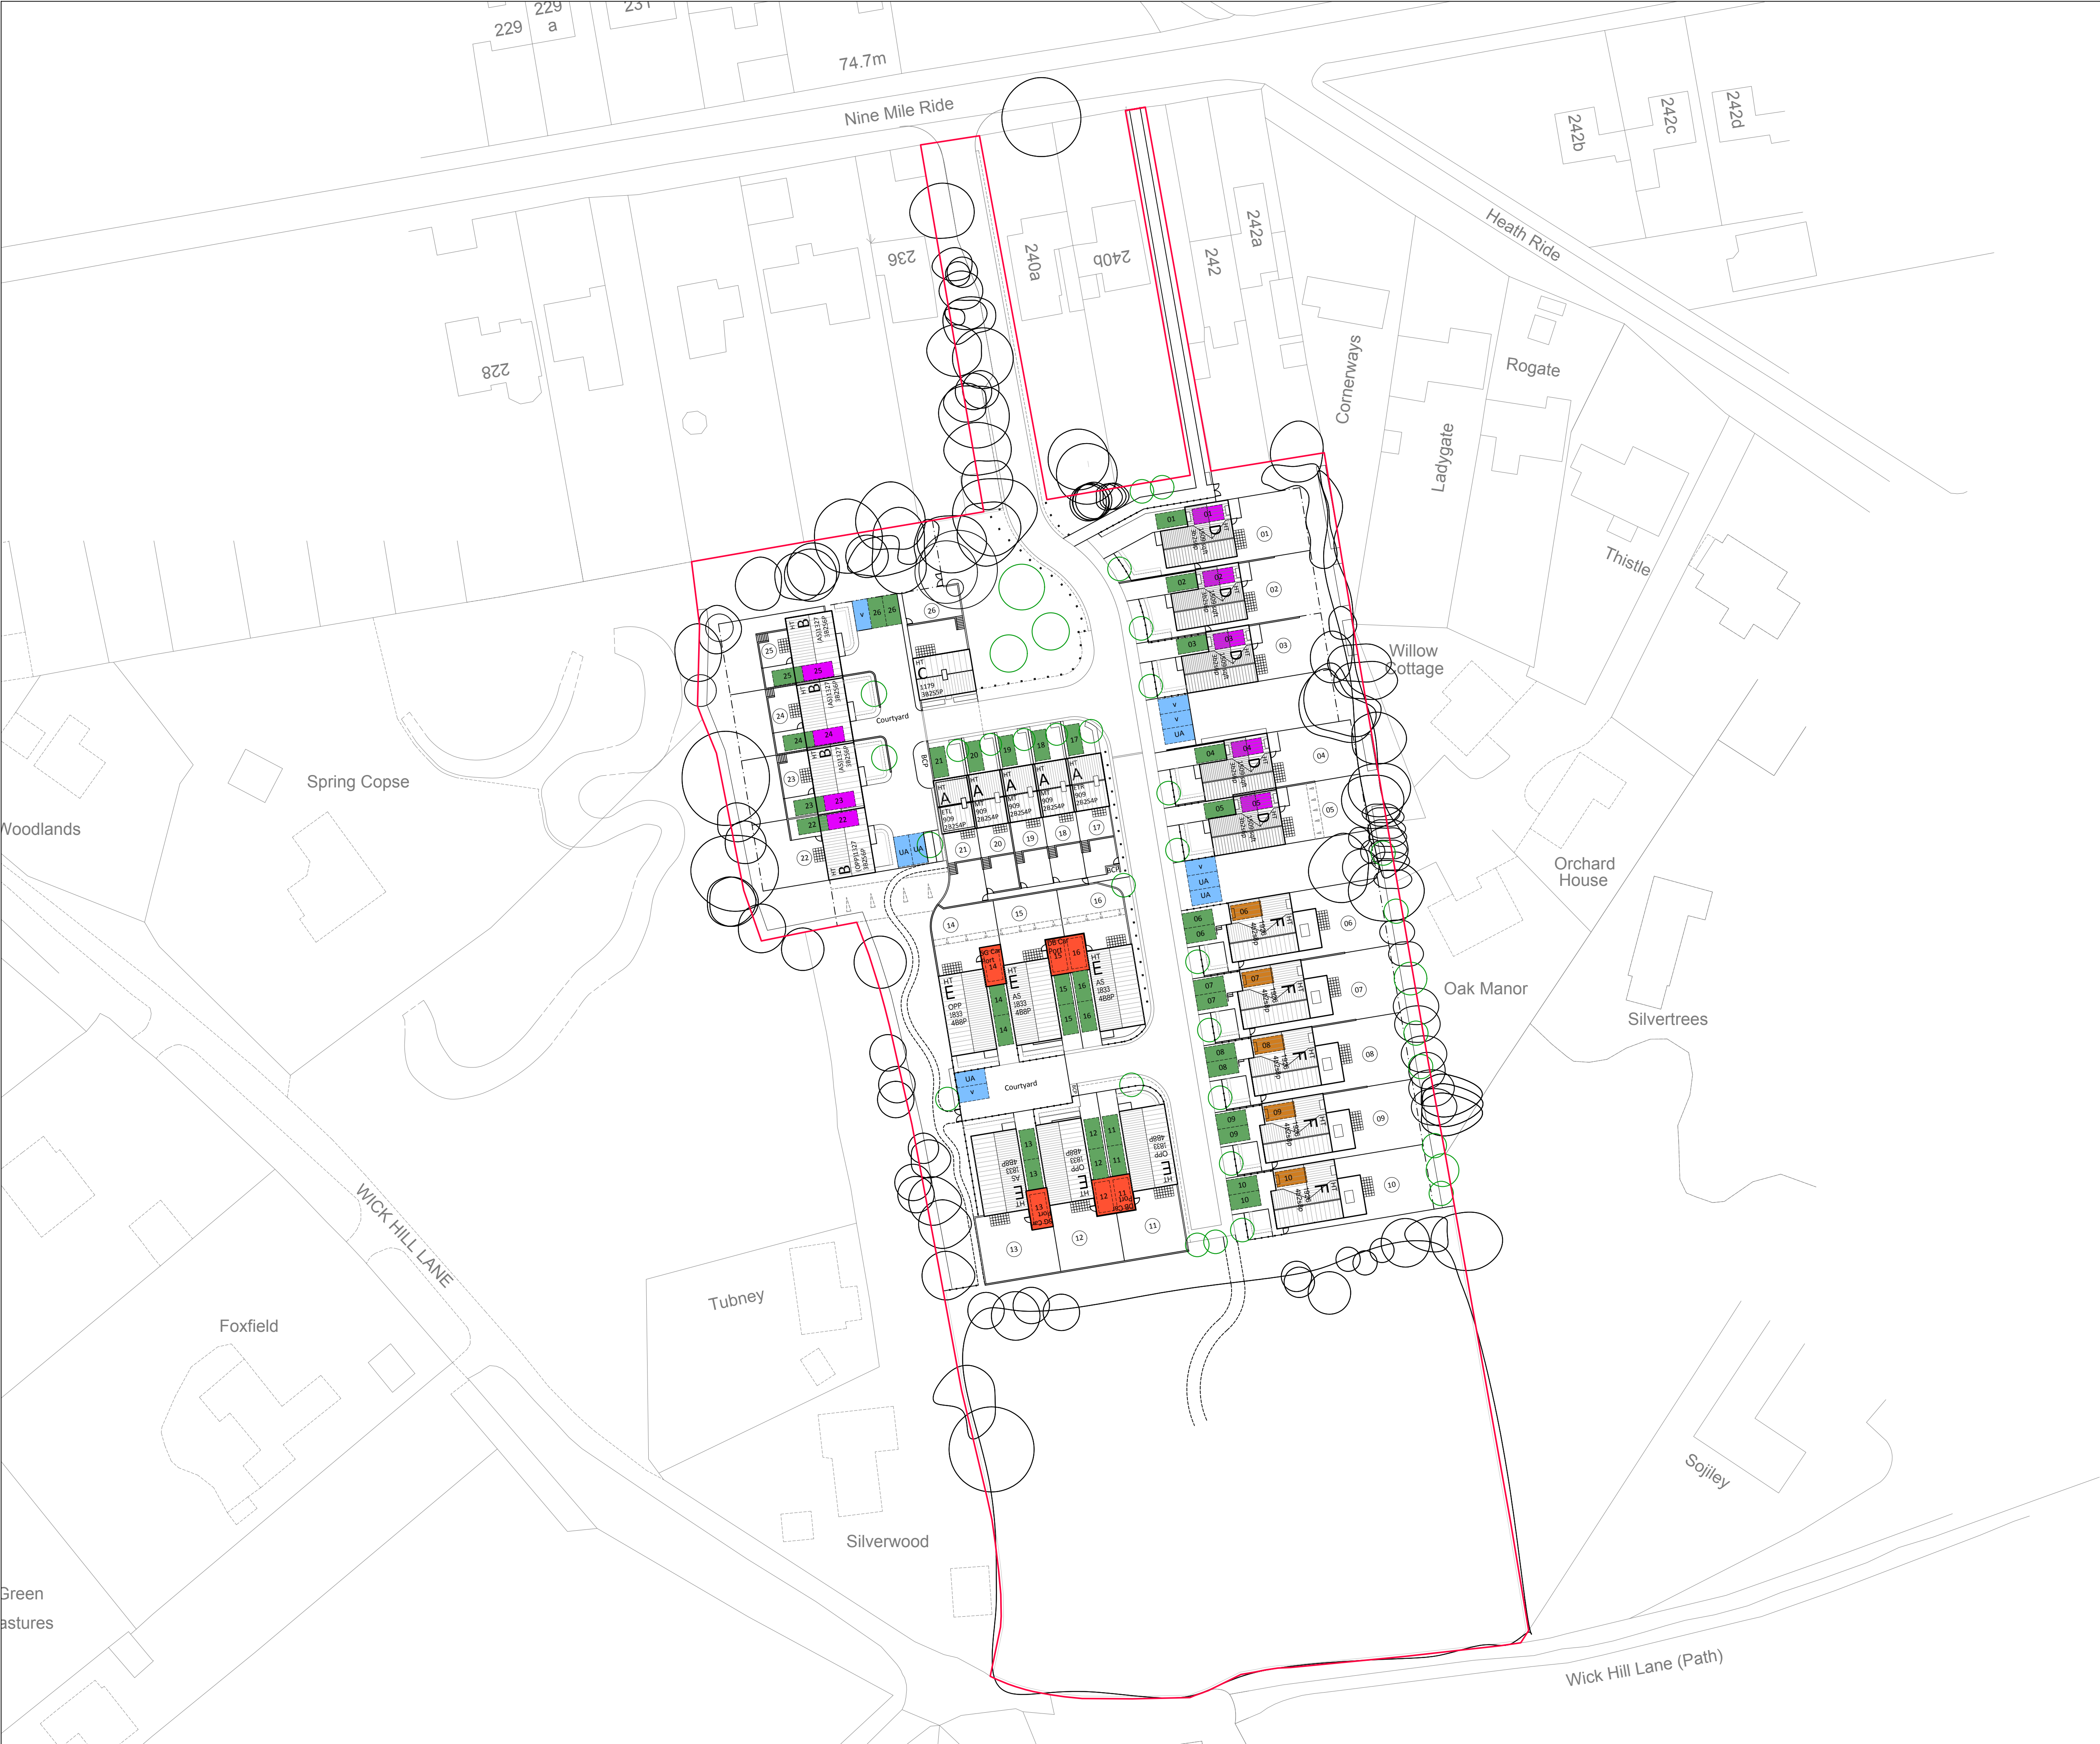

© Crown copyright and database rights 2024 Ordnance Survey 0100031673

010203040m

Application boundary

Parking provision:

69 spaces [2.6 spaces/dwelling]

9 x Integrated Car port

5 x Integrated Garage parking

38 x On plot parking

11 x Courtyard parking

6 x Car port

REV	NOTES	AU/CH	DATE
	Nine Mile Ride, Finchampstead Parking Layout	-	
230122A L 02 04		KV/GF	
	1:500 @ A1	March 25	

CliftonEmerydesign

Bristol • Exeter • London • Plymouth
www.cliftonemerydesign.co.uk mail@cliftonemerydesign.co.uk

Drawing Status PLANNING

CONTRACTORS MUST CHECK ALL DIMENSIONS ON SITE. ONLY FIGURED DIMENSIONS ARE TO BE WORKED FROM © THIS DRAWING IS COPYRIGHT.