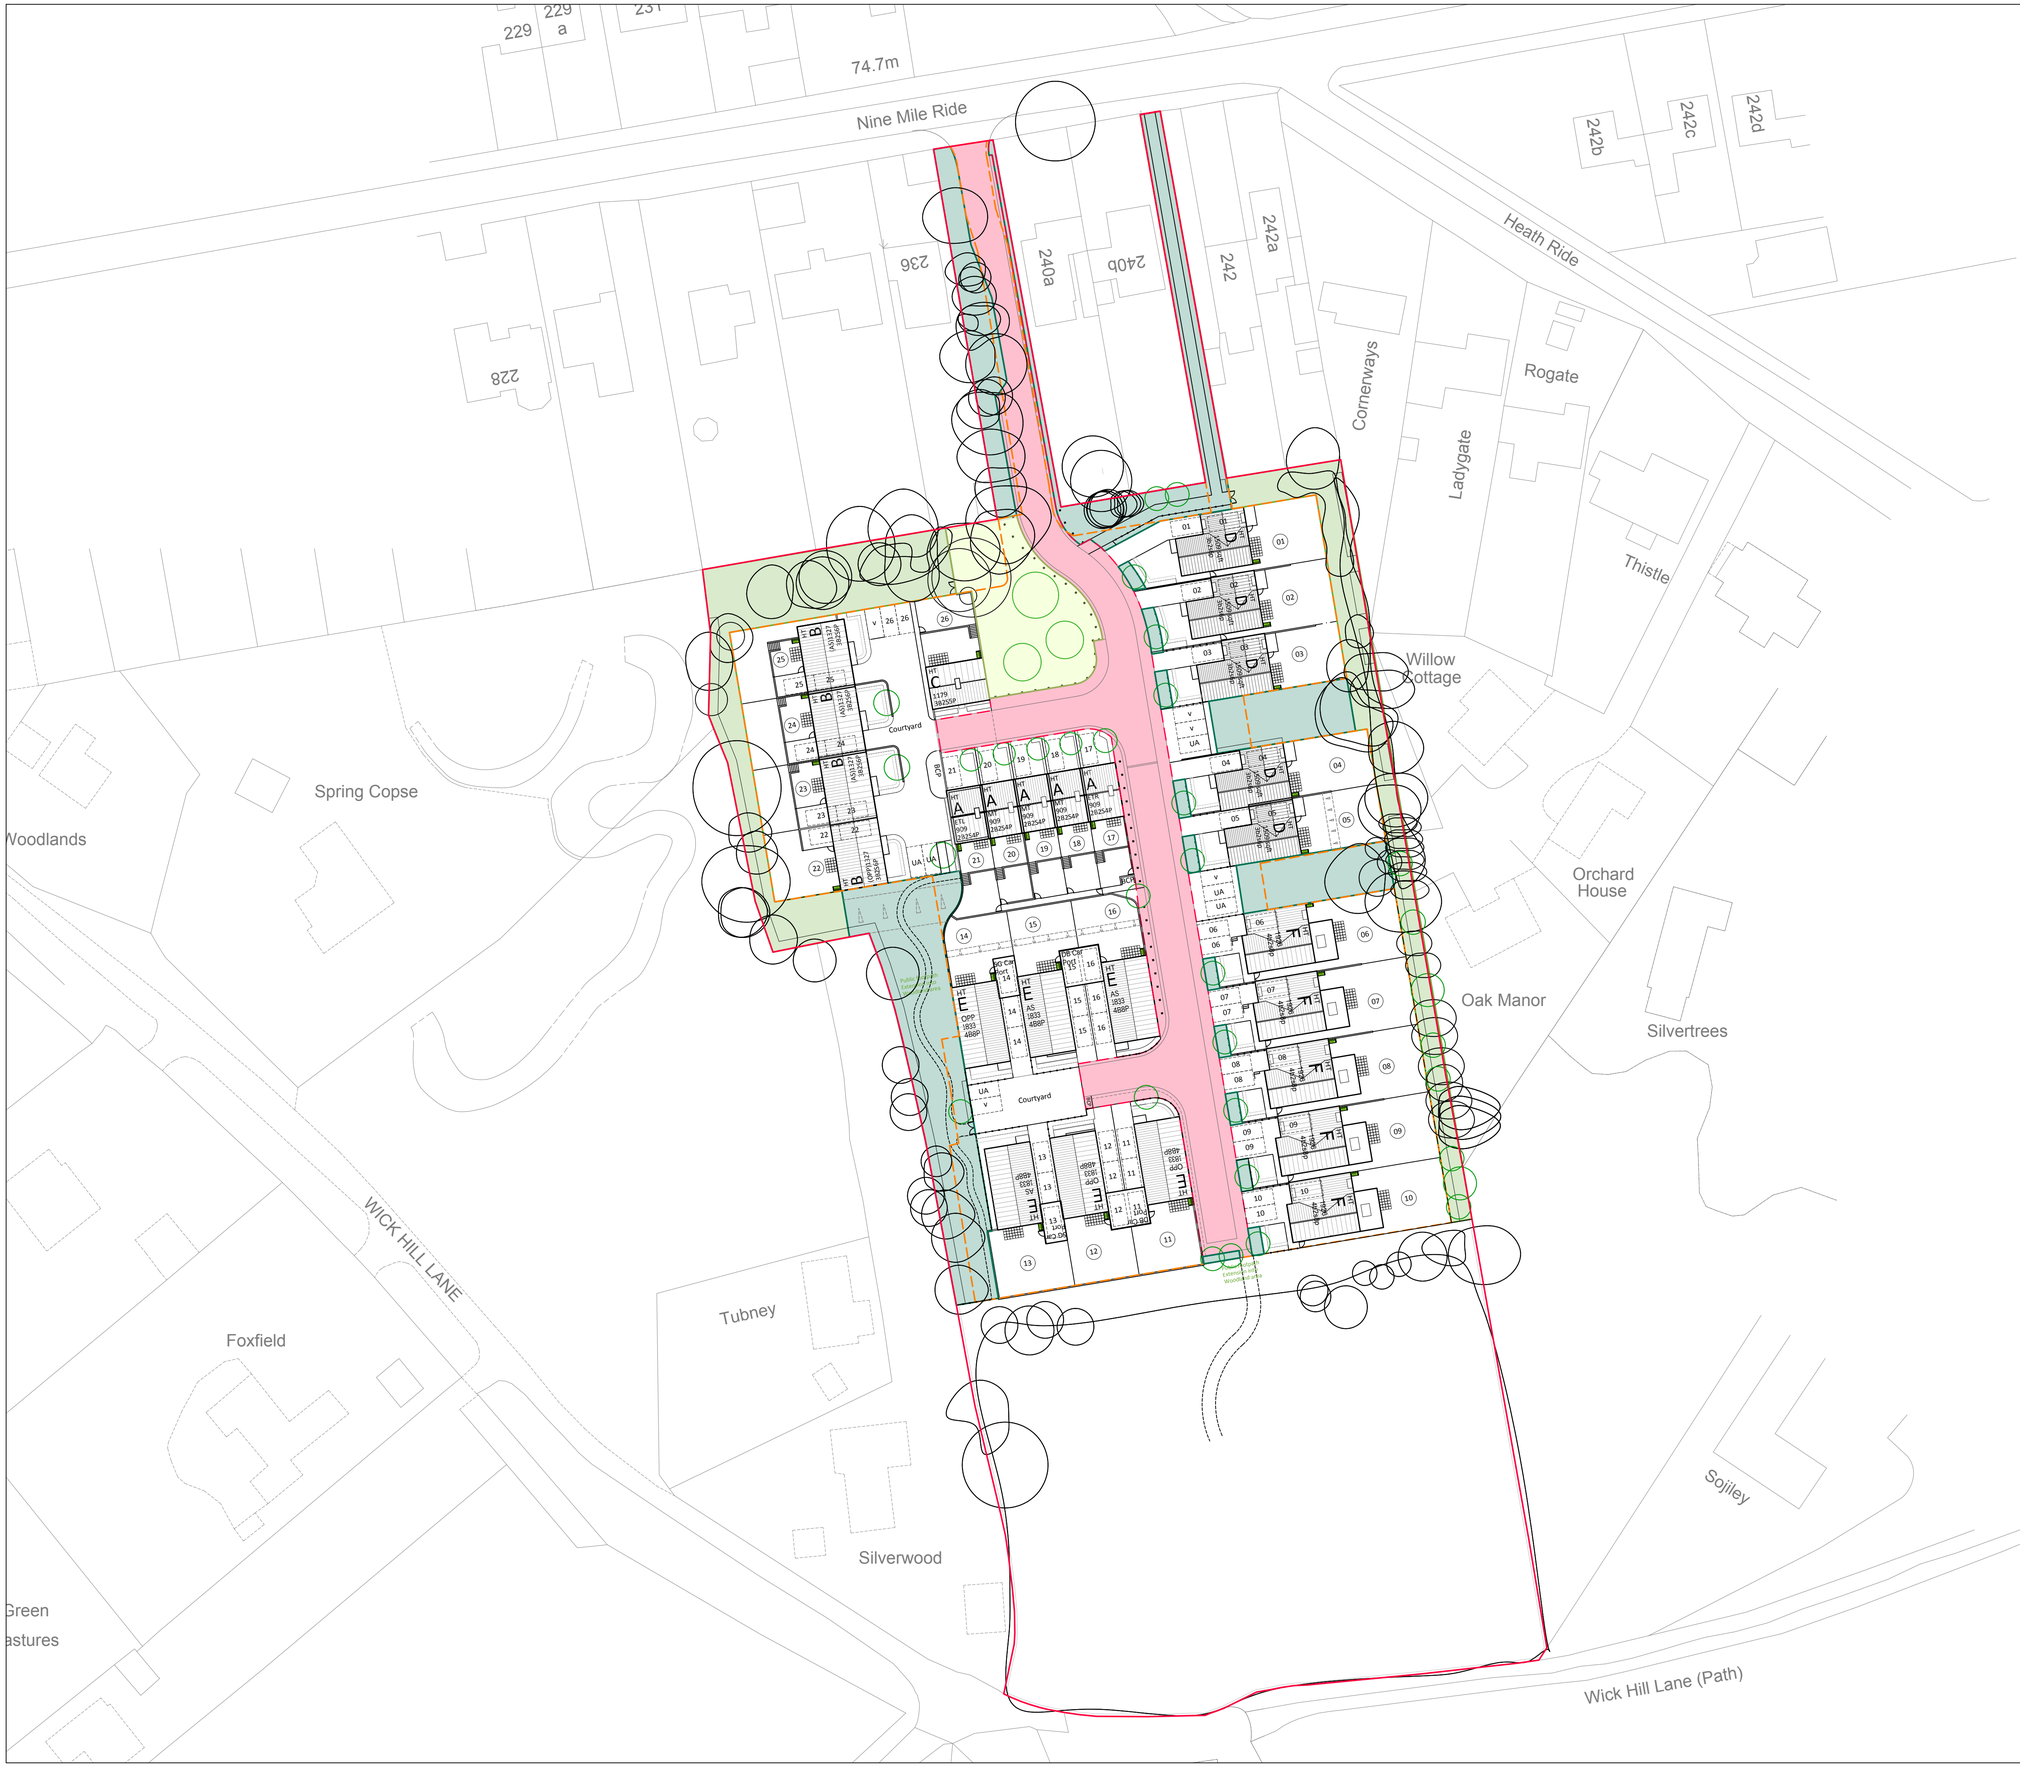


© Crown copyright and database rights 2024 Ordnance Survey 0100031673

0 | 10 | 20 | 30 | 40 m

- Application boundary
- Approved parameter plan
- Trees to be retained
- Areas of highway and verge
- Areas of secure maintenance buffers
- Areas of informal open space
- Areas of formal open space

'Further details of 'The Green' such as soft landscaping and furniture to be conditioned'

REV	NOTES	AU/CH	DATE
	Nine Mile Ride, Finchampstead Management Plan and Public Open Space		- KV/GF
	230122A L 02 08	1:500 @ A1	March 25

CliftonEmerydesign

Bristol • Exeter • London • Plymouth
www.cliftonemerydesign.co.uk mail@cliftonemerydesign.co.uk

Drawing Status PLANNING

CONTRACTORS MUST CHECK ALL DIMENSIONS ON SITE. ONLY FIGURED DIMENSIONS ARE TO BE WORKED FROM. © THIS DRAWING IS COPYRIGHT.