


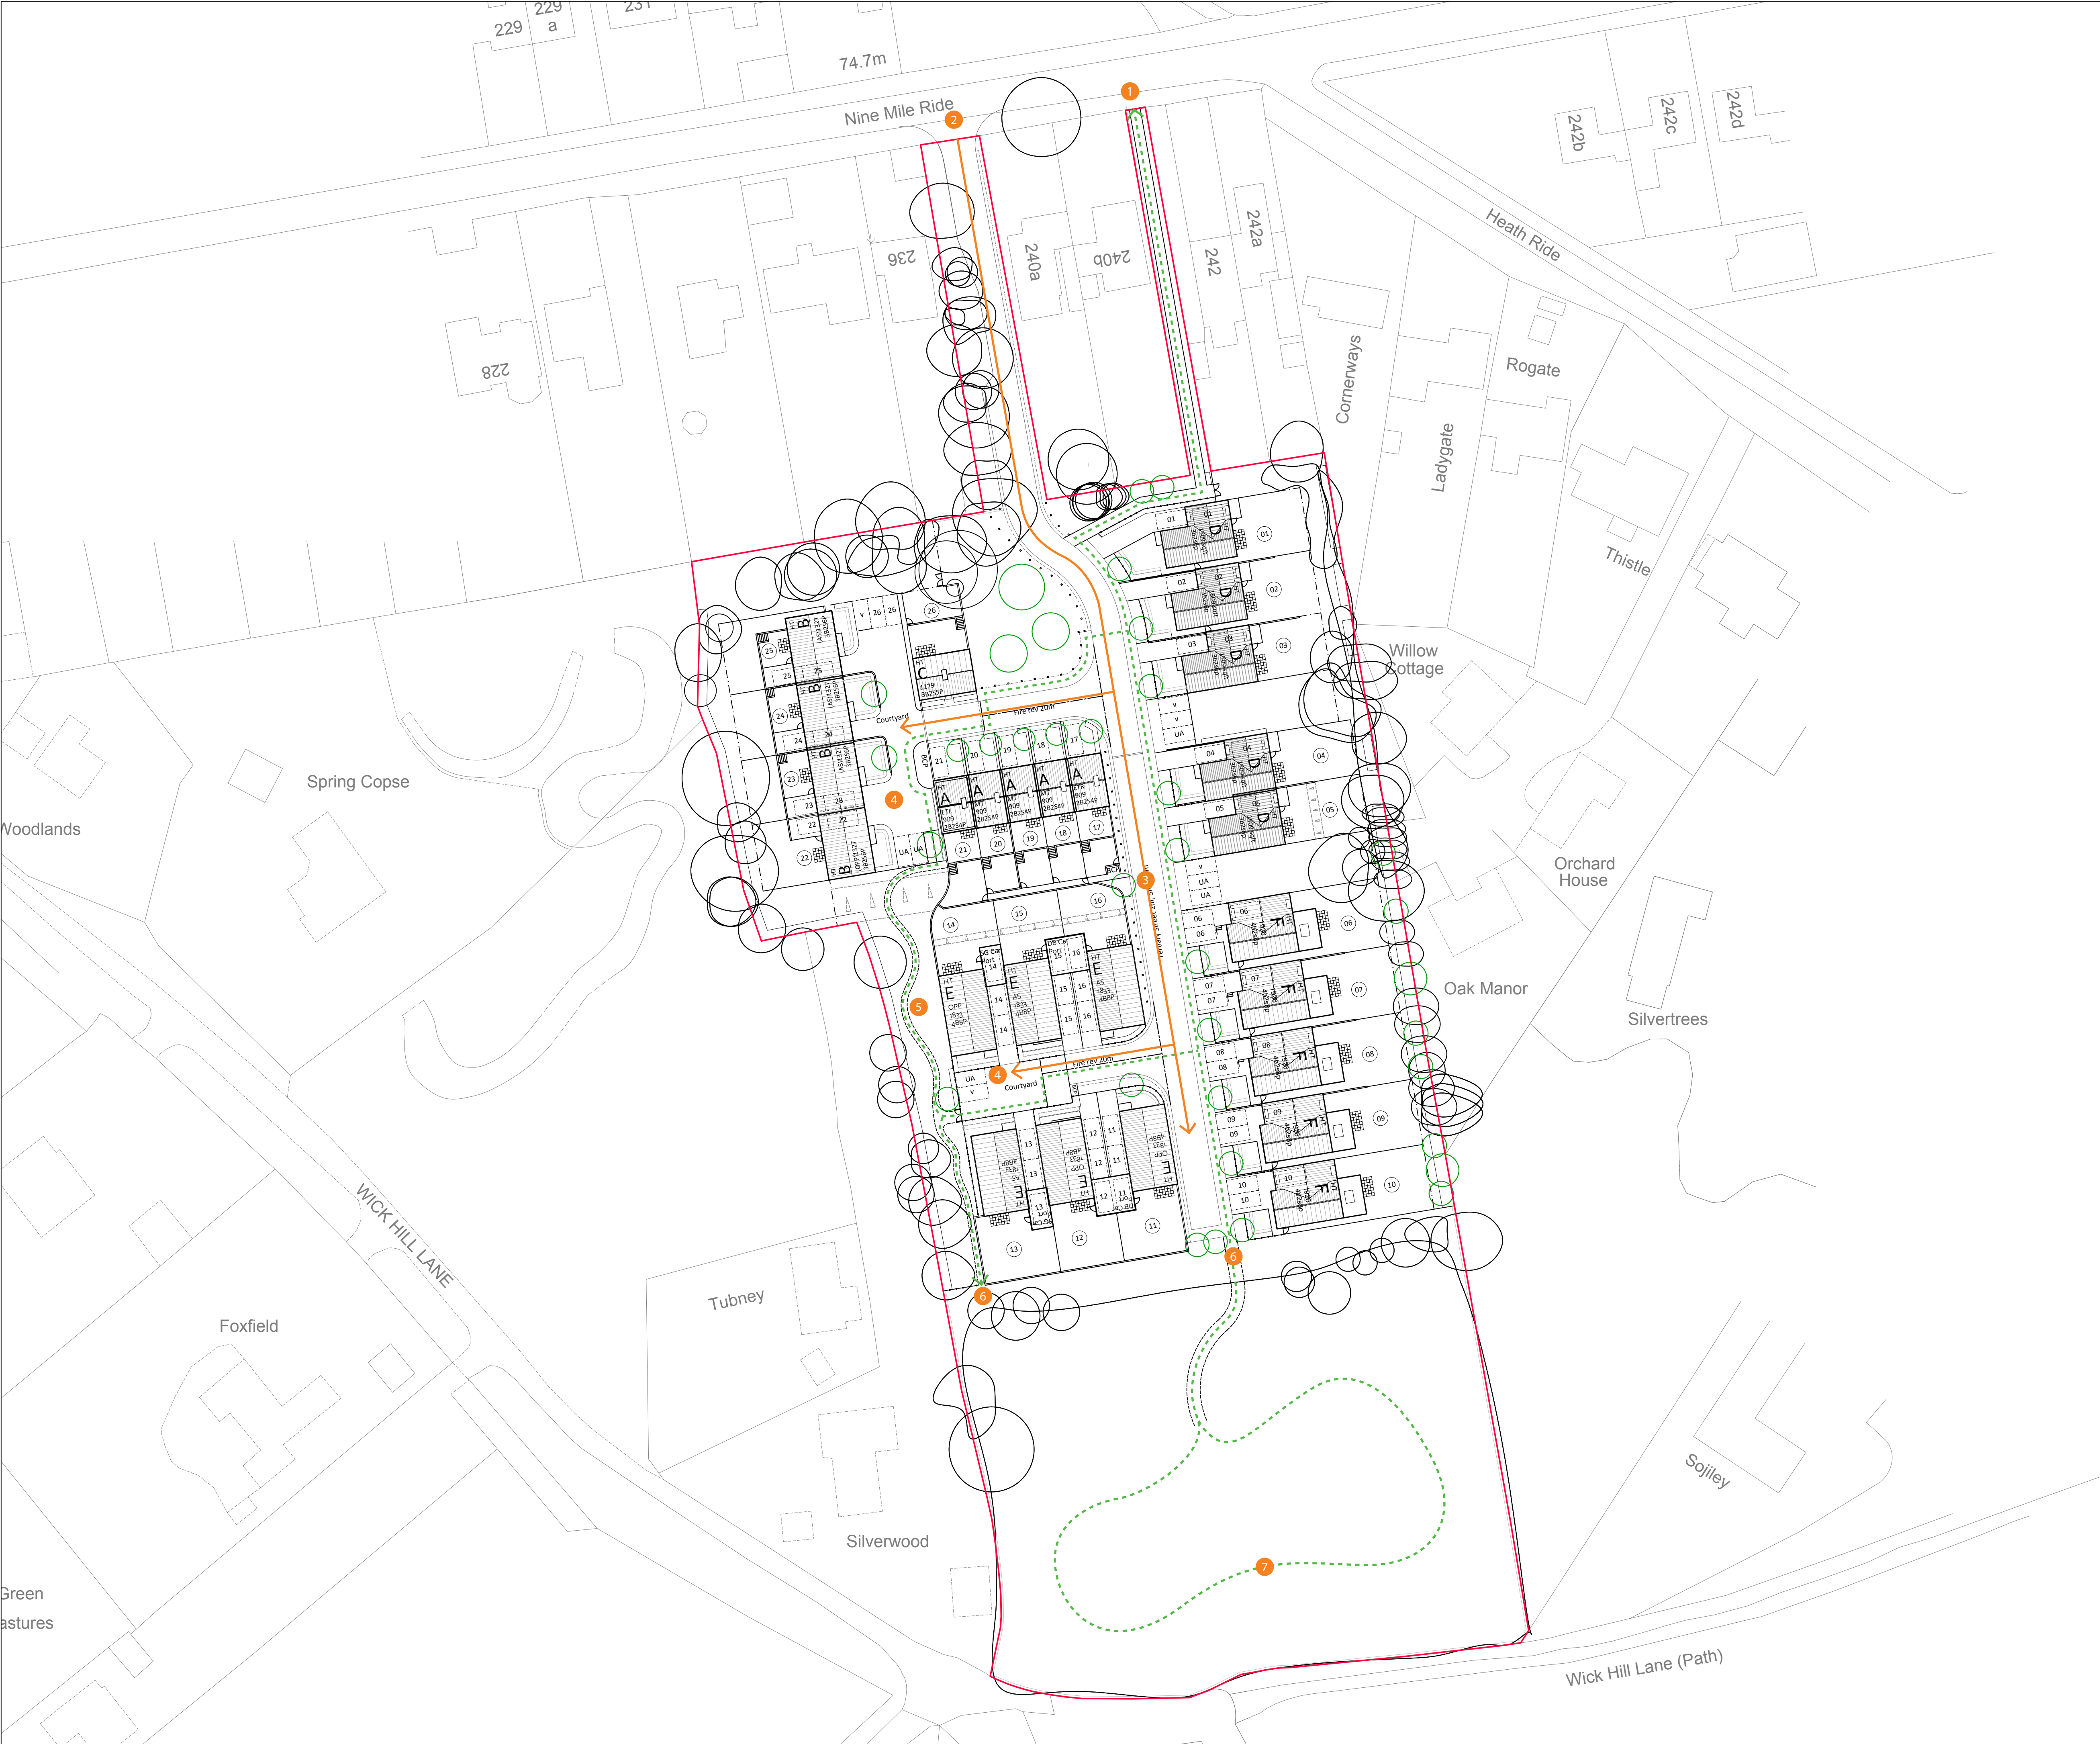

- Application boundary
- 1 Pedestrian Access
- 2 Vehicular Access
- 3 Main Road
- 4 Private Courtyard
- 5 Dog Walking Route
- 6 Woodland Access
- 7 Indicative Woodland Walk

REV	NOTES	AU/CH	DATE
	Nine Mile Ride, Finchampstead Permeability Plan	-	
230122A L 02 09		KV/GF	
	1:500 @ A1		March25

CliftonEmerydesign

Bristol • Exeter • London • Plymouth
www.cliftonemerydesign.co.uk mail@cliftonemerydesign.co.uk

Drawing Status PLANNING

CONTRACTORS MUST CHECK ALL DIMENSIONS ON SITE. ONLY FIGURED DIMENSIONS ARE TO BE WORKED FROM © THIS DRAWING IS COPYRIGHT.