


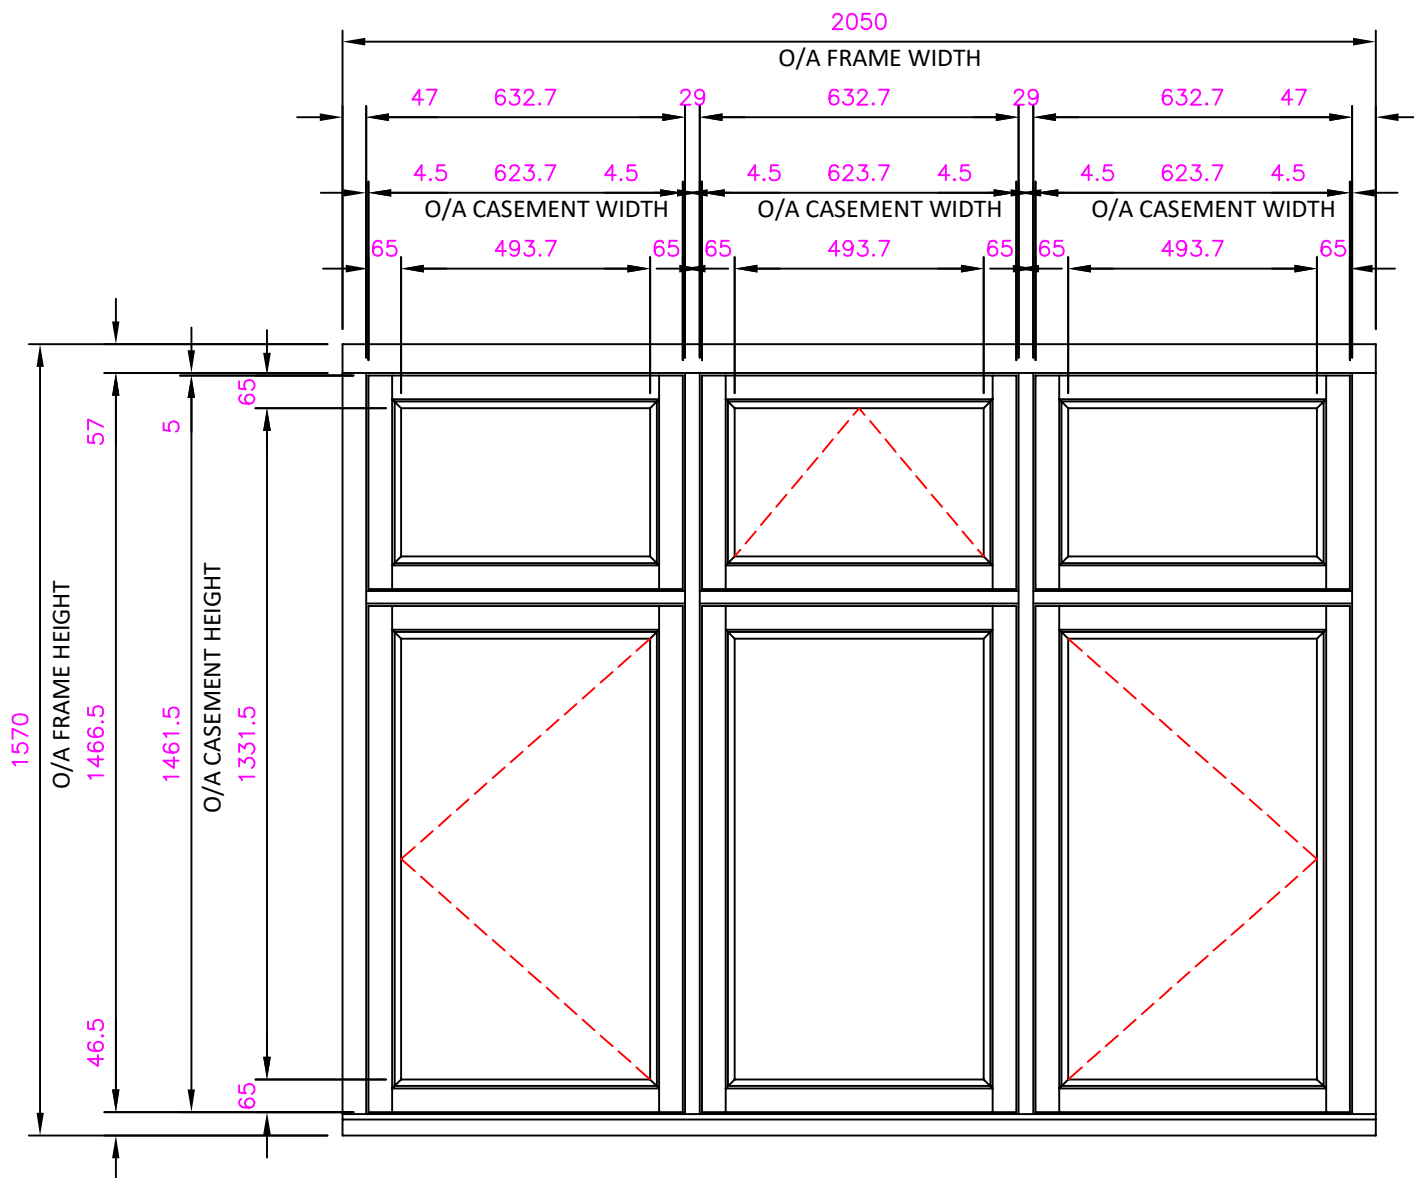

Tel: 01264 771900
E-Mail: info@inputjoinery.co.uk

CUSTOMER: Mr N Hart, W47006C, 79 High Street, Wargrave

DRAWING TITLE: W47006C - W1


DATE: 23/17/24

DRAWING NUMBER: 1

DRAWN BY: PB

SCALE: 1:15 @ A4

REVISION: 0

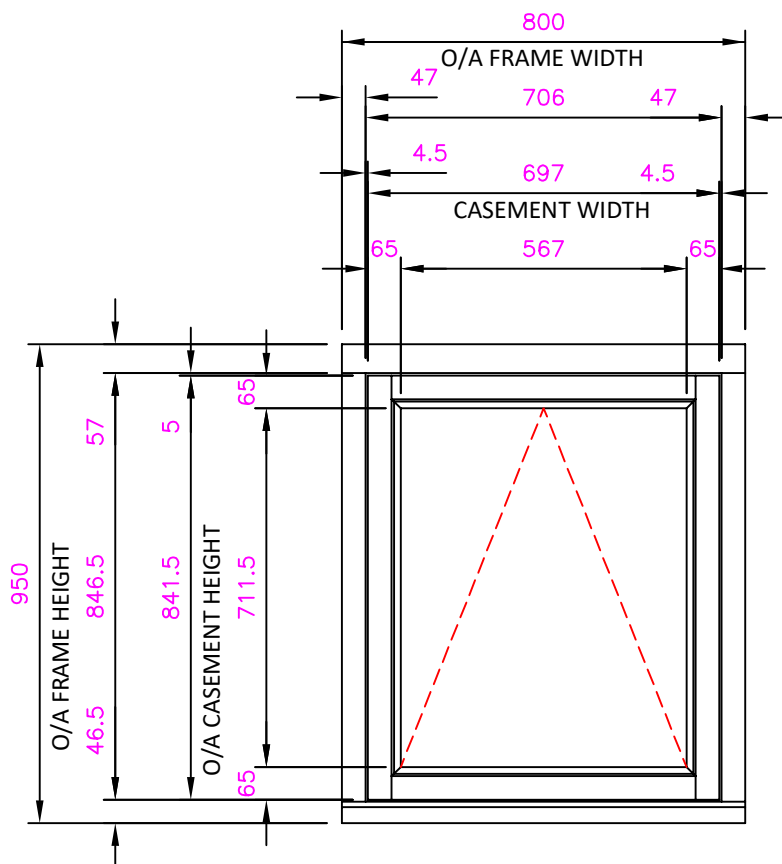

Tel: 01264 771900
E-Mail: info@inputjoinery.co.uk

CUSTOMER: Mr N Hart, W47006C, 79 High Street, Wargrave

DRAWING TITLE: W47006C - W2


DATE: 23/17/24

DRAWING NUMBER: 1

DRAWN BY: PB

SCALE: 1:15 @ A4

REVISION: 0

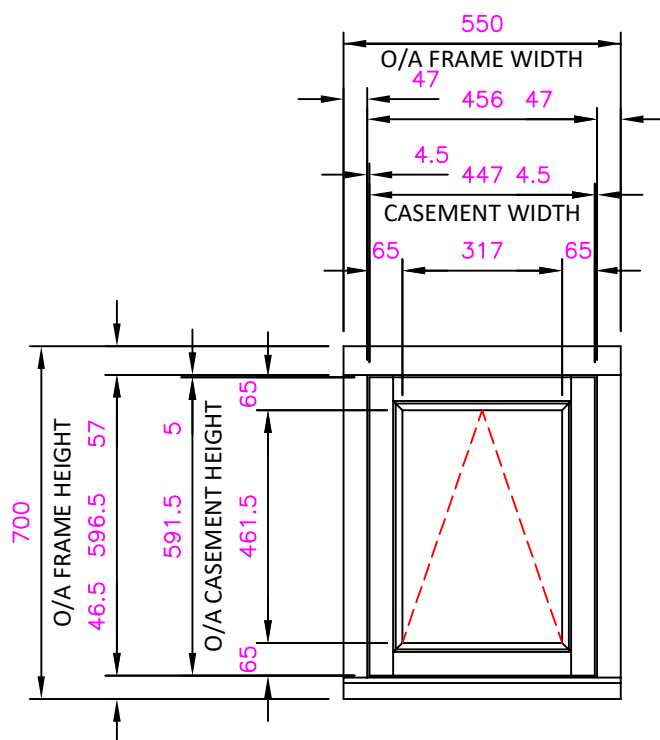

INPUT
JOINERY

Tel: 01264 771900
E-Mail: info@inputjoinery.co.uk

CUSTOMER: Mr N Hart, W47006C, 79 High Street, Wargrave

DRAWING TITLE: W47006C - W3


DATE: 23/17/24

DRAWING NUMBER: 1

DRAWN BY: PB

SCALE: 1:15 @ A4

REVISION: 0

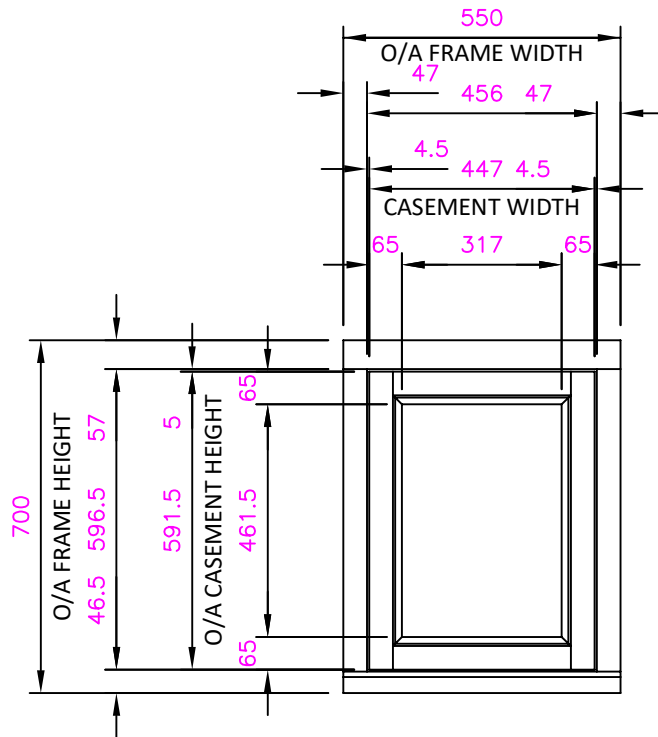

INPUT
JOINERY

Tel: 01264 771900
E-Mail: info@inputjoinery.co.uk

CUSTOMER: Mr N Hart, W47006C, 79 High Street, Wargrave

DRAWING TITLE: W47006C - W4


DATE: 23/17/24

DRAWING NUMBER: 1

DRAWN BY: PB

SCALE: 1:15 @ A4

REVISION: 0

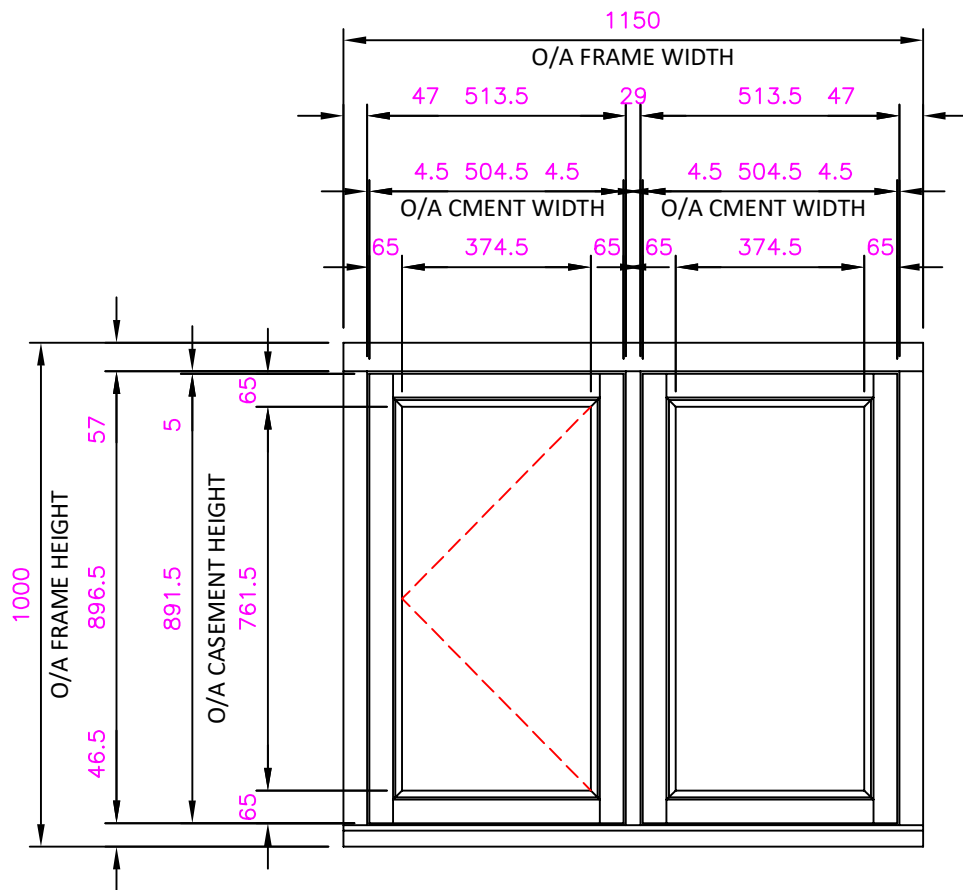

INPUT
JOINERY

Tel: 01264 771900
E-Mail: info@inputjoinery.co.uk

CUSTOMER: Mr N Hart, W47006C, 79 High Street, Wargrave

DRAWING TITLE: W47006C - W5


DATE: 23/17/24

DRAWING NUMBER: 1

DRAWN BY: PB

SCALE: 1:15 @ A4

REVISION: 0

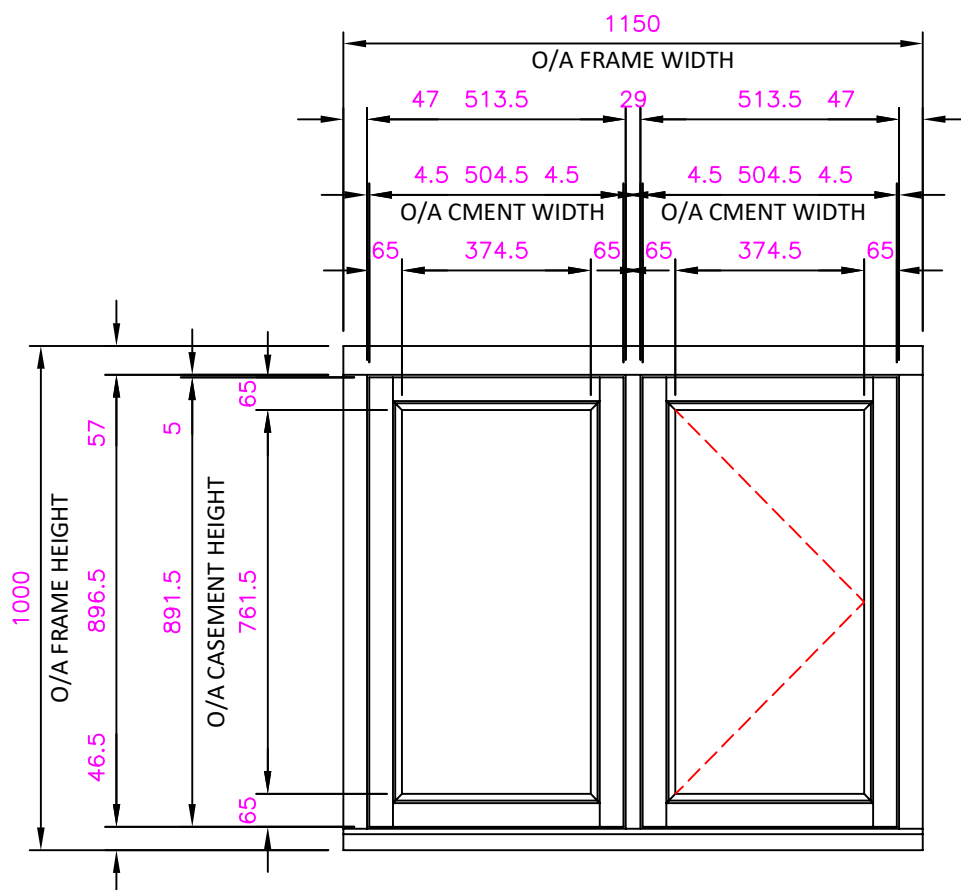

W6+W8



Tel: 01264 771900
E-Mail: info@inputjoinery.co.uk

CUSTOMER: Mr N Hart, W47006C, 79 High Street, Wargrave

DRAWING TITLE: W47006C - W6+W8


DATE: 23/17/24

DRAWING NUMBER: 1

DRAWN BY: PB

SCALE:1:15 @ A4

REVISION: 0

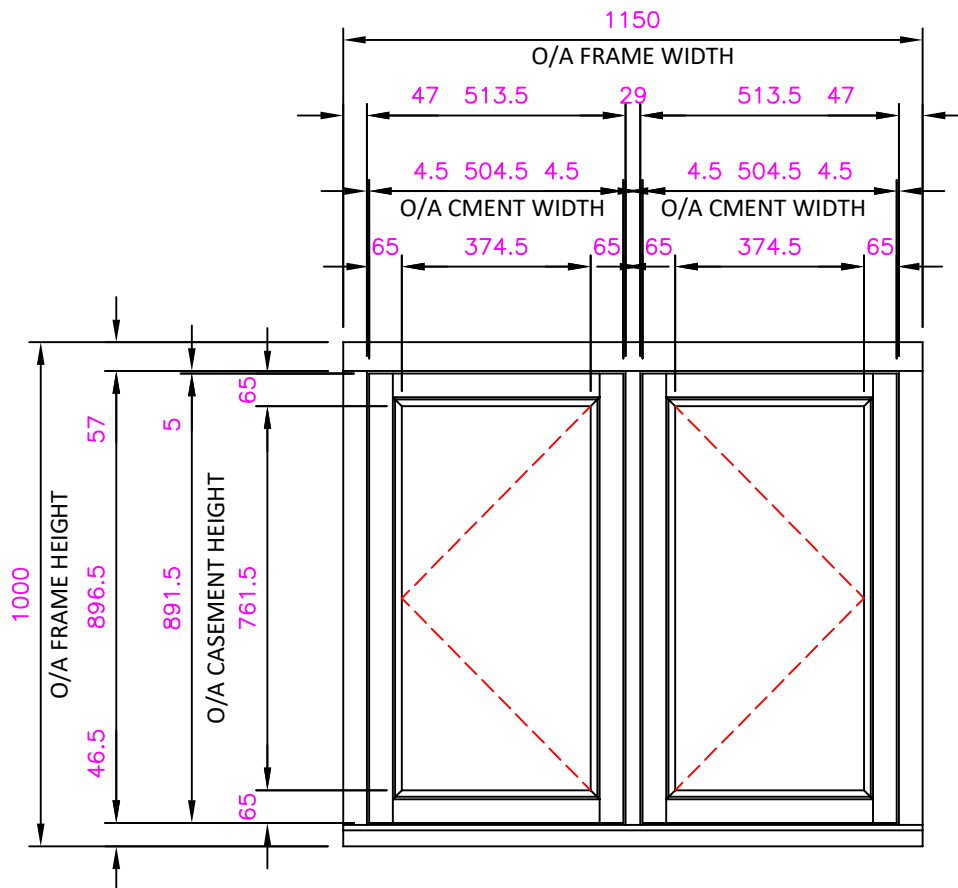

INPUT
JOINERY

Tel: 01264 771900
E-Mail: info@inputjoinery.co.uk

CUSTOMER: Mr N Hart, W47006C, 79 High Street, Wargrave

DRAWING TITLE: W47006C - W7


DATE: 23/17/24

DRAWING NUMBER: 1

DRAWN BY: PB

SCALE: 1:15 @ A4

REVISION: 0

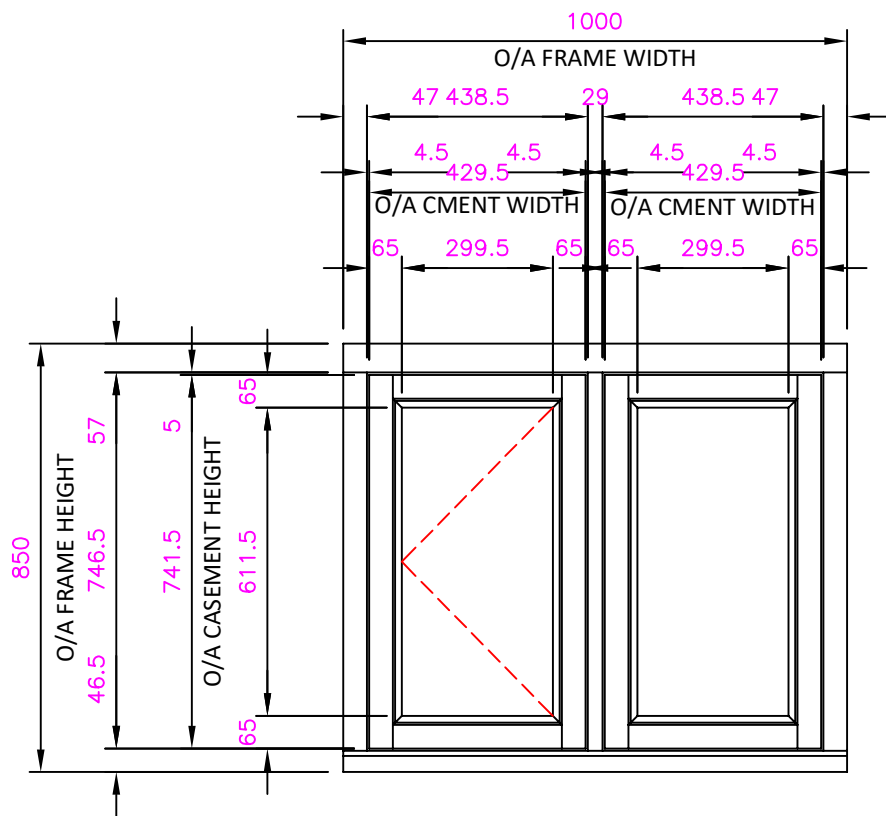

INPUT JOINERY

Tel: 01264 771900
E-Mail: info@inputjoinery.co.uk

CUSTOMER: Mr N Hart, W47006C, 79 High Street, Wargrave

DRAWING TITLE: W47006C - W9


DATE: 23/17/24

DRAWING NUMBER: 1

DRAWN BY: PB

SCALE:1:15 @ A4

REVISION: 0

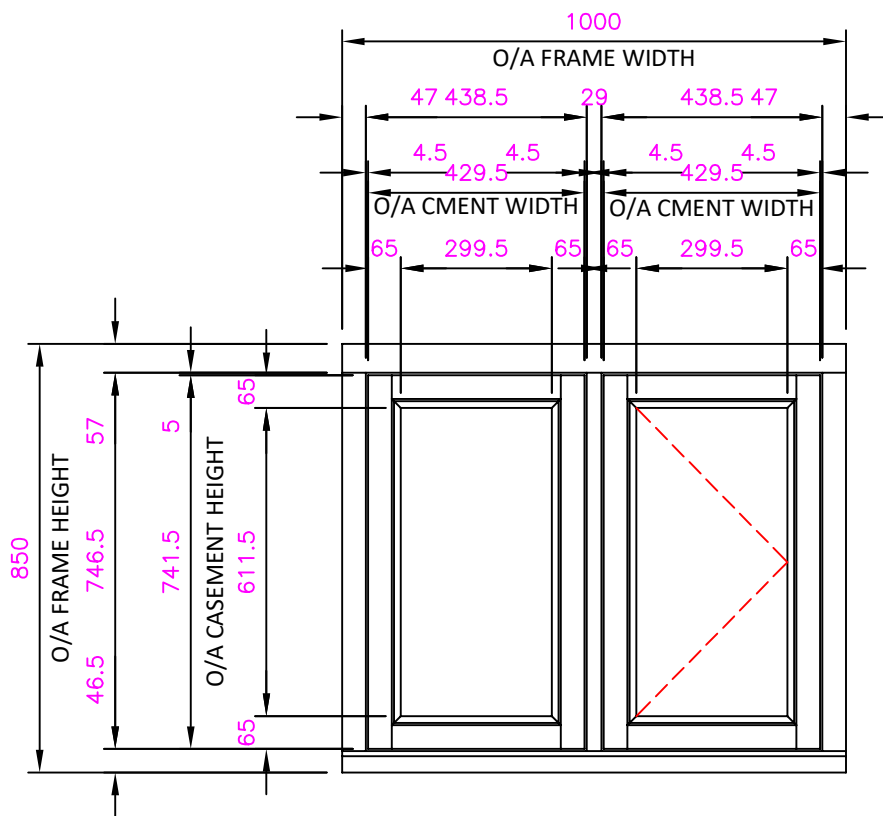

Tel: 01264 771900
E-Mail: info@inputjoinery.co.uk

CUSTOMER: Mr N Hart, W47006C, 79 High Street, Wargrave

DRAWING TITLE: W47006C - W10


DATE: 23/17/24

DRAWING NUMBER: 1

DRAWN BY: PB

SCALE: 1:15 @ A4

REVISION: 0

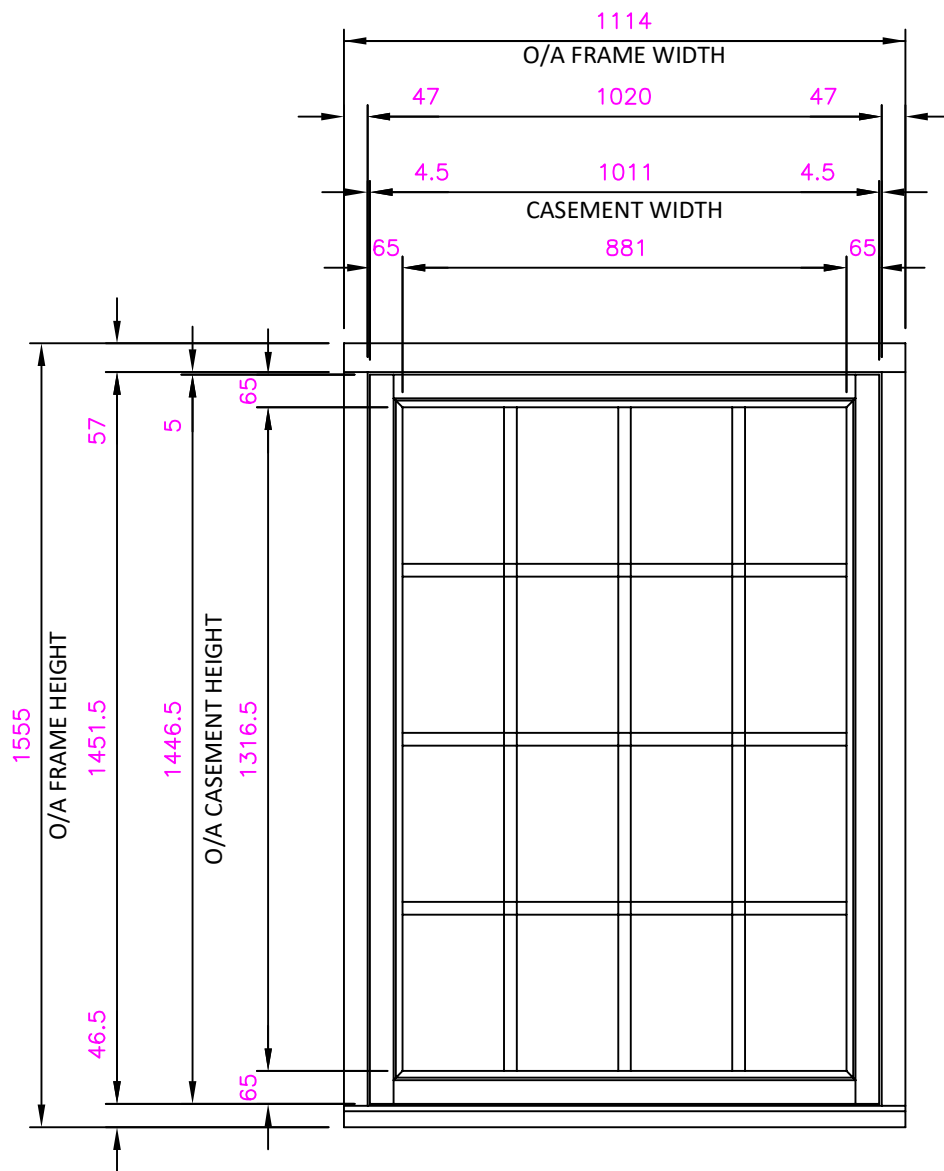

W11+W13



Tel: 01264 771900
E-Mail: info@inputjoinery.co.uk

CUSTOMER: Mr N Hart, W47006C, 79 High Street, Wargrave

DRAWING TITLE: W47006C - W11+W13


DATE: 23/17/24

DRAWING NUMBER: 1

DRAWN BY: PB

SCALE: 1:15 @ A4

REVISION: 0

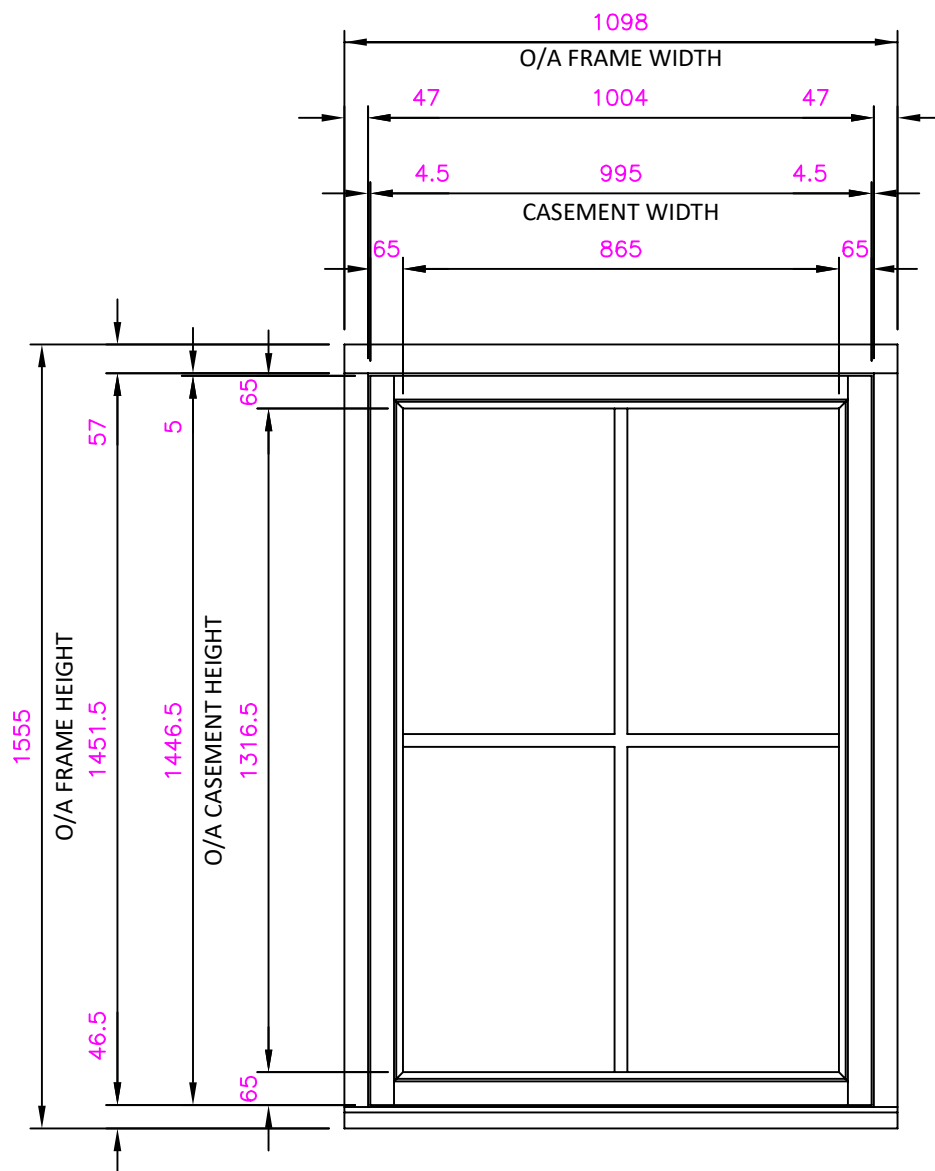

Tel: 01264 771900
E-Mail: info@inputjoinery.co.uk

CUSTOMER: Mr N Hart, W47006C, 79 High Street, Wargrave

DRAWING TITLE: W47006C - W12


DATE: 23/17/24

DRAWING NUMBER: 1

DRAWN BY: PB

SCALE: 1:15 @ A4

REVISION: 0

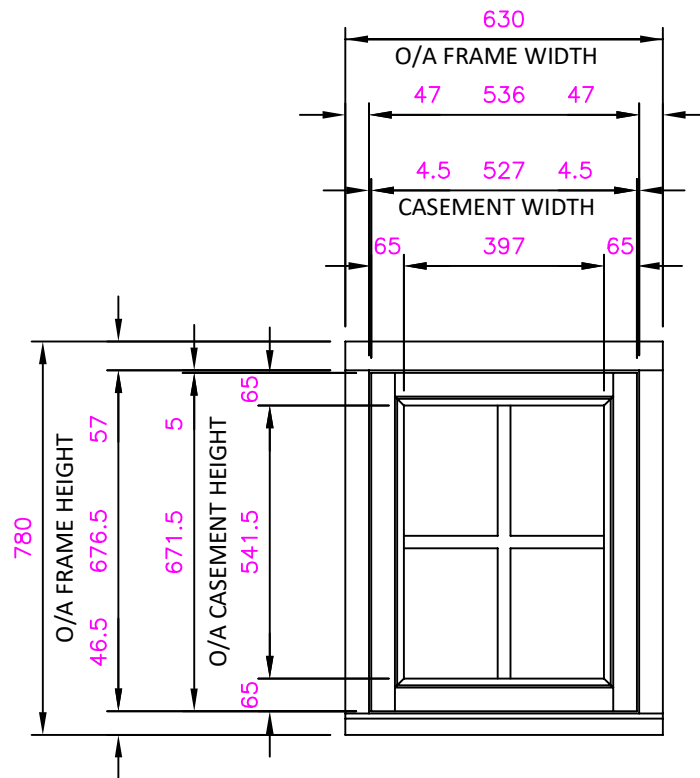

W14+W18



INPUT
JOINERY

Tel: 01264 771900
E-Mail: info@inputjoinery.co.uk

CUSTOMER: Mr N Hart, W47006C, 79 High Street, Wargrave

DRAWING TITLE: W47006C - W14+18


DATE: 23/17/24

DRAWING NUMBER: 1

DRAWN BY: PB

SCALE: 1:15 @ A4

REVISION: 0

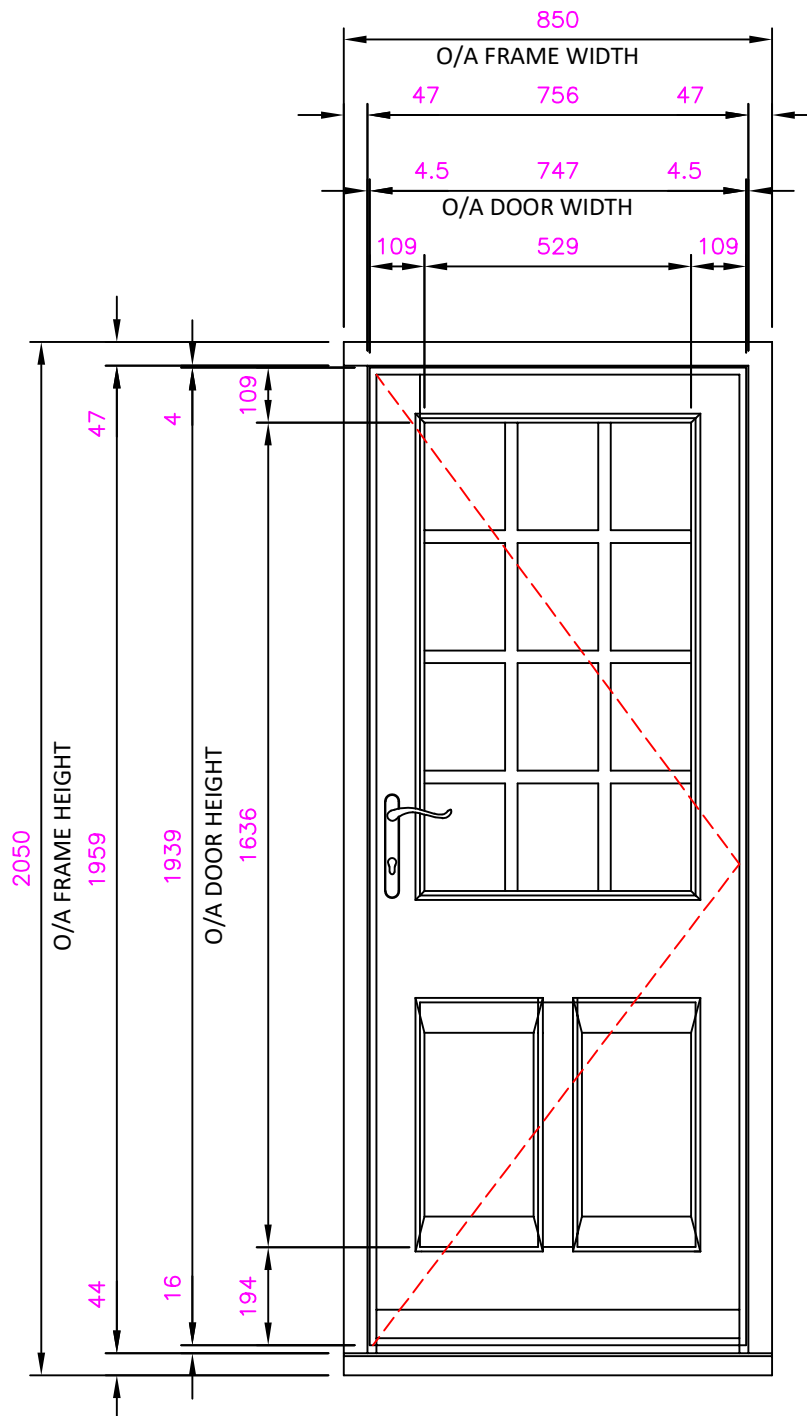

INPUT
JOINERY

Tel: 01264 771900
E-Mail: info@inputjoinery.co.uk

CUSTOMER: Mr N Hart, W47006C, 79 High Street, Wargrave

DRAWING TITLE: W47006C - D15


DATE: 23/17/24

DRAWING NUMBER: 1

DRAWN BY: PB

SCALE: 1:15 @ A4

REVISION: 0

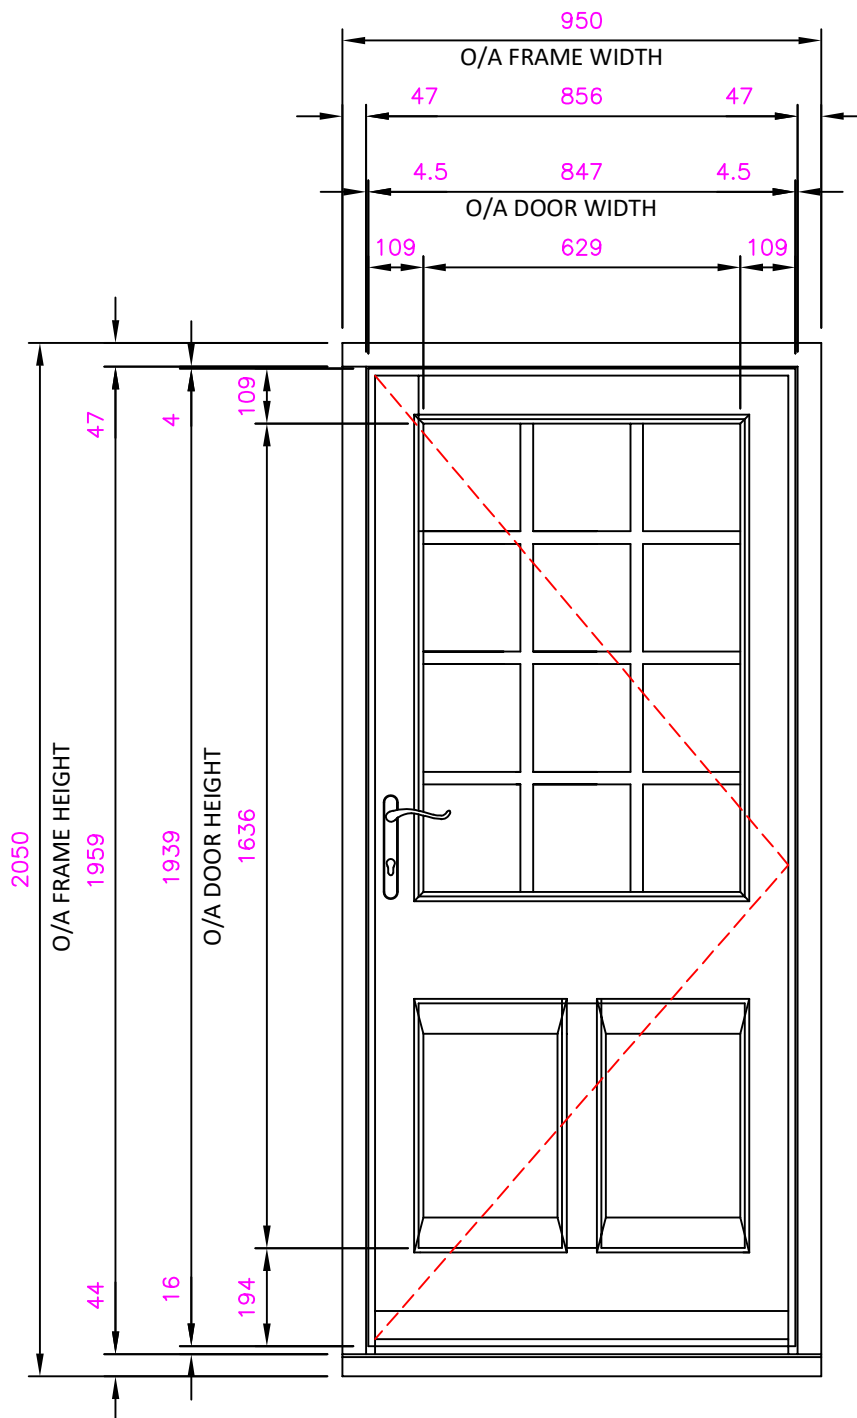

INPUT
JOINERY

Tel: 01264 771900
E-Mail: info@inputjoinery.co.uk

CUSTOMER: Mr N Hart, W47006C, 79 High Street, Wargrave

DRAWING TITLE: W47006C - D16


DATE: 23/17/24

DRAWING NUMBER: 1

DRAWN BY: PB

SCALE: 1:15 @ A4

REVISION: 0

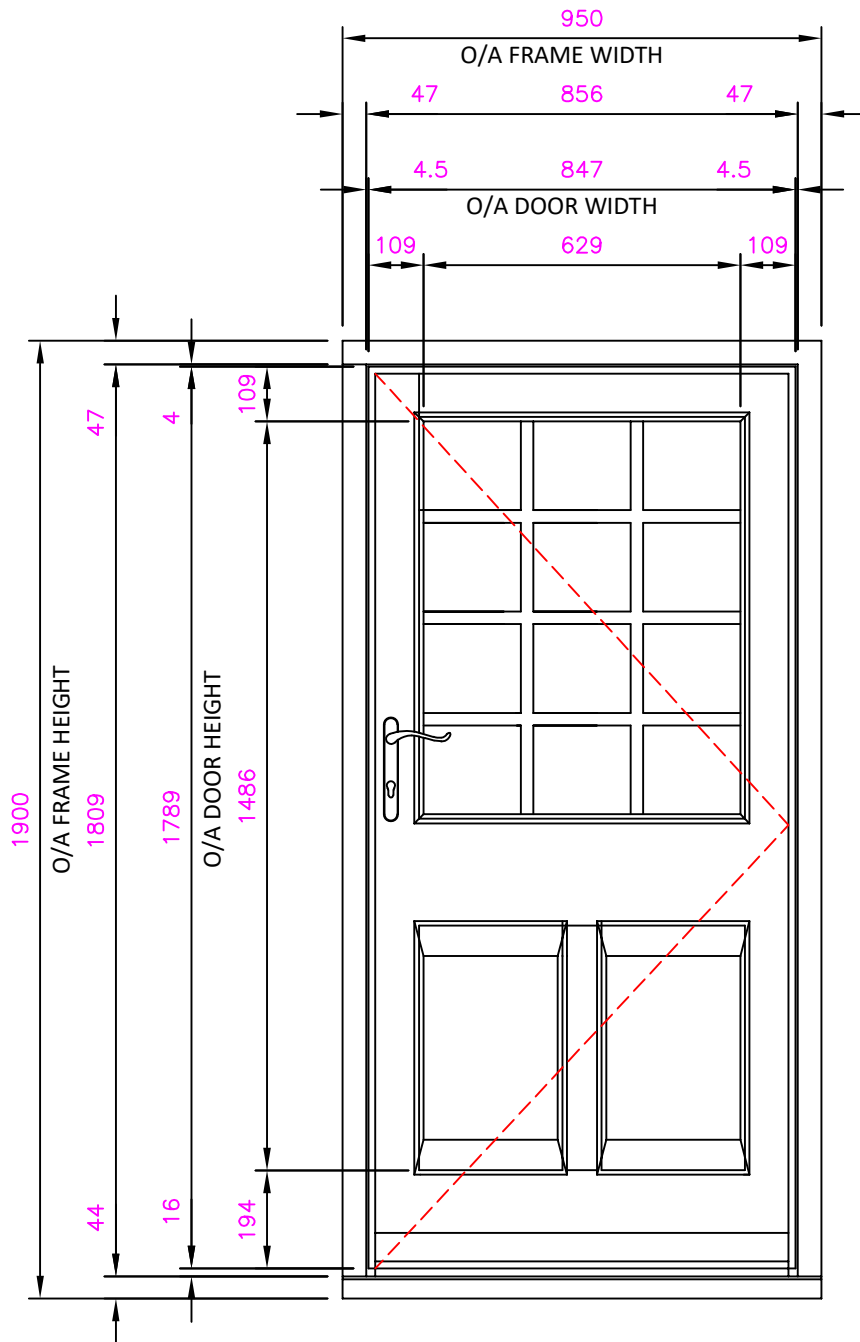

INPUT
JOINERY

Tel: 01264 771900
E-Mail: info@inputjoinery.co.uk

CUSTOMER: Mr N Hart, W47006C, 79 High Street, Wargrave

DRAWING TITLE: W47006C - D17


DATE: 23/17/24

DRAWING NUMBER: 1

DRAWN BY: PB

SCALE: 1:15 @ A4

REVISION: 0

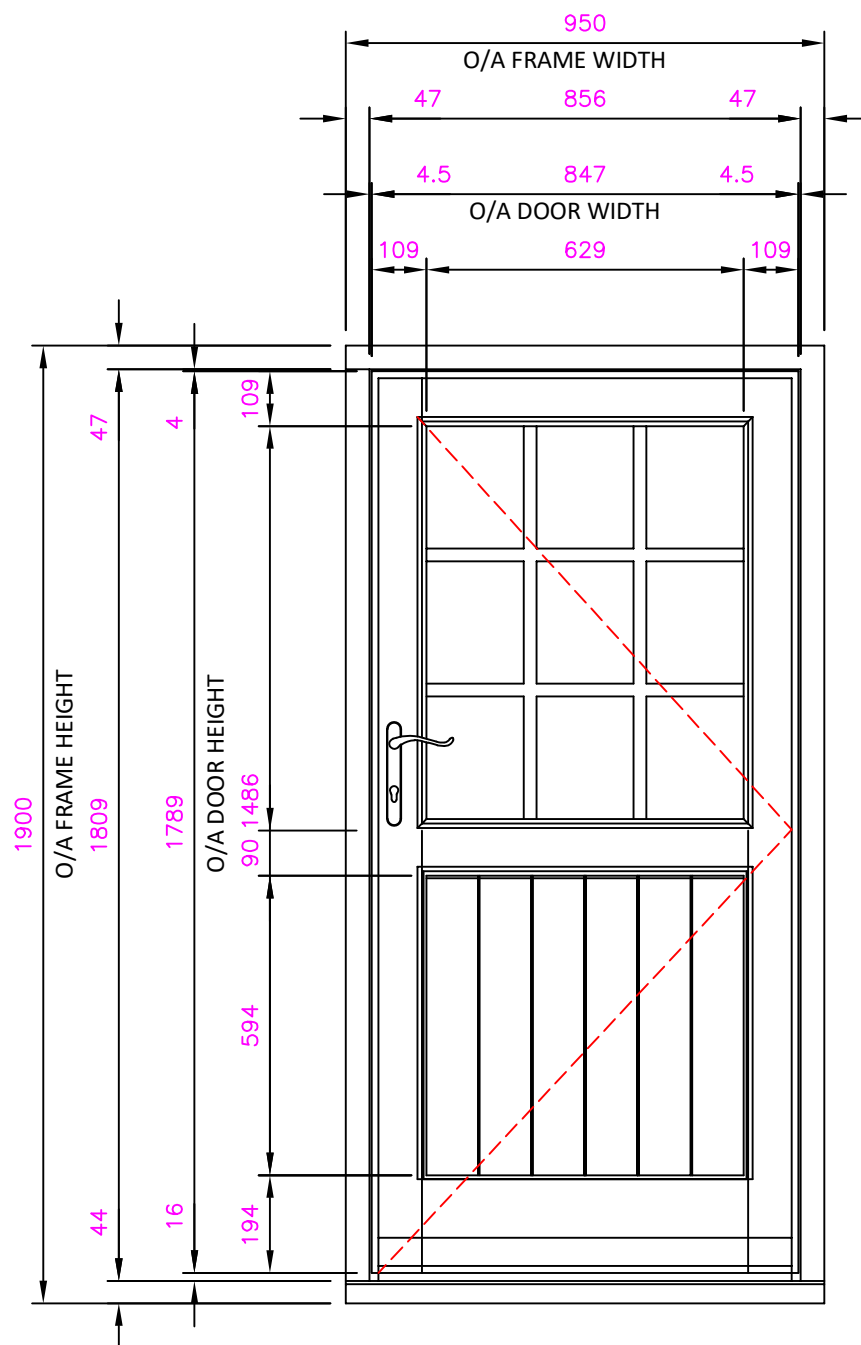

INPUT
JOINERY

Tel: 01264 771900
E-Mail: info@inputjoinery.co.uk

CUSTOMER: Mr N Hart, W47006C, 79 High Street, Wargrave

DRAWING TITLE: W47006C - D19


DATE: 23/17/24

DRAWING NUMBER: 1

DRAWN BY: PB

SCALE: 1:15 @ A4

REVISION: 0

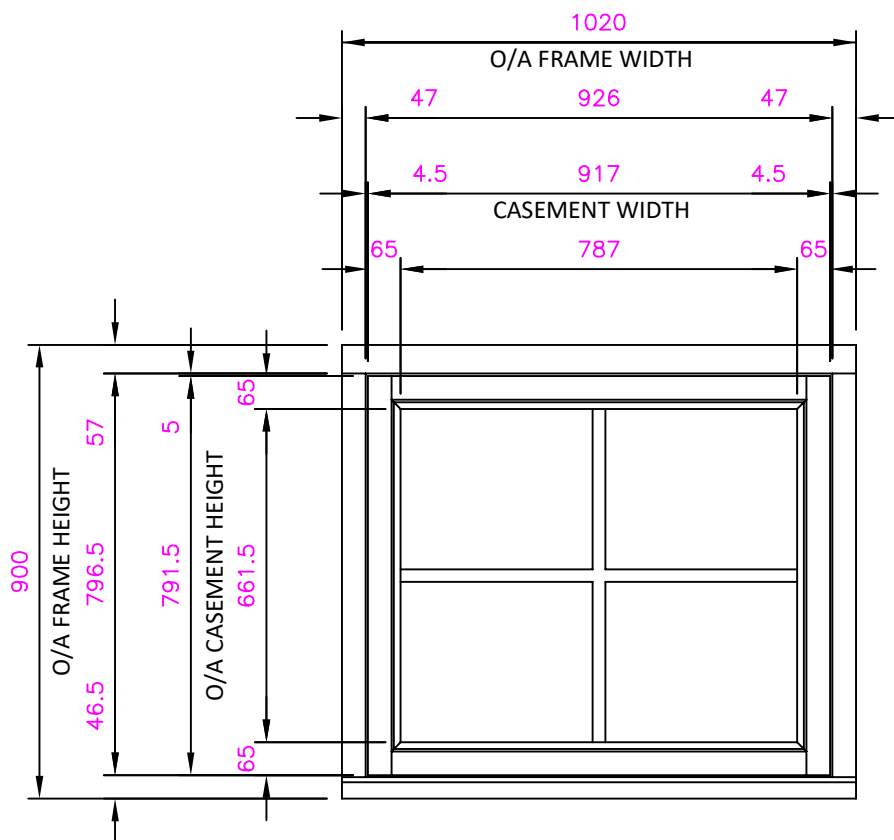

INPUT
JOINERY

Tel: 01264 771900
E-Mail: info@inputjoinery.co.uk

CUSTOMER: Mr N Hart, W47006C, 79 High Street, Wargrave

DRAWING TITLE: W47006C - W20


DATE: 23/17/24

DRAWING NUMBER: 1

DRAWN BY: PB

SCALE: 1:15 @ A4

REVISION: 0

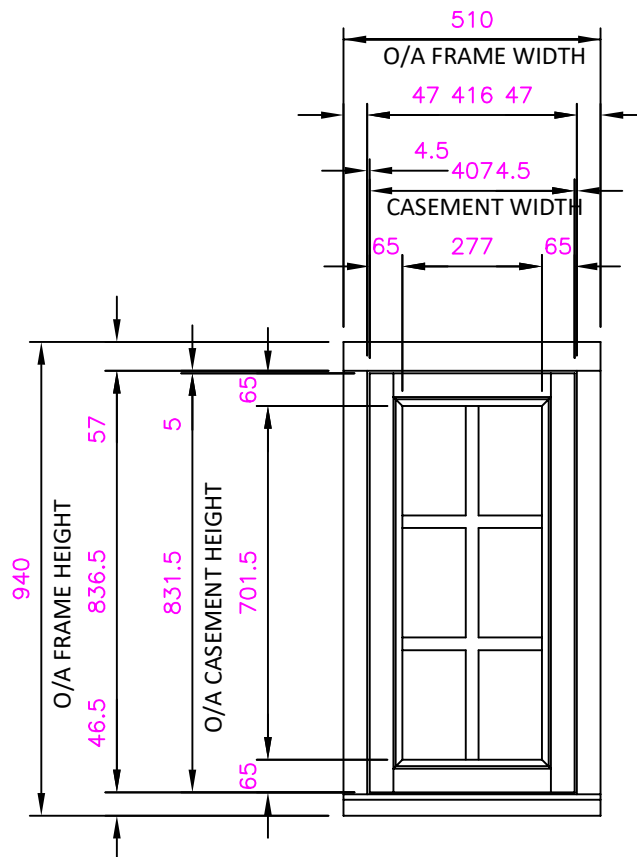

INPUT
JOINERY

Tel: 01264 771900
E-Mail: info@inputjoinery.co.uk

CUSTOMER: Mr N Hart, W47006C, 79 High Street, Wargrave

DRAWING TITLE: W47006C - W21


DATE: 23/17/24

DRAWING NUMBER: 1

DRAWN BY: PB

SCALE: 1:15 @ A4

REVISION: 0

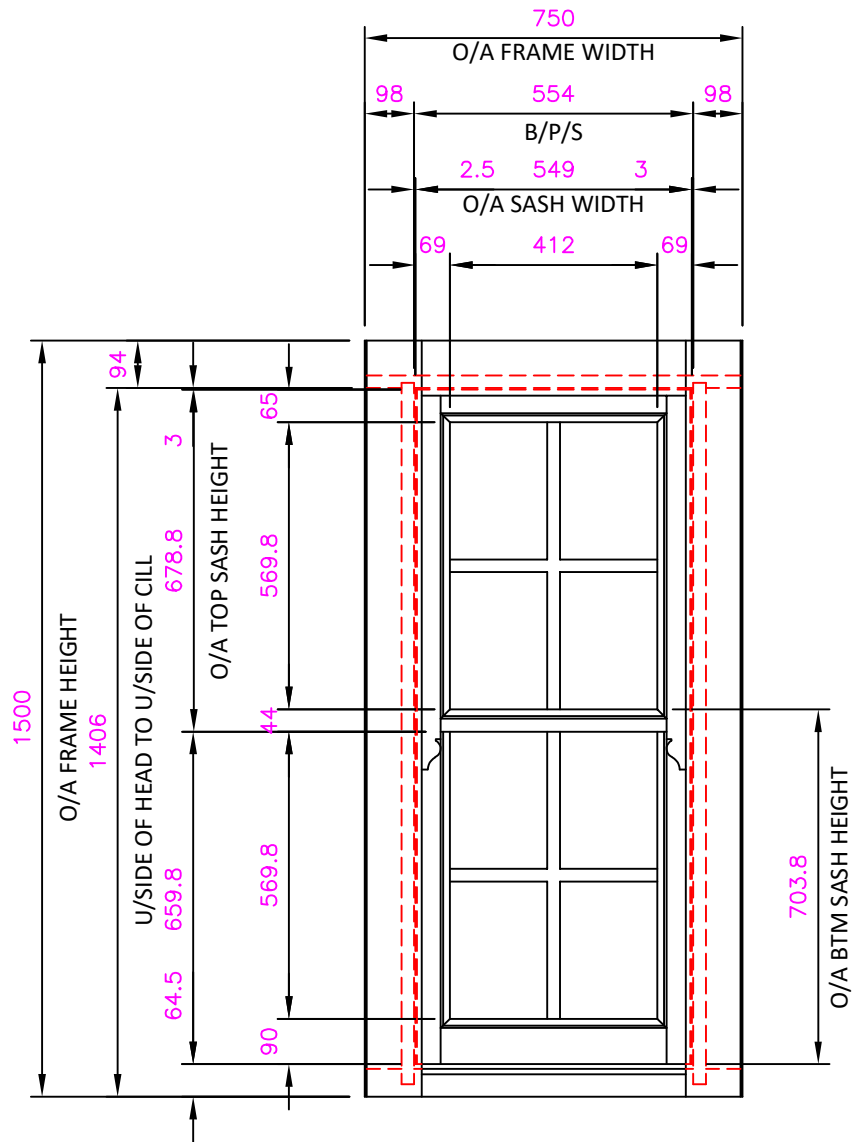

W22+W24+W25+W27



INPUT
JOINERY

Tel: 01264 771900
E-Mail: info@inputjoinery.co.uk

CUSTOMER: Mr N Hart, W47006C, 79 High Street, Wargrave

DRAWING TITLE: W47006C - W22+W24+W25+W27


DATE: 23/17/24

DRAWING NUMBER: 1

DRAWN BY: PB

SCALE:1:15 @ A4

REVISION: 0

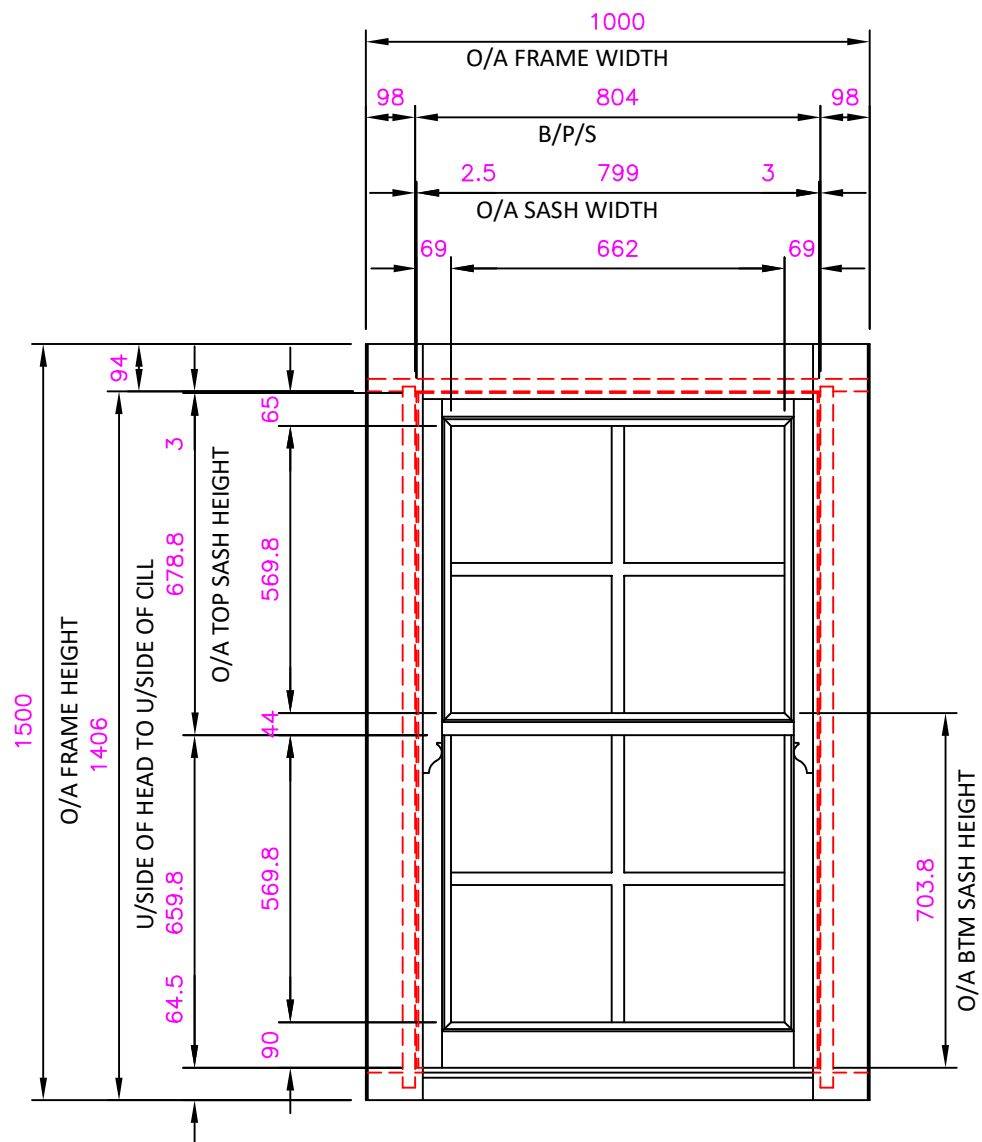

INPUT JOINERY

Tel: 01264 771900
E-Mail: info@inputjoinery.co.uk

CUSTOMER: Mr N Hart, W47006C, 79 High Street, Wargrave

DRAWING TITLE: W47006C - W23+W26


DATE: 23/17/24

DRAWING NUMBER: 1

DRAWN BY: PB

SCALE:1:15 @ A4

REVISION: 0

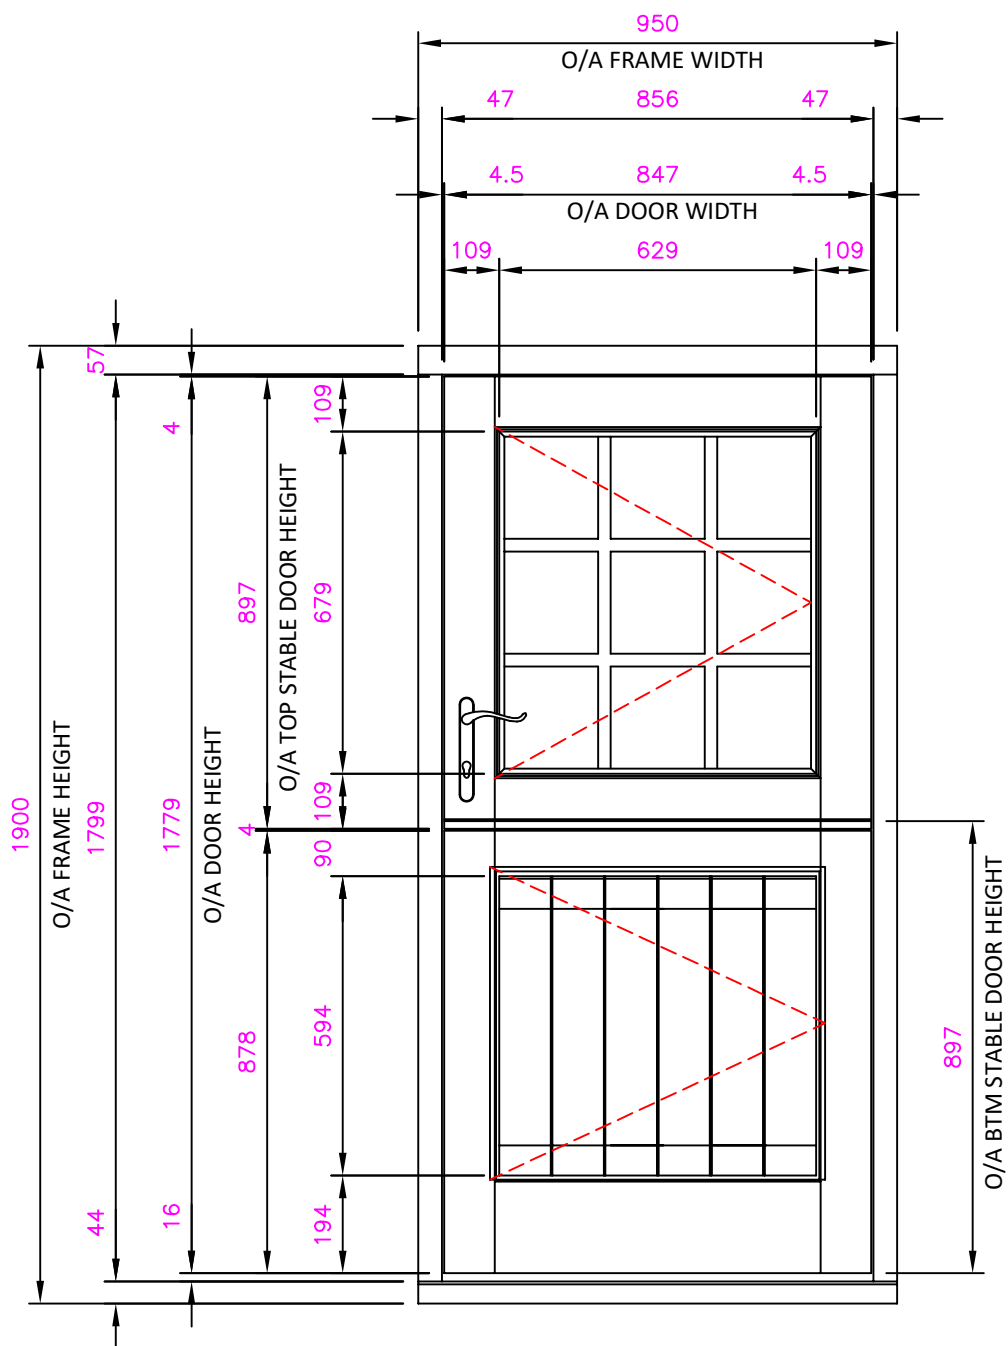

INPUT
JOINERY

Tel: 01264 771900
E-Mail: info@inputjoinery.co.uk

CUSTOMER: Mr N Hart, W47006C, 79 High Street, Wargrave

DRAWING TITLE: W47006C - D28


DATE: 23/17/24

DRAWING NUMBER: 1

DRAWN BY: PB

SCALE: 1:15 @ A4

REVISION: 0

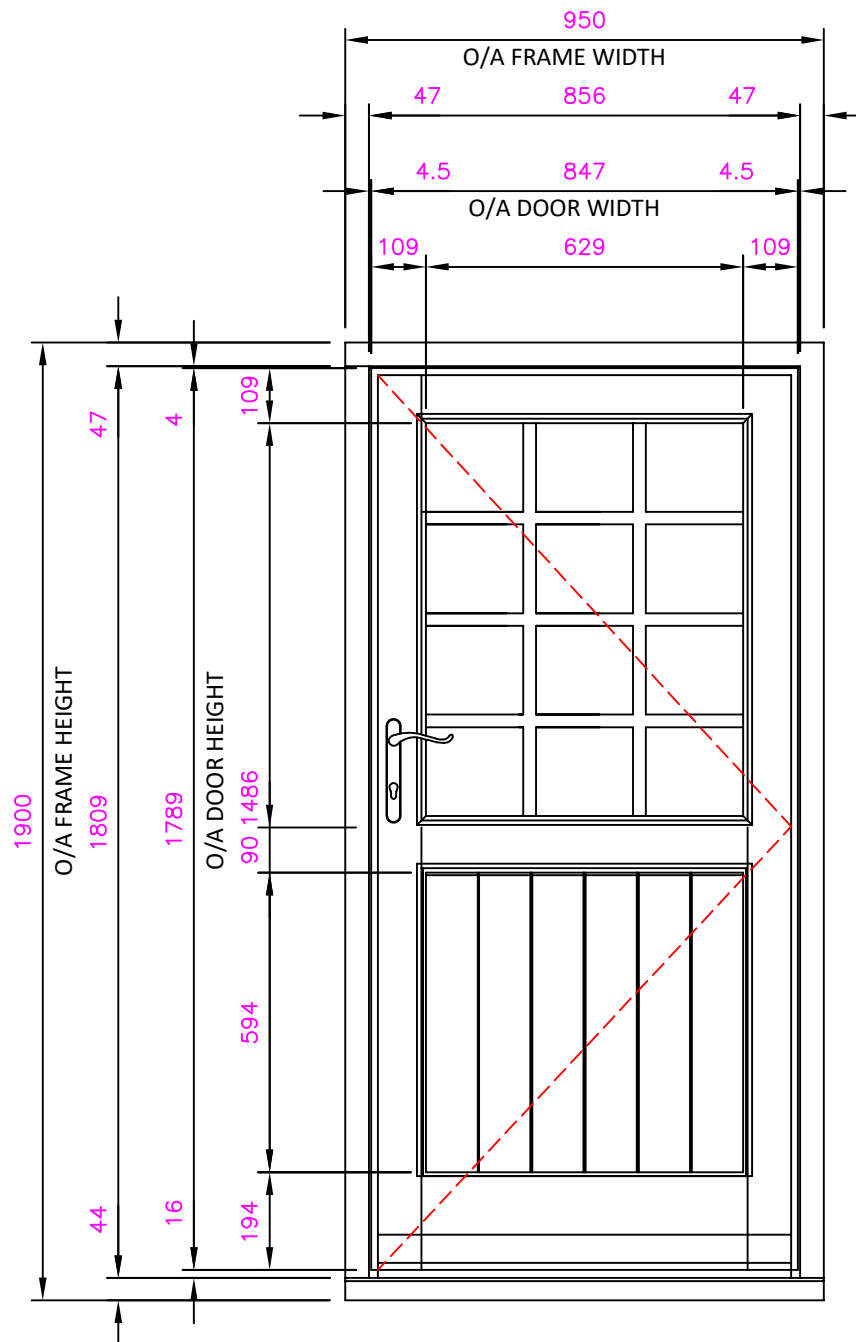

INPUT
JOINERY

Tel: 01264 771900
E-Mail: info@inputjoinery.co.uk

CUSTOMER: Mr N Hart, W47006C, 79 High Street, Wargrave

DRAWING TITLE: W47006C - D29


DATE: 23/17/24

DRAWING NUMBER: 1

DRAWN BY: PB

SCALE: 1:15 @ A4

REVISION: 0

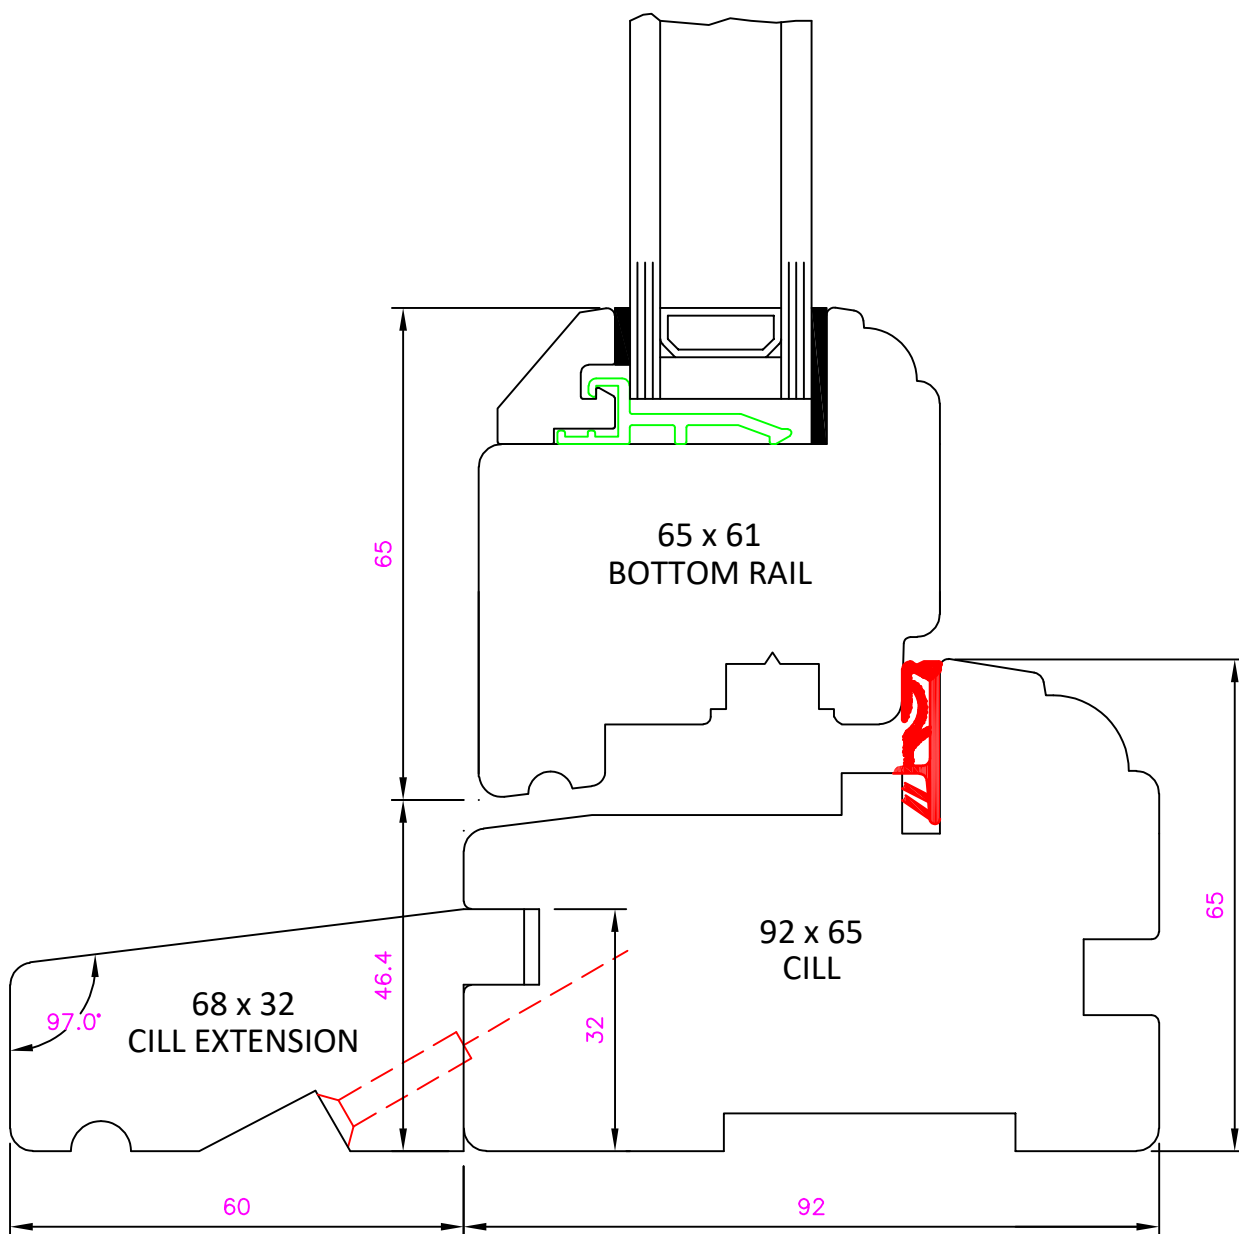

Tel: 01264 771900
E-Mail: info@inputjoinery.co.uk

CUSTOMER: Mr N Hart, W47006C, 79 High Street, Wargrave

DRAWING TITLE: DETAIL OF CHERITON WINDOW CILL


DATE: 23/7/24

DRAWING NUMBER: 0

DRAWN BY: PB

SCALE: 1:1 © A4

REVISION:0

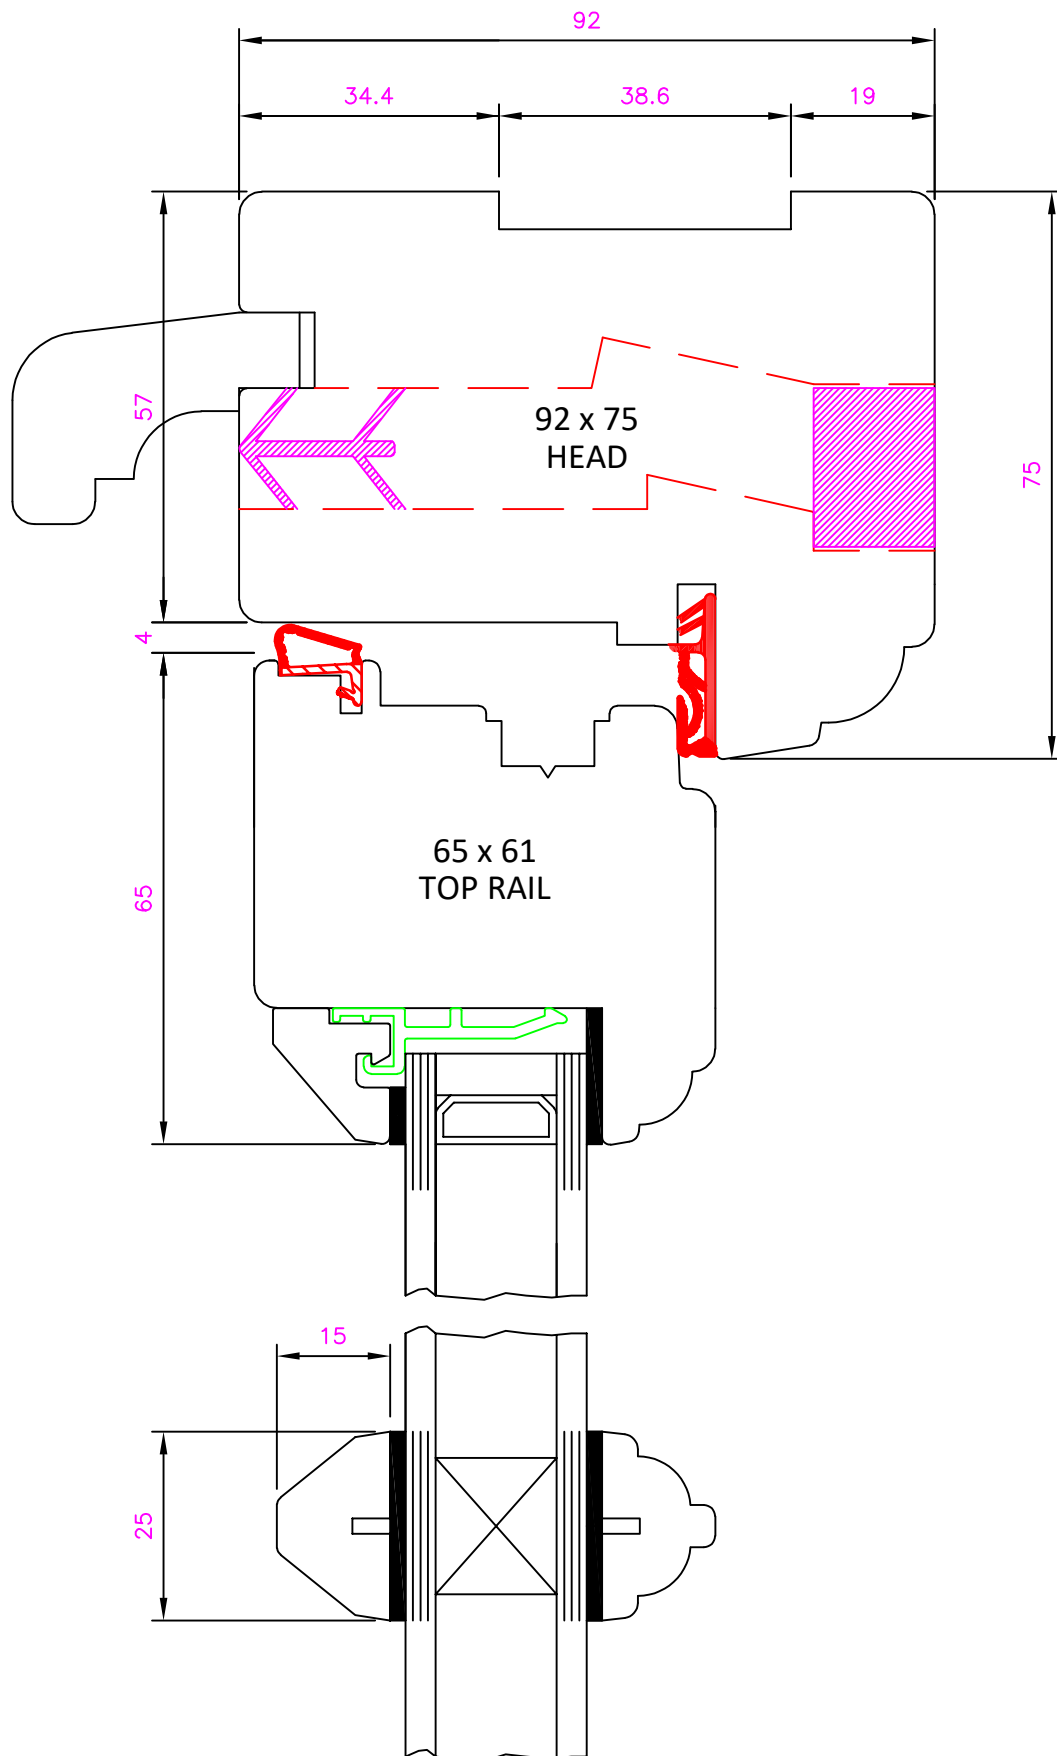

**INPUT
JOINERY**

Tel: 01264 771900
E-Mail: info@inputjoinery.co.uk

CUSTOMER: Mr N Hart, W47006C, 79 High Street, Wargrave

DRAWING TITLE: DETAIL OF CHERITON WINDOW HEAD


DATE: 23/7/24

DRAWING NUMBER: 0

DRAWN BY: PB

SCALE: 1:1 © A4

REVISION:0

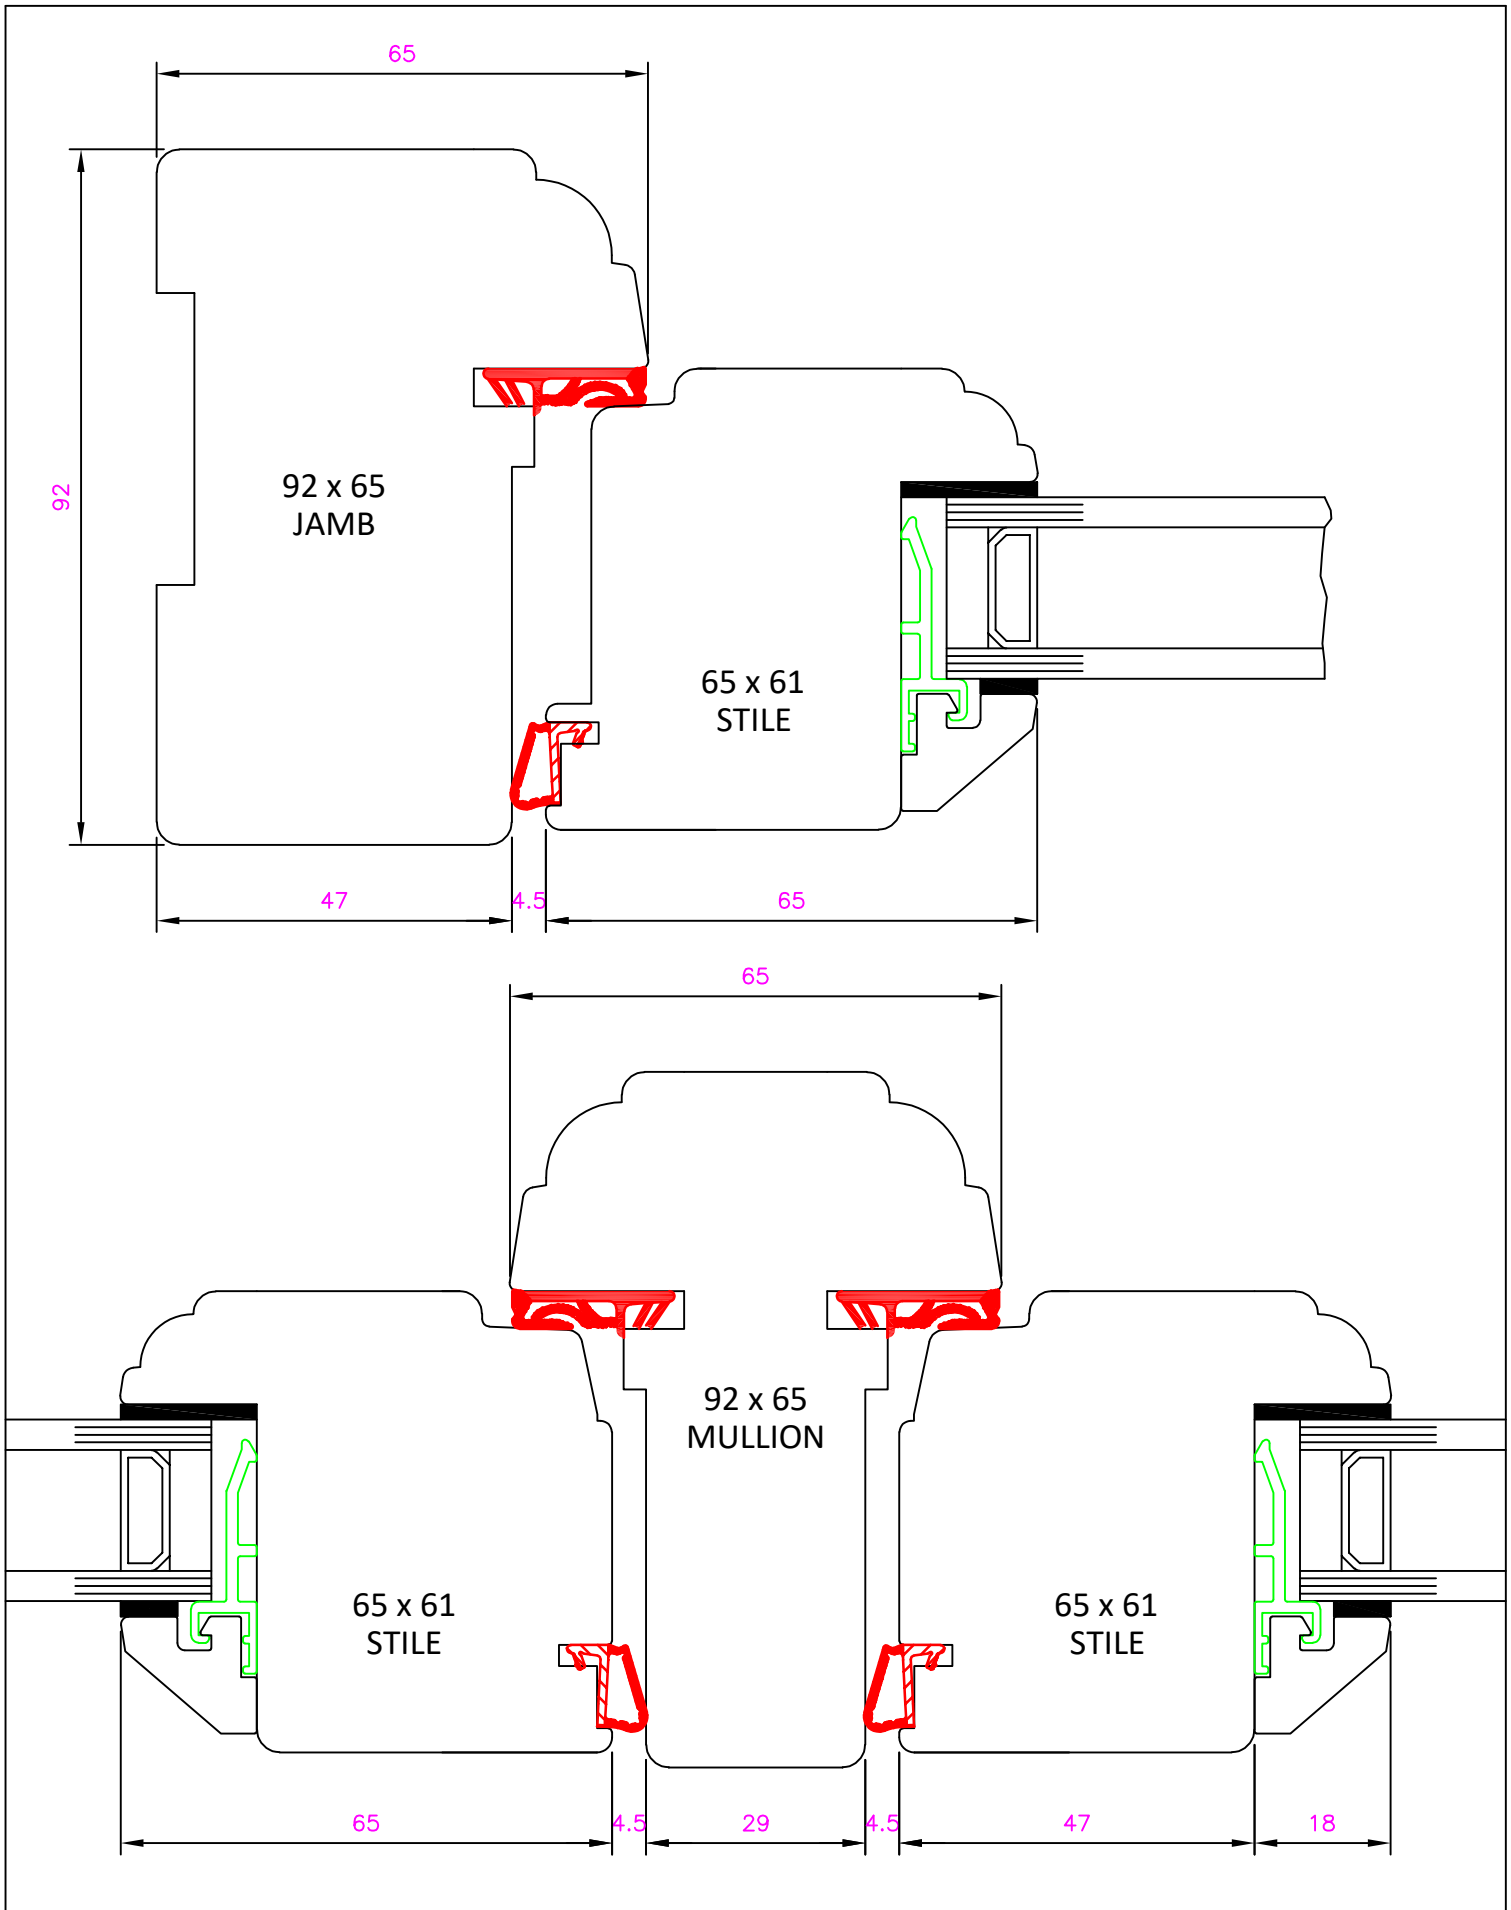

**INPUT
JOINERY**

Tel: 01264 771900
E-Mail: info@inputjoinery.co.uk

CUSTOMER: Mr N Hart, W47006C, 79 High Street, Wargrave

DRAWING TITLE: DETAIL OF CHERITON WINDOW JAMB/MULLION

DATE: 23/7/24

DRAWING NUMBER: 0

DRAWN BY: PB

SCALE: 1:1 © A4

REVISION:0